




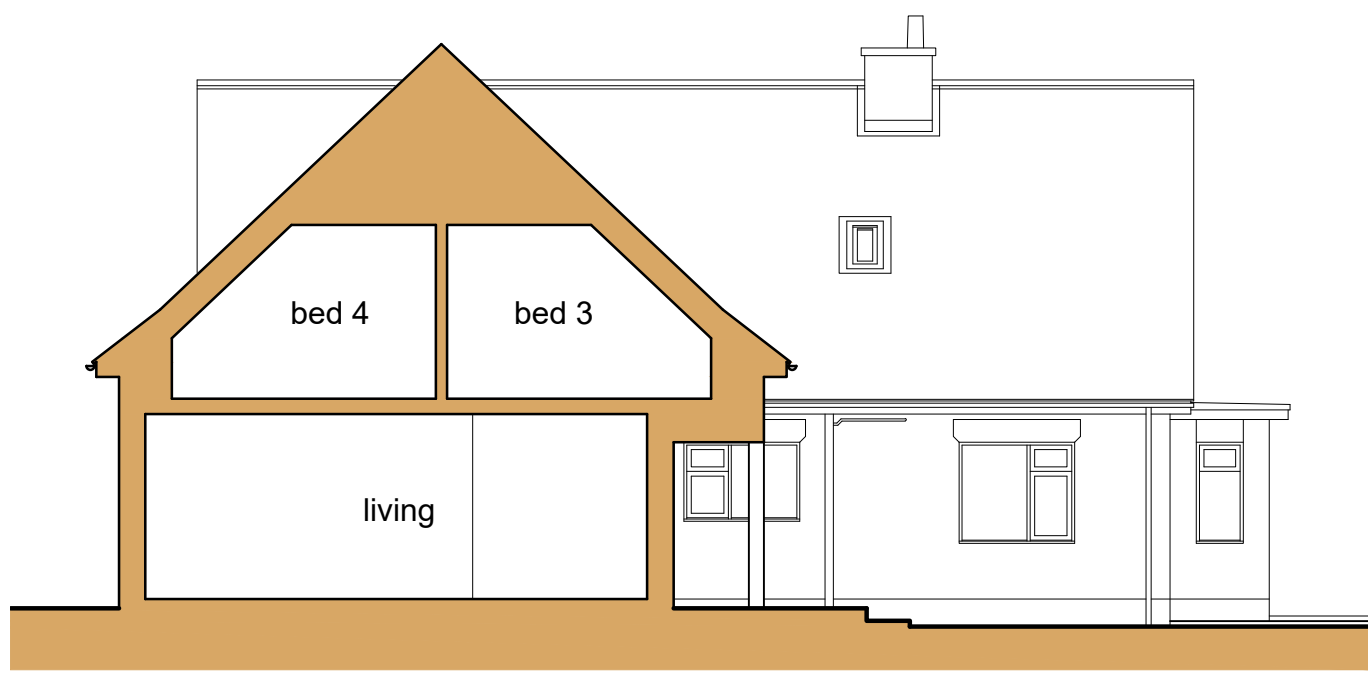


Section B-B
Scale: 1:100
metres

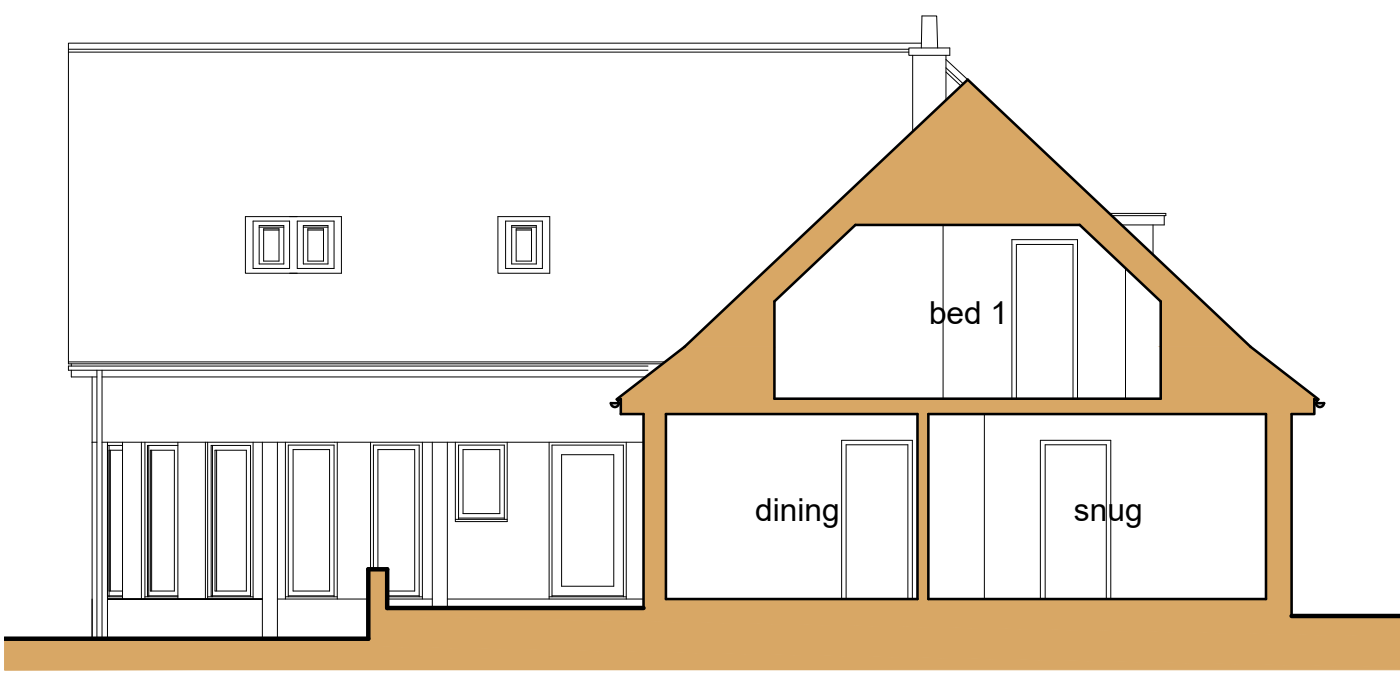


Section A-A
Scale: 1:100
metres

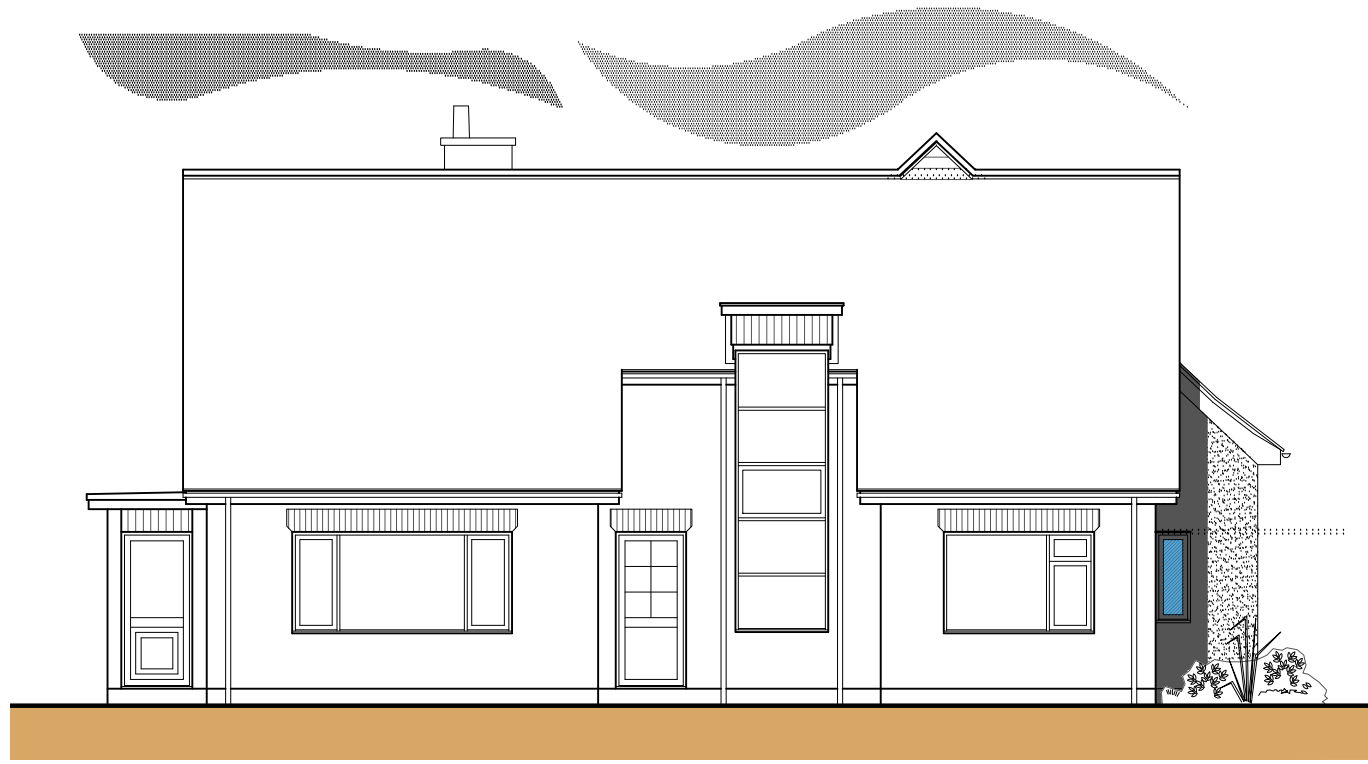

Front (East) Elevation
Scale: 1:100
metres

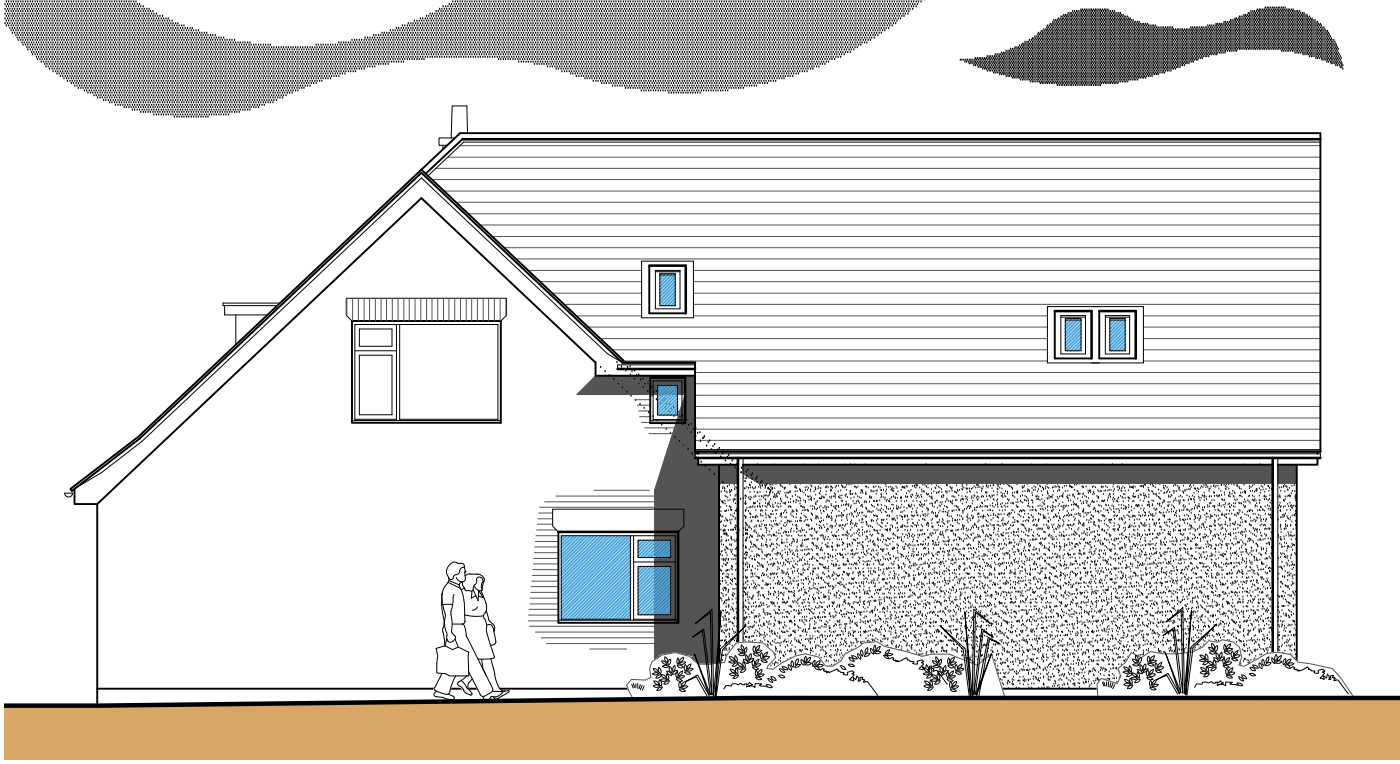


Side (North) Elevation
Scale: 1:100
metres

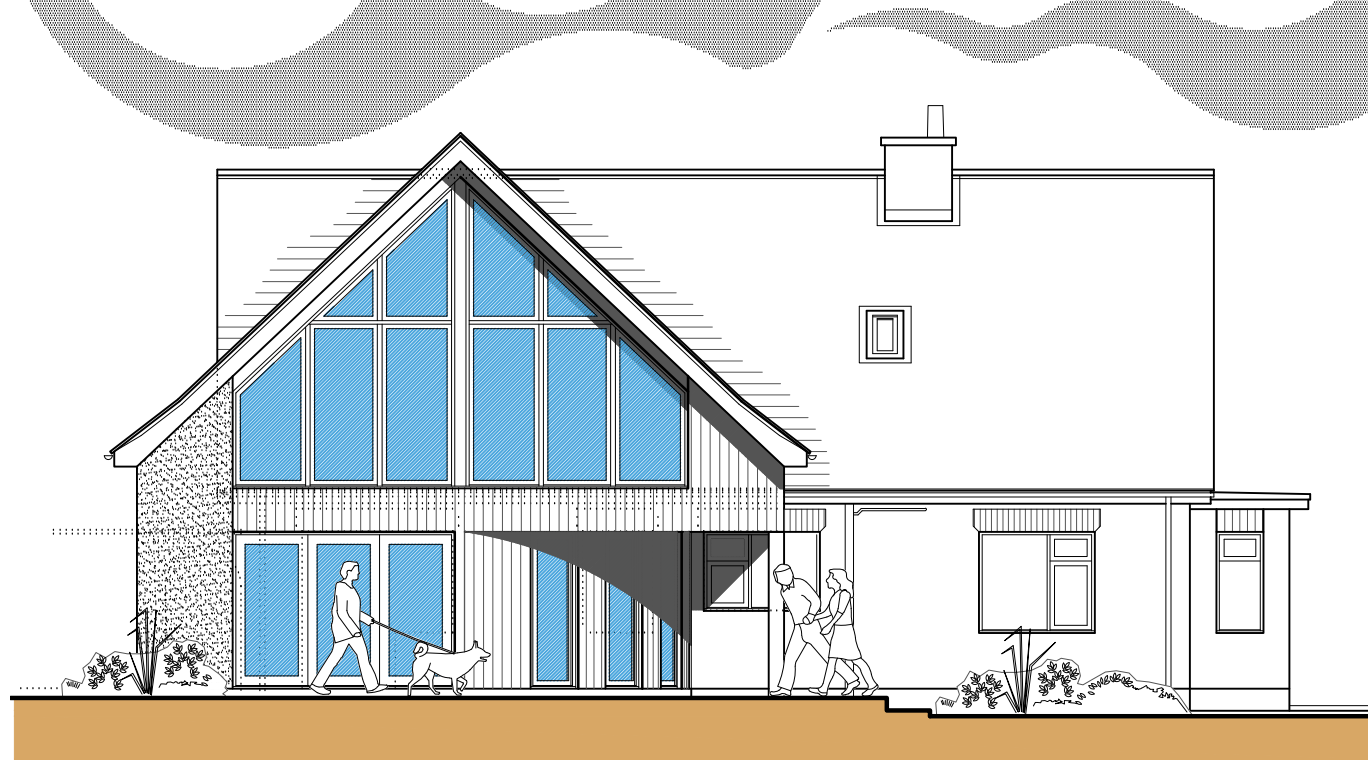


Rear (West) Elevation
Scale: 1:100
metres



Side (South) Elevation
Scale: 1:100
metres

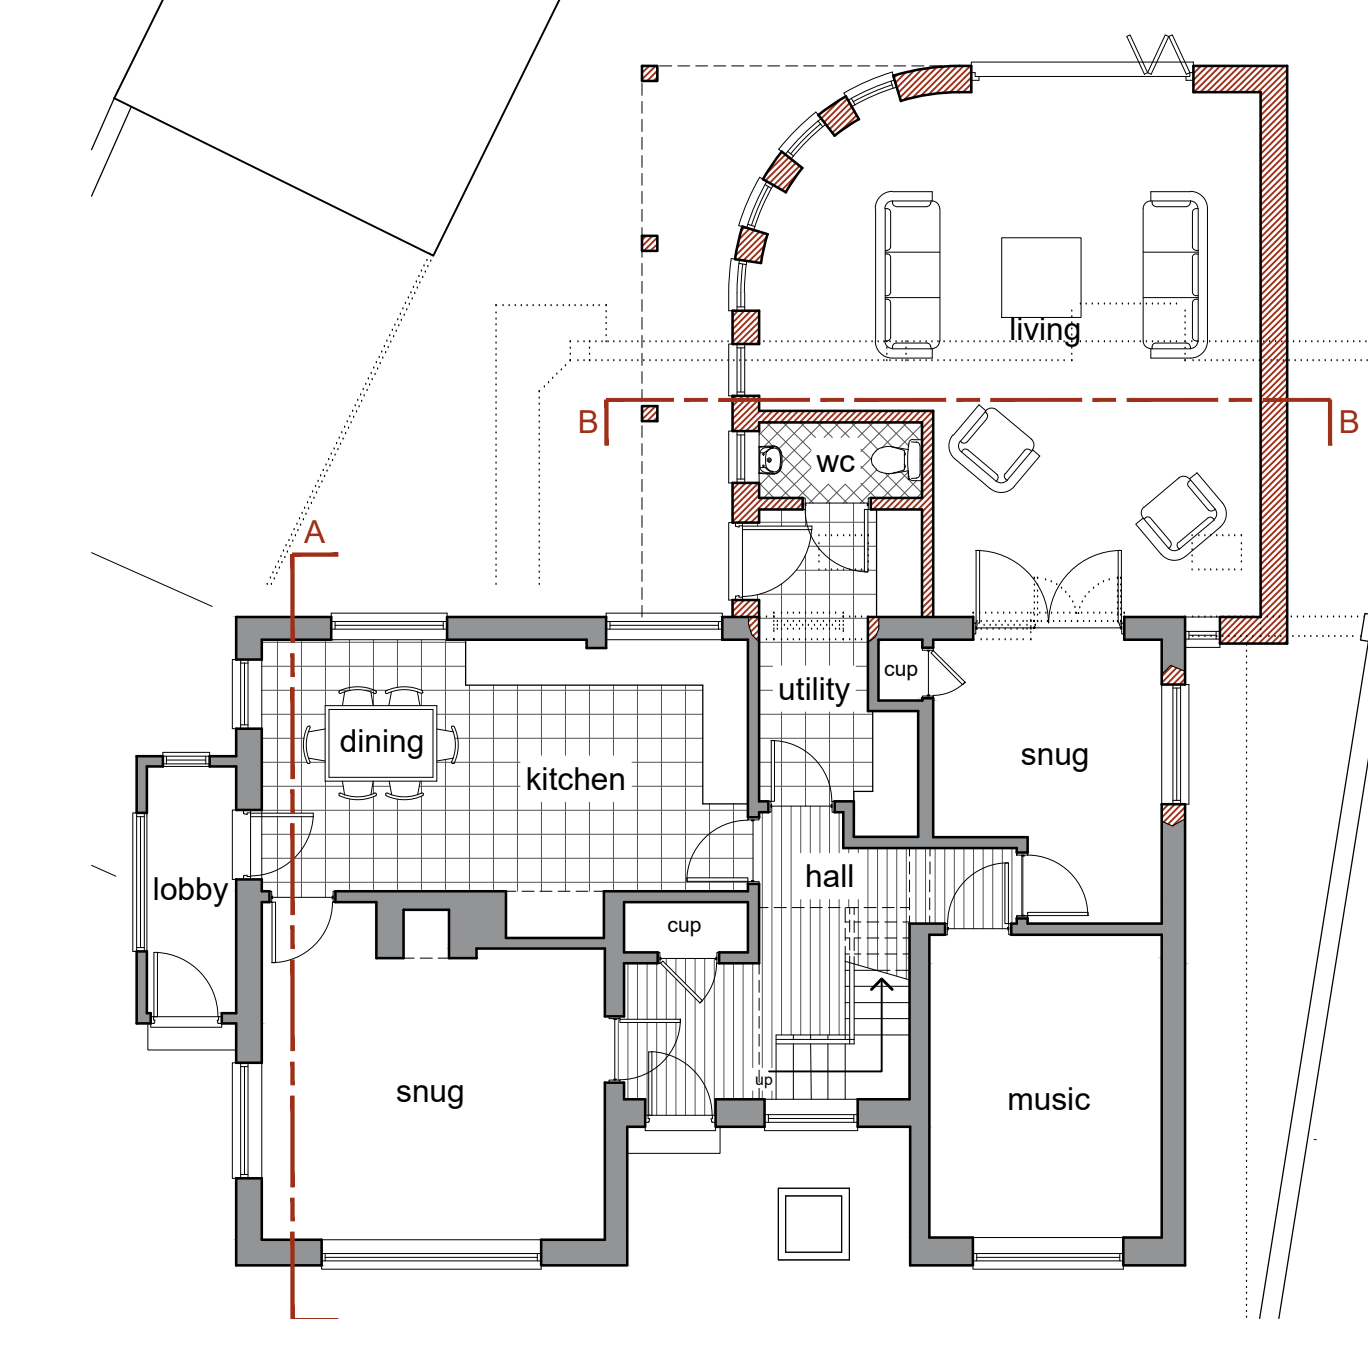

Ground Floor Plan
Scale: 1:100
metres

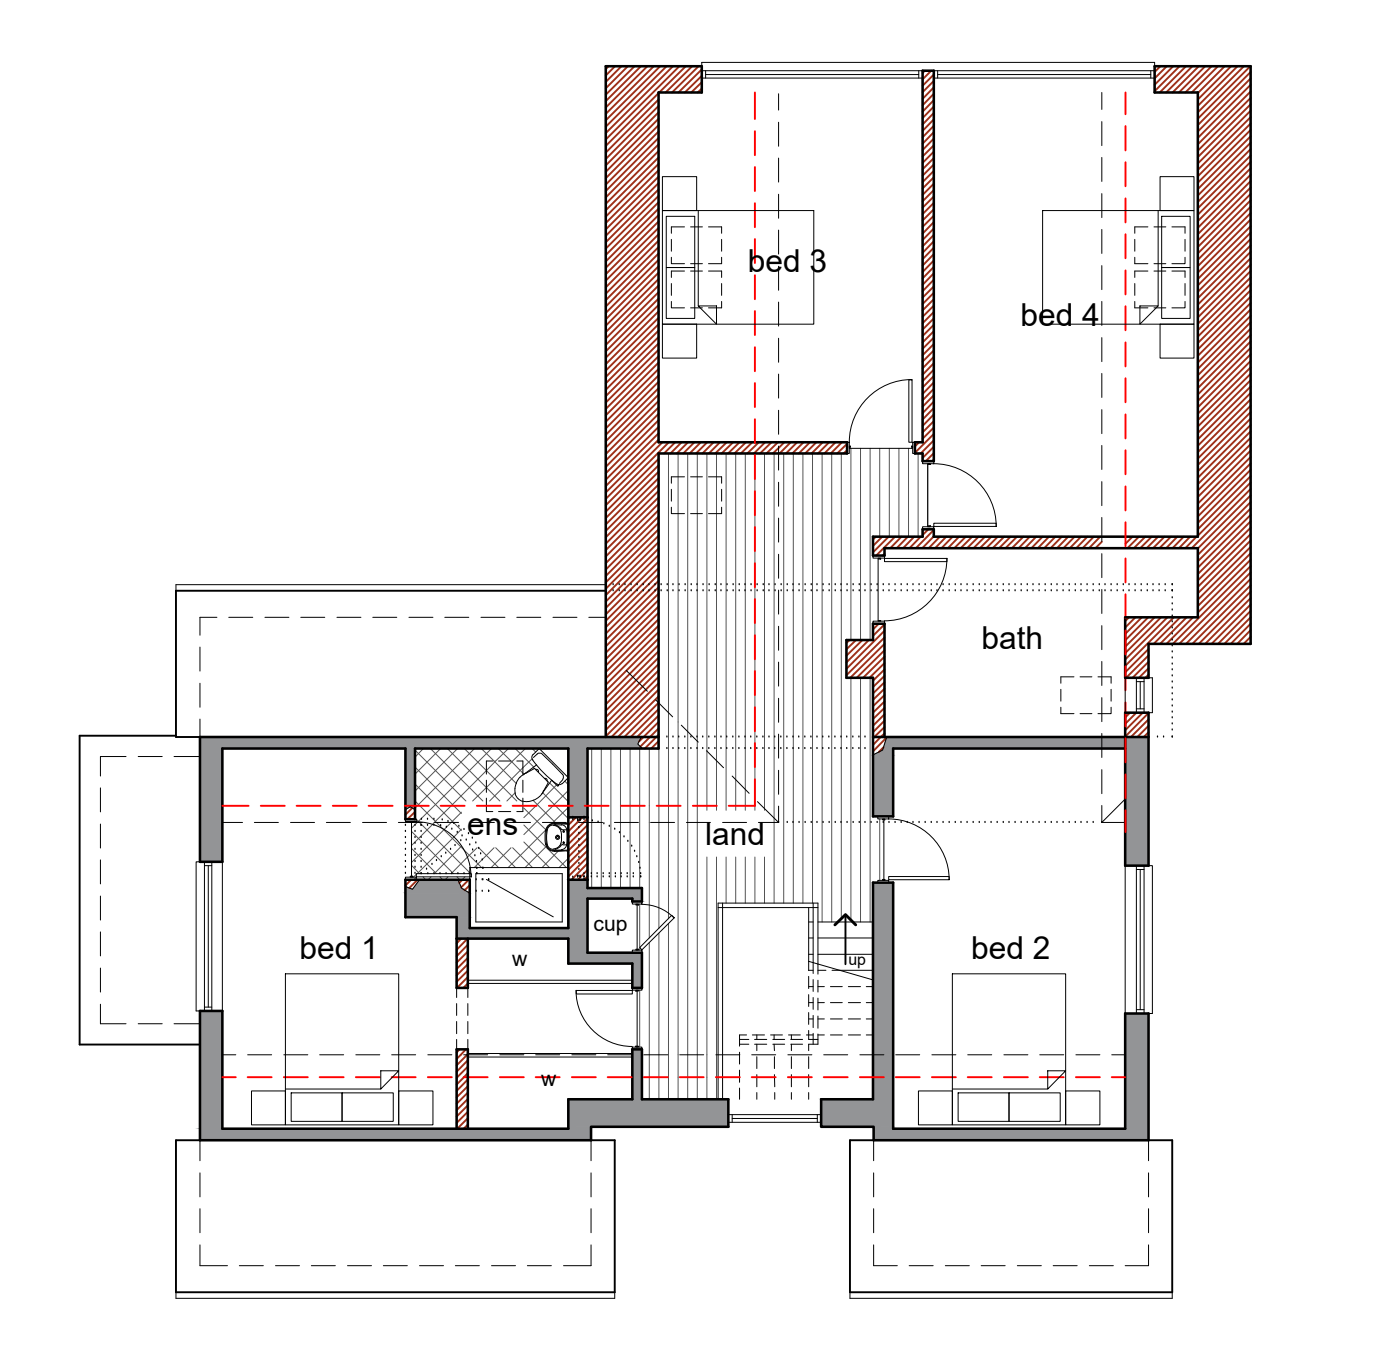

First Floor Plan
Scale: 1:100
metres



Site Plan
Scale: 1:200
metres



Location Plan
Scale: 1:1250
metres

General Notes
1. This drawing shall not be scaled, figured dimensions only to be used.
2. All dimensions are shown in "mm" unless otherwise stated.
3. The contractor, sub-contractors and suppliers must verify all dimensions on site prior to the commencement of any work.
4. This drawing is to be read in conjunction with all relevant engineers and specialist sub-contractors drawings and specifications.
5. Any discrepancies are to be brought to the designers attention.

CONSTRUCTION DESIGN & MANAGEMENT REGULATIONS 2015

The following information must be read in conjunction with the project Risk register. This drawing highlights significant design related Health & Safety Risks present during Construction phase, and Residual Risks which remain post completion. Other Health & Safety Risks associated with Construction Activities may be present, and must be identified by the Principal Contractor prior to works commencing. Design Risks relating to specialist design items must be identified by the relevant specialist designers/ consultants ad issued to the Principal Designer.

WALL KEY	
	Indicates existing structures
	Indicates new structures
	Indicates existing structures to be removed
ELEVATION KEY	
	Indicates vertical cladding
	Indicates through colour render
	Indicates roof tiles to match existing
	Indicates new casement windows and doors
SITE PLAN KEY	
	Indicates surveyed buildings
	Indicates un-surveyed neighboring buildings taken from OS map
	Indicates existing site access
	Indicates approximate position of un-surveyed trees and hedges
	Indicates proposed extension

ALL PROPOSED FINISHED FLOOR LEVELS TO MATCH THE EXISTING HOUSE FINISHED FLOOR LEVEL. ALL SITE LEVELS TO REMAIN AS EXISTING.

Status
FOR APPROVAL

SWANN EDWARDS
ARCHITECTURE
Swann Edwards Architecture Limited, Swann Edwards Architecture, Black Barn, Fen Road, Guyhirn, Wisbech, Cambs. PE13 4AA
t 01945 450694 e info@swannedwards.co.uk w www.swannedwards.co.uk

Proposed Extensions & Alterations 17 Roman Bank, Long Sutton	Job Title	Date	Drawn by
	for Mr and Mrs D Jackson	December 2021	RS
Drawing Title Planning Drawing Plans, Elevations and Section Site and Location Plans	Job No.	Sheet Size	Checked by
	SE-1709	A1	
	Dwg No.	Revision	
	PP1000	A	