



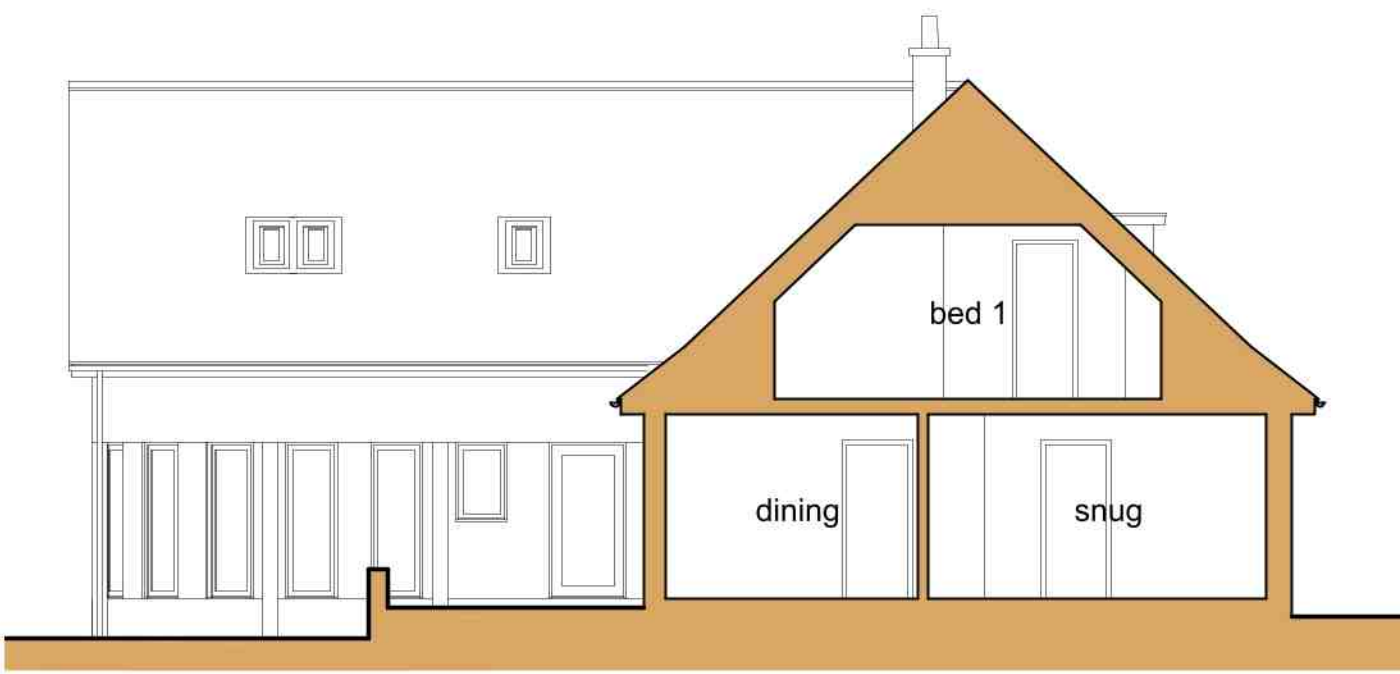


Section B-B
Scale: 1:100
metres



Section A-A
Scale: 1:100
metres

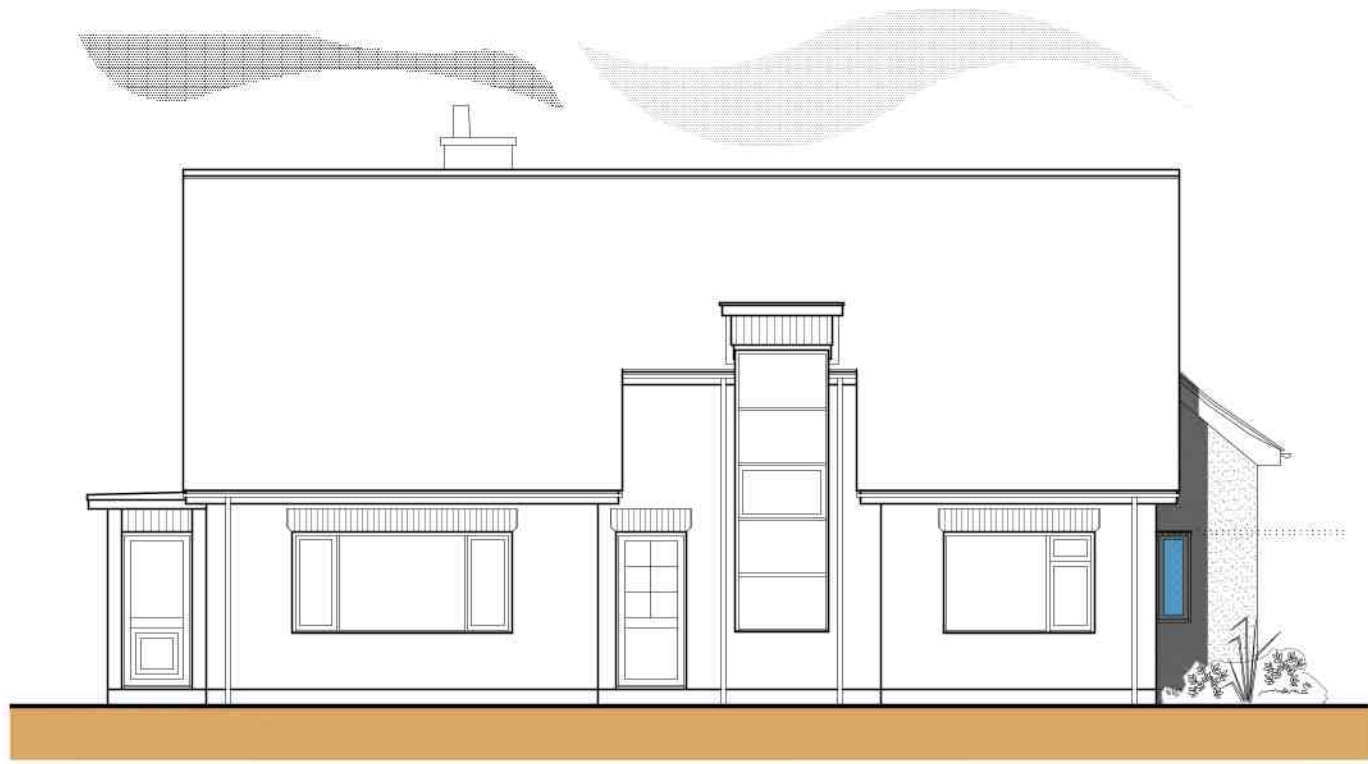

Front (East) Elevation
Scale: 1:100
metres

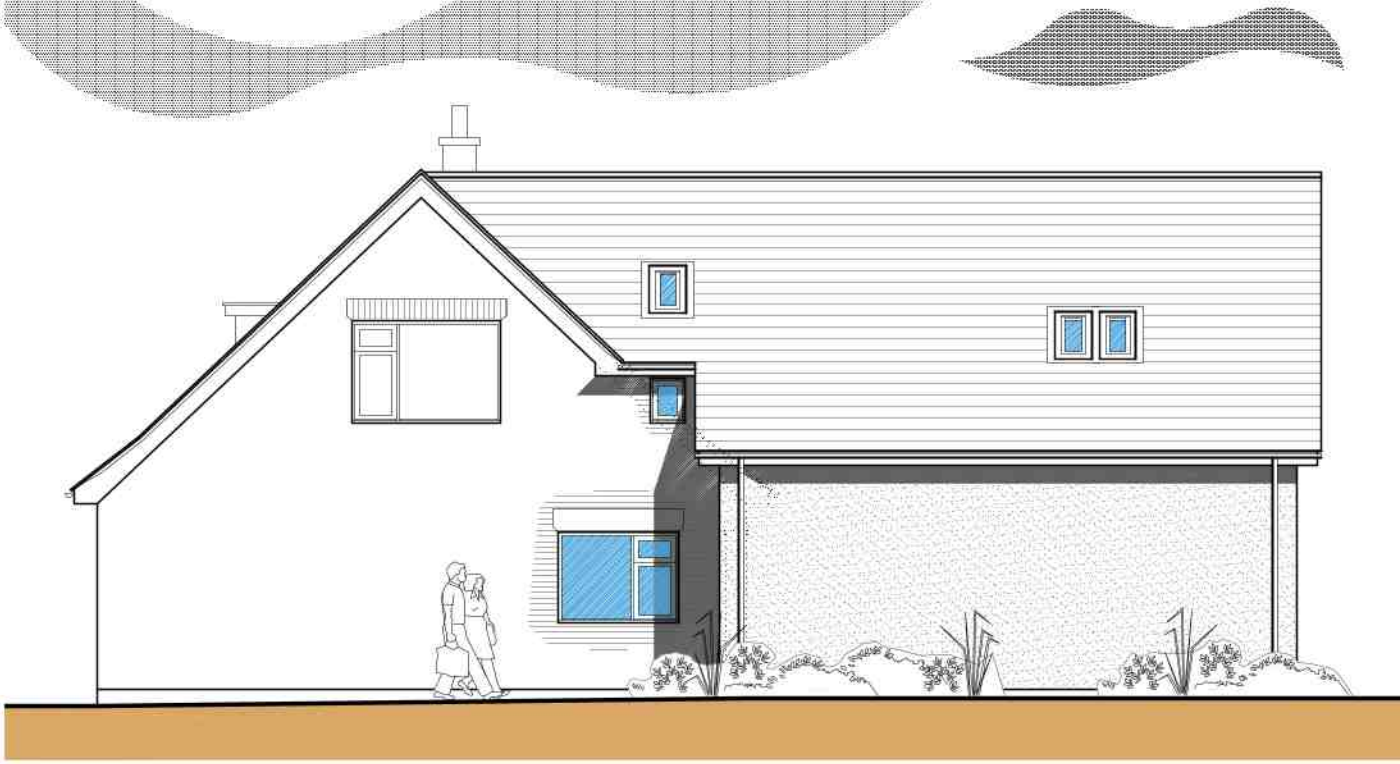


Side (North) Elevation
Scale: 1:100
metres




Rear (West) Elevation
Scale: 1:100
metres




Side (South) Elevation
Scale: 1:100
metres

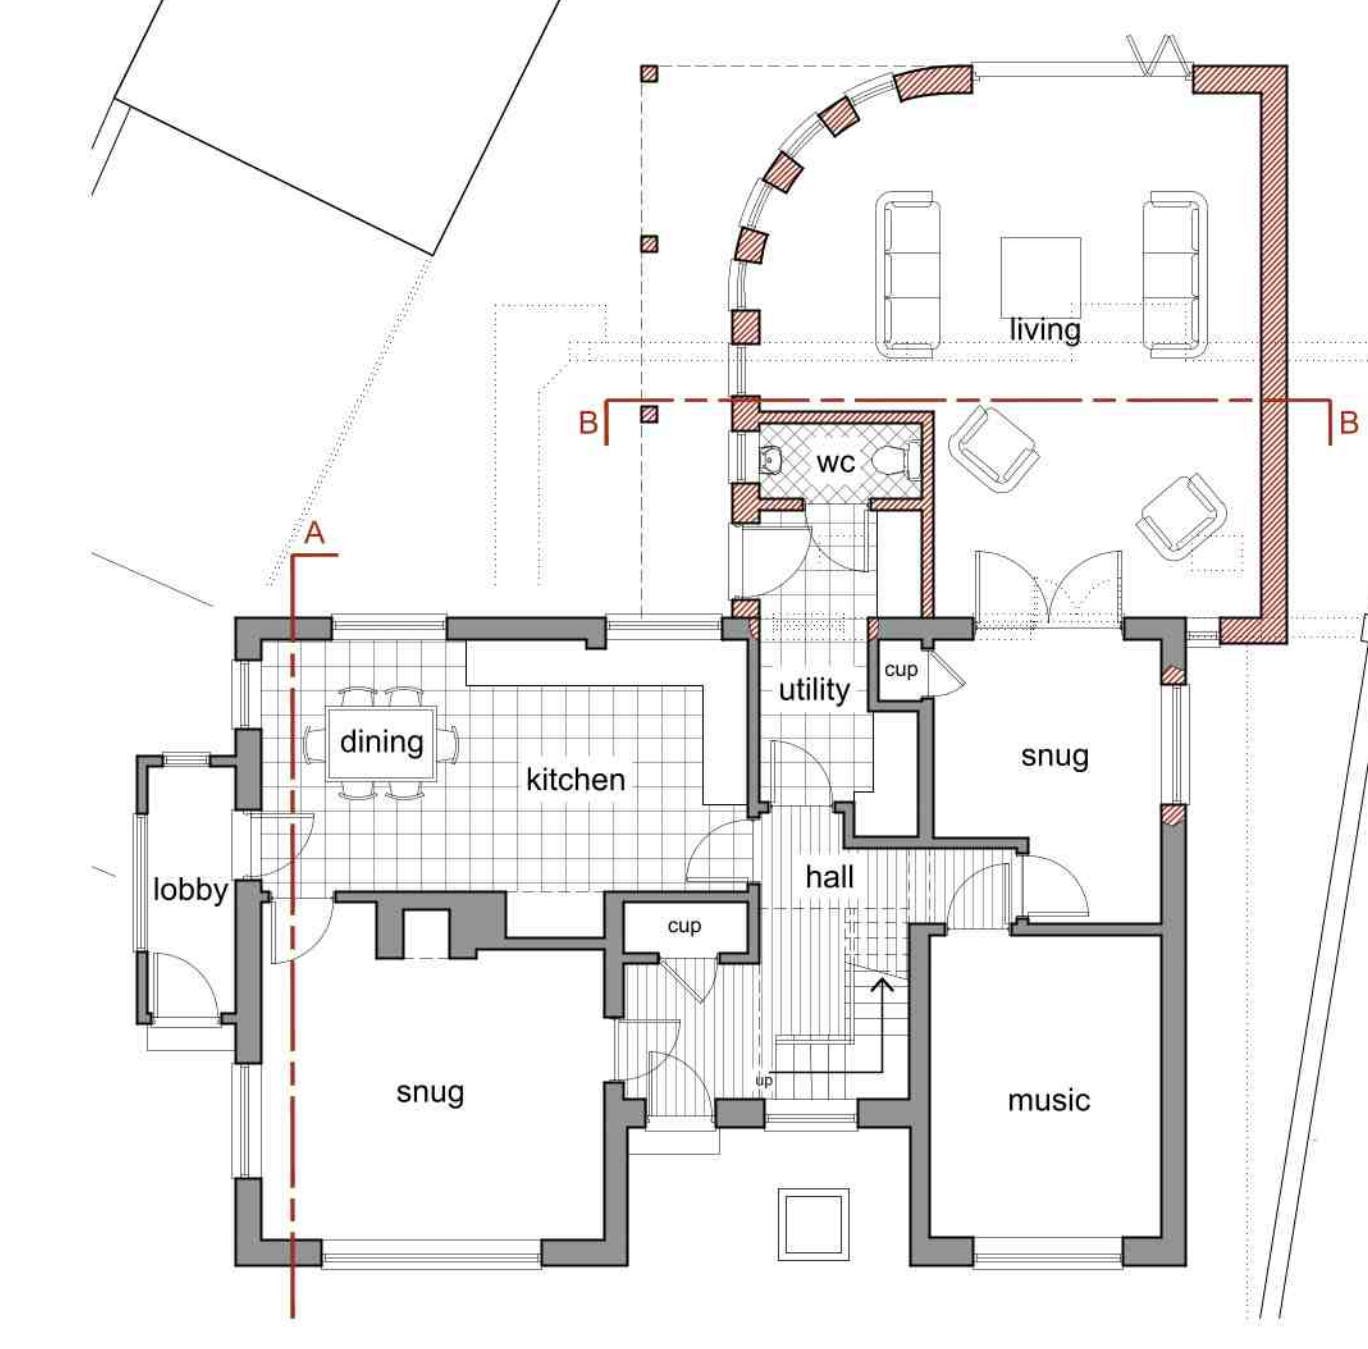

Ground Floor Plan
Scale: 1:100
metres

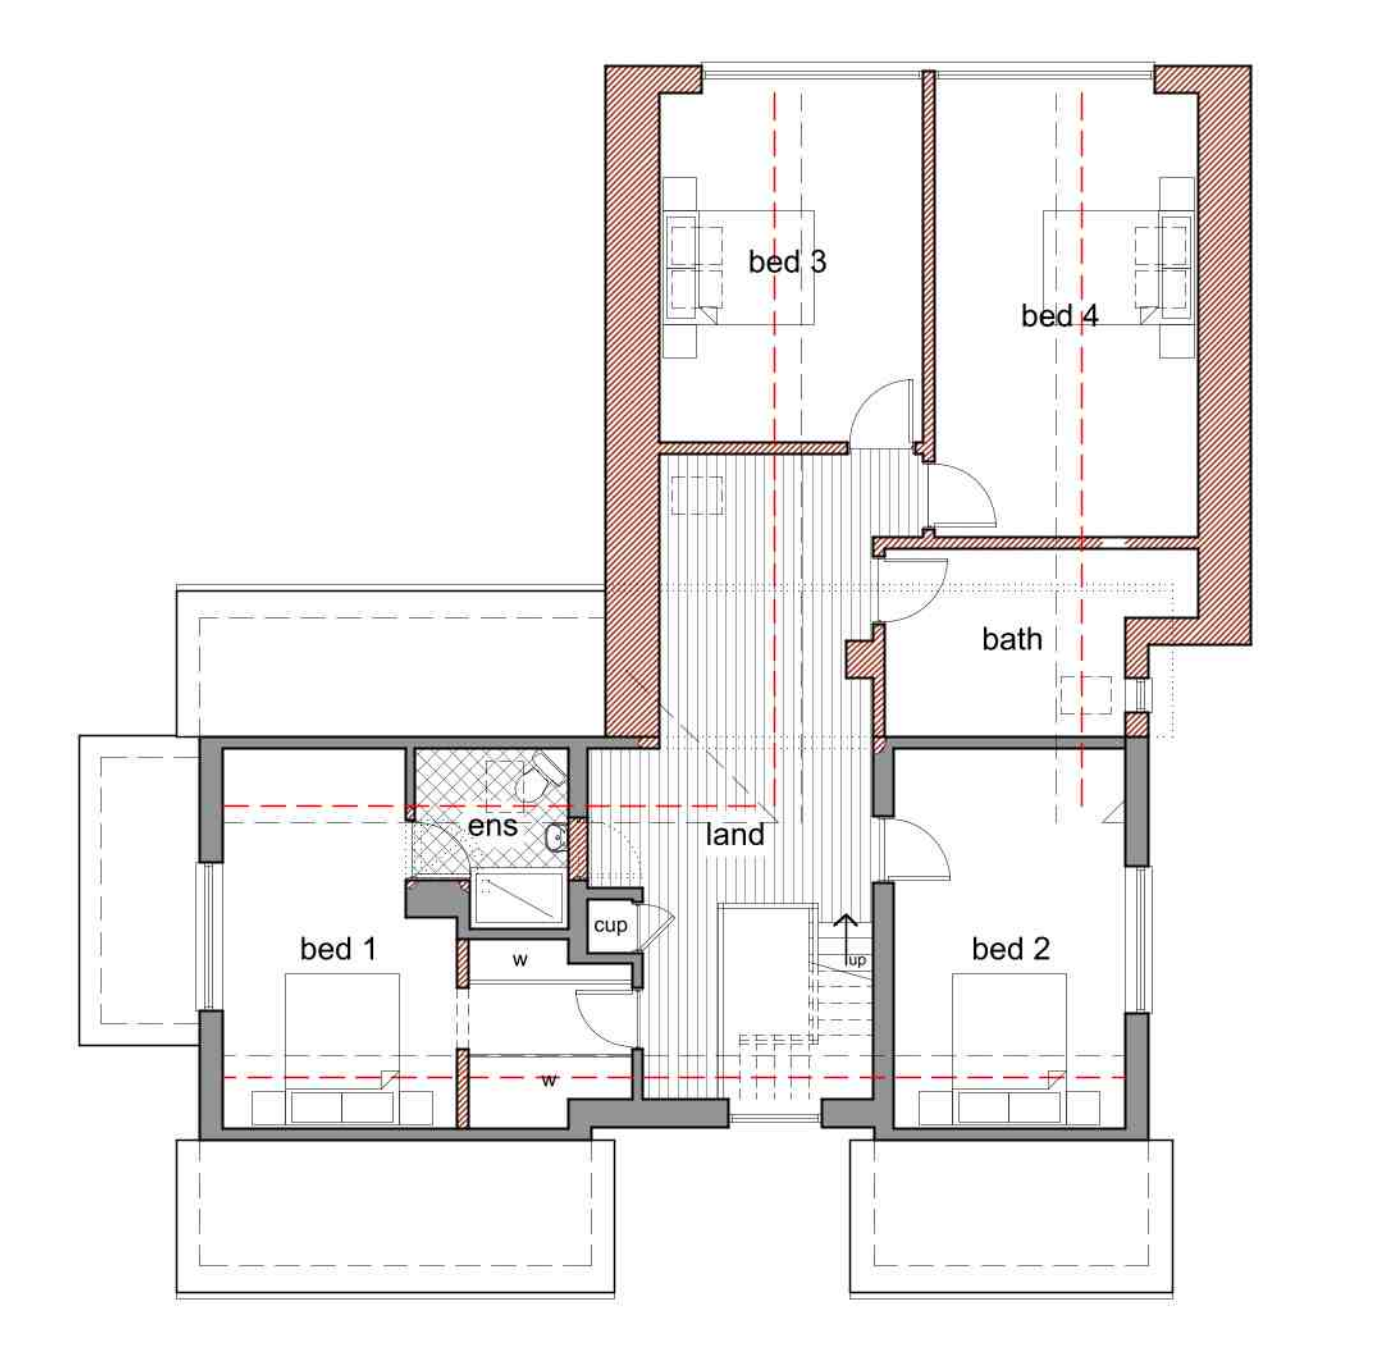

First Floor Plan
Scale: 1:100
metres

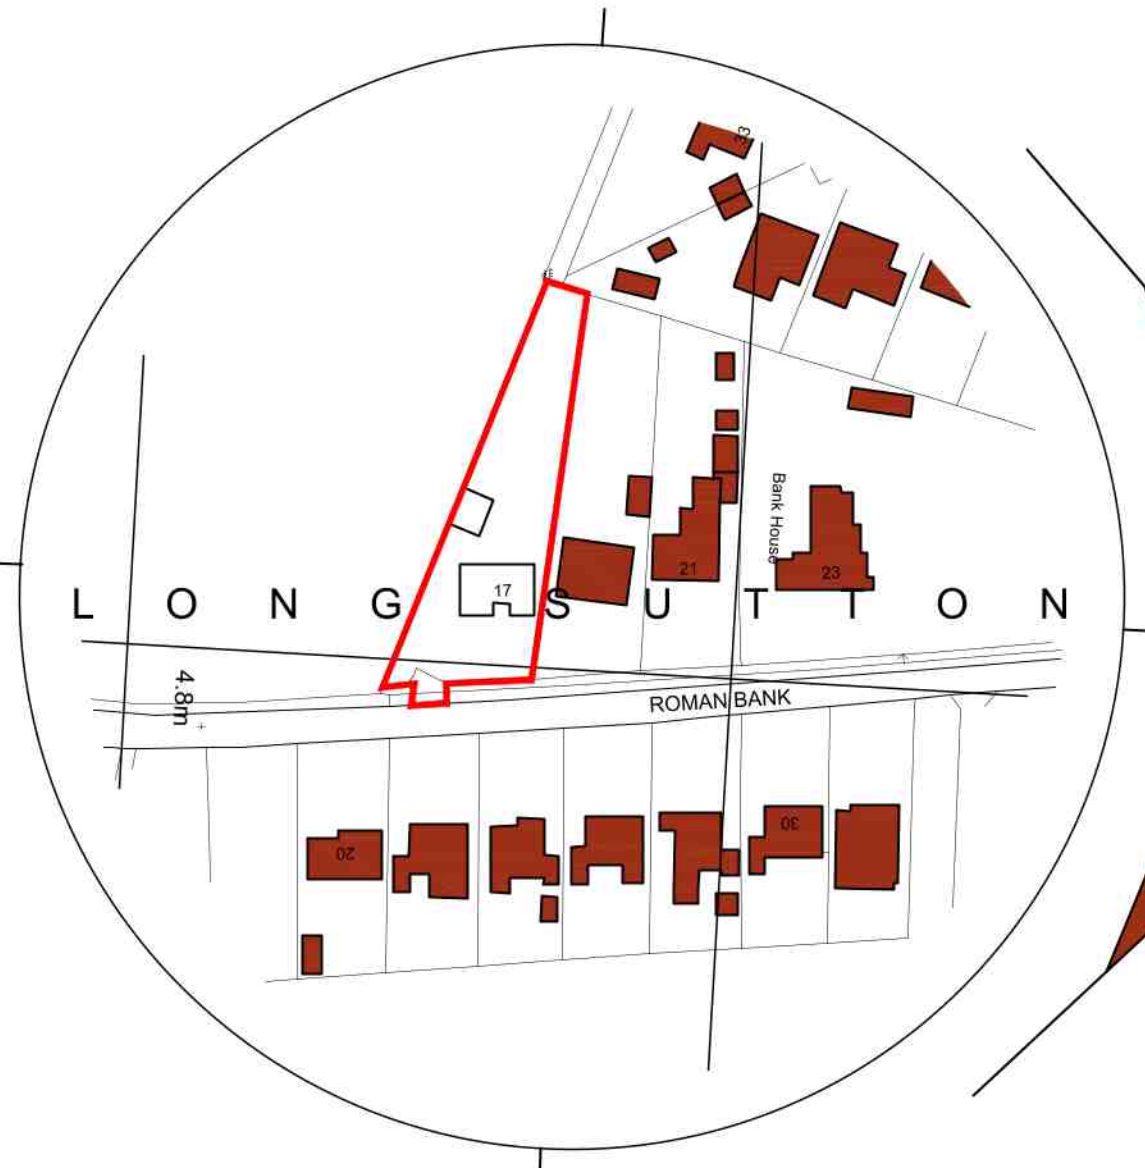

Location Plan
Scale: 1:1250
metres



Site Plan
Scale: 1:200
metres

General Notes
1. This drawing shall not be scaled, figured dimensions only to be used.
2. All dimensions are shown in "mm" unless otherwise stated.
3. The contractor, sub-contractors and suppliers must verify all dimensions on site prior to the commencement of any work.
4. This drawing is to be read in conjunction with all relevant engineers and specialist sub-contractors drawings and specifications.
5. Any discrepancies are to be brought to the designers attention.

CONSTRUCTION DESIGN & MANAGEMENT REGULATIONS 2015
The following information must be read in conjunction with the project Risk register. This drawing highlights significant design related Health & Safety Risks present during Construction phase, and Residual Risks which remain post completion. Other Health & Safety Risks associated with Construction Activities may be present, and must be identified by the Principal Contractor prior to works commencing. Design Risks relating to specialist design items must be identified by the relevant specialist designers/ consultants ad issued to the Principal Designer.

WALL KEY

- Indicates existing structures
- Indicates new structures
- Indicates existing structures to be removed

ELEVATION KEY

- Indicates vertical cladding
- Indicates through colour render
- Indicates roof tiles to match existing
- Indicates new casement windows and doors

SITE PLAN KEY

- Indicates surveyed buildings
- Indicates un-surveyed neighboring buildings taken from OS map
- Indicates existing site access
- Indicates approximate position of un-surveyed trees and hedges
- Indicates proposed extension

ALL PROPOSED FINISHED FLOOR LEVELS TO MATCH THE EXISTING HOUSE FINISHED FLOOR LEVEL. ALL SITE LEVELS TO REMAIN AS EXISTING.

FOR APPROVAL

SWANN EDWARDS ARCHITECTURE
Swann Edwards Architecture Limited, Swann Edwards Architecture, Black Barn, Fen Road, Guyhirn, Wisbech, Cambs. PE13 4AA
t 01945 450694 e info@swannedwards.co.uk w www.swannedwards.co.uk

Job Title	Date	Drawn by
Proposed Extensions & Alterations	December 2021	RS
17 Roman Bank, Long Sutton		Checked by
for Mr and Mrs D Jackson		
Drawing Title	Job No.	Sheet Size
Planning Drawing	SE-1709	A1
Plans, Elevations and Section	Dwg No.	Revision
Site and Location Plans	PP1000	B