




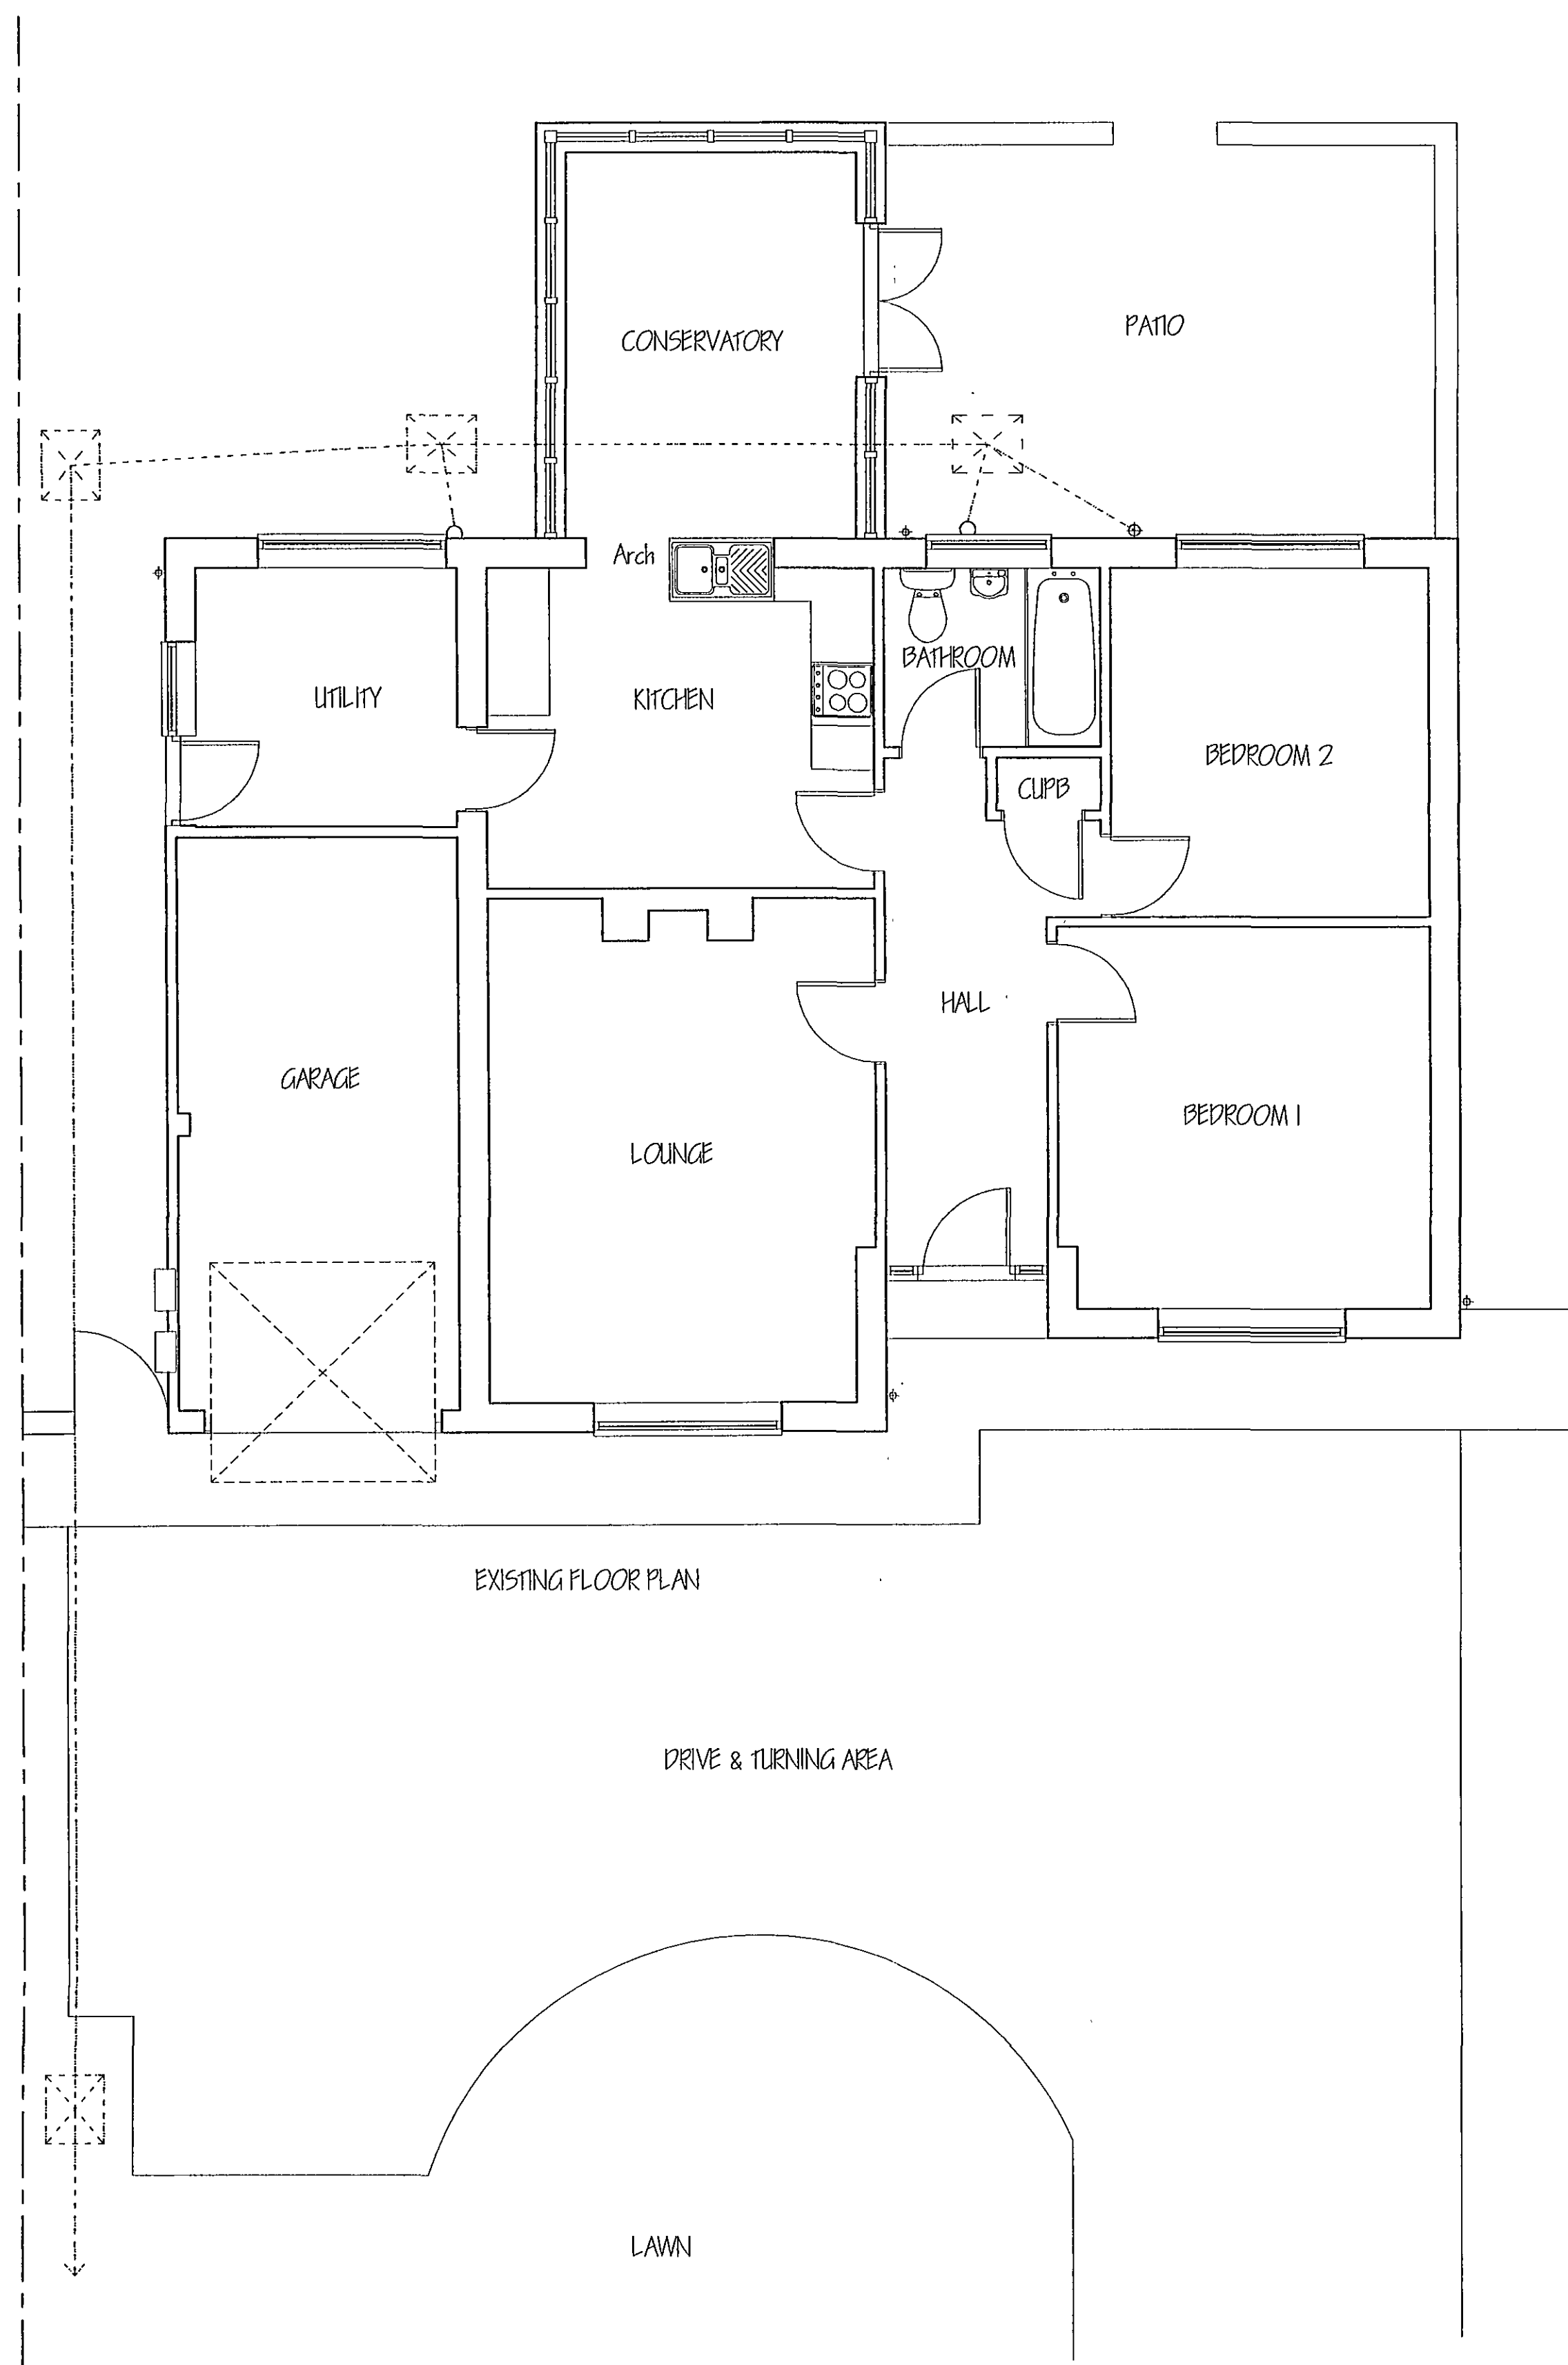


FRONT ELEVATION

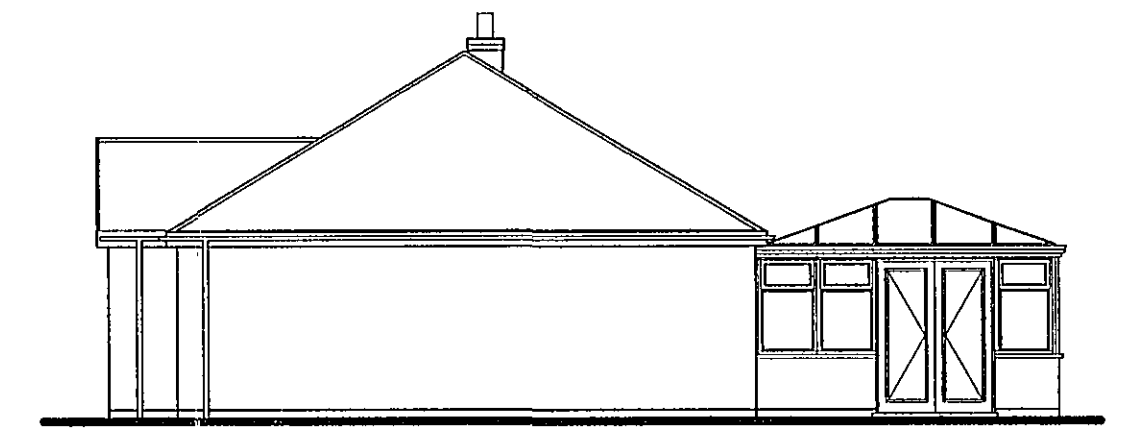


SIDE ELEVATION

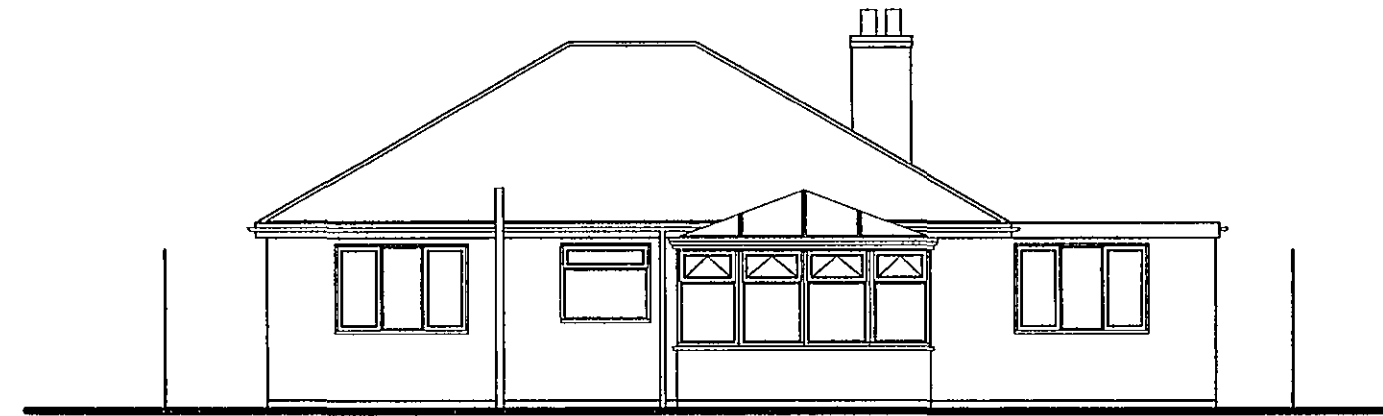


REAR ELEVATION

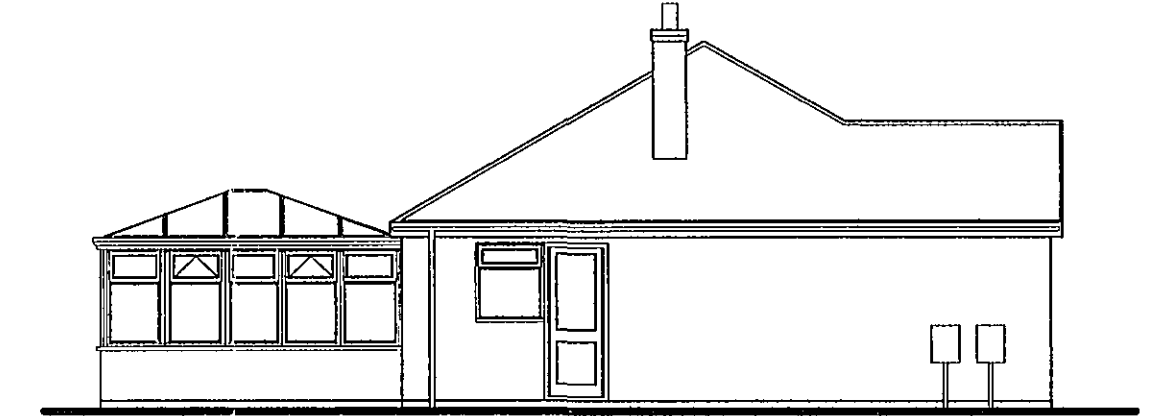

SIDE ELEVATION

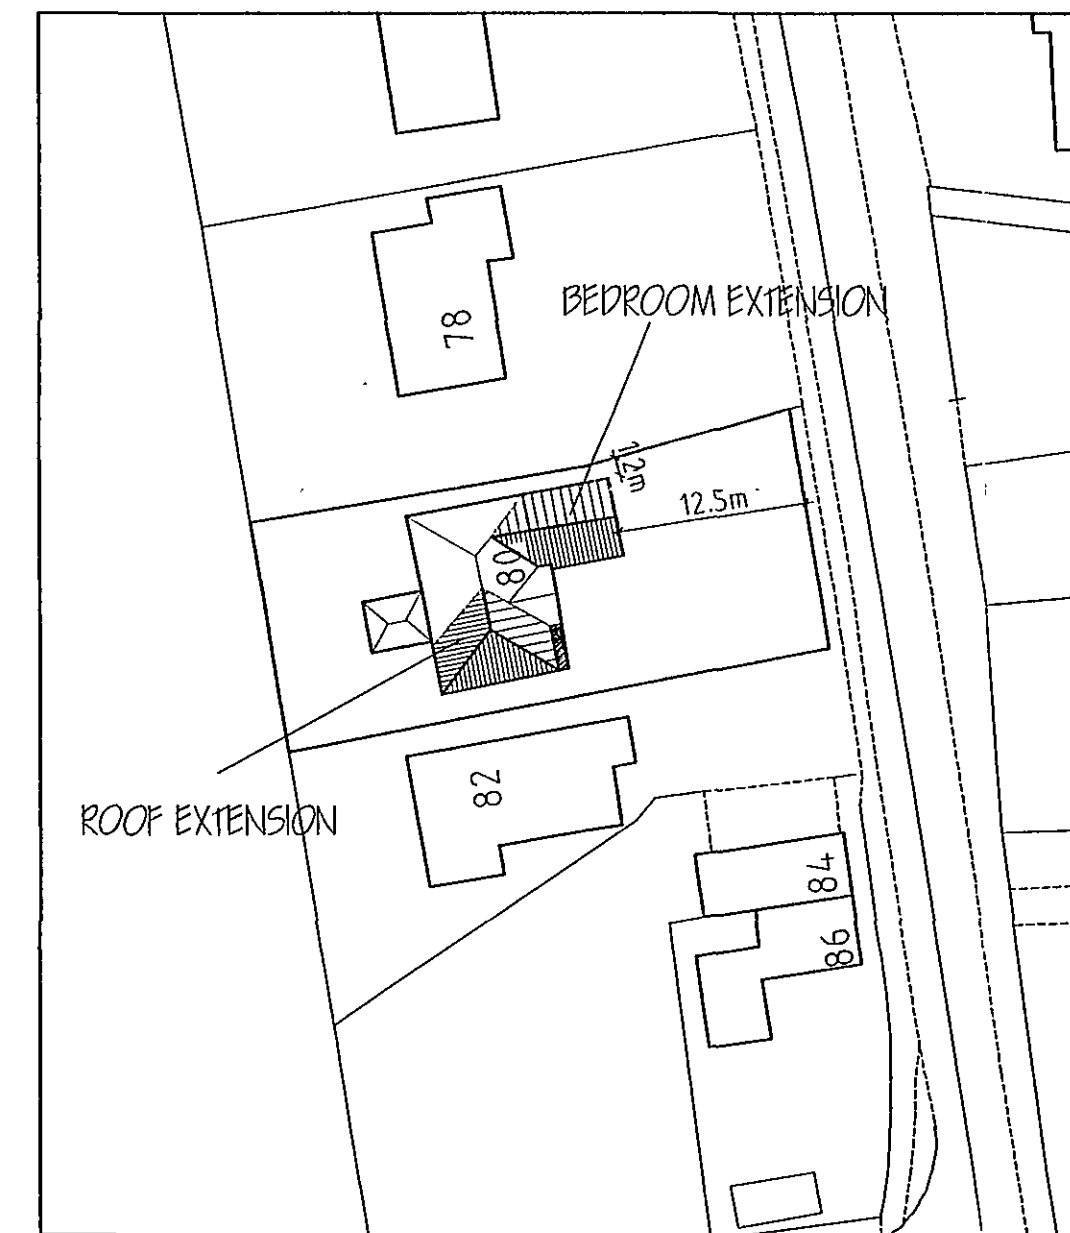

DETERMINED
PLAN

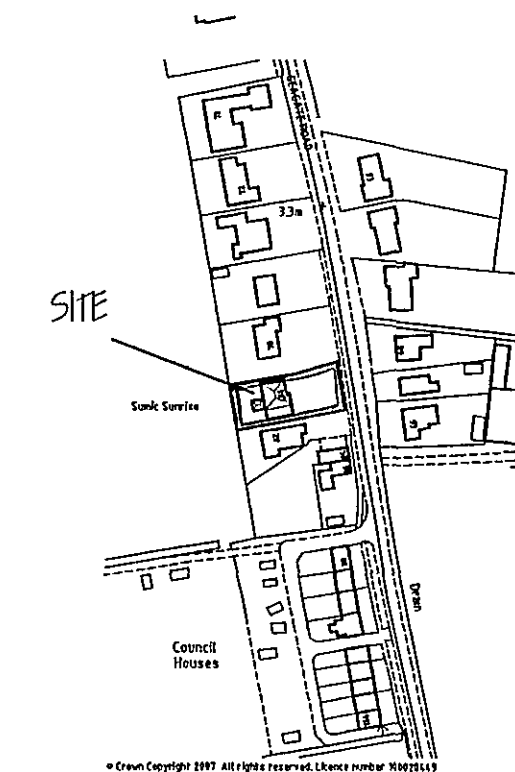

Rev	Revision	Date
A	DIMENSIONS ADDED	OCT '07

G. R. MERCHANT LTD.
I. ENG AMICE FWO
**ARCHITECTURAL, STRUCTURAL
AND LAND DRAINAGE
CONSULTANTS**
4 Wrights Mews
12A Park Road, Holbeach,
Spalding, Lincs. PE12 7KE
Tel: 01406 480800
Fax: 01406 428744
E-Mail: gr.merchant@btconnect.com

Project
EXTENSION & ALTERATIONS,
80 SEAGATE ROAD,
LONG SUTTON,
SPALDING, LINC'S.

Client
MR. & MRS. M. COOPER.

Drawing
FLOOR PLANS & ELEVATIONS - EXISTING,
SITE & LOCATION PLANS.

Job Ref. 1643-07.	Drawing No. 01A.
Date SEPT '07.	Drawn GRM.

Scales
1/50, 1/100. [Unless otherwise stated]

DO NOT SCALE FROM THIS DRAWING
This drawing is copyright and may not be altered, copied, photographed or used for any other purpose other than that for which it is issued. The General Contractor is to check all dimensions on site and report any discrepancies to the Architect. All details shown on this drawing including boundaries are based upon typical site conditions related to the area. No responsibility can be accepted for abnormal conditions which may be discovered during construction unless reported to the Architect as that design amendments may be considered. Site and surveys are recommended in respect of boundaries to establish specific site conditions before foundation work is undertaken. This drawing is limited to the amount of information contained and does not purport to contain a full specification of the works. It is only for the purpose of obtaining Planning / Building Regulation approval. This drawing must not be used as a contract document. The works will not be executed or regulated on this day. It is the responsibility of any responsible person, in the client or their appointed agents responsibility to coordinate workmanship, substitution of materials, adherence to specifications, variations to contract etc. All materials to be used shall conform to the relevant standards and all work shall conform to the relevant standards and specifications. The Employer / Client shall ensure that the selected contractor is competent with and adhere all measures necessary to achieve compliance with Health and Safety legislation for Building and Work places. The Employer / Client is advised that should the works need to comply with the Construction Design and Management Regulations an independent Planning Supervisor will be required. The works shall comprise of all that is shown on the drawing and details. Work that may not specifically be shown but may be reasonably inferred as necessary in carry out the works shall be deemed to be included. It is the client's responsibility to ensure that the works are carried out in accordance with the relevant standards and specifications.