




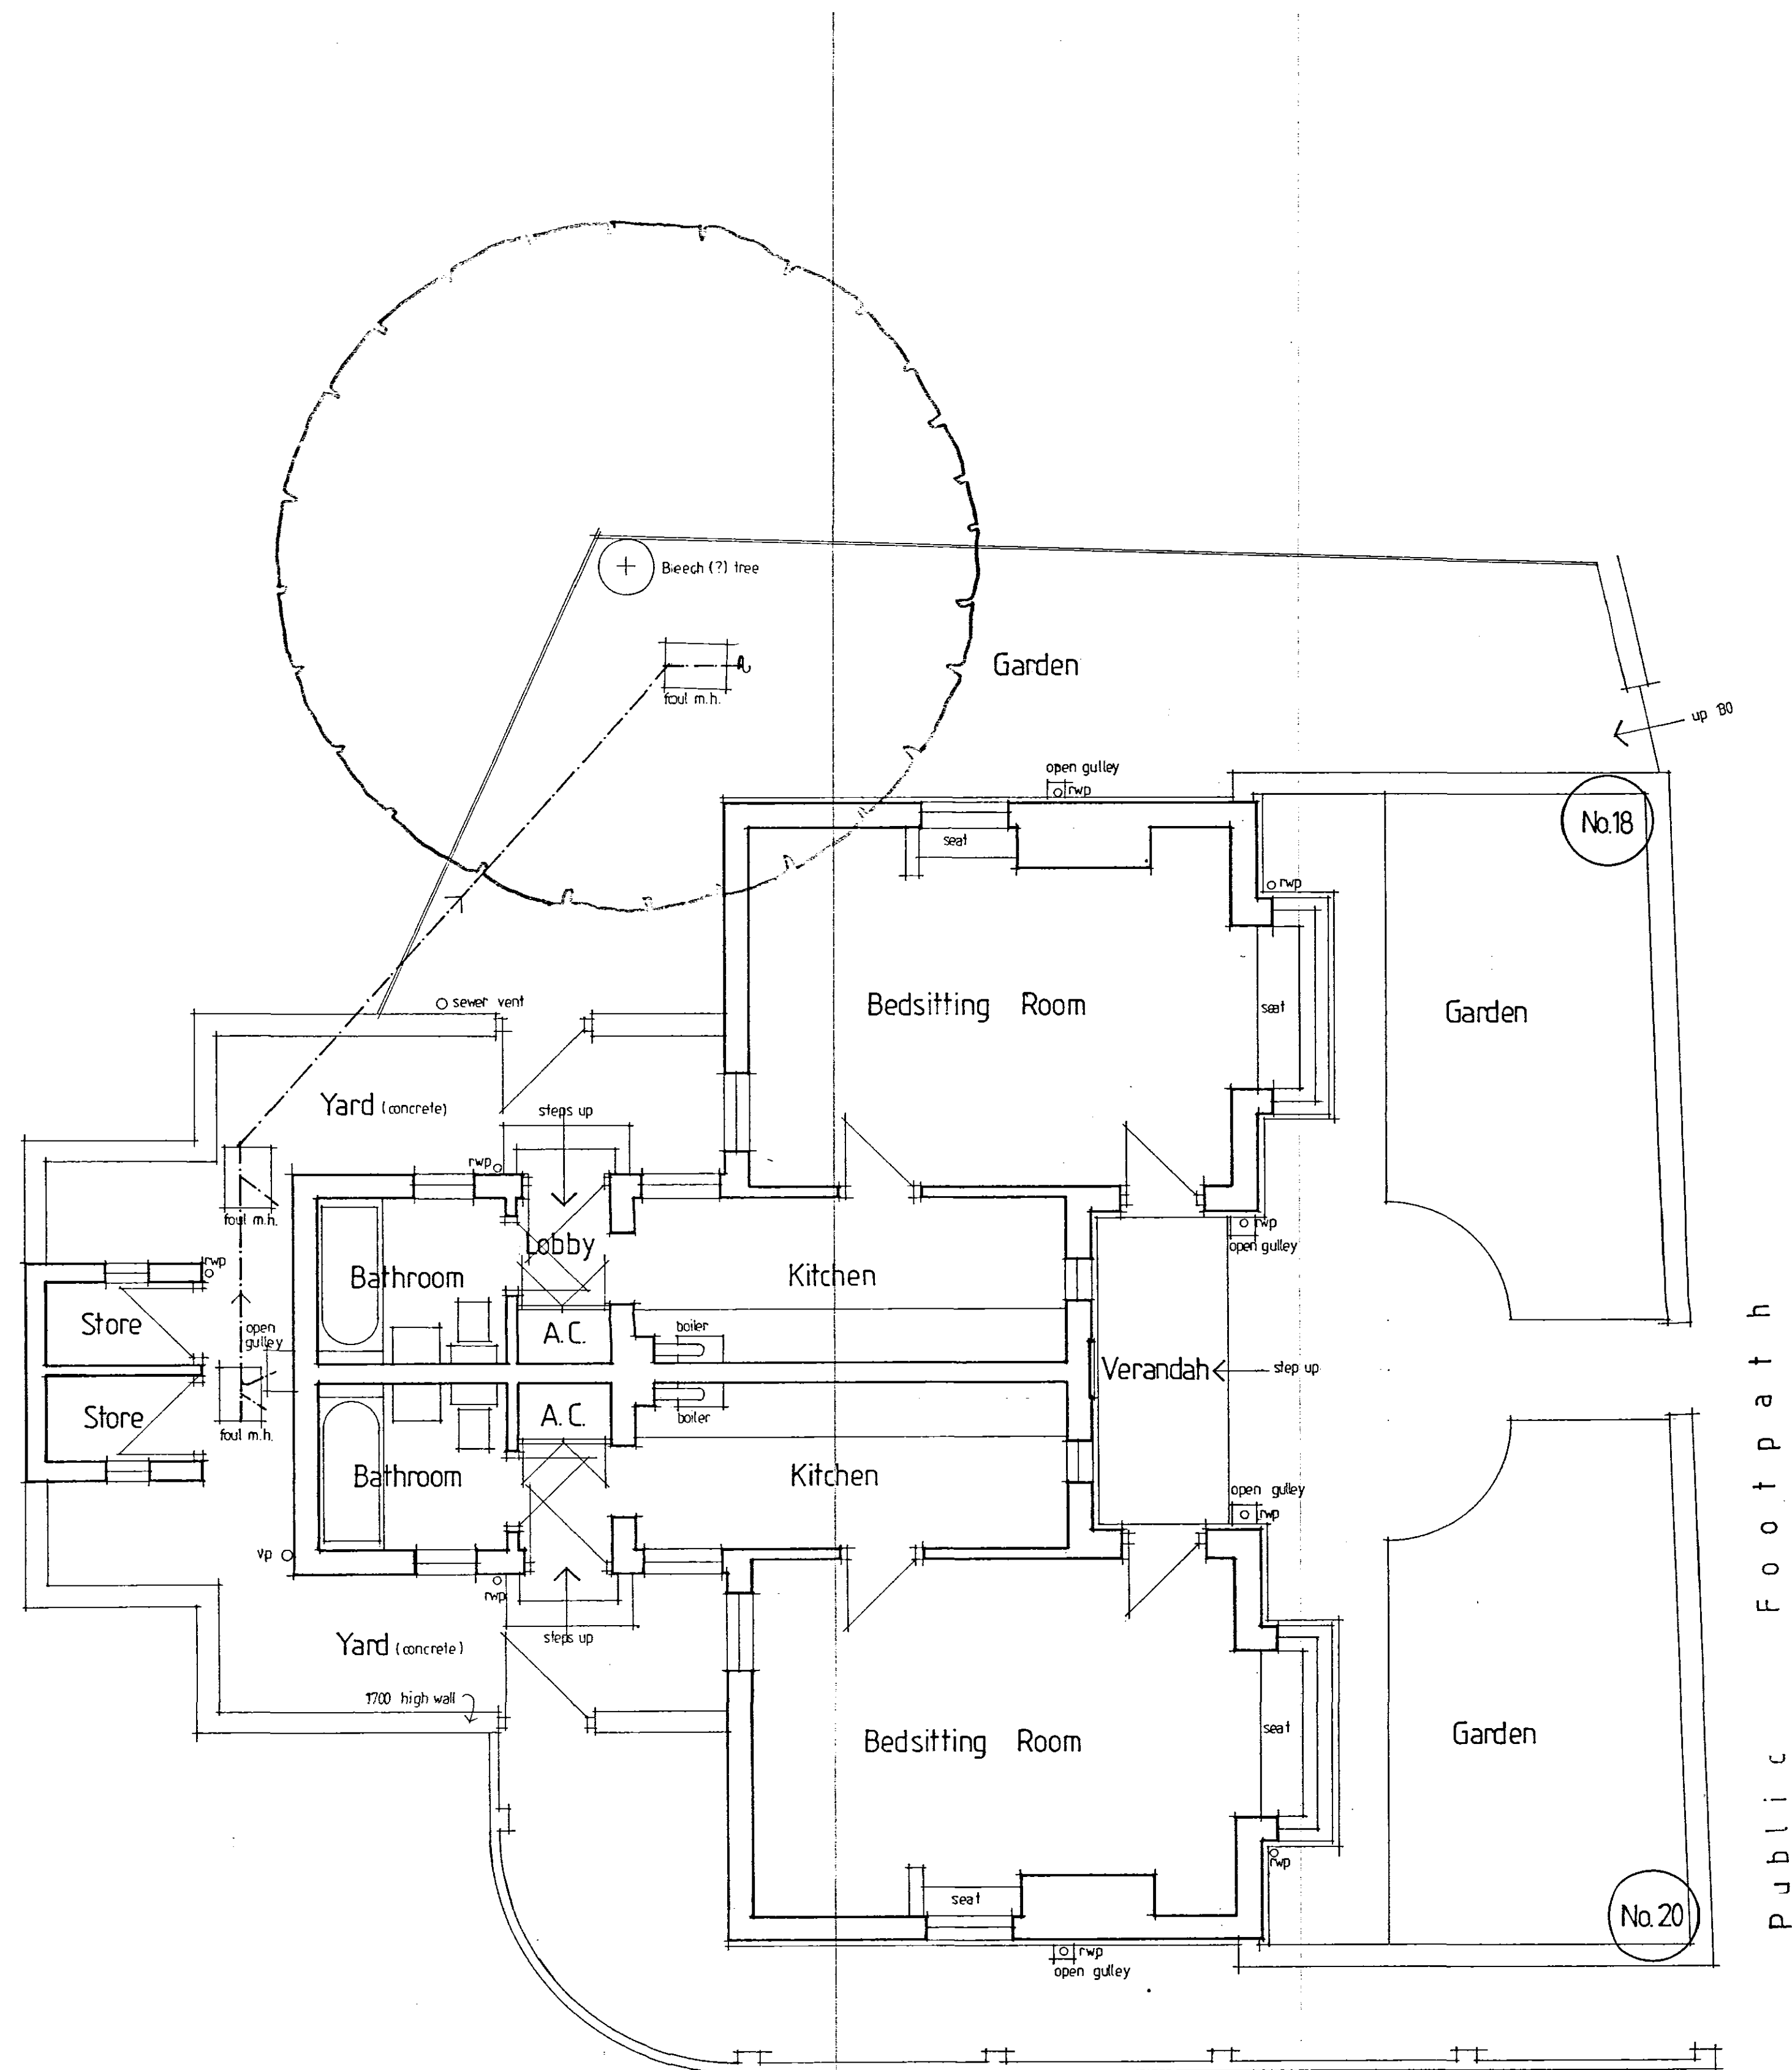


FLOOR AND SITE PLAN

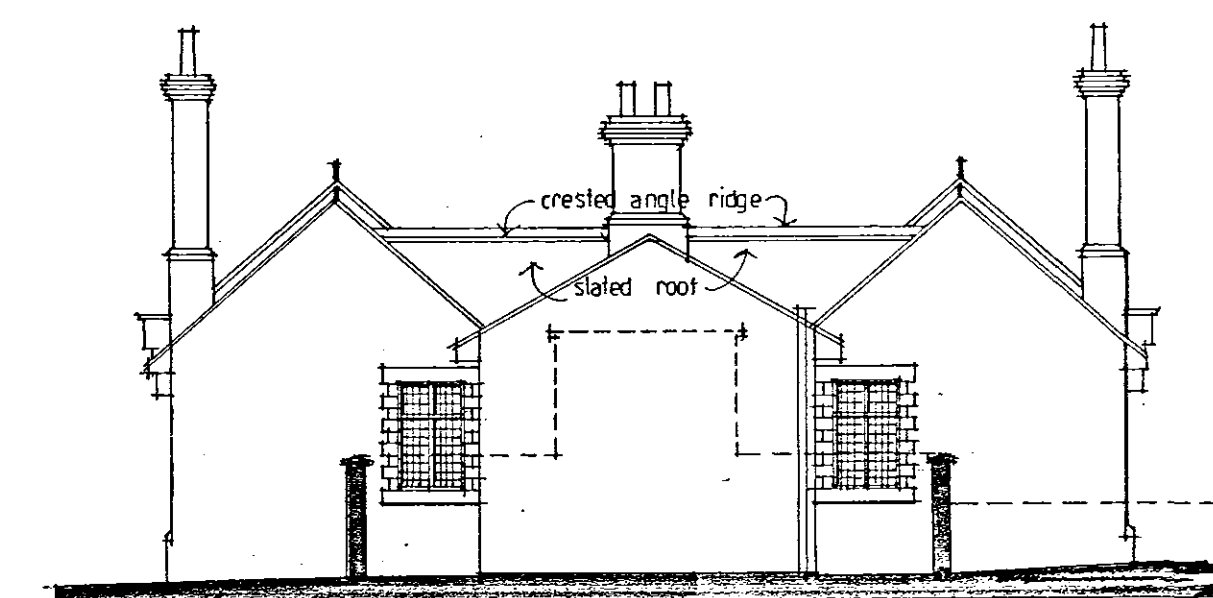

REAR ELEVATION

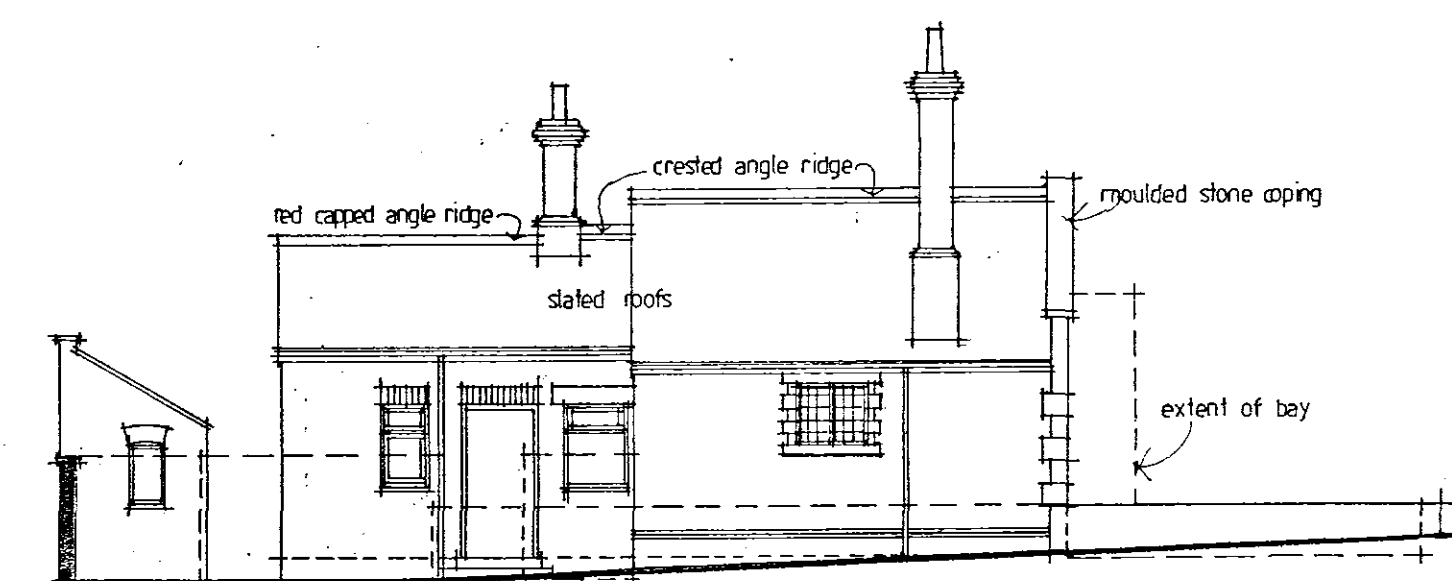

SIDE ELEVATION - No. 20

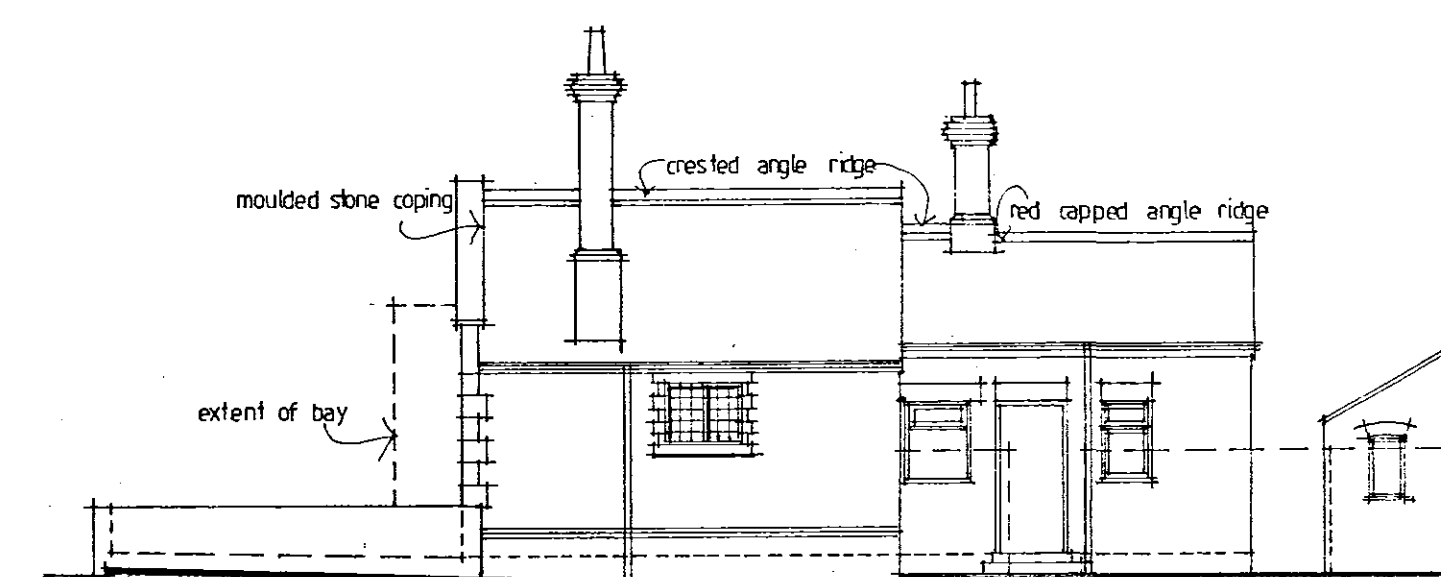

SIDE ELEVATION - No. 18

SHC
PLANNING & DEVELOPMENT
15 DEC 2003
Ref. 1504/03

TREVOR A CLAY R.I.B.A.
CHARTERED ARCHITECT

14 OLD FENDIKE ROAD
WESTON HILLS
SPALDING
LINCOLNSHIRE PE12 6DD

Project:

PROPOSED EXTENSIONS TO ALMSHOUSES
AT LONG SUTTON FOR MR K MARKILLIE

Drawing:

SURVEY AS EXISTING 02 JULY 03

Date: 18 July 03	Proj No: 03/124/PA
Scale: 1:50/100	Drg. No: 001 Rev: