




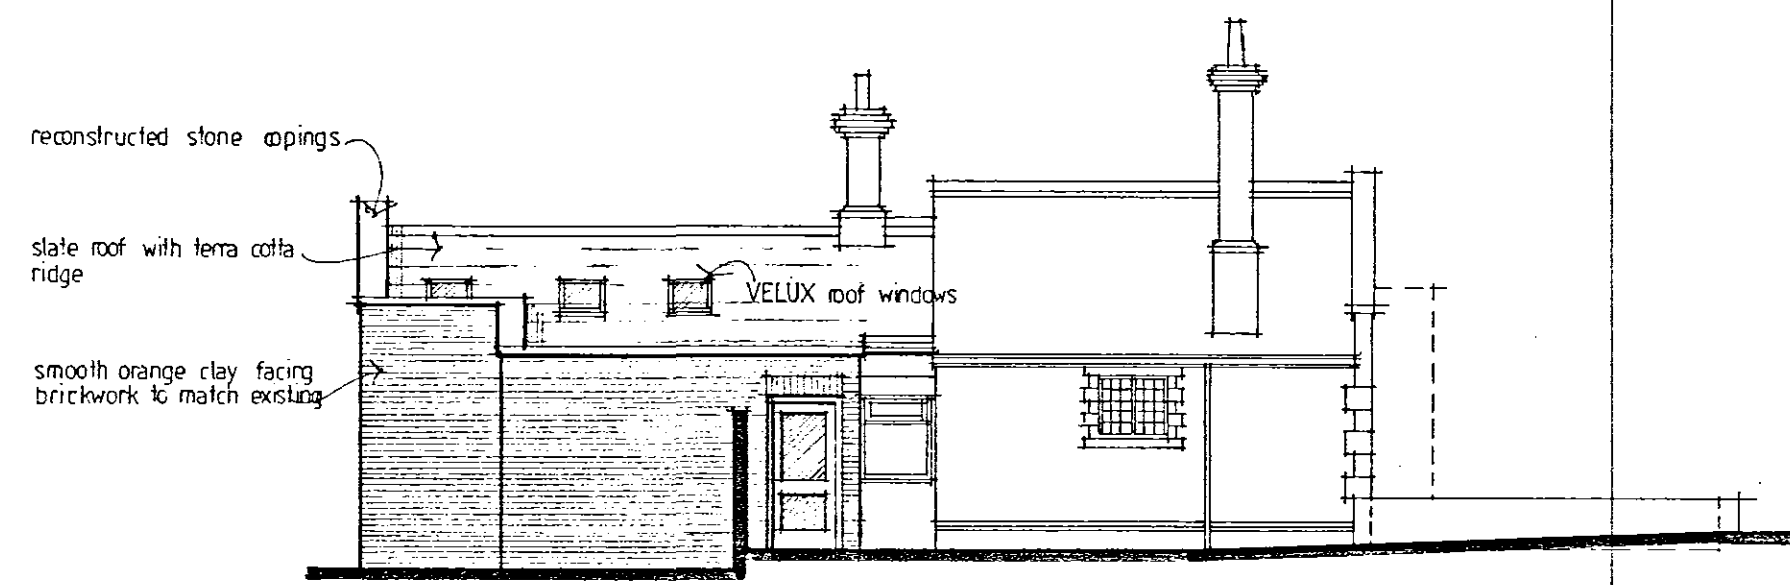


SOUTH EAST ELEVATION

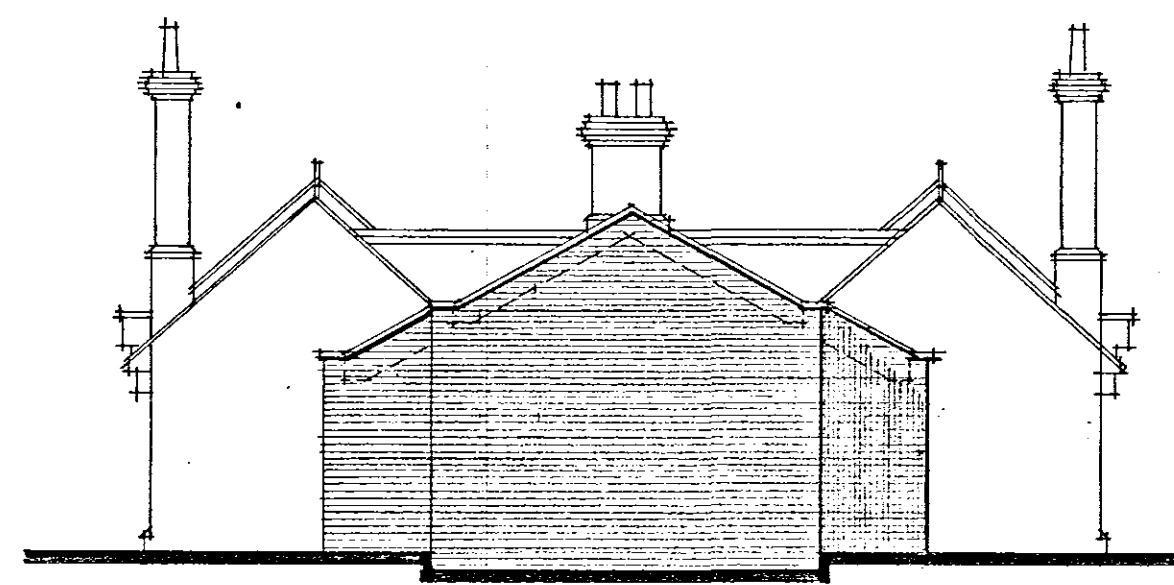



SOUTH WEST ELEVATION

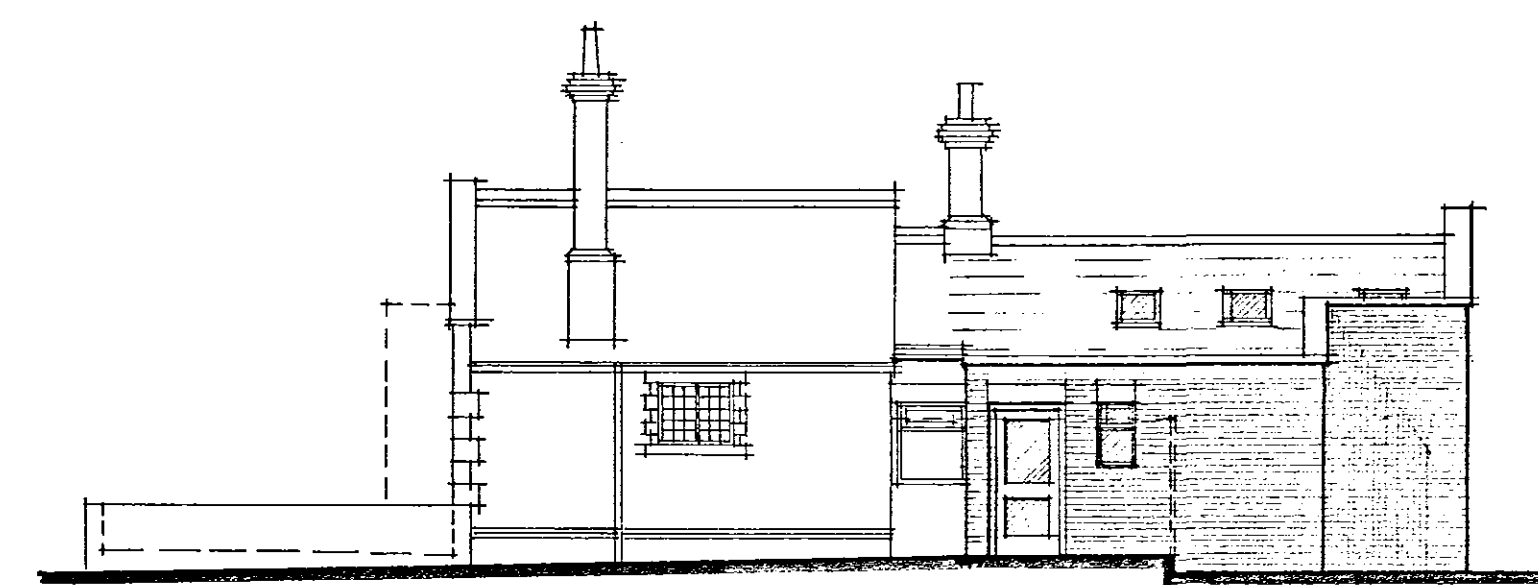

NORTH WEST ELEVATION

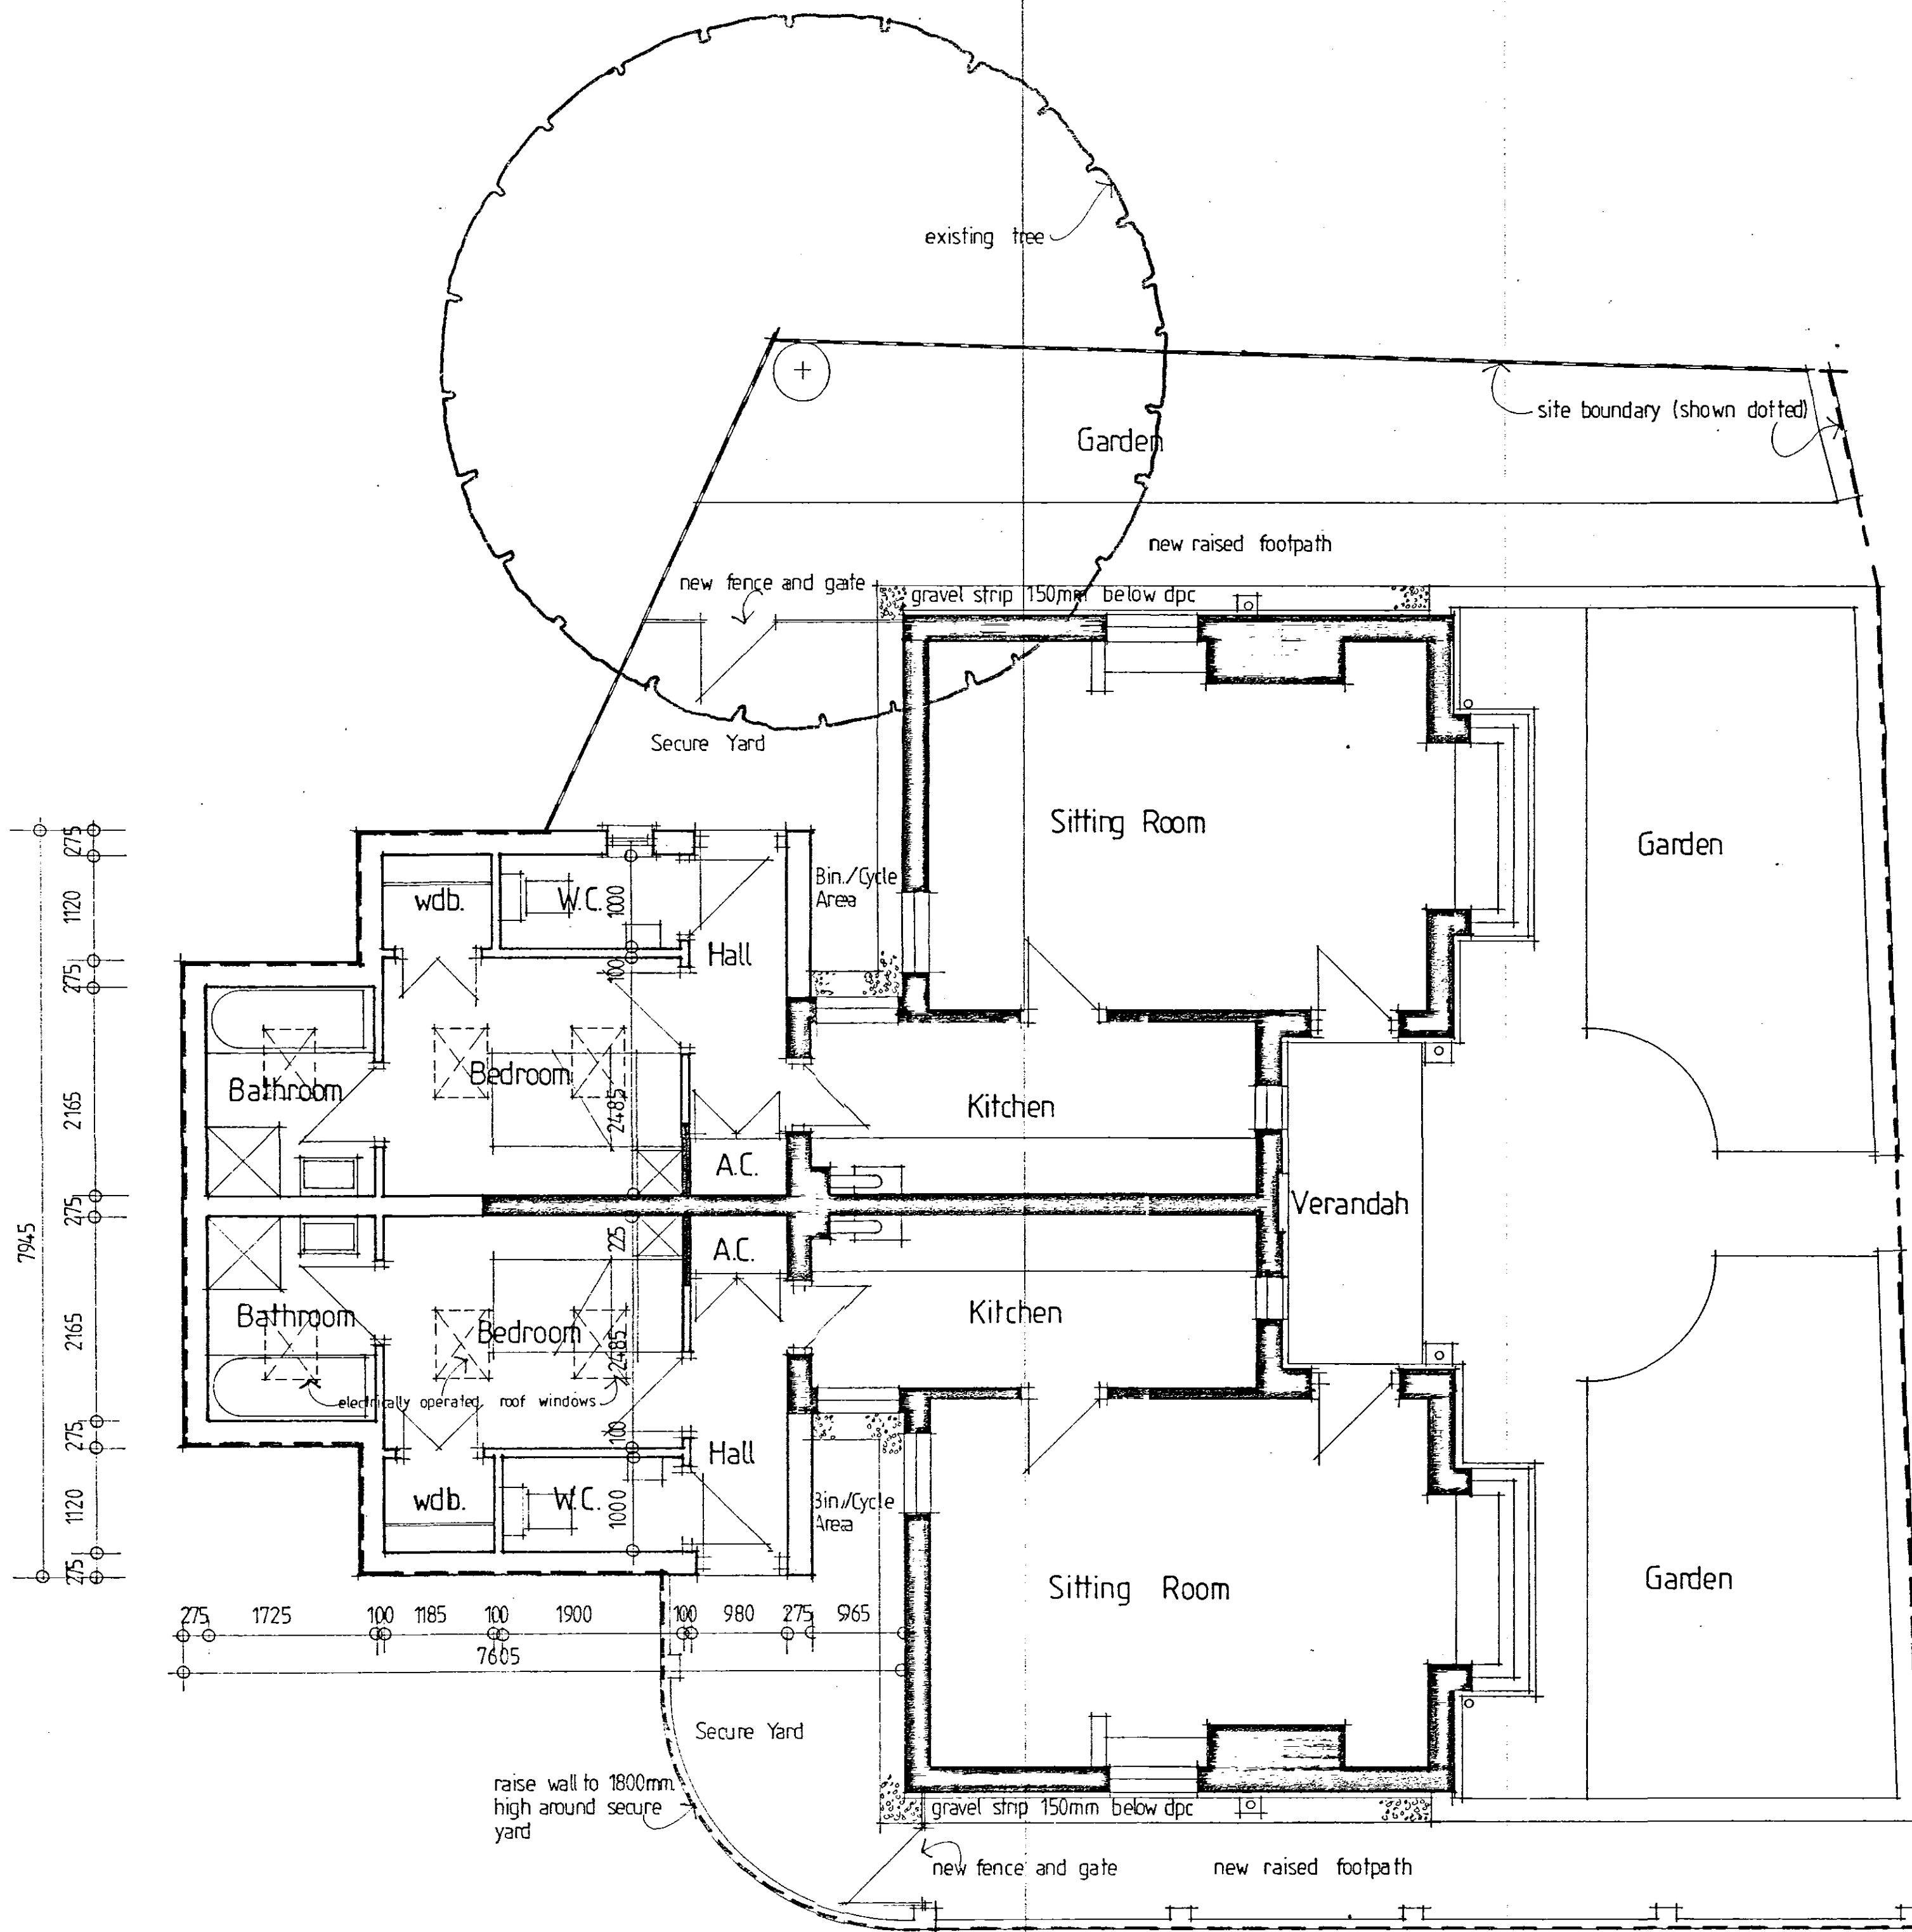

FLOOR LAYOUT AND SITE PLAN

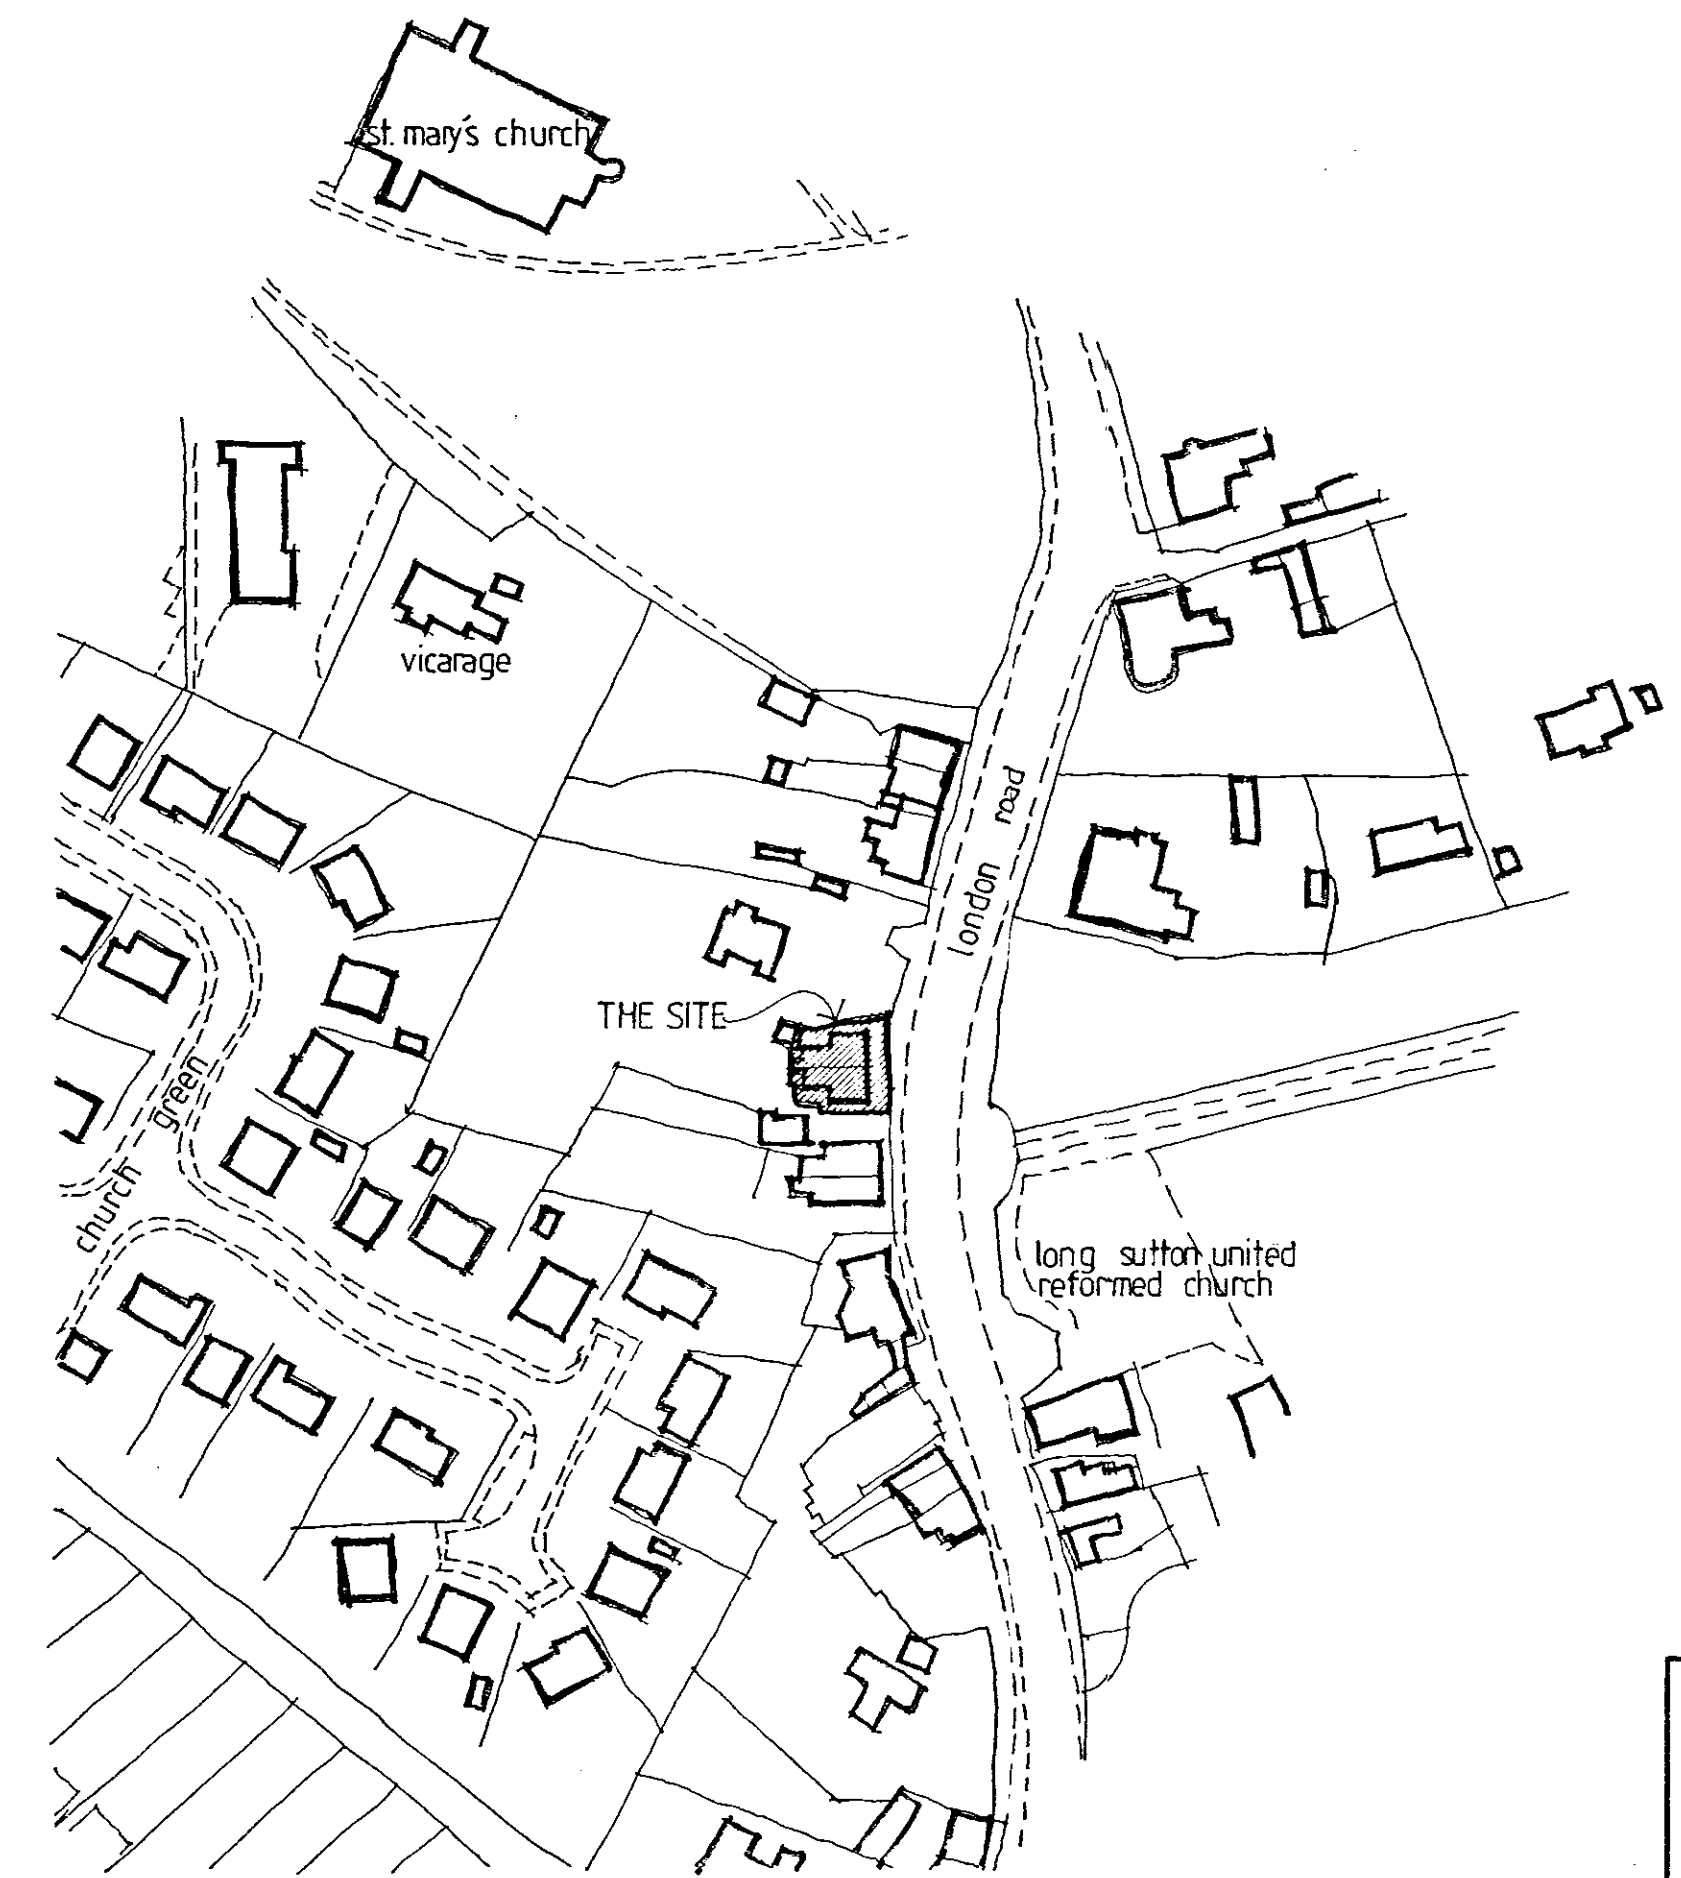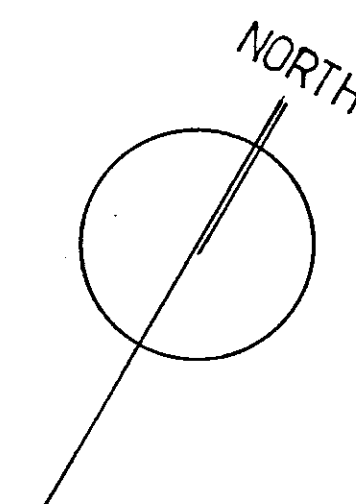

LOCATION PLAN 1:1250

SWDC
PLANNING & DEVELOPMENT
15 DEC 2003
Ref. 1504/03

TREVOR A CLAY R.I.B.A. CHARTERED ARCHITECT 14 OLD FENDIKE ROAD WESTON HILLS SPALDING LINCOLNSHIRE PE12 6DD		
Project: PROPOSED EXTENSIONS TO ALMSHOUSES AT LONG SUTTON FOR MR K MARKILLIE		
Drawing: PLANNING APPLICATION DRAWING		
Date: 01 Sept 03	Proj No: 03/124/PA	
Scale: 1:50/100	Drg. No: 003	Rev: