




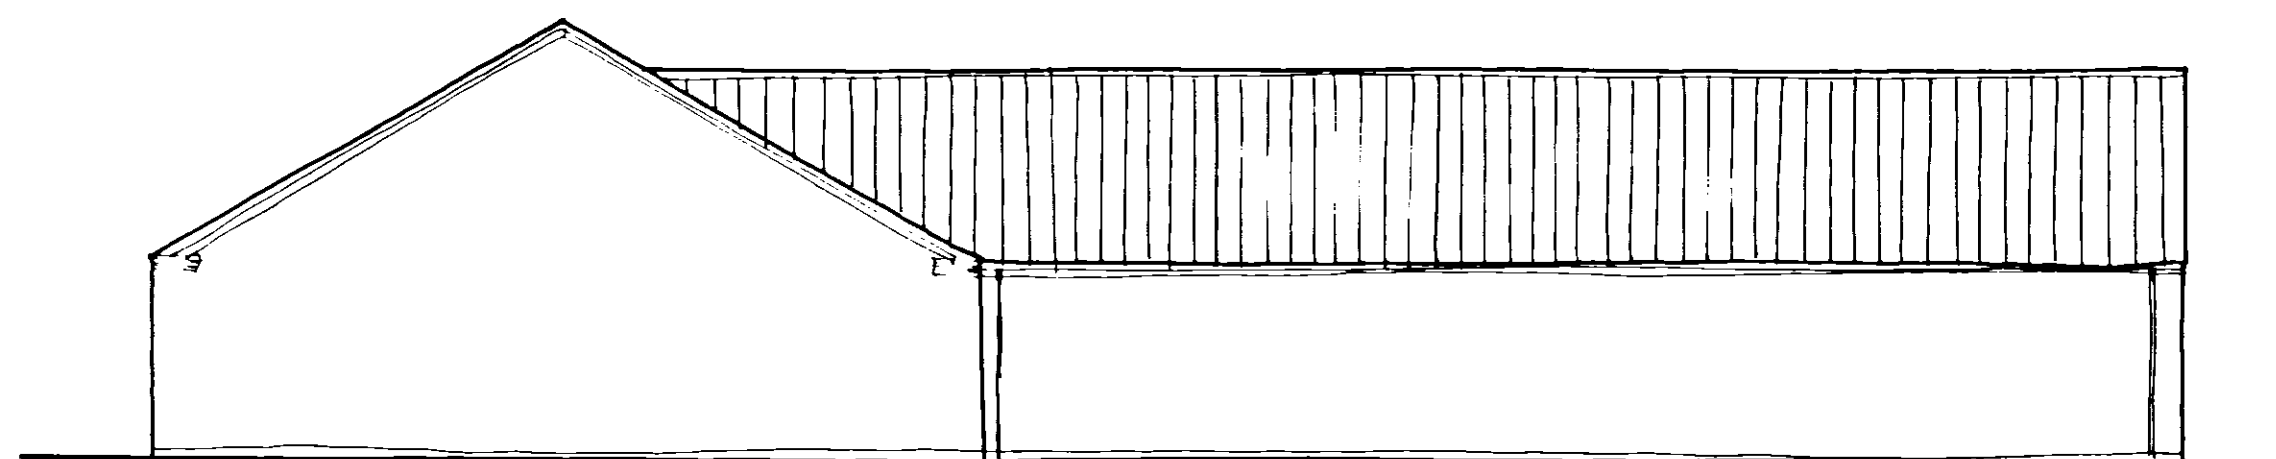


South elevation

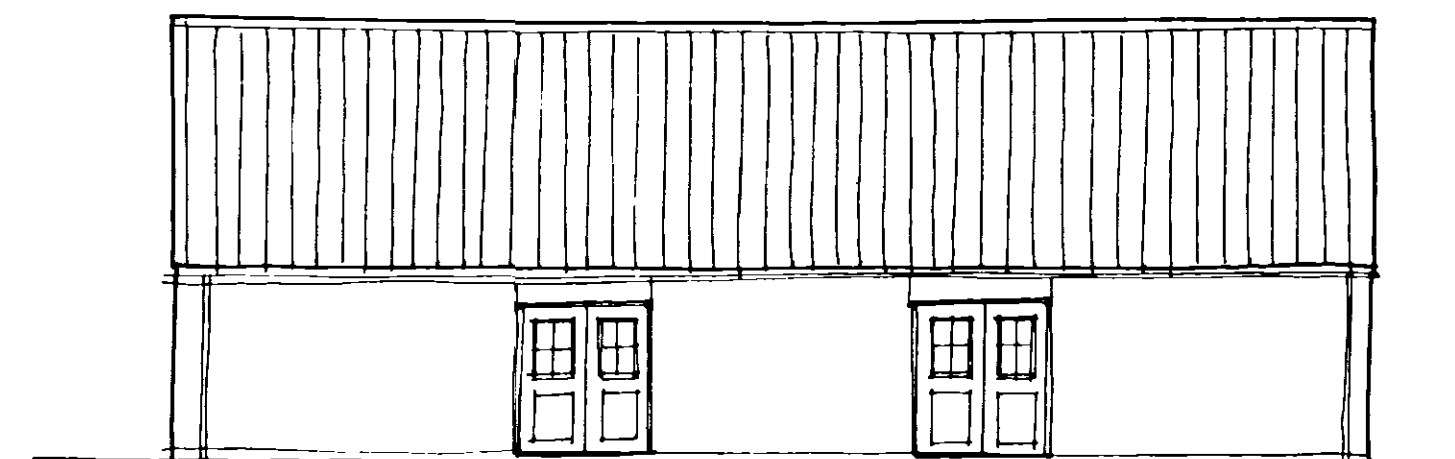


West elevation

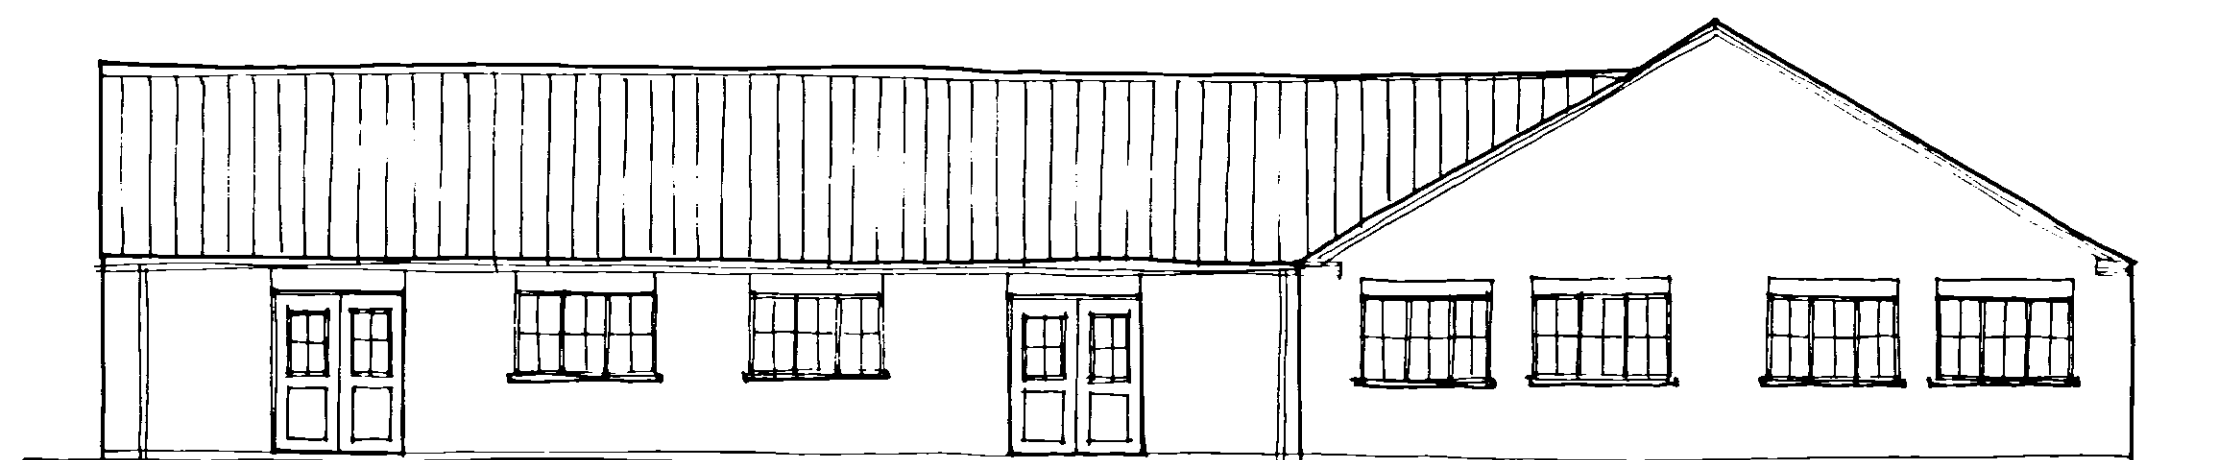

North elevation

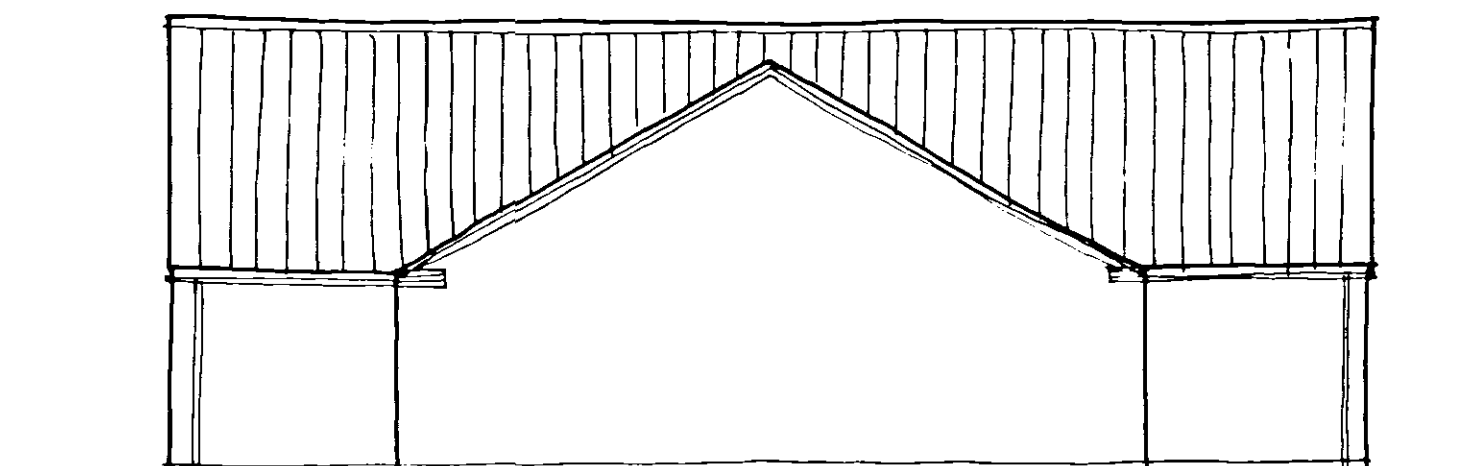

East elevation

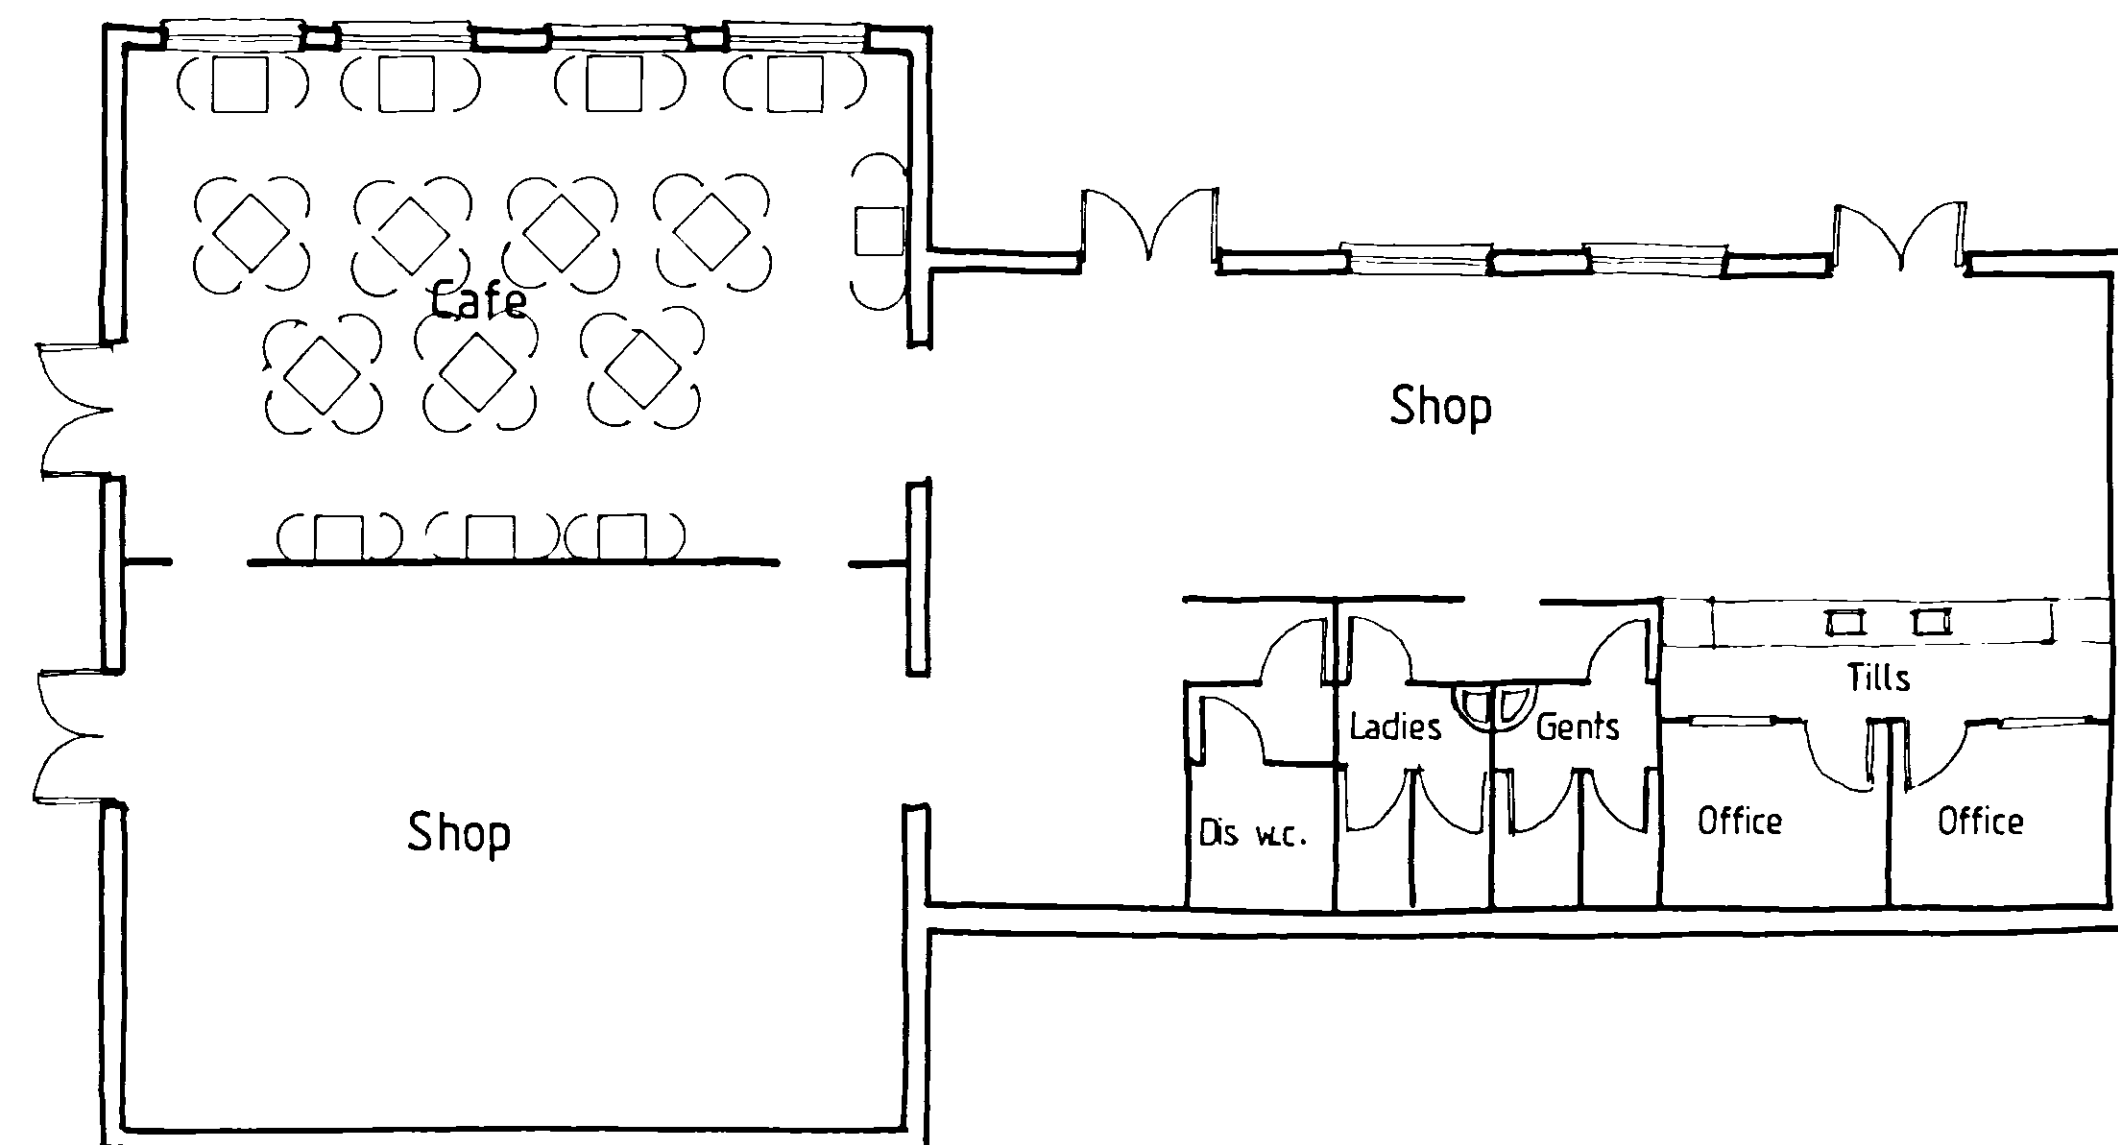

Plan

1563/06

DRAWING

10 NOV 2006

ISSUED

Rev.	By	Notes	Date
rdc Robert Doughty Consultancy 32 High Street, Melton Mowbray (C) Sheaford, Leicestershire NN13 4 0RA Tel: 01529 421646 Fax: 01529 421358 Email: rd@rdc-consultancy.co.uk Web: www.rdc-consultancy.co.uk			
Client: KINGS COUNTRY HOTELS			
Project: VICARAGE LANE, LONG SUTTON			
Drawing title: GARDEN CENTRE SHOP			
Job No. 731/7	Drawing No. DS 1	Rev.	Drawn GJ
Scale 1:100	Date 10/11/06	Checked	