




GROUND FLOOR

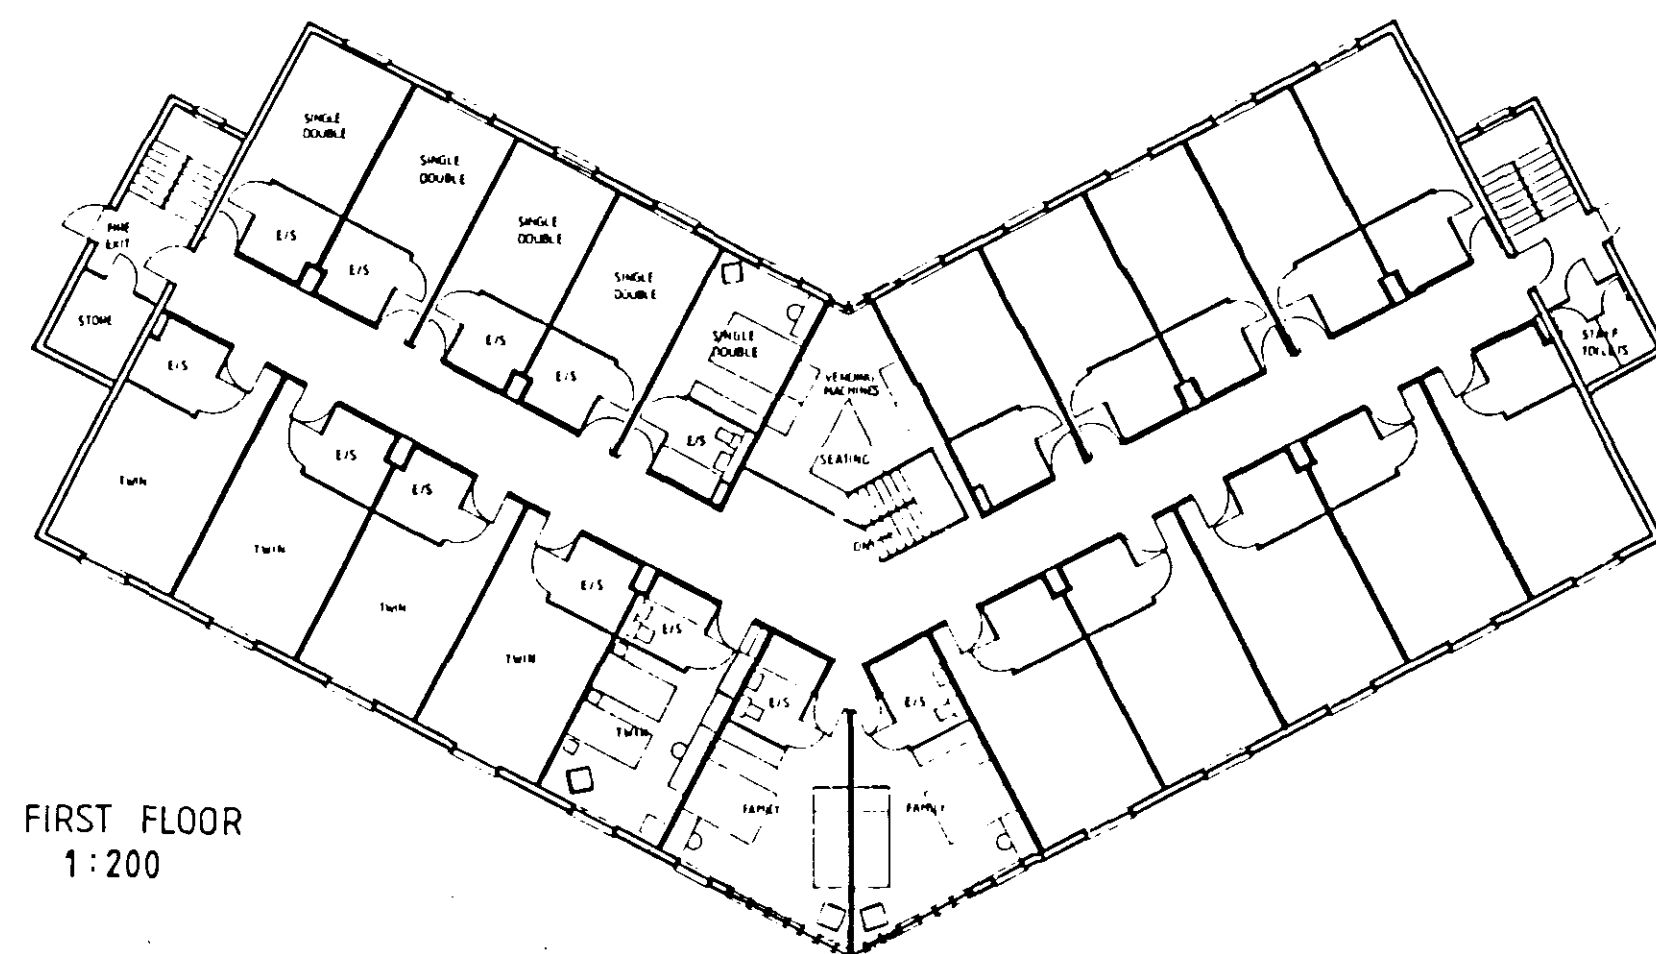

FIRST FLOOR
1:200

DRAWING
10 NOV 2006
ISSUED

1563/06

Rev.	By	Notes	Date
rdc Robert Doughty Consultancy 32 High Street, Ashby-de-la-Zouch Leicestershire LE19 1BA Tel: 01529 471646 Fax: 01529 421358 Email: admin@rdc-landplan.co.uk Web: www.rdc-landplan.co.uk			
Client: KINGS COUNTRY HOTELS			
Project: VICARAGE LN. LONG SUTTON			
Drawing title: HOTEL FLOOR PLANS			
Job No. 731/7	Drawing No. HFP 01	Rev.	Drawn GJ
Scale 1:100	Date 10/11/06	Checked	