


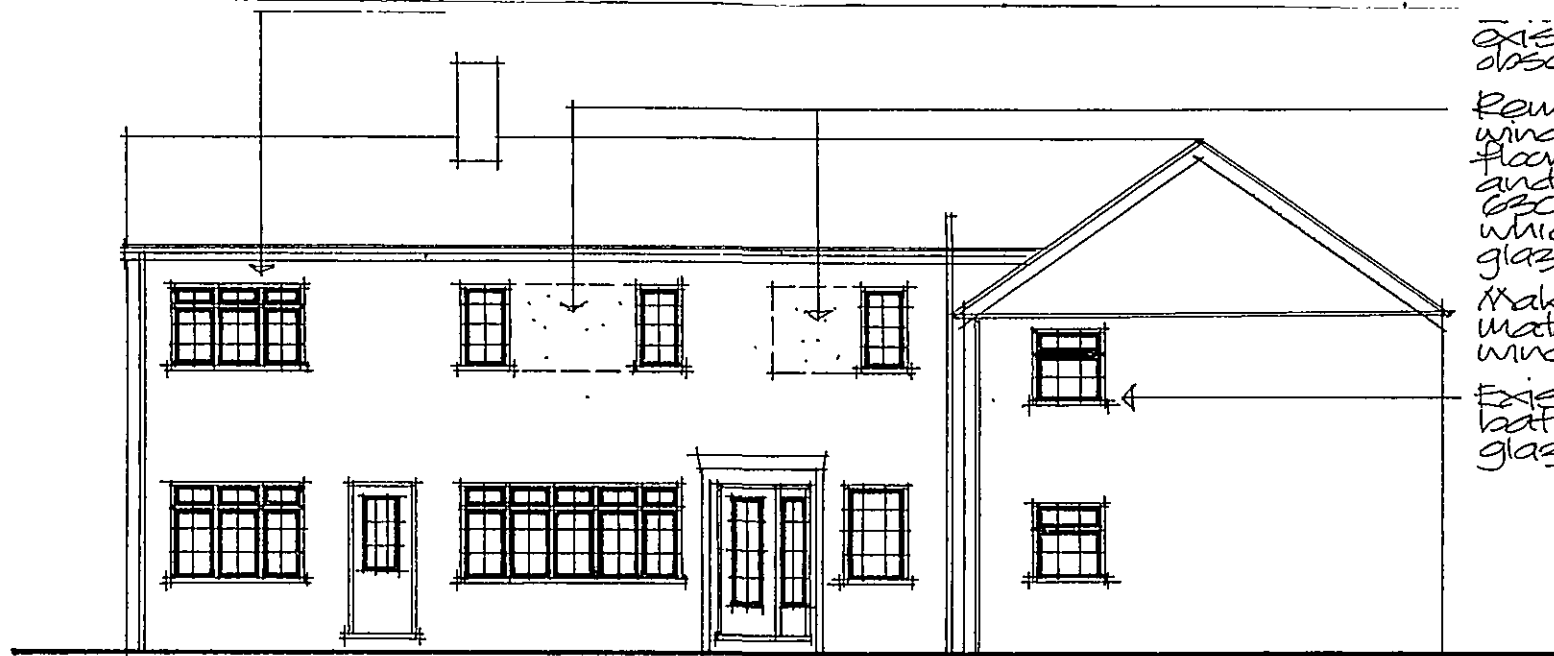

Existing shower room - obscure glazed.



Remove 2 no large windows serving first floor landing to stairs and install 2 no approx. 620x1200 window frames which are to be obscure glazed fixed lights.

Make good rendering to match existing where windows removed.

Existing window serving bathroom obscure glazed.

SOUTH WEST ELEVATION OF NUMBER 16 STATION ROAD

Alterations to windows on this elevation to be carried out before adjacent building plot developed

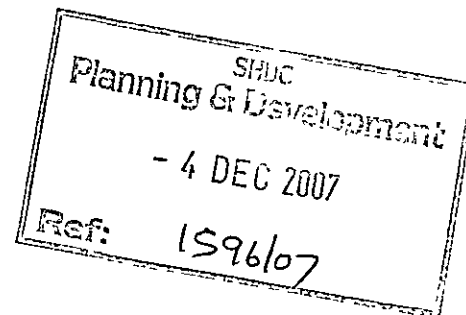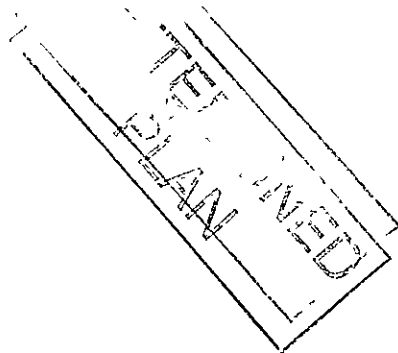

DETAILS OF ALTERATION WORK TO BE CARRIED OUT ON EXISTING HOUSE BEFORE ADJACENT BUILDING PLOT DEVELOPED.

STATION ROAD, LONG SUTTON.

MR & MRS H. HOLMES

ALAN HORNSBY

ARCHITECTURAL SERVICES LTD

"Little Acre"

Peak Hill, Cowbit,

Spalding, Lincs. PE12 6AW

Tel. Holbeach (01406) 380591

Drawing number 05/41/02

May 2006

Scale 1:100