




FRONT ELEVATION




SIDE ELEVATION




REAR ELEVATION

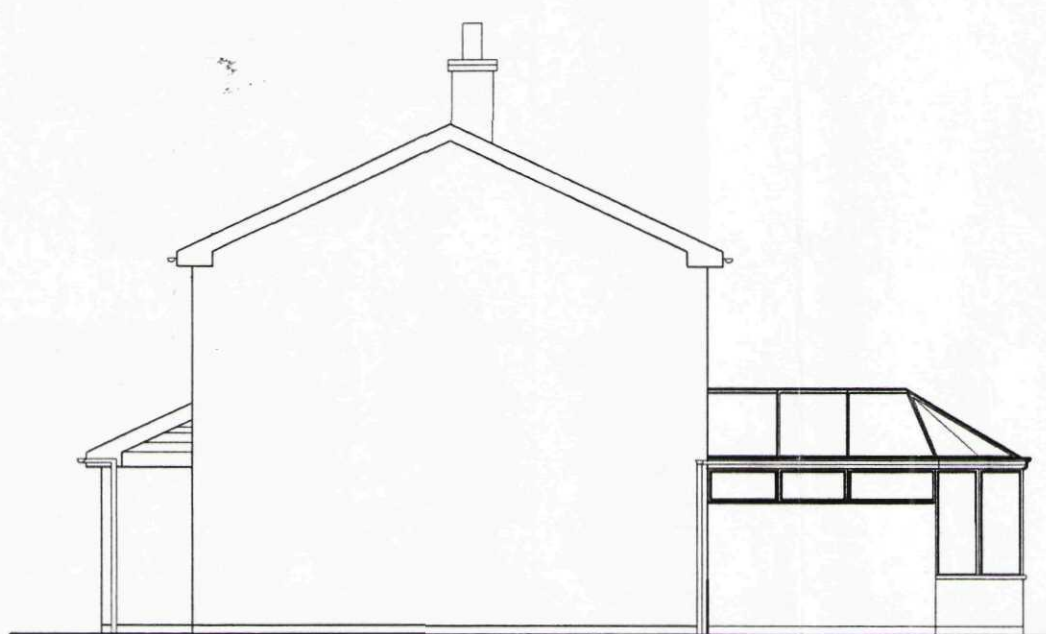


SIDE ELEVATION

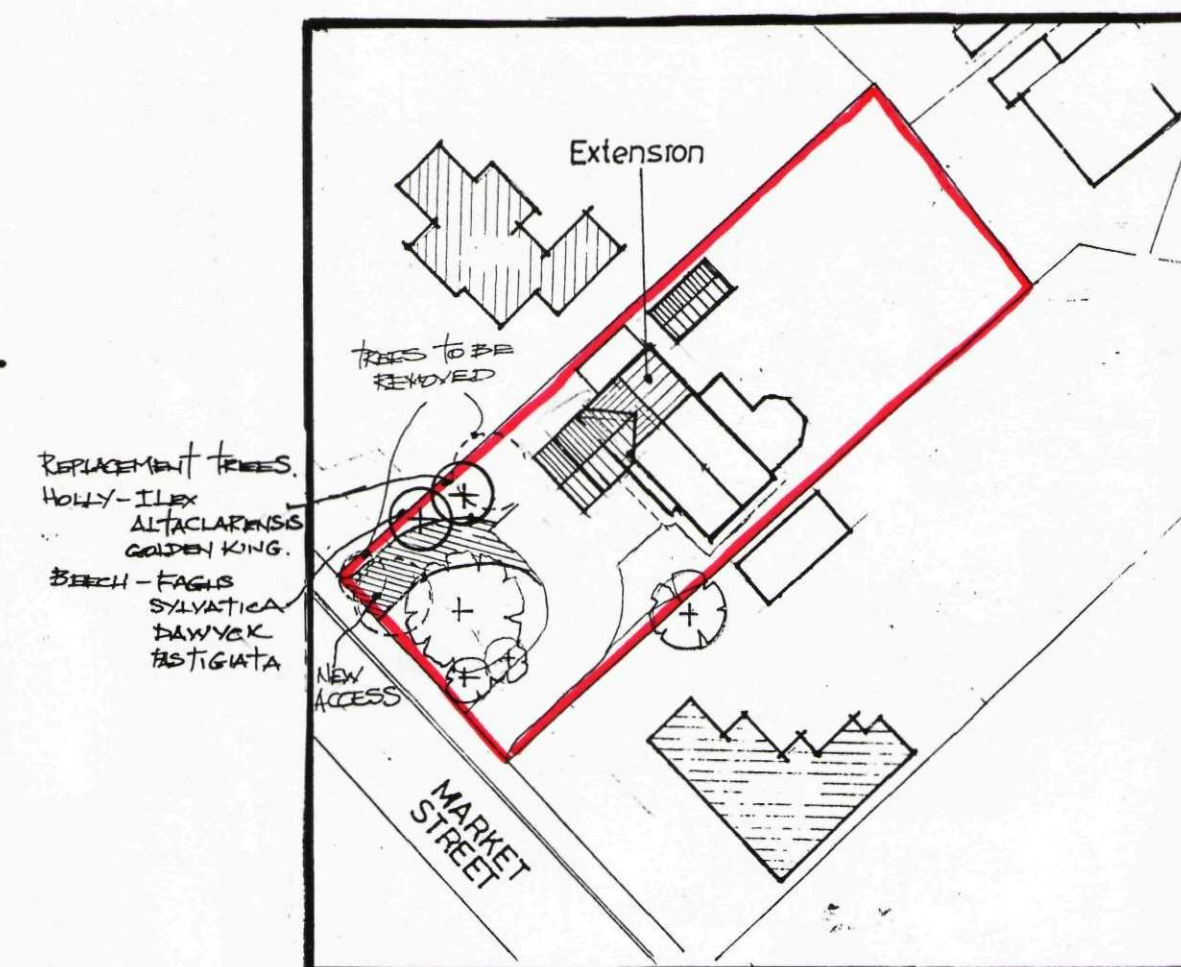


SITE PLAN
1/500

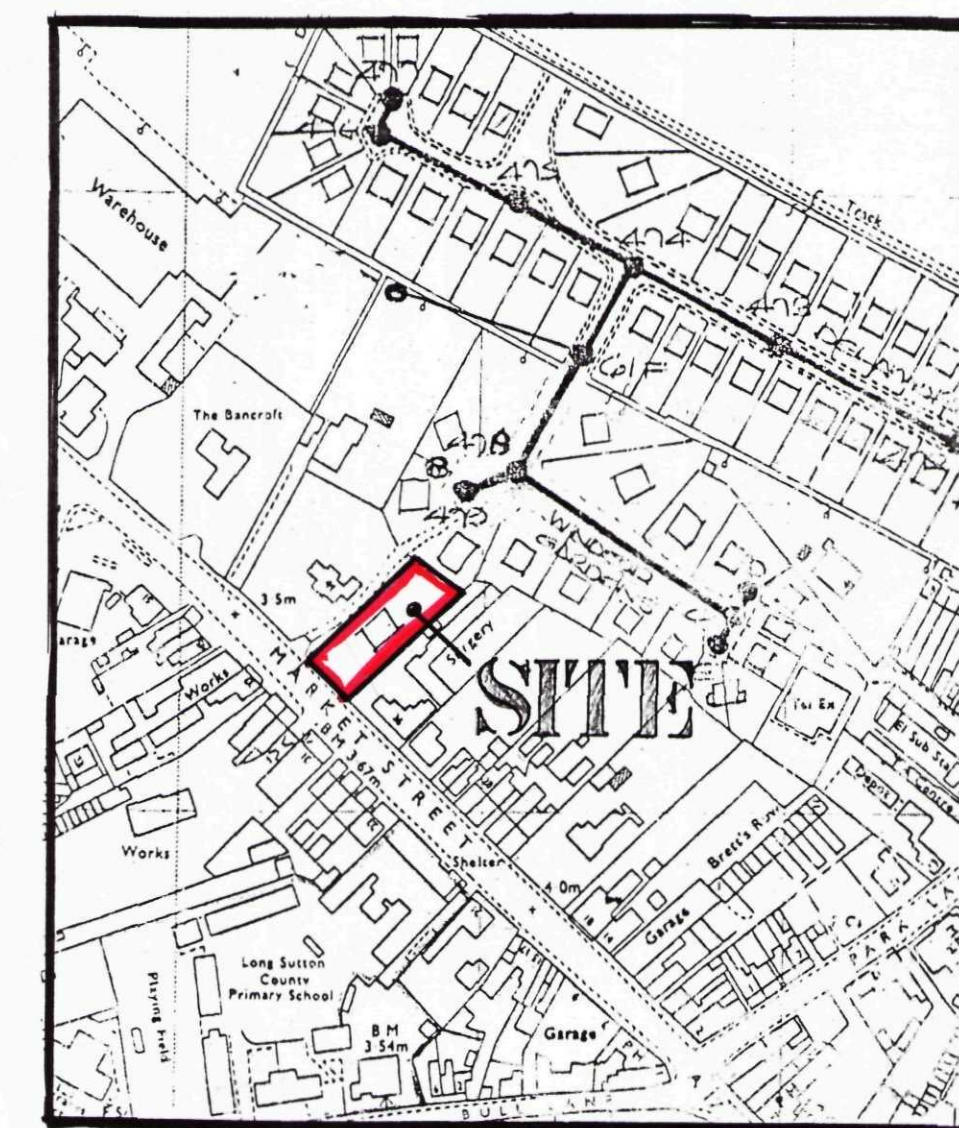

LOCATION PLAN
1/2500

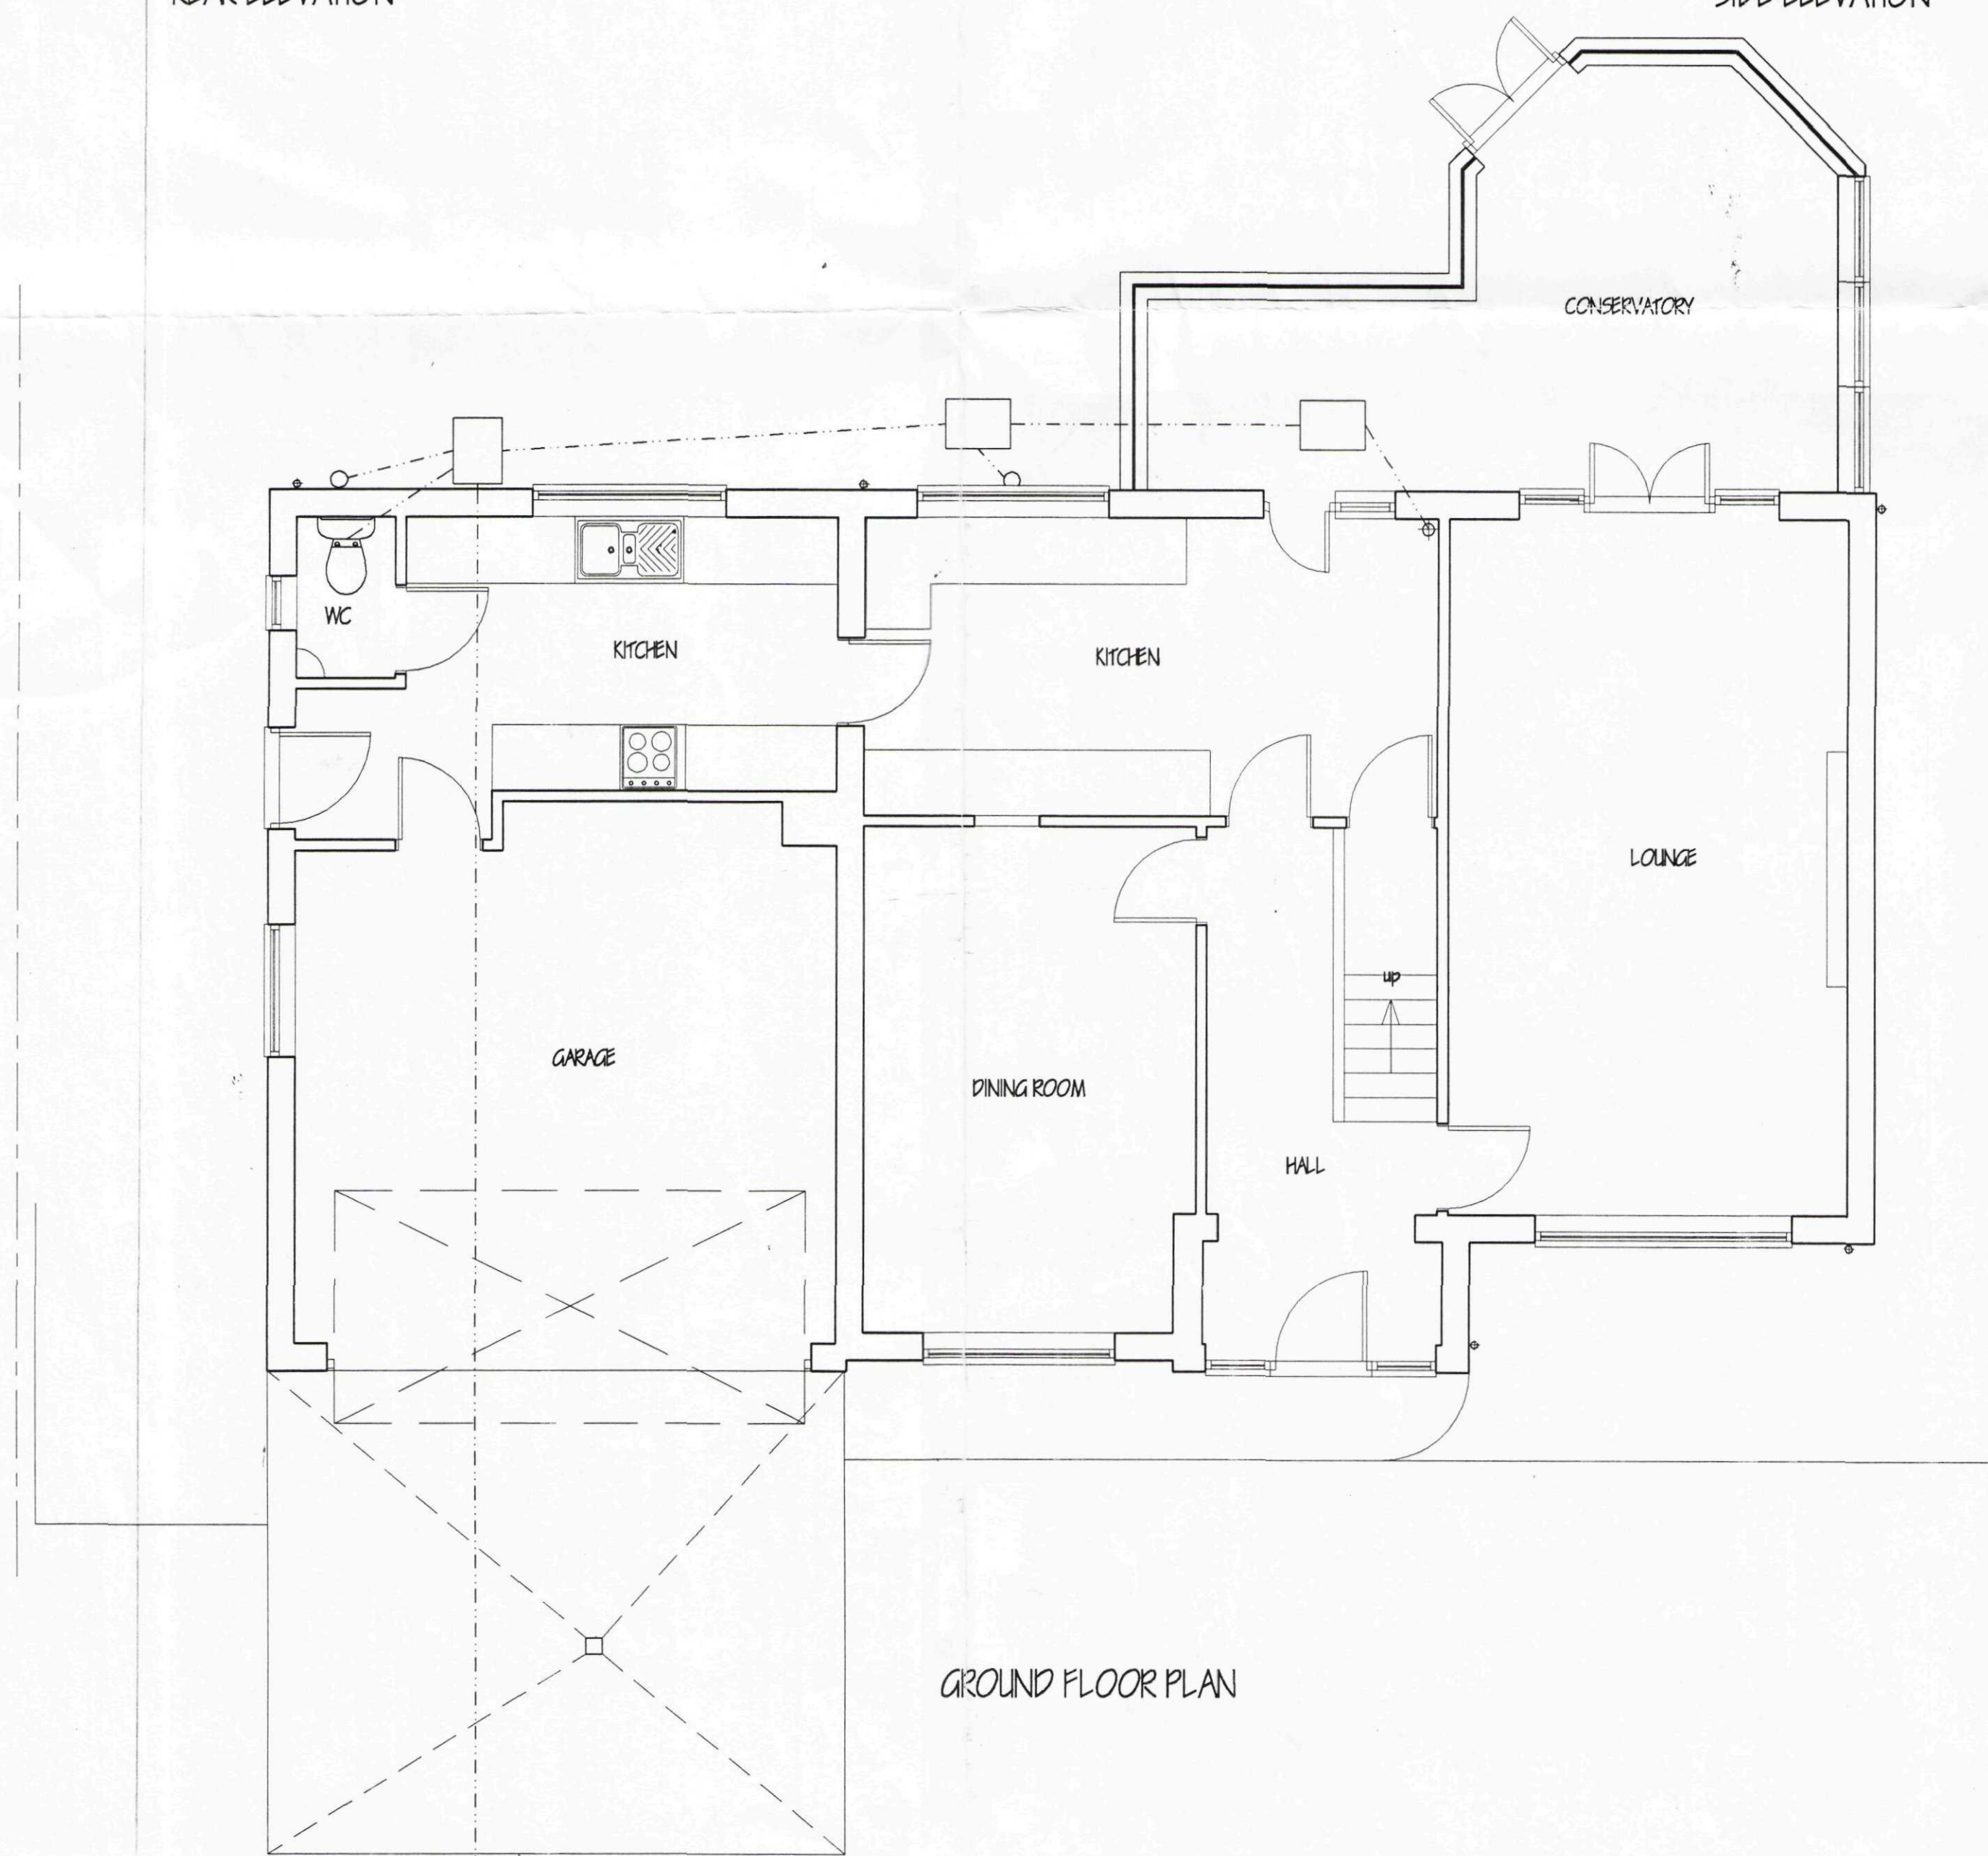

GROUND FLOOR PLAN

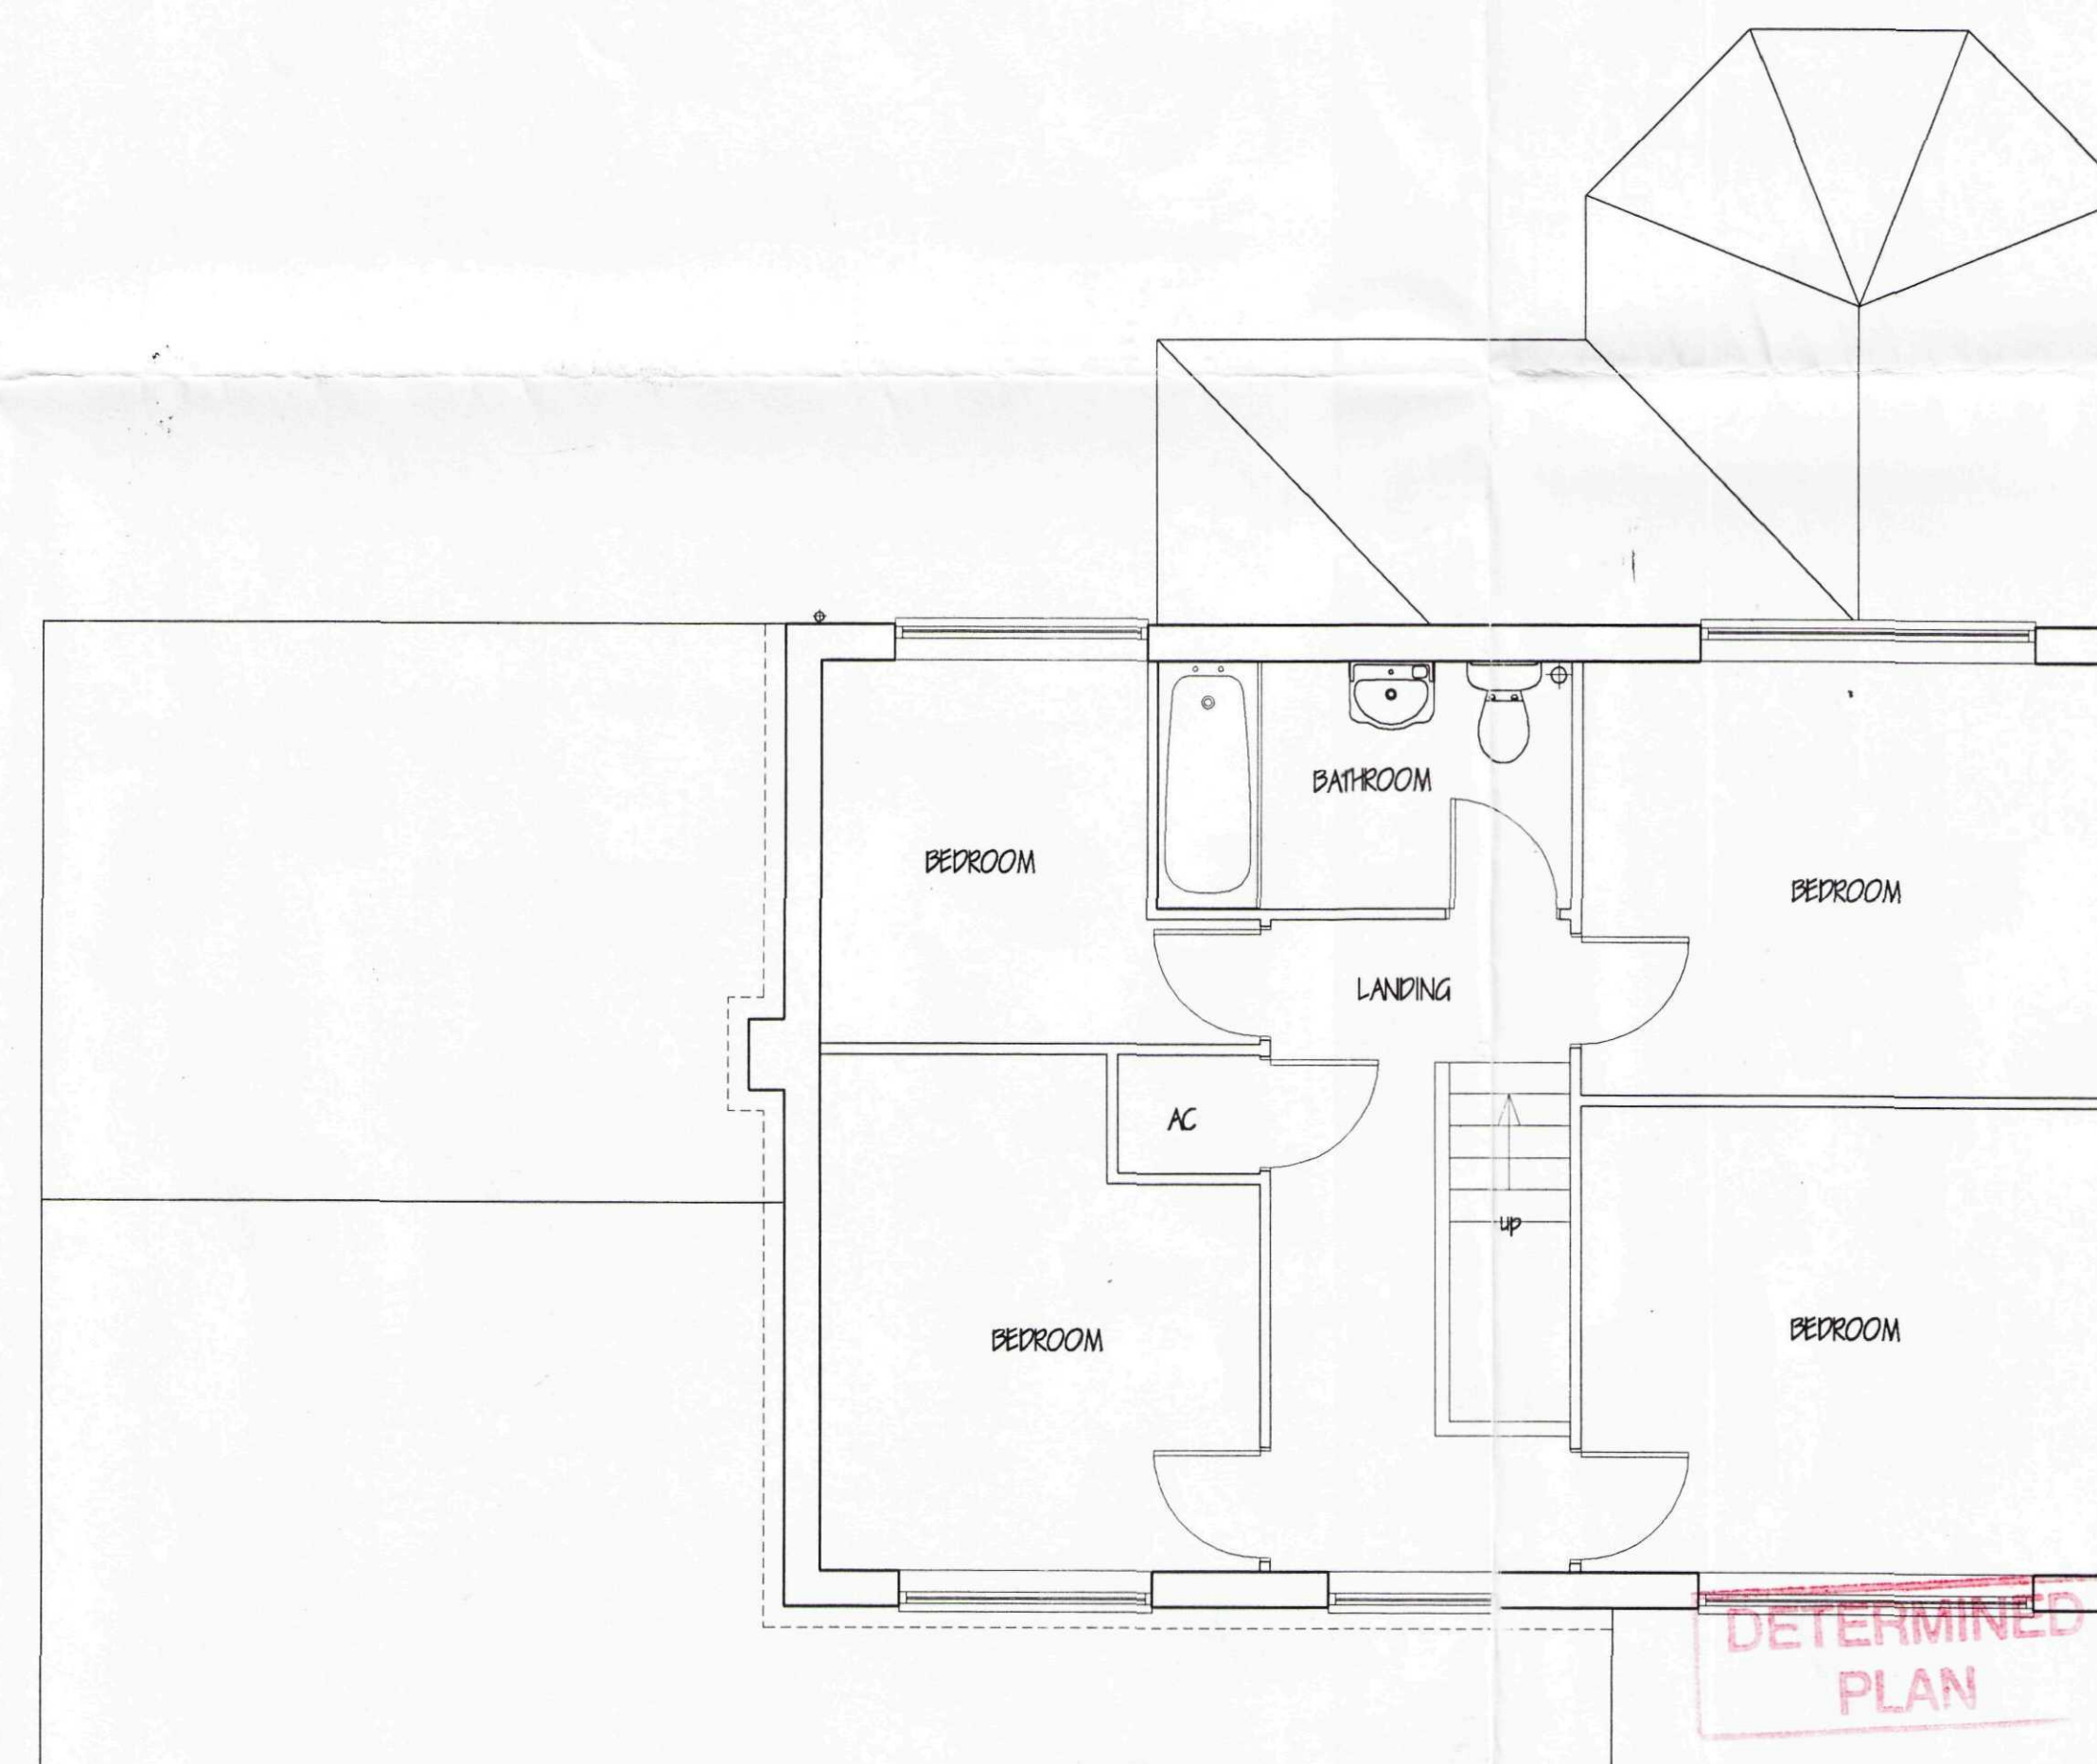

FIRST FLOOR PLAN

**DETERMINED
PLAN**

**DETERMINED
PLAN**

SHDC
Planning & Development
10 DEC 2004
Ref: 16264

WHEN BUILDING WORKS ARE TO BE CARRIED OUT IN CLOSE PROXIMITY TO EXISTING OR PROPOSED TREES CONSIDERATION SHOULD BE GIVEN TO N.H.B.C DOCUMENT CHAPTE 4.2 - "BUILDING NEAR TREES"

A REPLACEMENT TREE PLANTING SPEC OF	
ref. revision	date
G. R. MERCHANT IENG AMICE TWO ARCHITECTURAL, STRUCTURAL AND LAND DRAINAGE CONSULTANTS Unit 4, Wrights Mews 12A Park Road, Holbeach, Spalding, Lincs. PE12 7EE Tel: 01406 480000 Fax: 01406 485744 E-Mail: G. R. Merchant @ Merchant. PD. Co. UK	
Project EXTENSION & ALTERATIONS, 42 MARKET STREET, LONG SUITON, SPALDING, LINC'S.	
Client MR. & MRS. D. LILLEY,	
Drawing FLOOR PLANS & ELEVATIONS, - EXISTING	
Job Ref. 826-03	Drawing No. 01 A
Date NOV '03	Drawn GRM
Scales 1/50 1/100 [unless otherwise stated]	
DO NOT SCALE FROM THIS DRAWING This drawing is copyright and may not be altered, copied, photocopied or used for any other purpose other than that for which it is issued. The General Contractor is to check all dimensions on site and report any discrepancies to the Architect. All details shown on this drawing including foundations are based upon typical site conditions limited to the area. No responsibility can be accepted for any errors or omissions which may occur during construction unless reported to the Architect as that design amendments may be considered. The full survey and measurement is required to be made in the event of any alterations being made to the design. This drawing is issued in the event of any alterations being made to the design. It is the client's or their appointed agents responsibility to control workmanship, substitution of materials, alterations to specification, variations to contract etc. All materials to be used unless otherwise stated and all components and materials etc. to be used shall and installed etc. to strict accordance with manufacturers instructions and relevant code of practice. Materials and workmanship shall conform to appropriate British standard specification or BSAs certificate or equivalent code equivalent. The Employer/Client must ensure that the appointed contractor is approved with and adopts all measures necessary to achieve compliance with Health and Safety Regulations for Building Work and First Class. The Employer/Client is advised that should the works need to comply with the Construction Design and Management Regulations an independent Planning Supervisor will be required. The works shall comprise of all work shown on the drawing and details. Work that may not necessarily be shown but may be necessary inferred as necessary to carry out the works shall be deemed to be included.	