

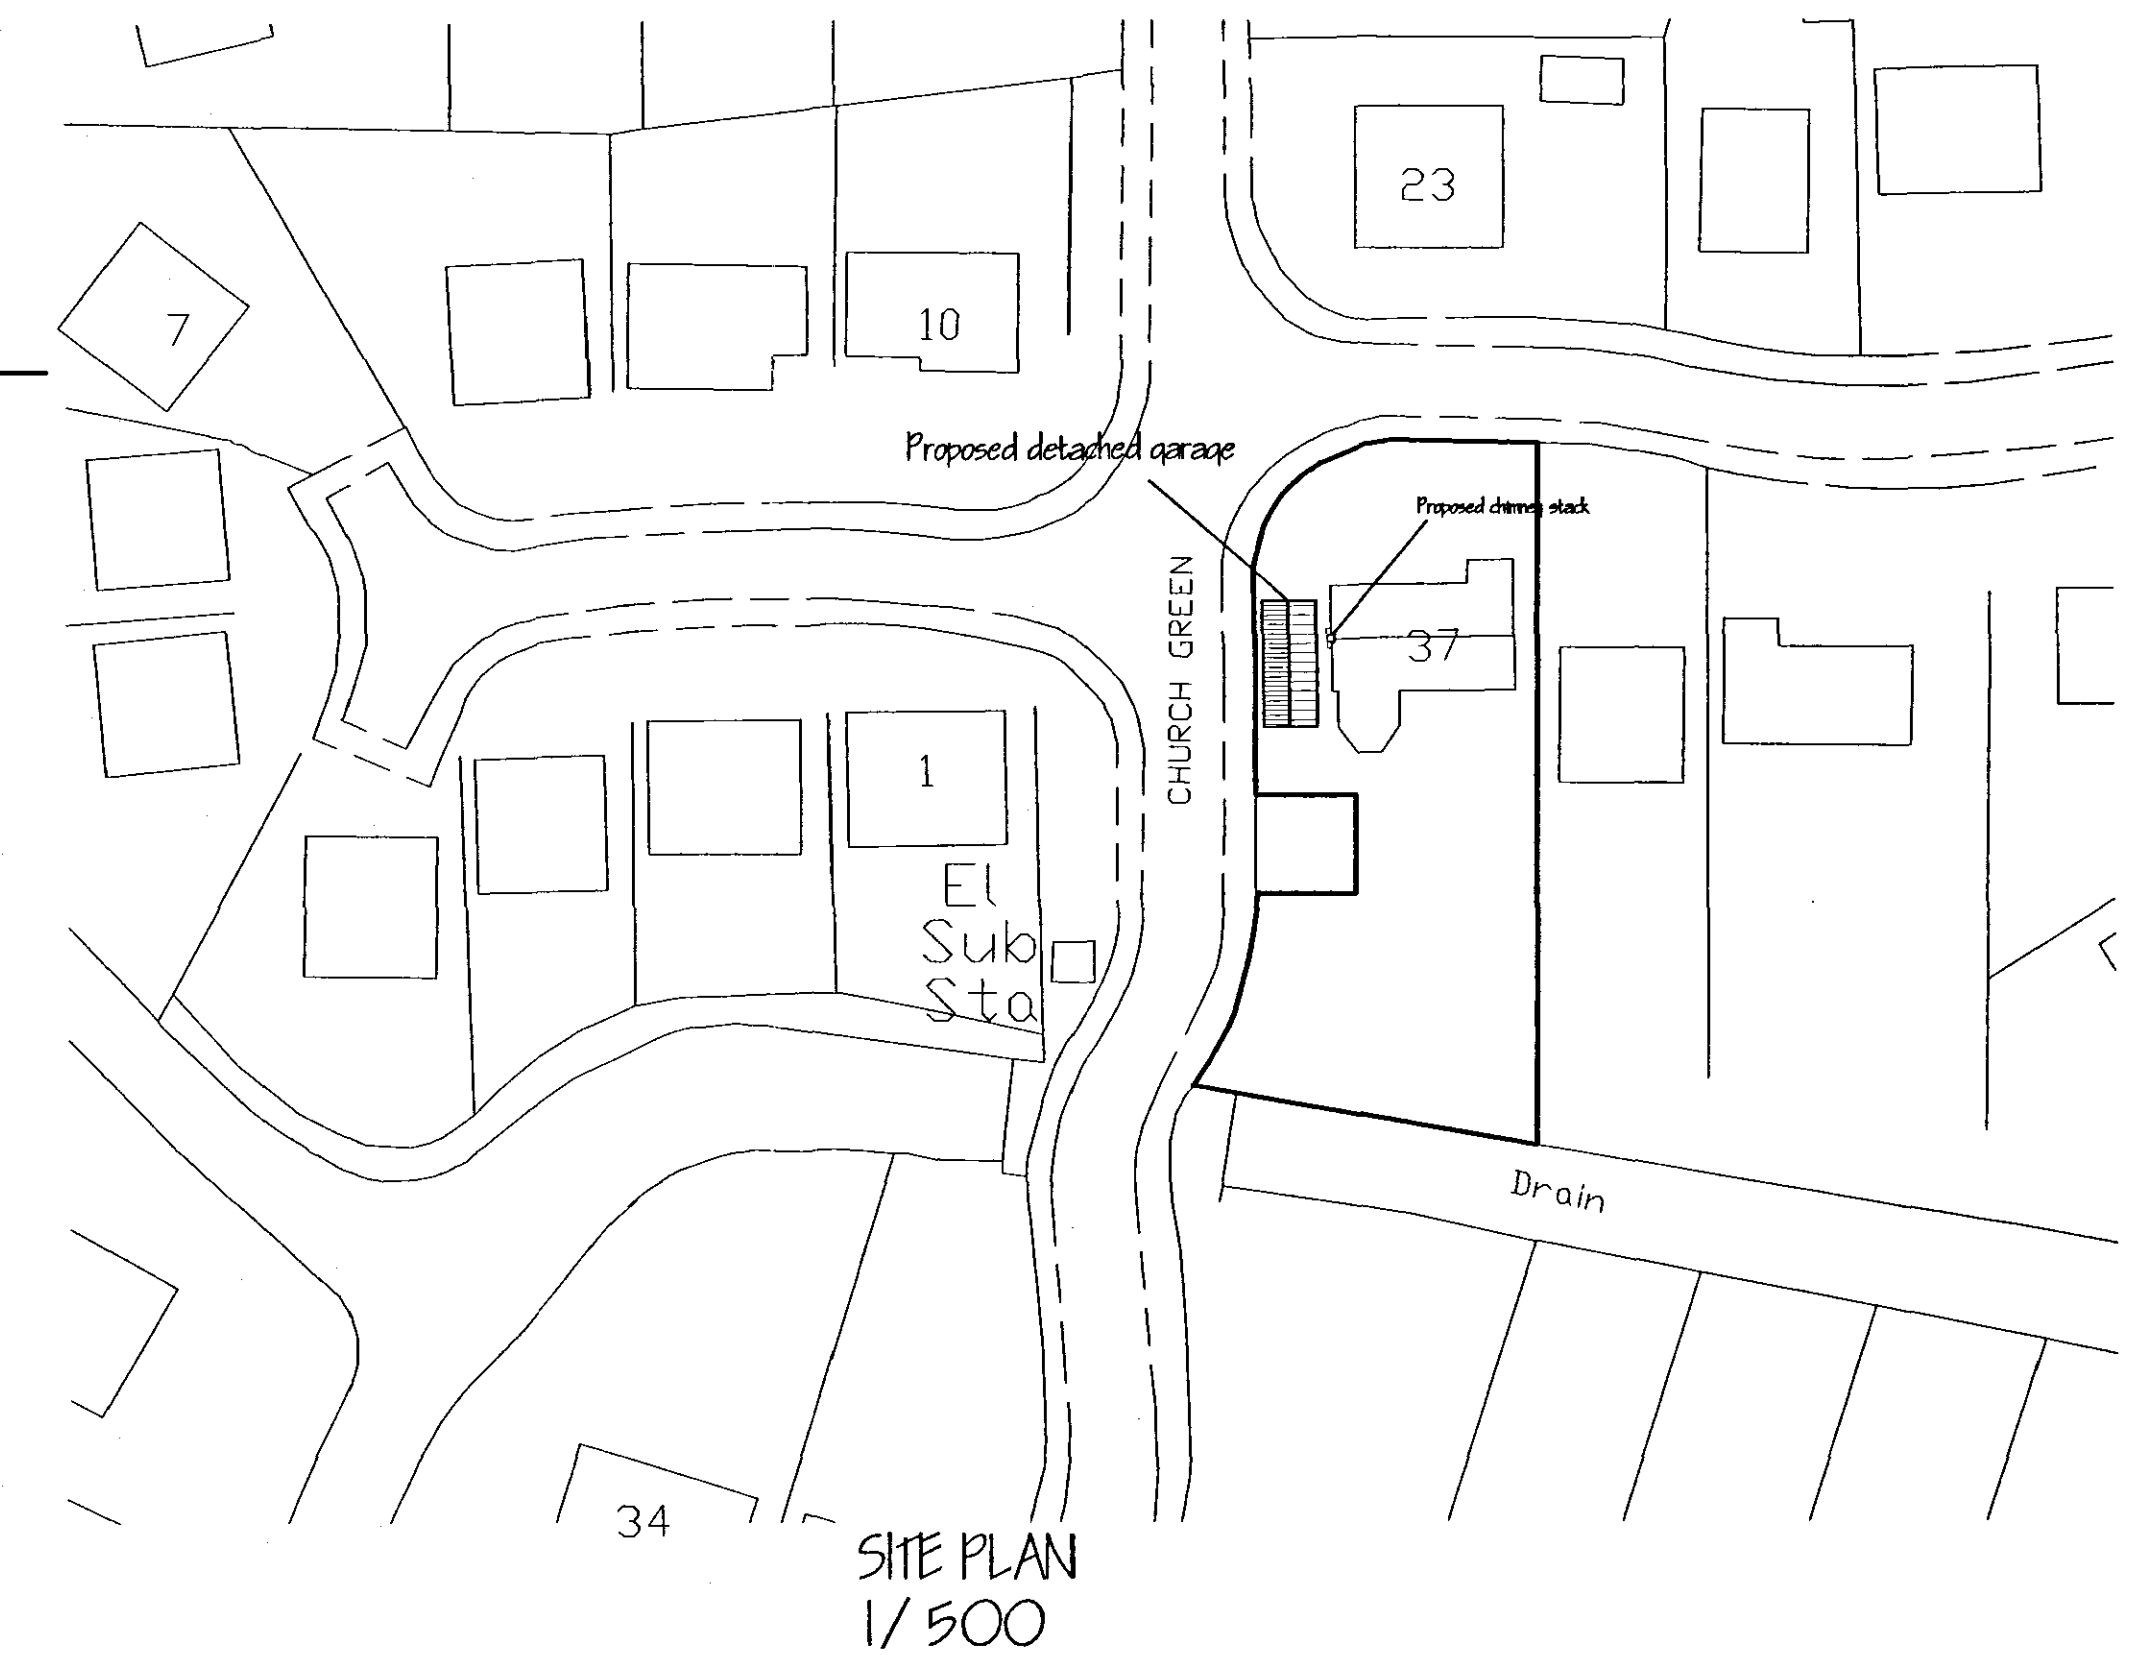


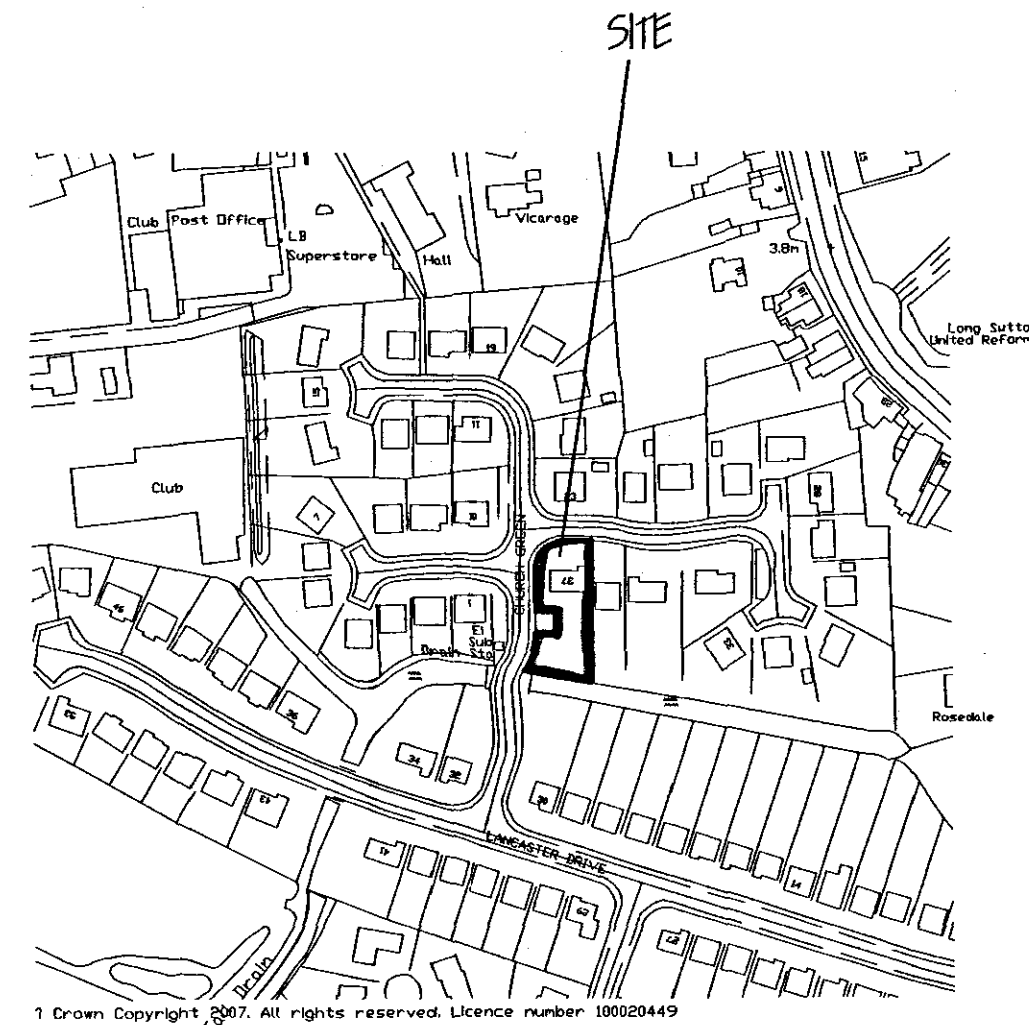

LOCATION PLAN:
1/ 2500

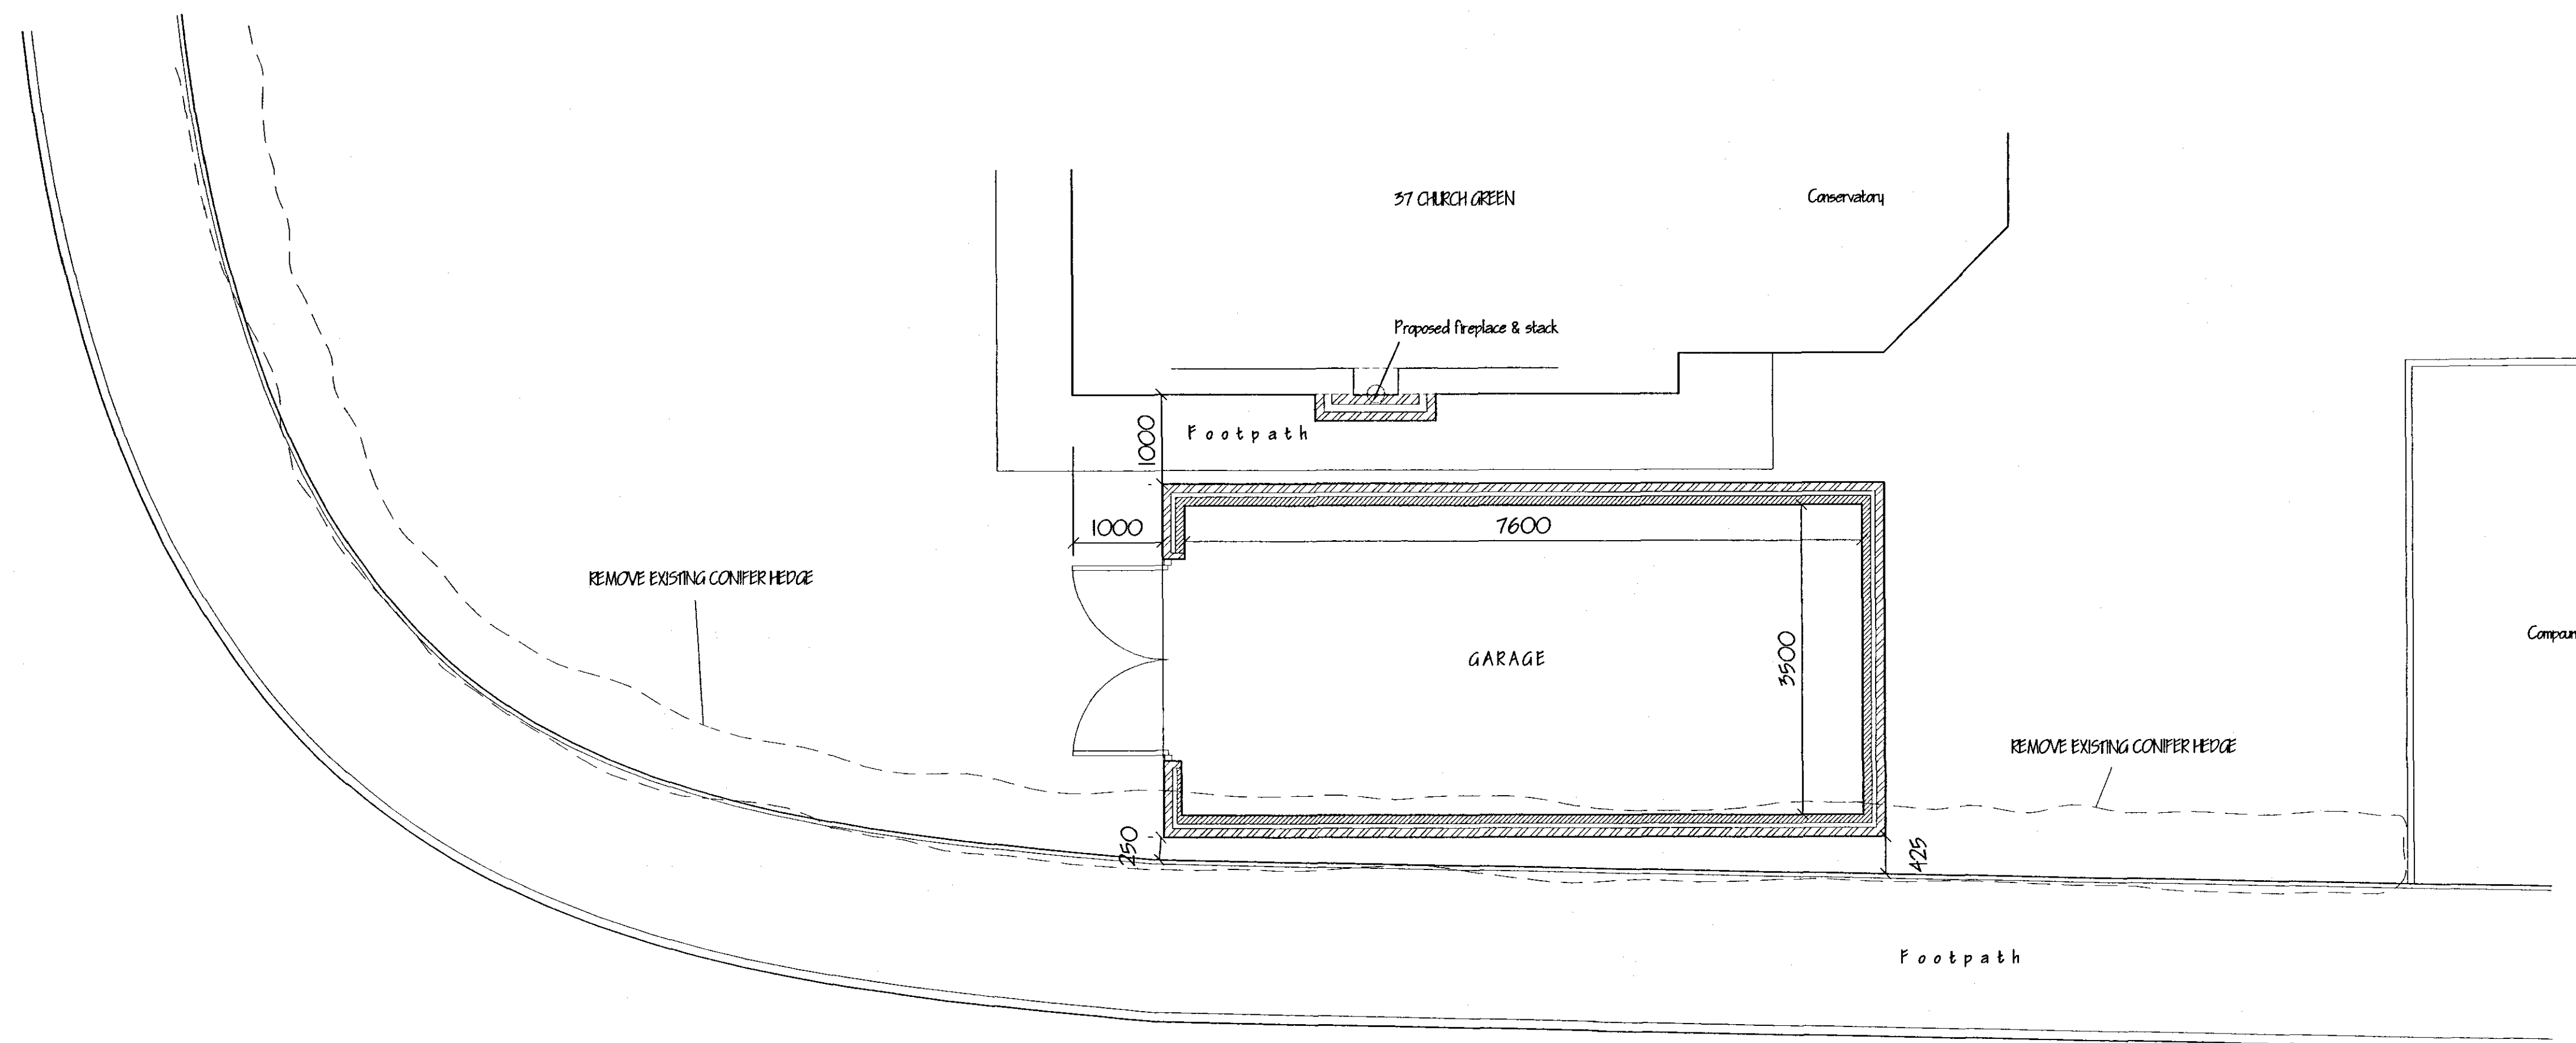

LAYOUT PLAN.
1/50

CHURCH GREEN

A	CHINNEY SLACK ADDED.	DEC '07.
ref:	revision	date

G. R. MERCHANT LTD. 
I.ENG AMICE FTWO
**ARCHITECTURAL, STRUCTURAL
AND LAND DRAINAGE
CONSULTANTS**
4 Wrights Mews
15A Park Road, Hockley Marsh,
Spalding, Lincs. PE12 7EE
Tel: 01405 490800
Fax: 01405 485744
E-Mail: gr.merchant@btconnect.com

Project
DETACHED GARAGE & CHIMNEY STACK.
37 CHURCH GREEN.
LONG SUITON.
SPALDING, LINC'S.

Client
MR. & MRS. I. INGHAM.

Drawing

FLOOR PLAN & ELEVATIONS
SITE & LOCATION PLANS.

Job Ref.	Drawing No.
1654-07.	OIA.

Date SEPT '07.	Drawn ARM.
-------------------	---------------

Scales
1/50, 1/100. [unless otherwise stated]

DO NOT SCALE FROM THIS DRAWING