




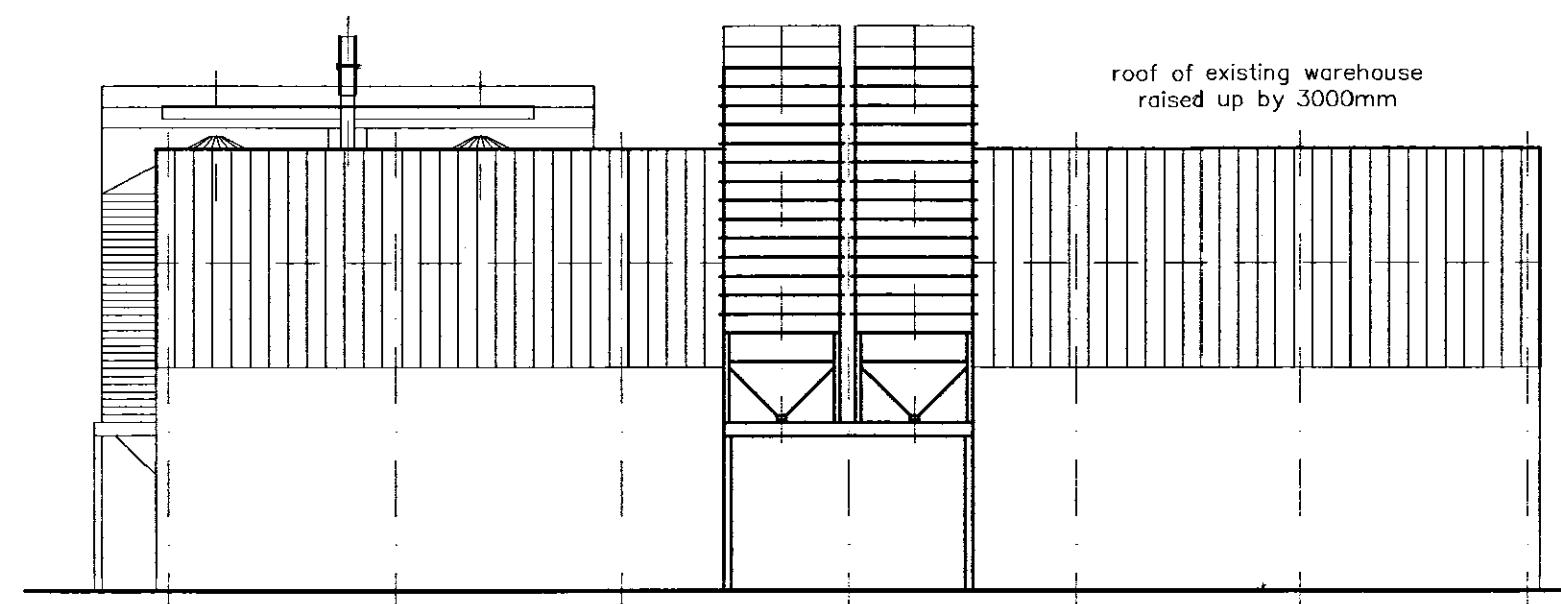

EAST ELEVATION

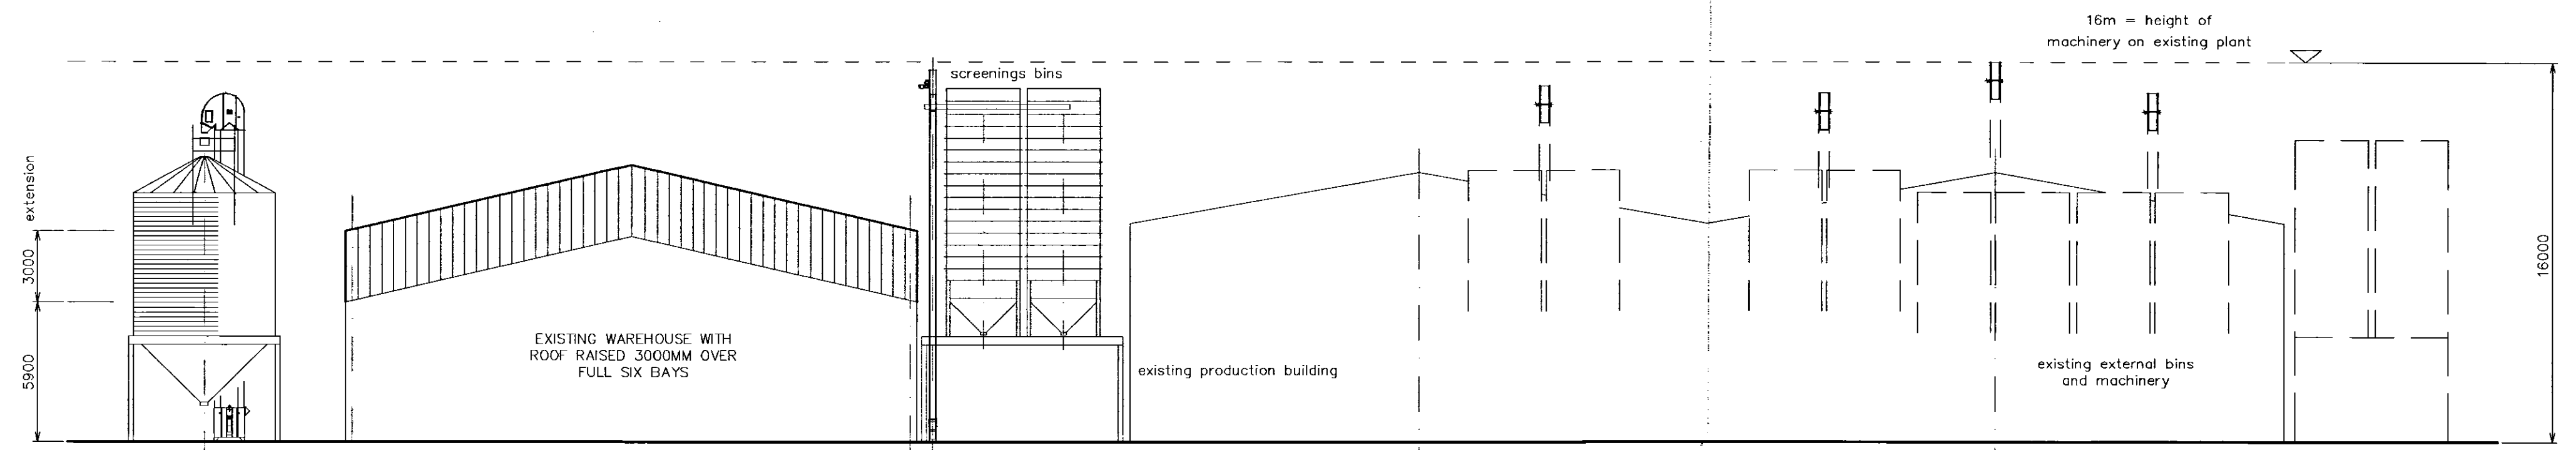


SOUTH ELEVATION

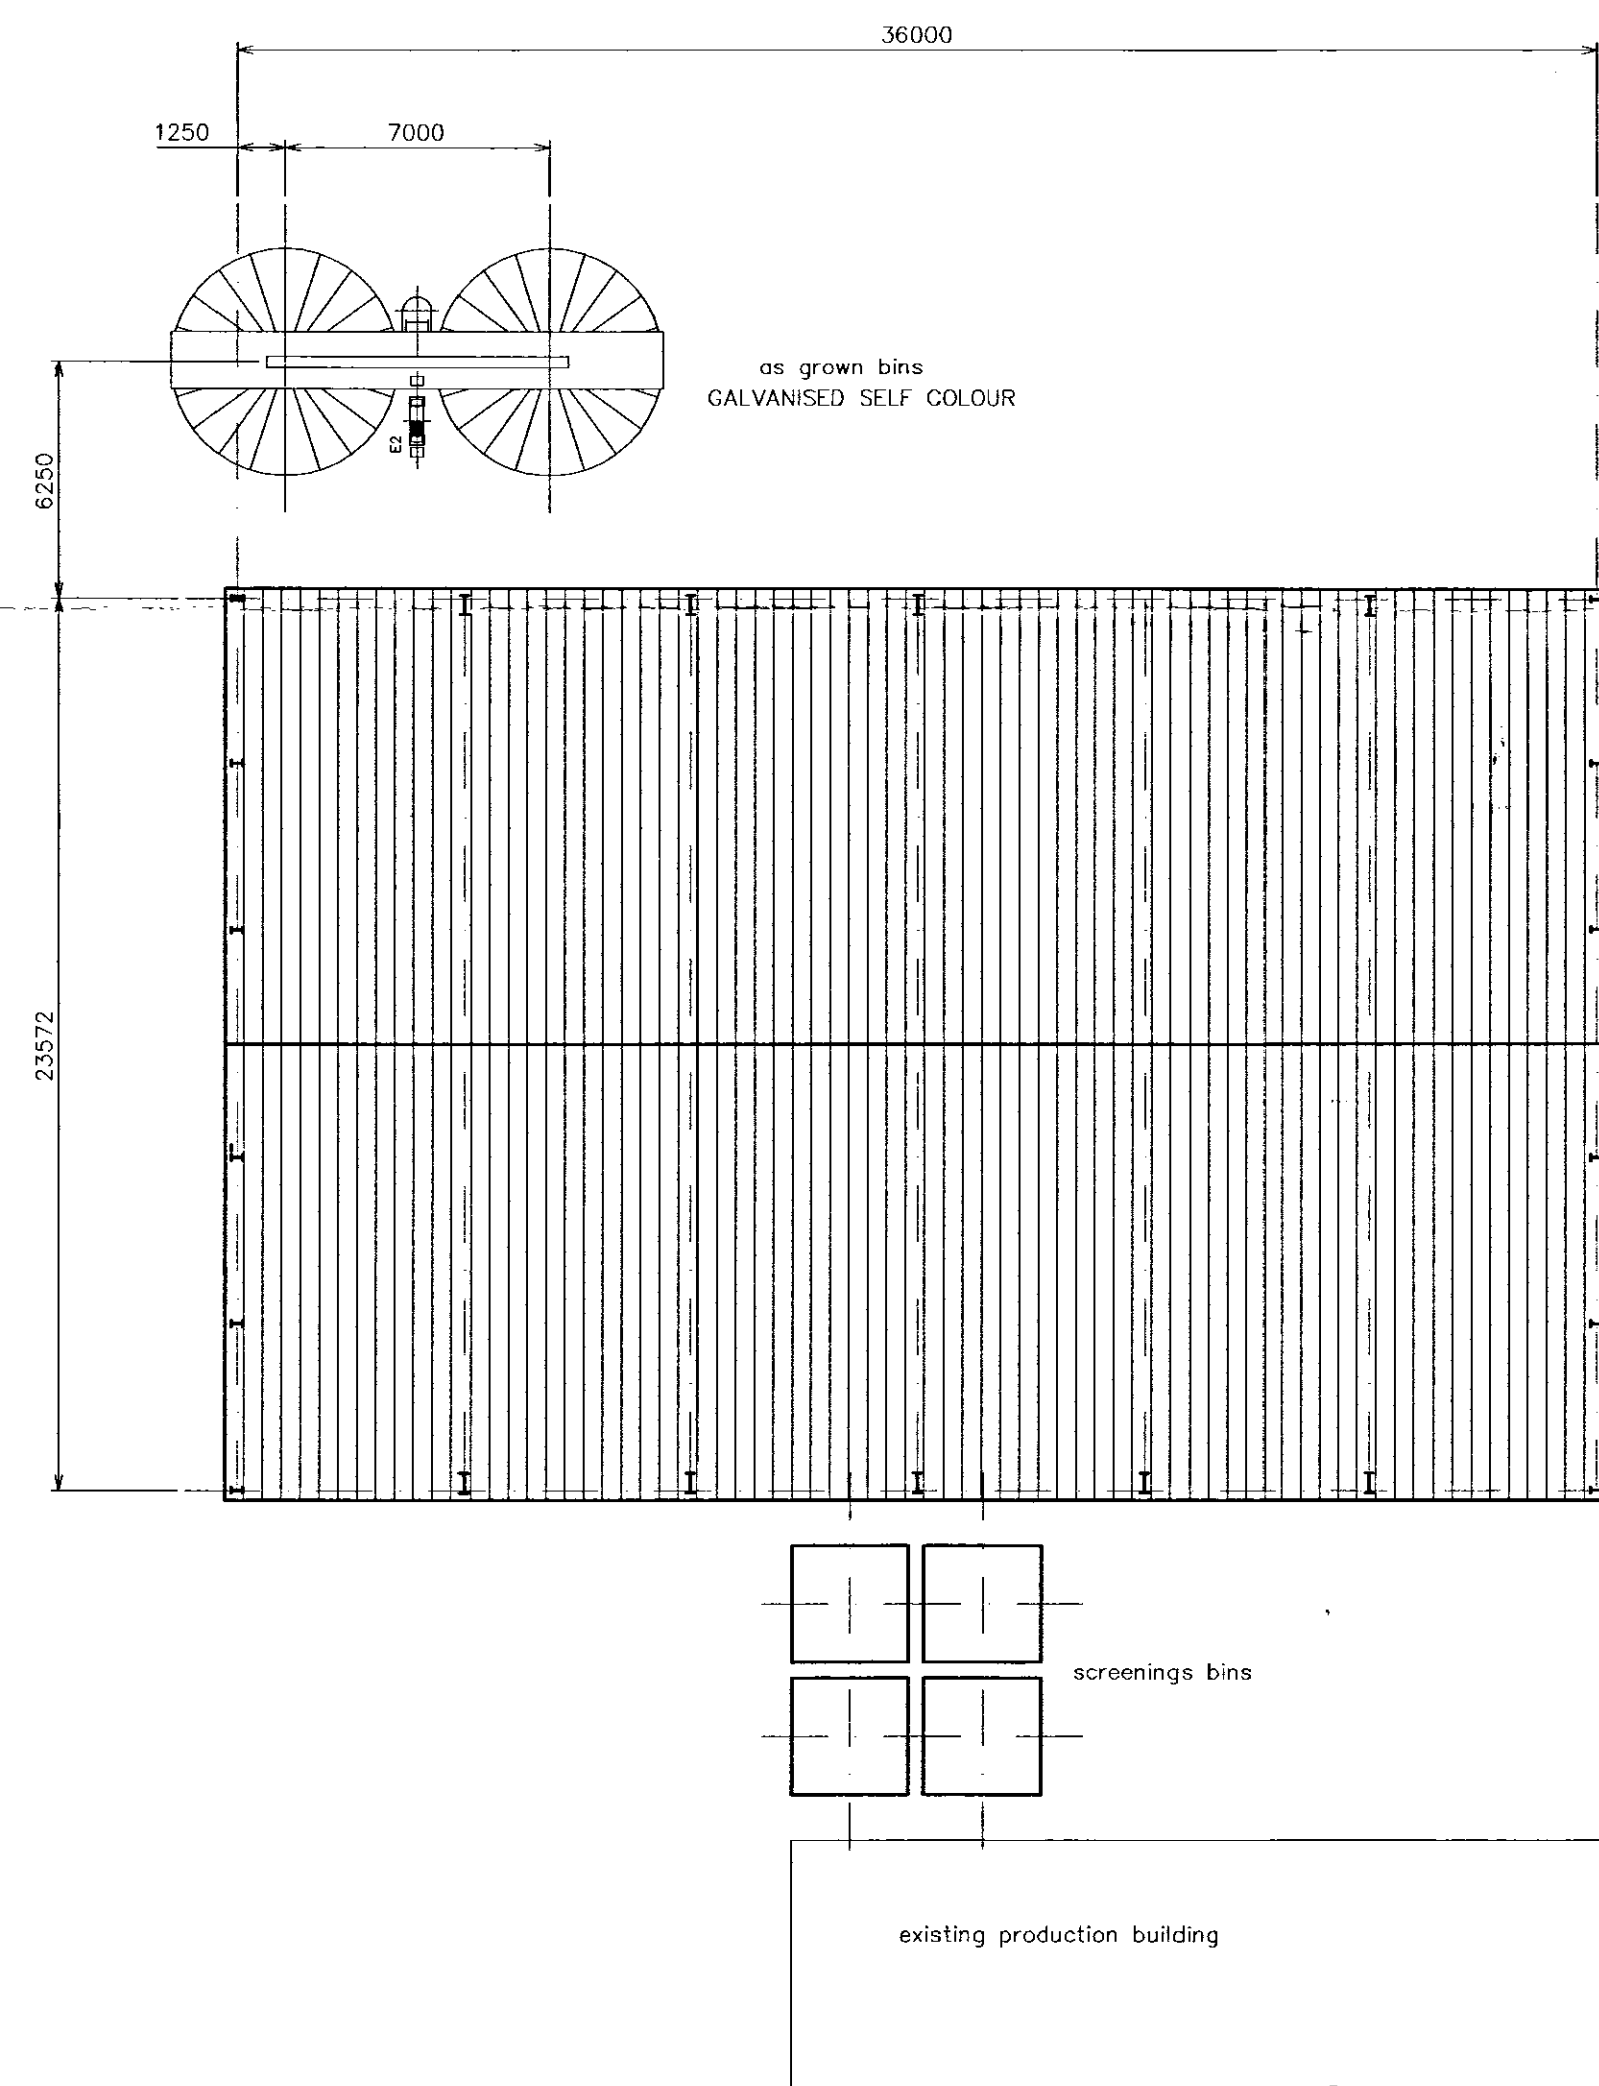

PLAN

EXISTING WAREHOUSE WITH
ROOF RAISED 3000MM OVER
FULL SIX BAYS
CLADDING PROFILES
AND COLOUR TO
MATCH EXISTING
WALLS - PLASTIC COATED STEEL SHEETS
COLOUR OLIVE GREEN TO BS 12B27
ROOF - FIBRE CEMENT
COLOUR NATURAL

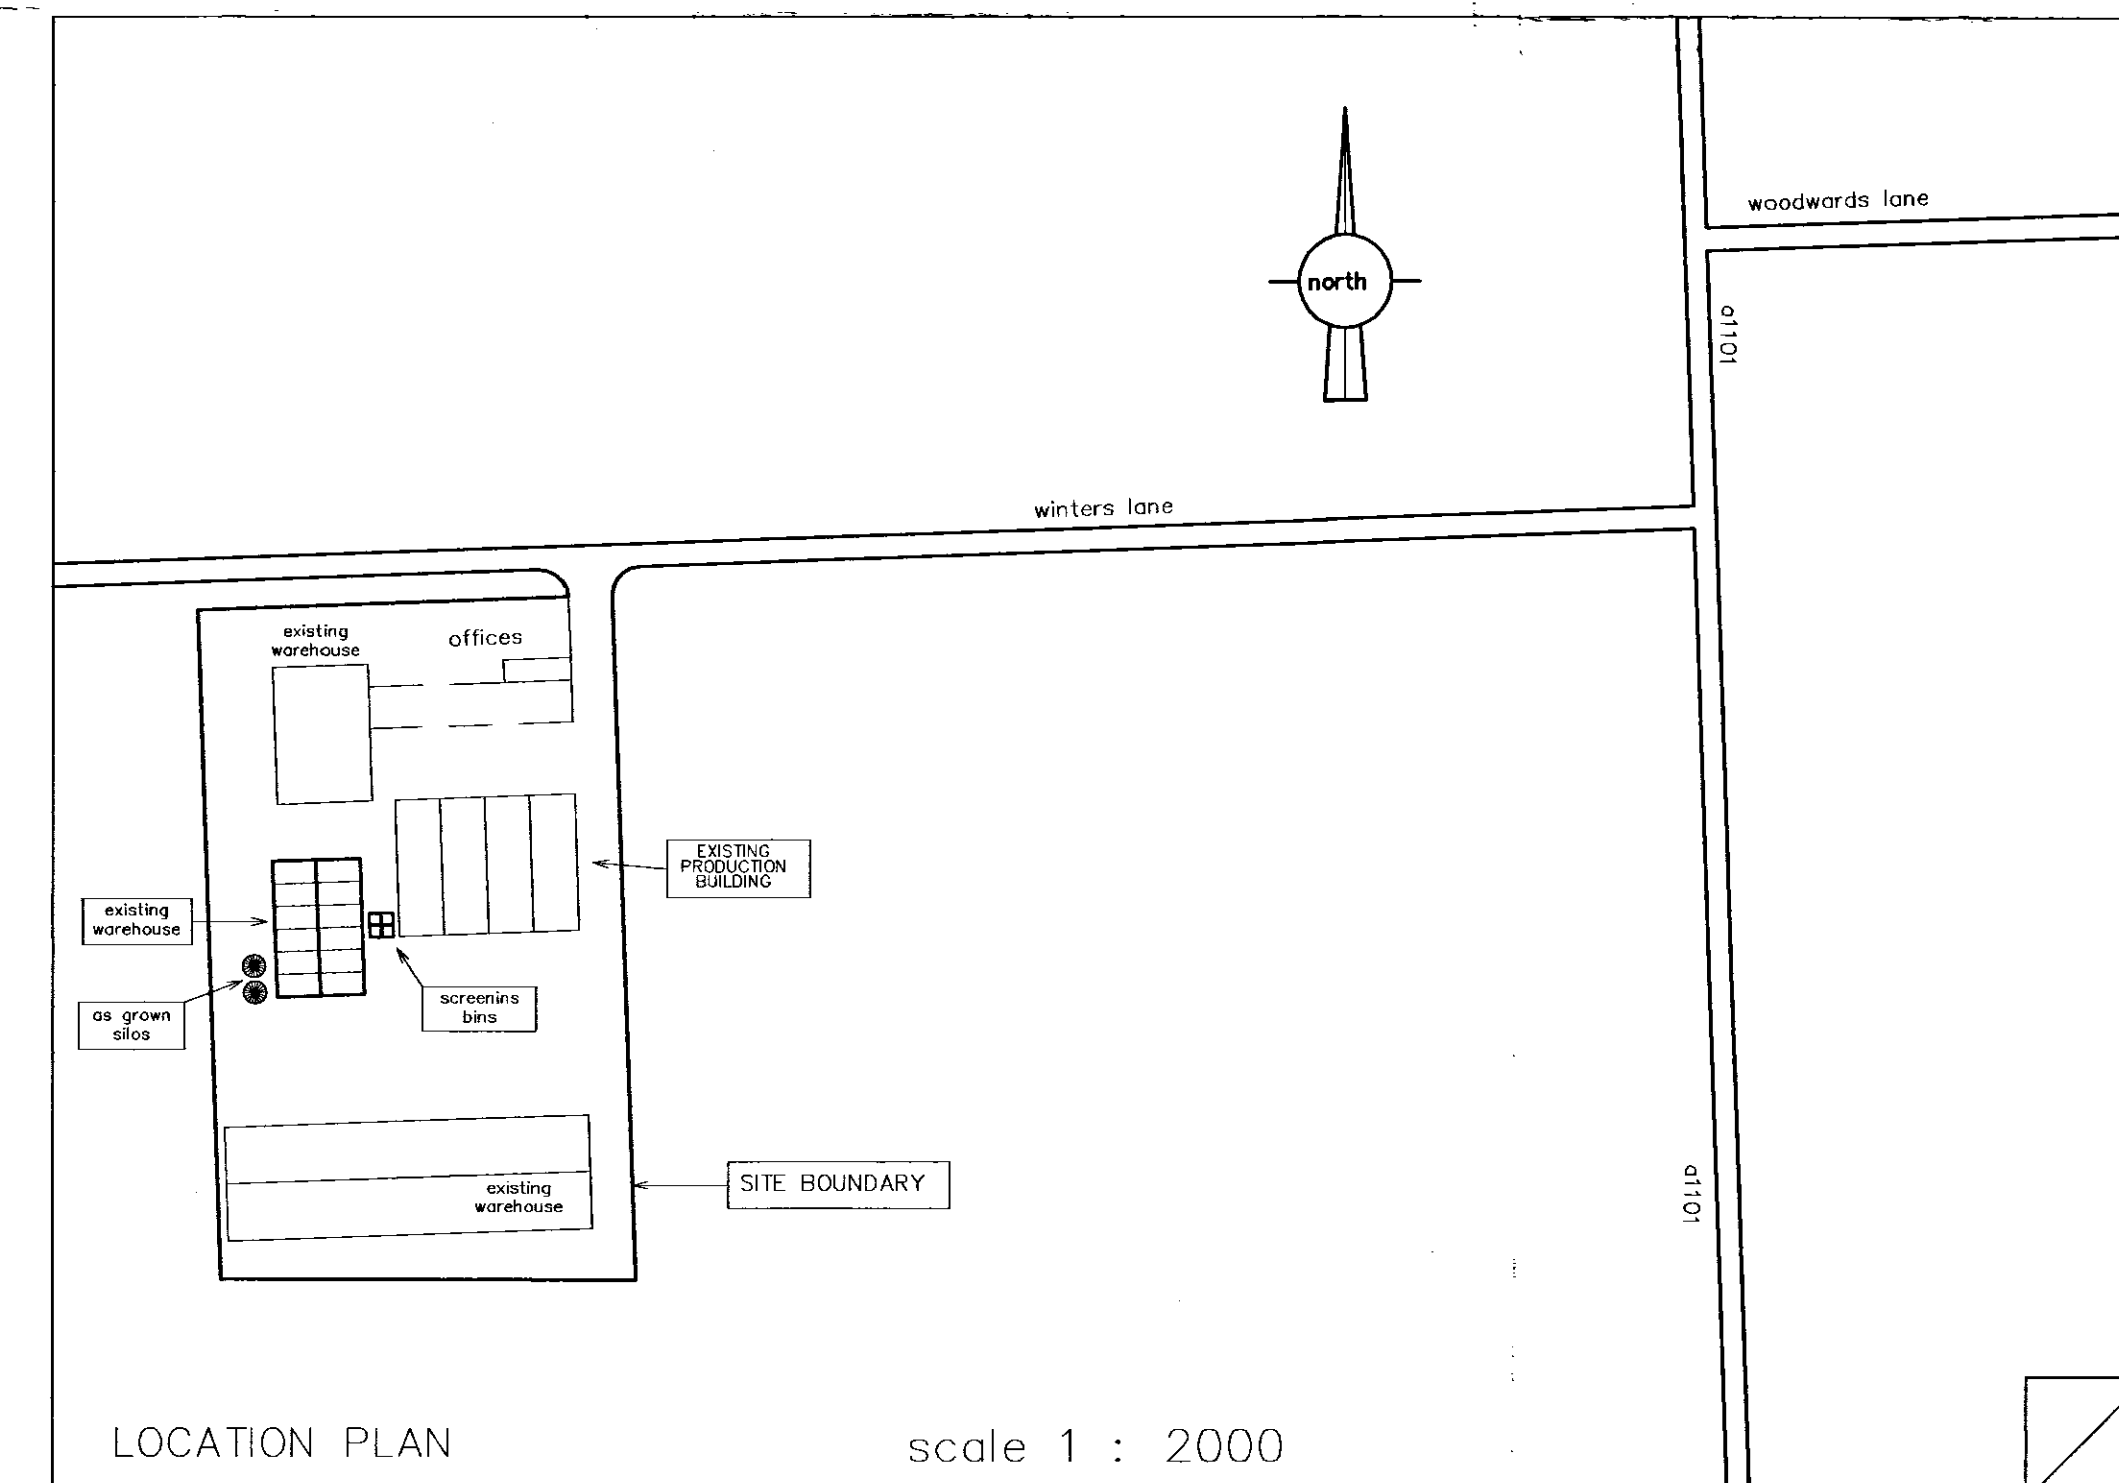

LOCATION PLAN

scale 1 : 2000

Planning & Development
20 DEC 2007
Ref: 1673/07

**DETERMINED
PLAN**

CLIENT

dunns *long sutton* limited
winters lane
spalding
lincs
pe12 9be

DESCRIPTION

proposed modifications to an existing warehouse
and erection of 'as grown' bins and screenings bins

PETER J. KEELEY

Project Design and Contract Management

Tel: - 01473 403738

07912 550699

e-mail : - p.j.keeley@ntlworld.com

This drawing remains the property
of PETER J. KEELEY
and must not be disclosed
to third party without written
consent of PETER J KEELEY

SCALE

1 : 200

DATE

Dec 2007

DRAWING NUMBER

02007-8