


SHDC
PLANNING & DEVELOPMENT
2 1 DEC 2006
Ref. 1754/b


PROPOSED EXTENSION
TO PROVIDE EXTRA
STORAGE

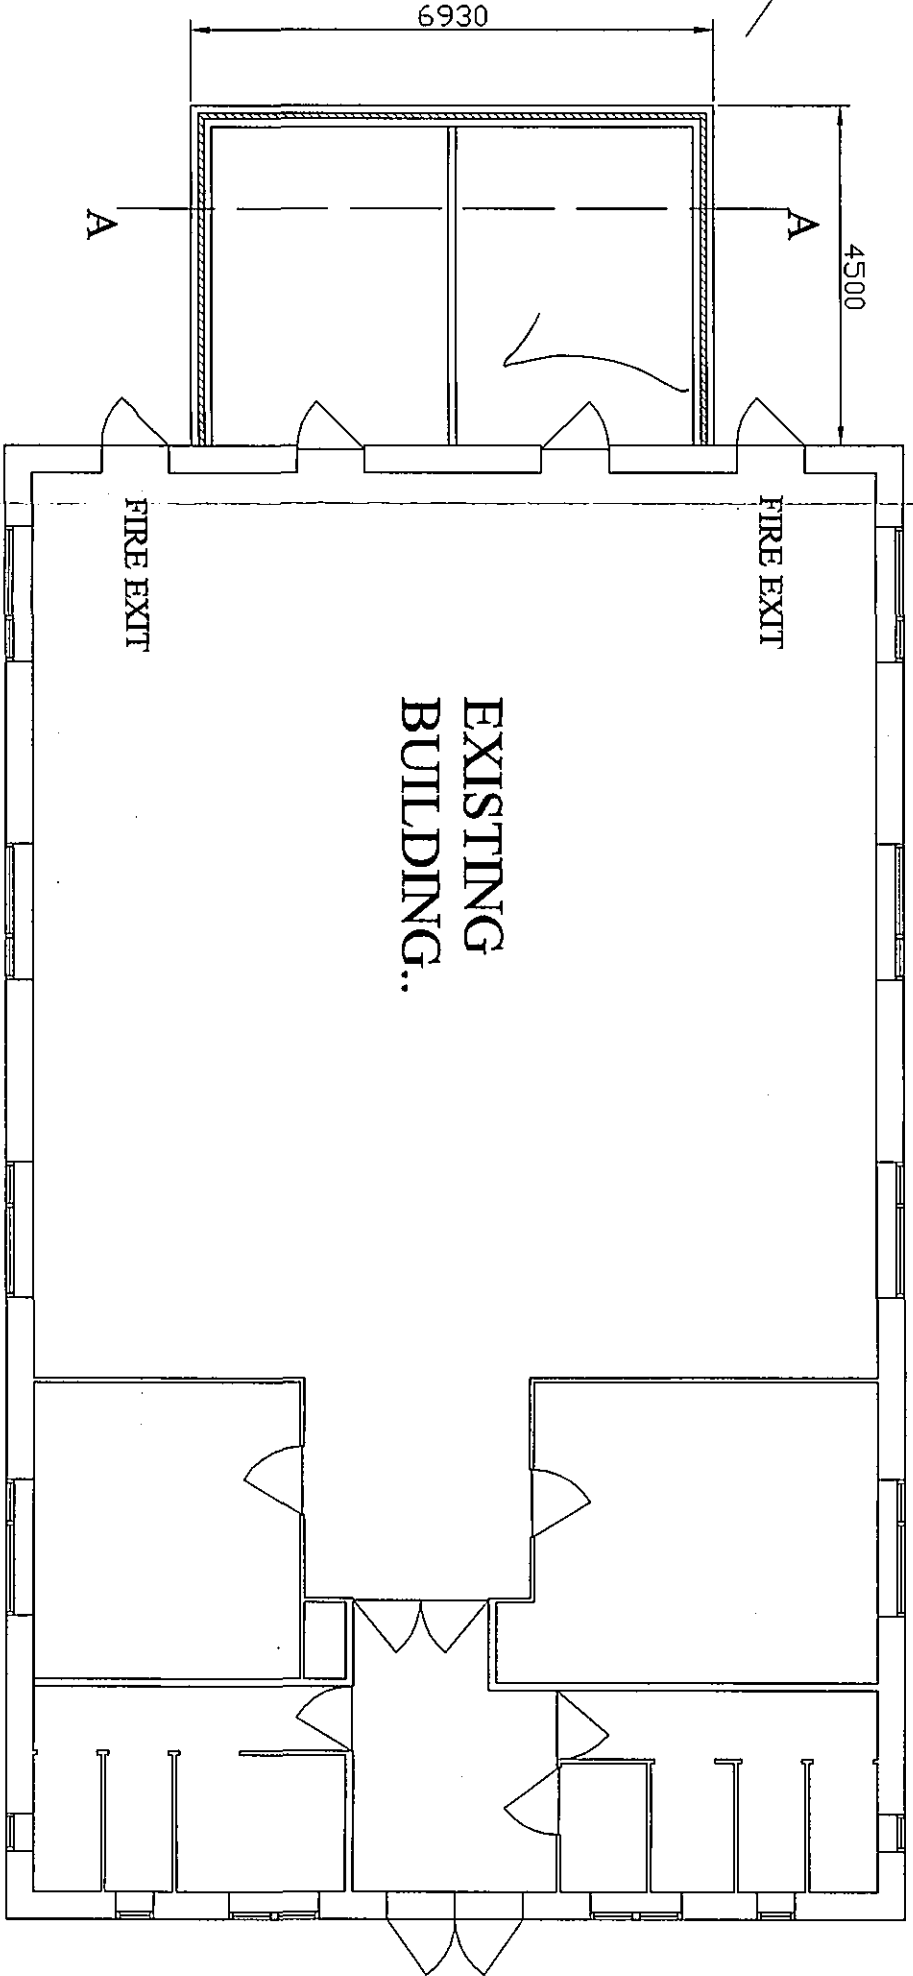


NOTE..

BRICKS AND ROOF TILES TO MATCH AS
CLOSE AS POSSIBLE TO EXISTING..
INTERIOR WALLS TO BE FAIRFACE PAINTED..
EXISTING WINDOWS TO BE CONVERTED TO
DOORWAYS TO ALLOW ACCESS TO NEW
EXTENSION..
PARTITION WALL TO BE STUD WALL..


SECTION A - A

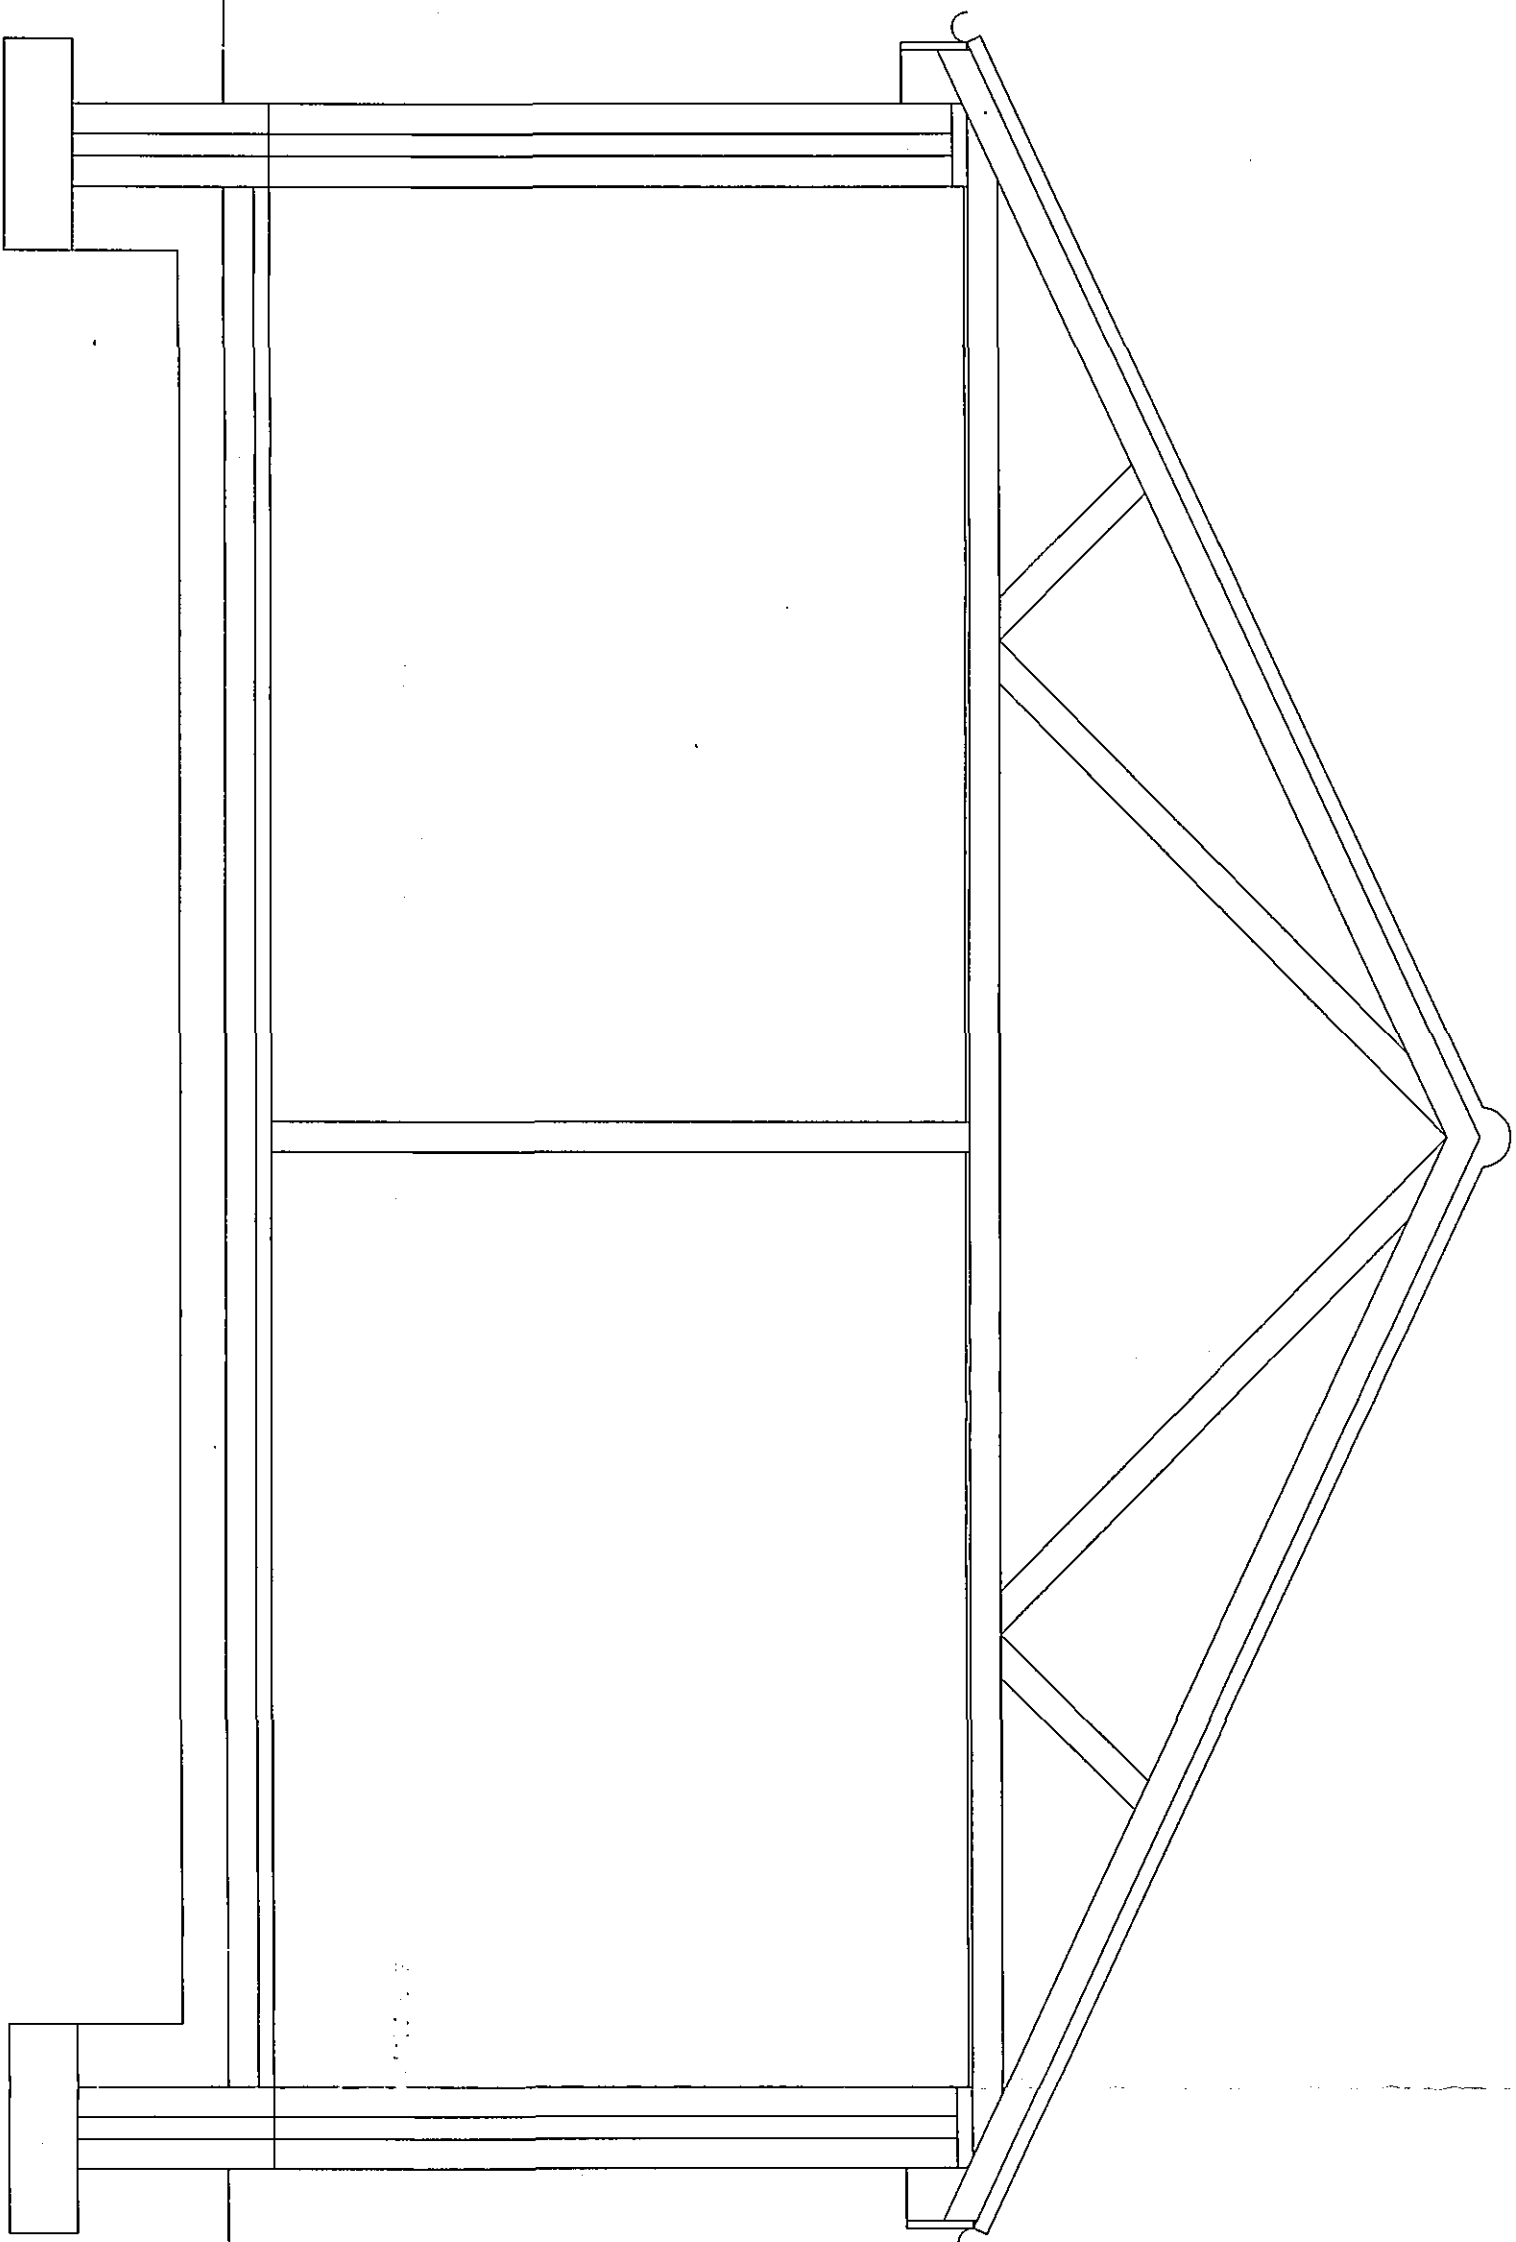


SCALE 1:25..

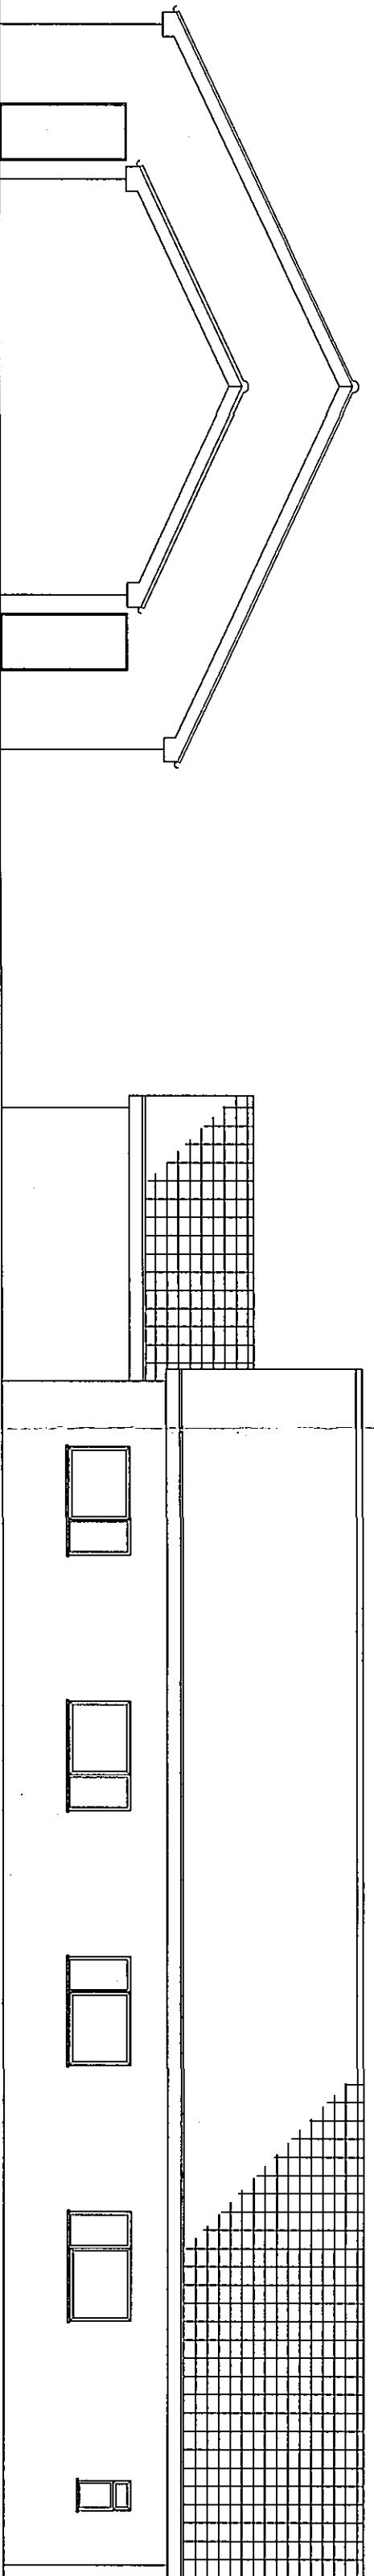

WEST ELEVATION..

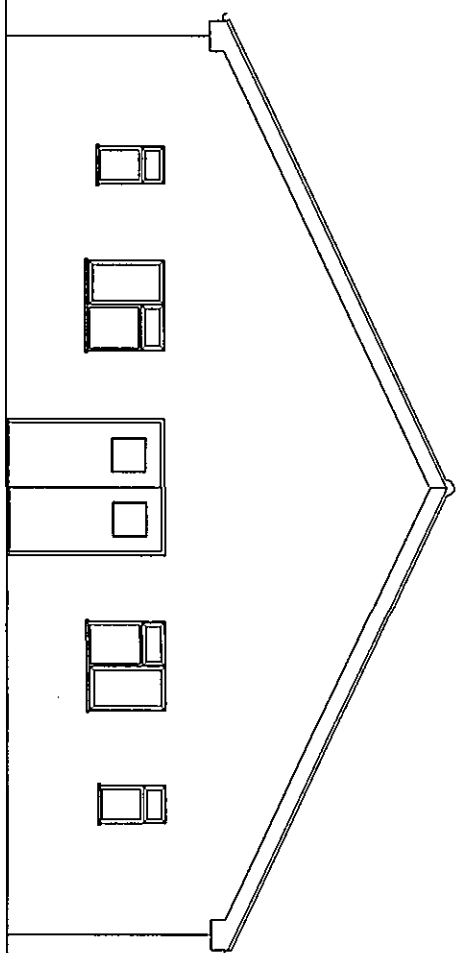

EAST ELEVATION..

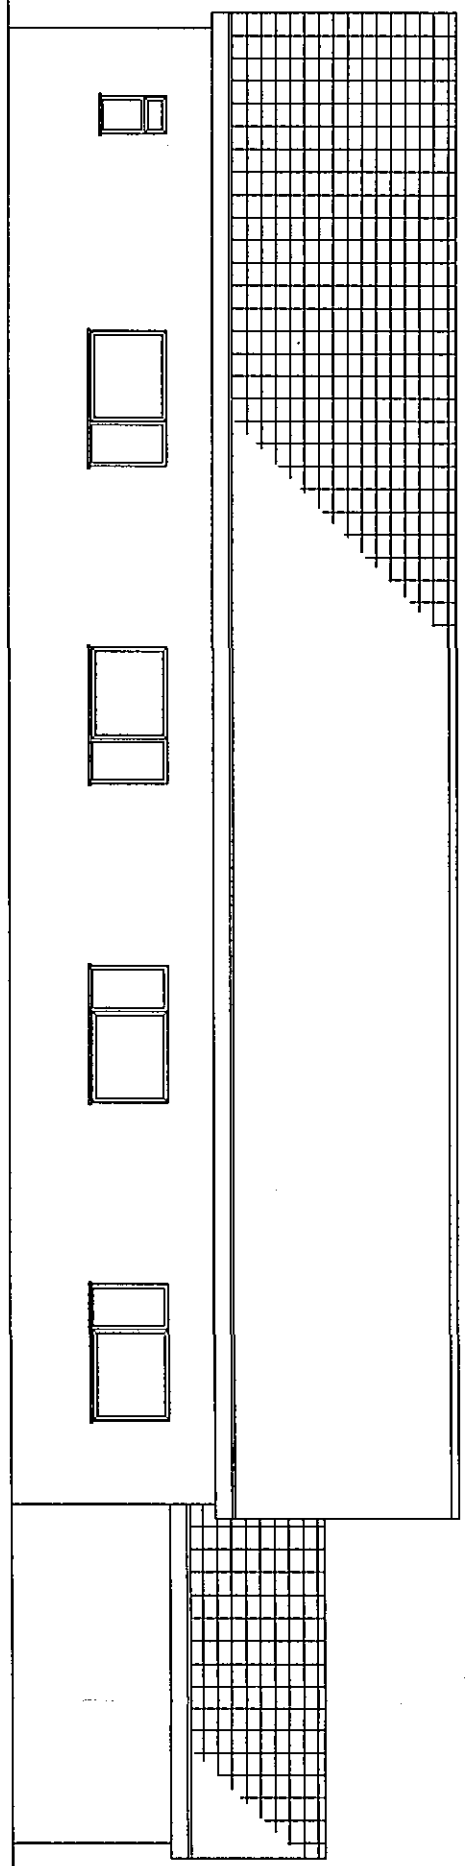

NORTH ELEVATION..

SCALE 1:100..

PROPOSED EXTENSION TO PROVIDE EXTRA STORAGE AREAS FOR THE SCOUT HALL LONG SUTTON..

GENERAL NOTES
DO NOT SCALE THIS DRAWING.
THIS DRAWING IS COPYRIGHTED AND MAY NOT BE ALTERED, TRACED, COPIED, PHOTOGRAPHED OR USED FOR ANY PURPOSE OTHER THAN THAT FOR WHICH IT IS ISSUED WITHOUT WRITTEN PERMISSION FROM AWW DESIGN.
THE GENERAL CONTRACTOR IS TO CHECK ALL DIMENSIONS ON SITE AND REPORT DISCREPANCIES TO THE ARCHITECT.
ALL DETAILS ON THIS DRAWING ARE BASED UPON TYPICAL SITE CONDITIONS AND ARE NOT TO BE USED AS A BASIS FOR ANY OTHER WORKS. THE ARCHITECT HAS NOT CONDUCTED A SURVEY OF THE SITE AND THEREFORE THE ARCHITECTS SO THAT AMENDMENTS MAY BE CONSIDERED. SITE SOIL SURVEYS ARE RECOMMENDED IN RESPECT OF FOUNDATIONS TO ESTABLISH SPECIFIC SITE CONDITIONS BEFORE FOUNDATION WORK IS UNDERTAKEN.
PLEASE NOTE THIS DRAWING IS NOT A CONVEYANCE DRAWING.
PROPOSED ONSITE SOAKAWAYS TO BE MAINTAINED BY THE OWNER FOR THE LIFE DURATION OF THE PROPERTY.
THIS DRAWING IS LIMITED IN THE AMOUNT OF INFORMATION CONTAINED AND DOES NOT PURPORT TO CONTAIN FULL SPECIFICATIONS OF THE WORKS. IT IS SOLELY FOR THE PURPOSE OF OBTAINING PLANNING AND BUILDING REGULATIONS APPROVALS. THIS DRAWING MUST NOT BE USED AS A CONTRACT DOCUMENT ALONE. THE WORKS WILL NOT BE UNDERTAKEN WITHOUT A SEPARATELY PREPARED AND SIGNED CONTRACT AGREEMENT TO DO SO. IT IS THE CLIENT OR THEIR AGENTS RESPONSIBILITY TO CONTROL WORKMANSHIP, SUBSTITUTION OF MATERIALS, ADHERENCE TO SPECIFICATION VARIATIONS TO CONTRACT ETC.
ALL MATERIALS ARE TO BE NEW UNLESS OTHERWISE STATED. ALL COMPONENTS AND MATERIALS ARE TO BE USED, FITTED AND INSTALLED WITH STRICT ACCORDANCE TO THE MANUFACTURERS INSTRUCTIONS AND RELEVANT CODES OF PRACTISE. MATERIALS SHOULD ALSO CONFORM TO APPROPRIATE BRITISH STANDARD SPECIFICATION OR BBA CERTIFICATE OR EUROPEAN CODE EQUIVALENT.
THE EMPLOYER/CLIENT SHALL ENSURE THAT THE SELECTED CONTRACTOR IS CONVERSANT WITH AND ADOPTS ALL MEASURES NECESSARY TO ACHIEVE COMPLIANCE WITH HEALTH AND SAFETY LEGISLATION FOR BUILDING SITES AND WORK PLACES AND TO COMPLY WITH THE CONSTRUCTION DESIGN AND MANAGEMENT REGULATIONS 1991 (CDM) AND HEALTH AND SAFETY AT WORK ETC ACT 1974 (HSW ACT) AN APPROPRIATE PLANNING SUPERVISOR WILL BE REQUIRED, WHOM SHOULD BE SUPPLIED WITH A SET OF ALL RELEVANT DRAWINGS, ETC.
THESE NOTES RELATE TO THIS DRAWING AND ALL ASSOCIATED DRAWINGS.

DRAWN BY: MARK WILKINSON
BELVEDERE
60 WISBECH ROAD
LONG SUTTON
Lincs
PE12 9AQ
MOBILE : 07720 841459

