


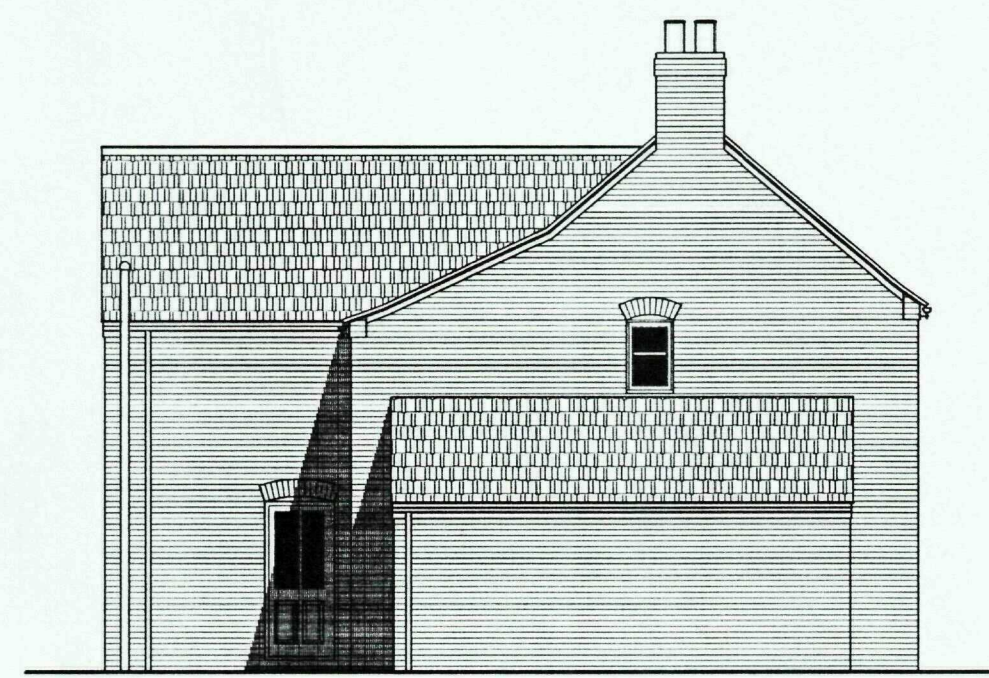

SOUTH - EAST ELEVATION




NORTH - EAST ELEVATION




NORTH - WEST ELEVATION


BRICK "TERCA" OLDE WELWYN RED MULTI
TILE "SANDTOP" PANTILE TERRACOTTA

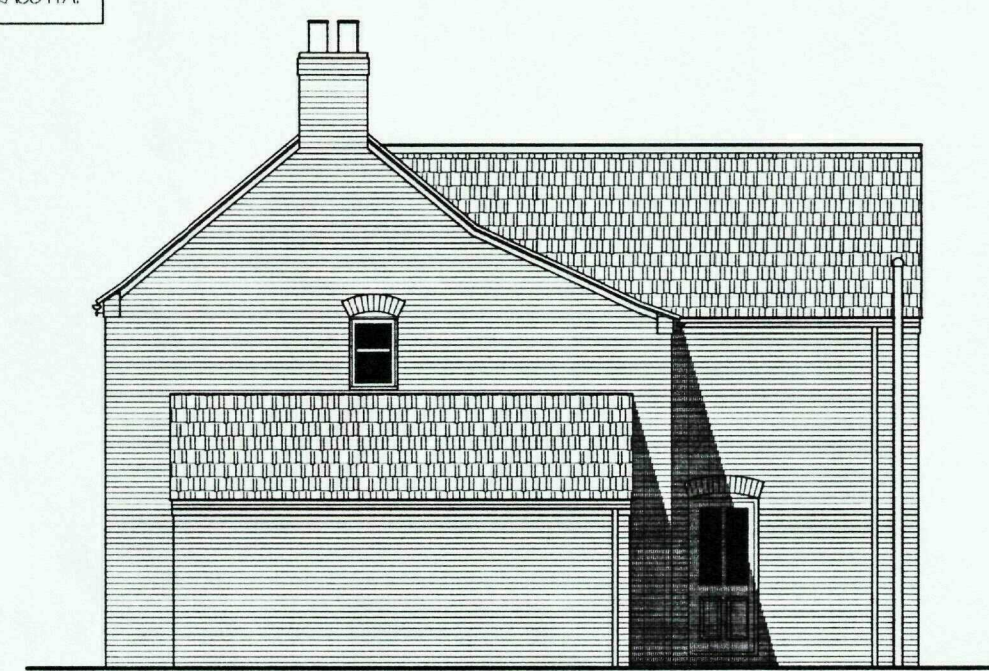


SOUTH - WEST ELEVATION

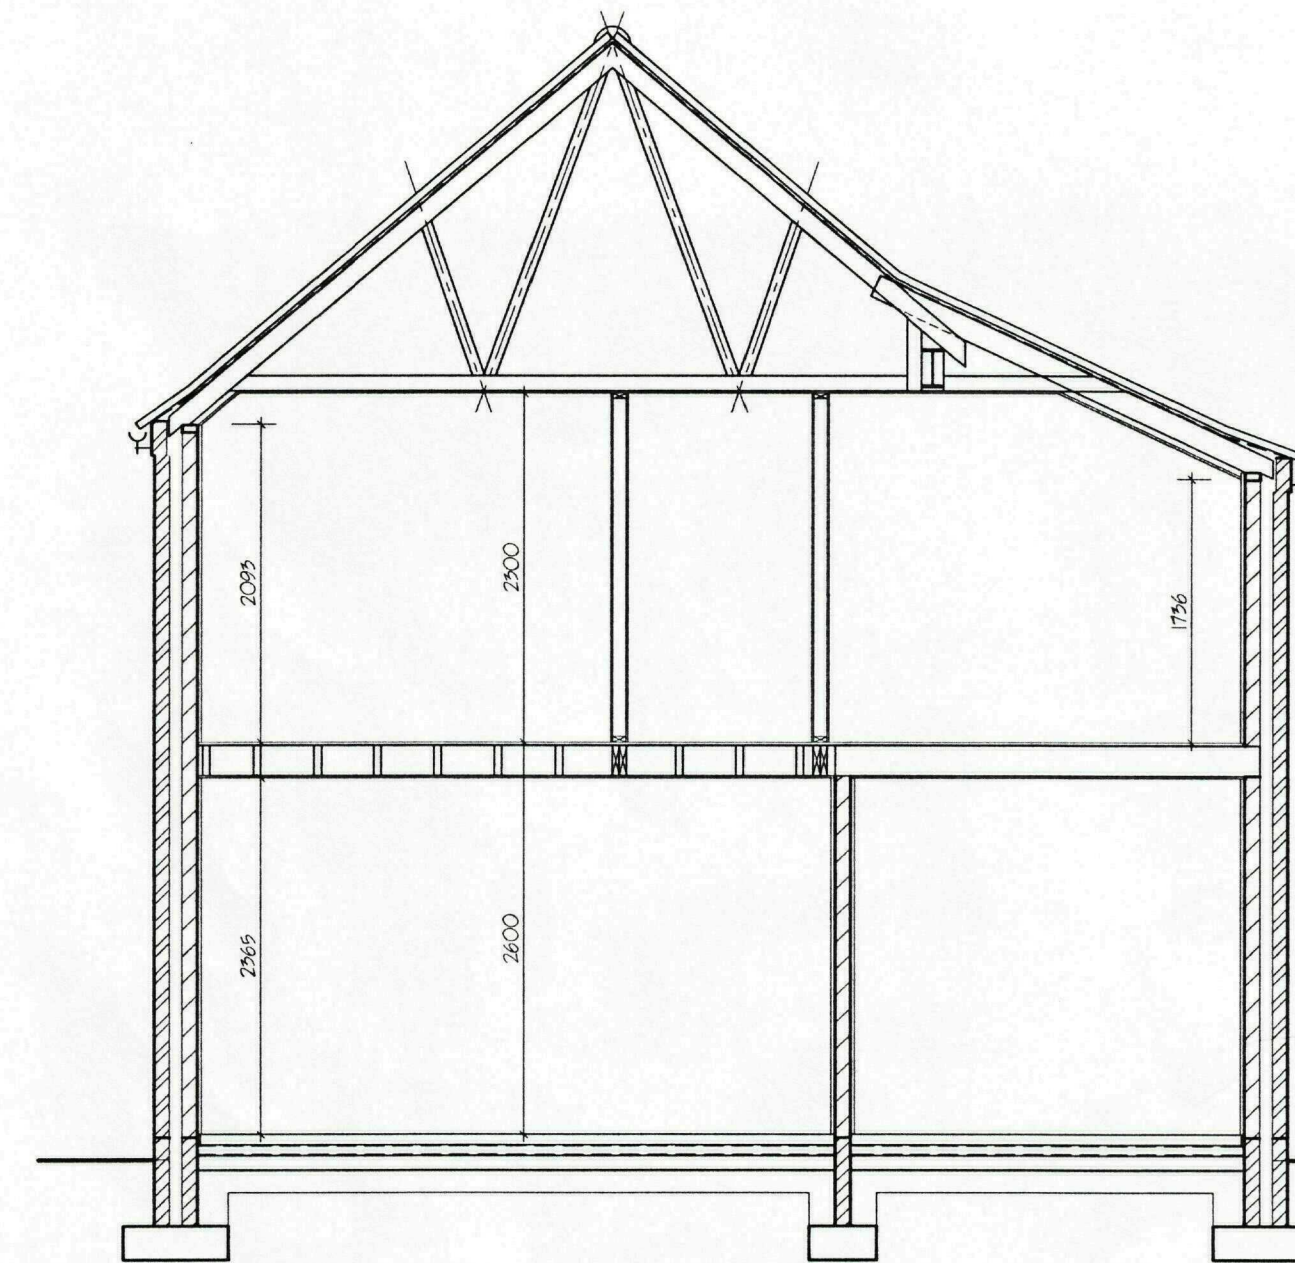


SECTION A - A

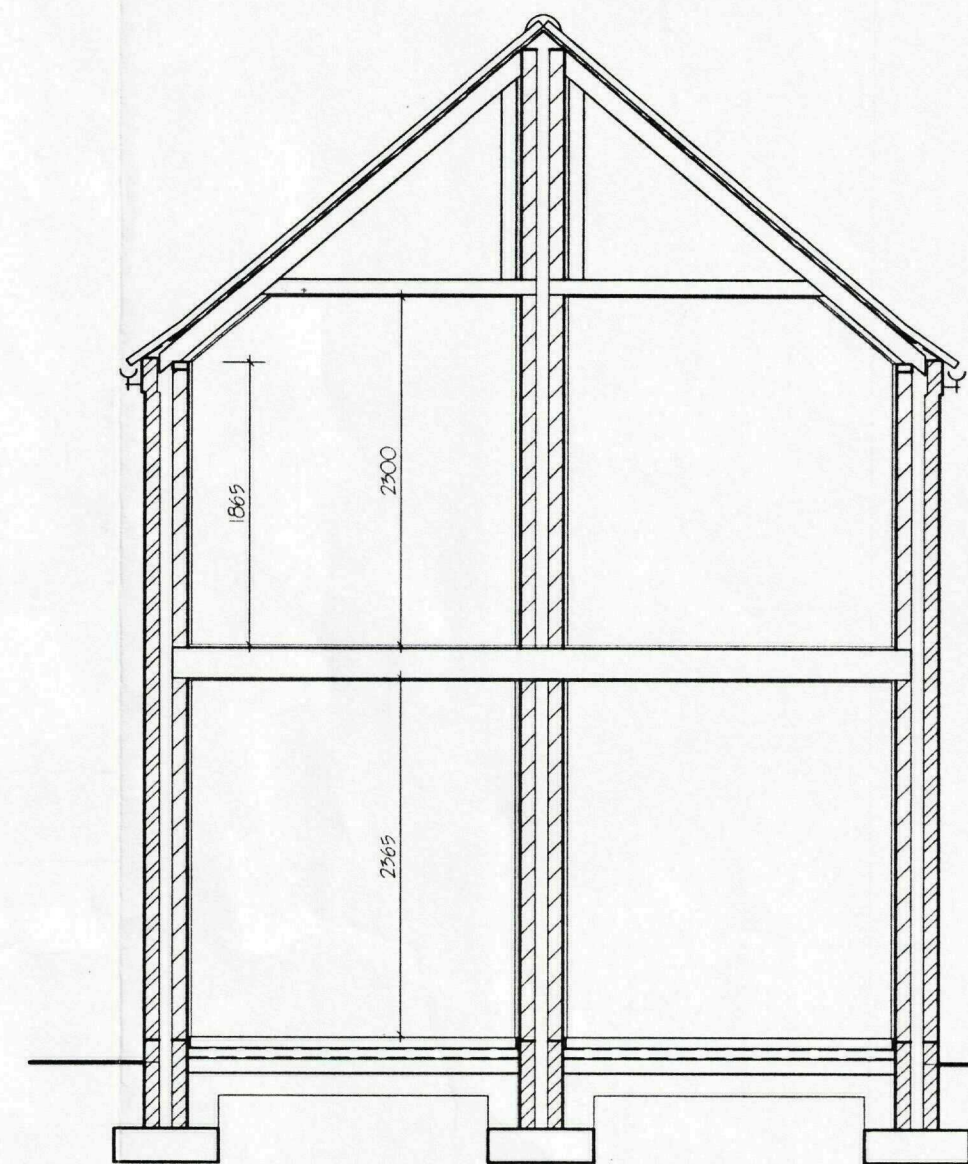

SECTION B - B

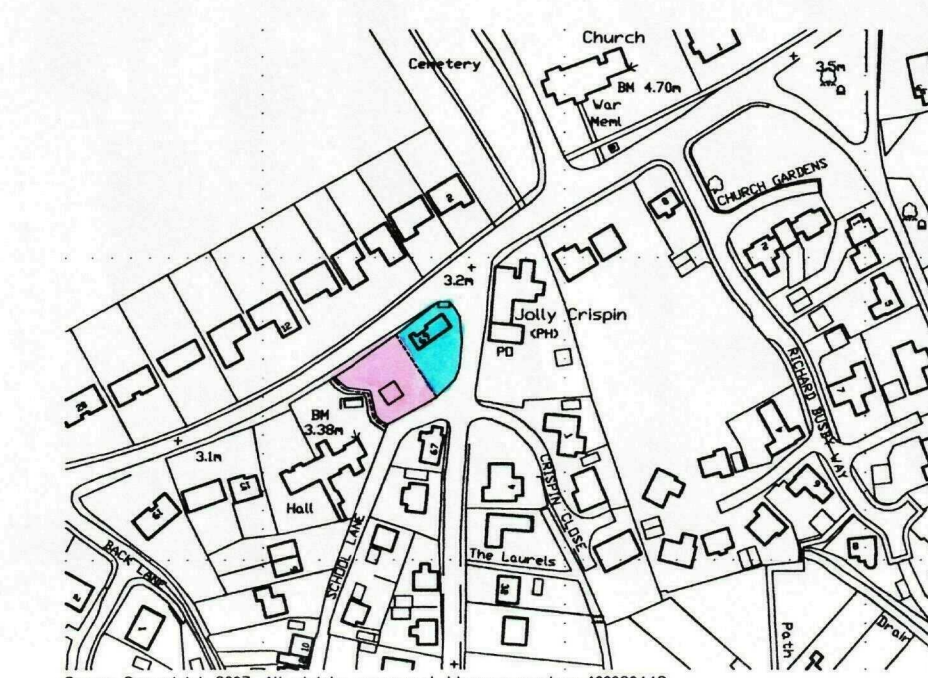


LOCATION PLAN 1:2500

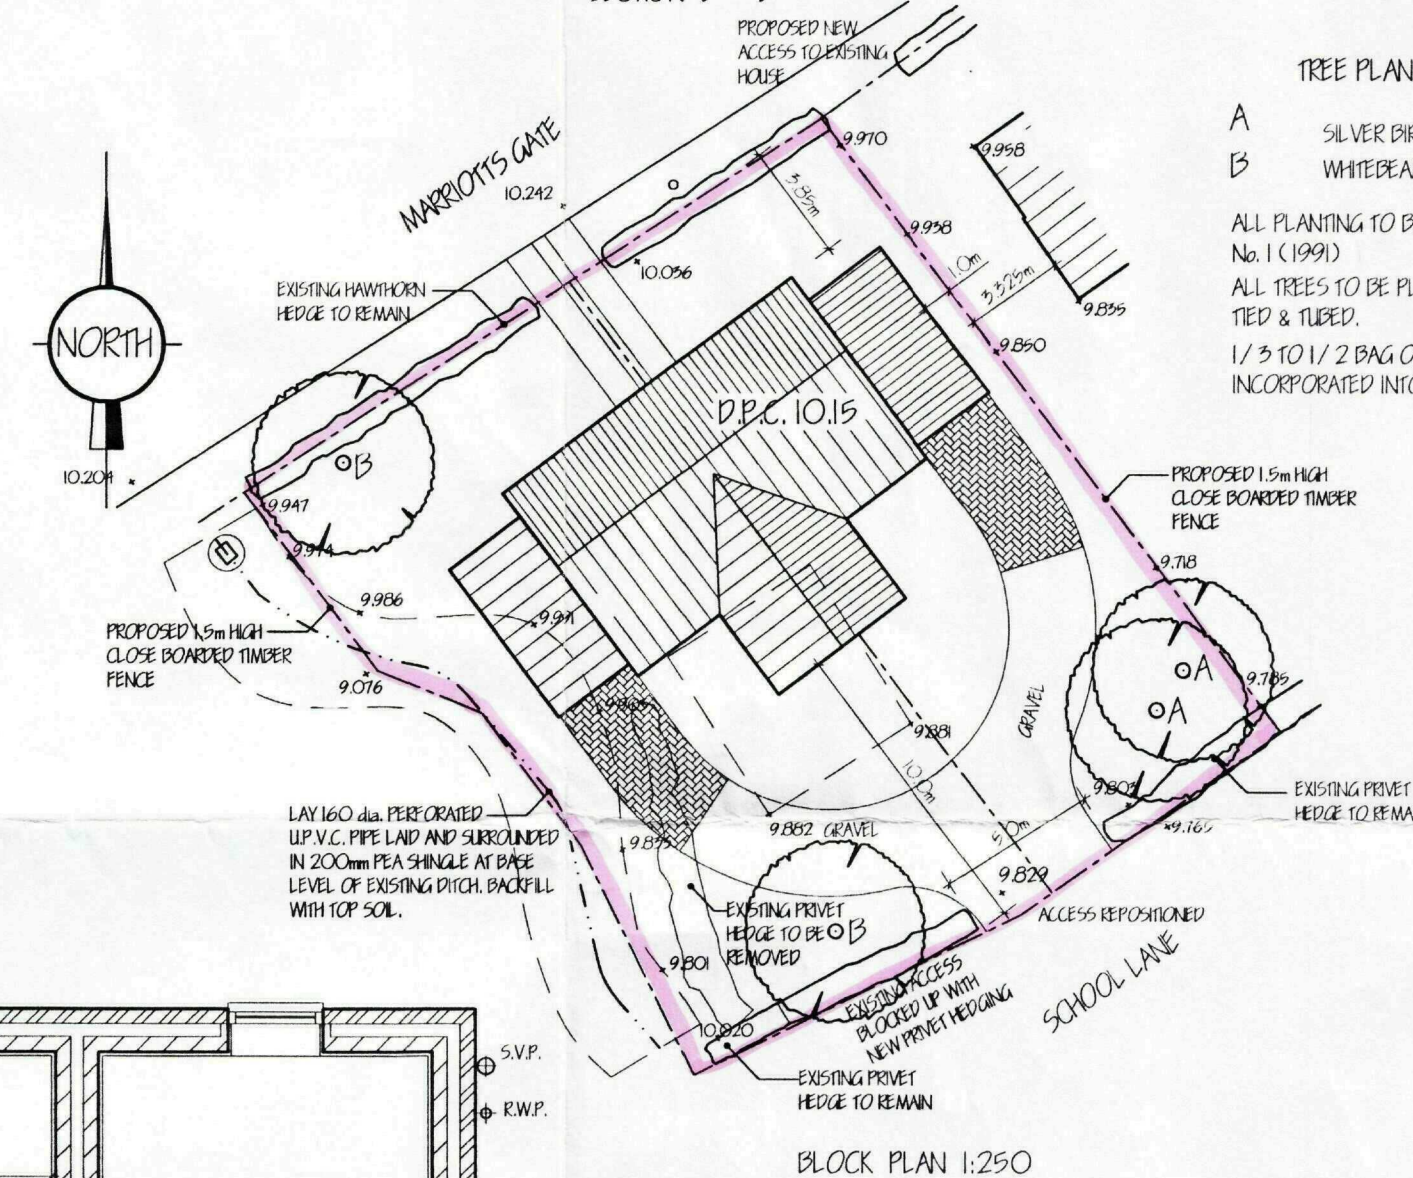


BLOCK PLAN 1:250

TREE PLANTING / LANDSCAPE SCHEME

- A SILVER BIRCH (BETULA PENDULA) STANDARD
B WHITEBARK (SORBUS ARBA) STANDARD
- ALL PLANTING TO BE IN ACCORDANCE WITH B.S. 4428:1989 AND AMENDMENT No 1 (1991)
ALL TREES TO BE PLANTED WITH MINIMUM 0.6m MULCH MAT AND TO BE STAKED, TIED & TUBED.
1/3 TO 1/2 BAG OF PEAT FREE TREE AND SHrub PLANTING COMPOST TO BE INCORPORATED INTO BACKFILL FOR EACH PLANT.

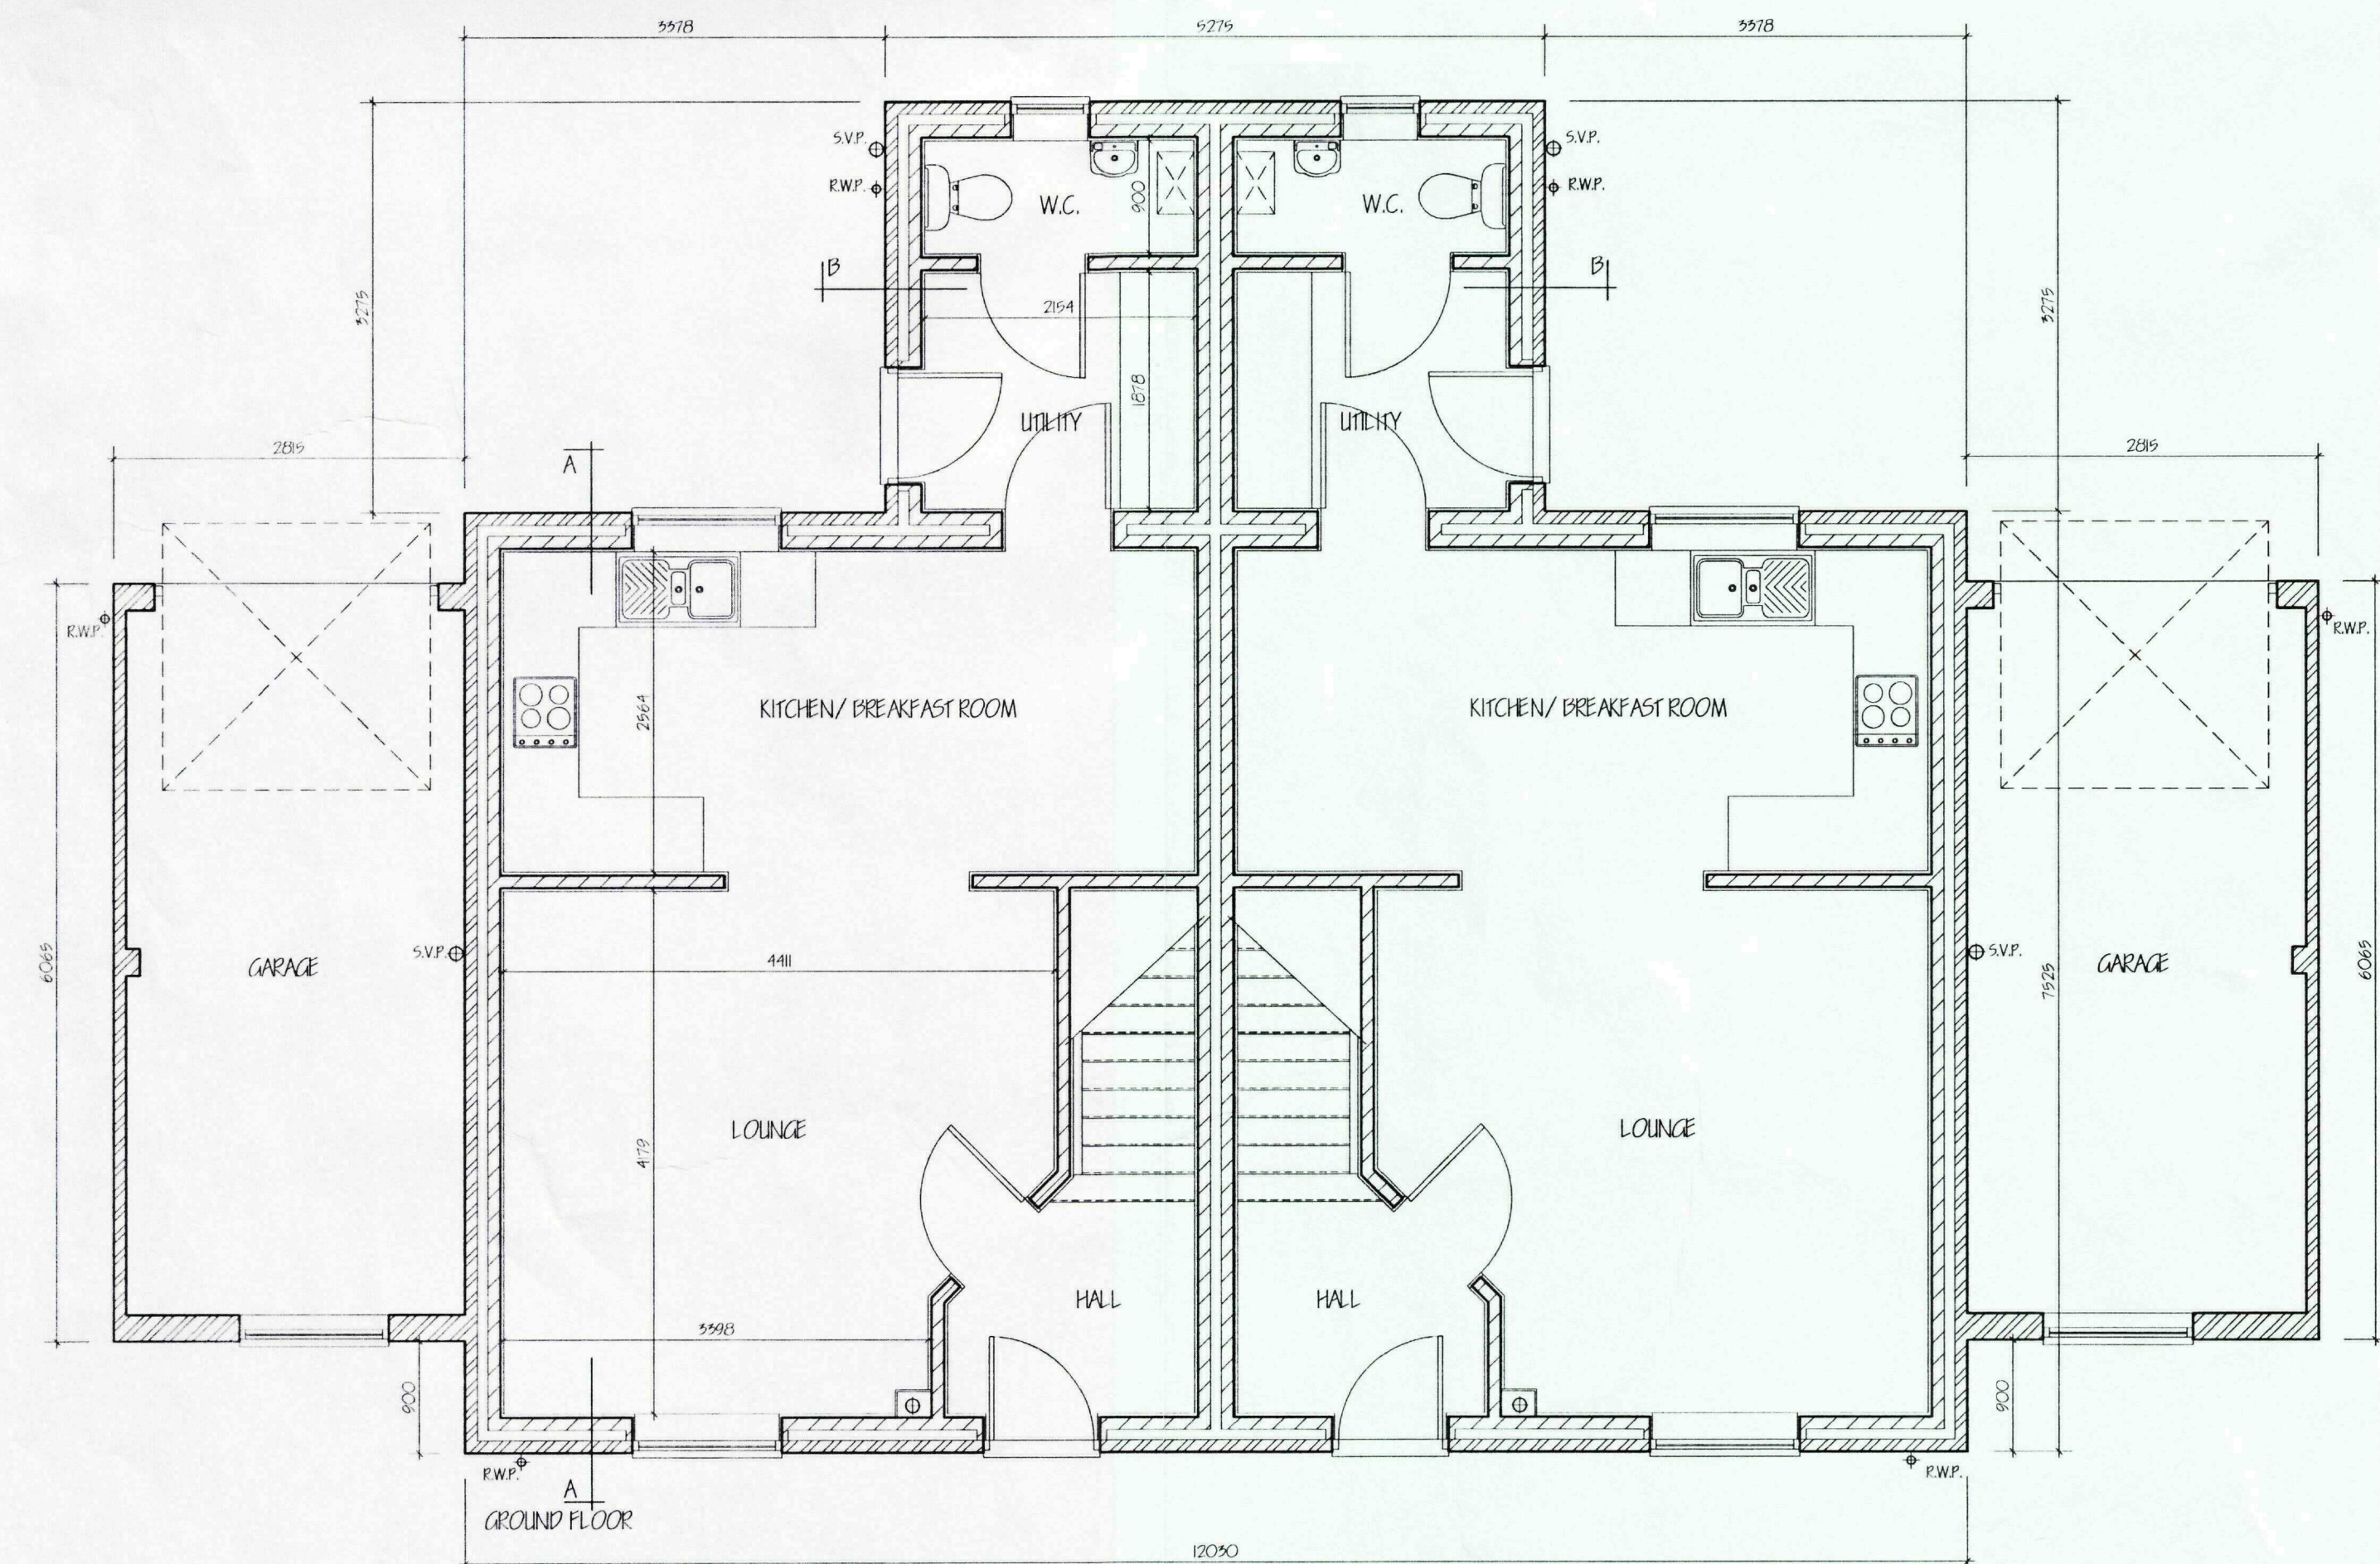

GROUND FLOOR

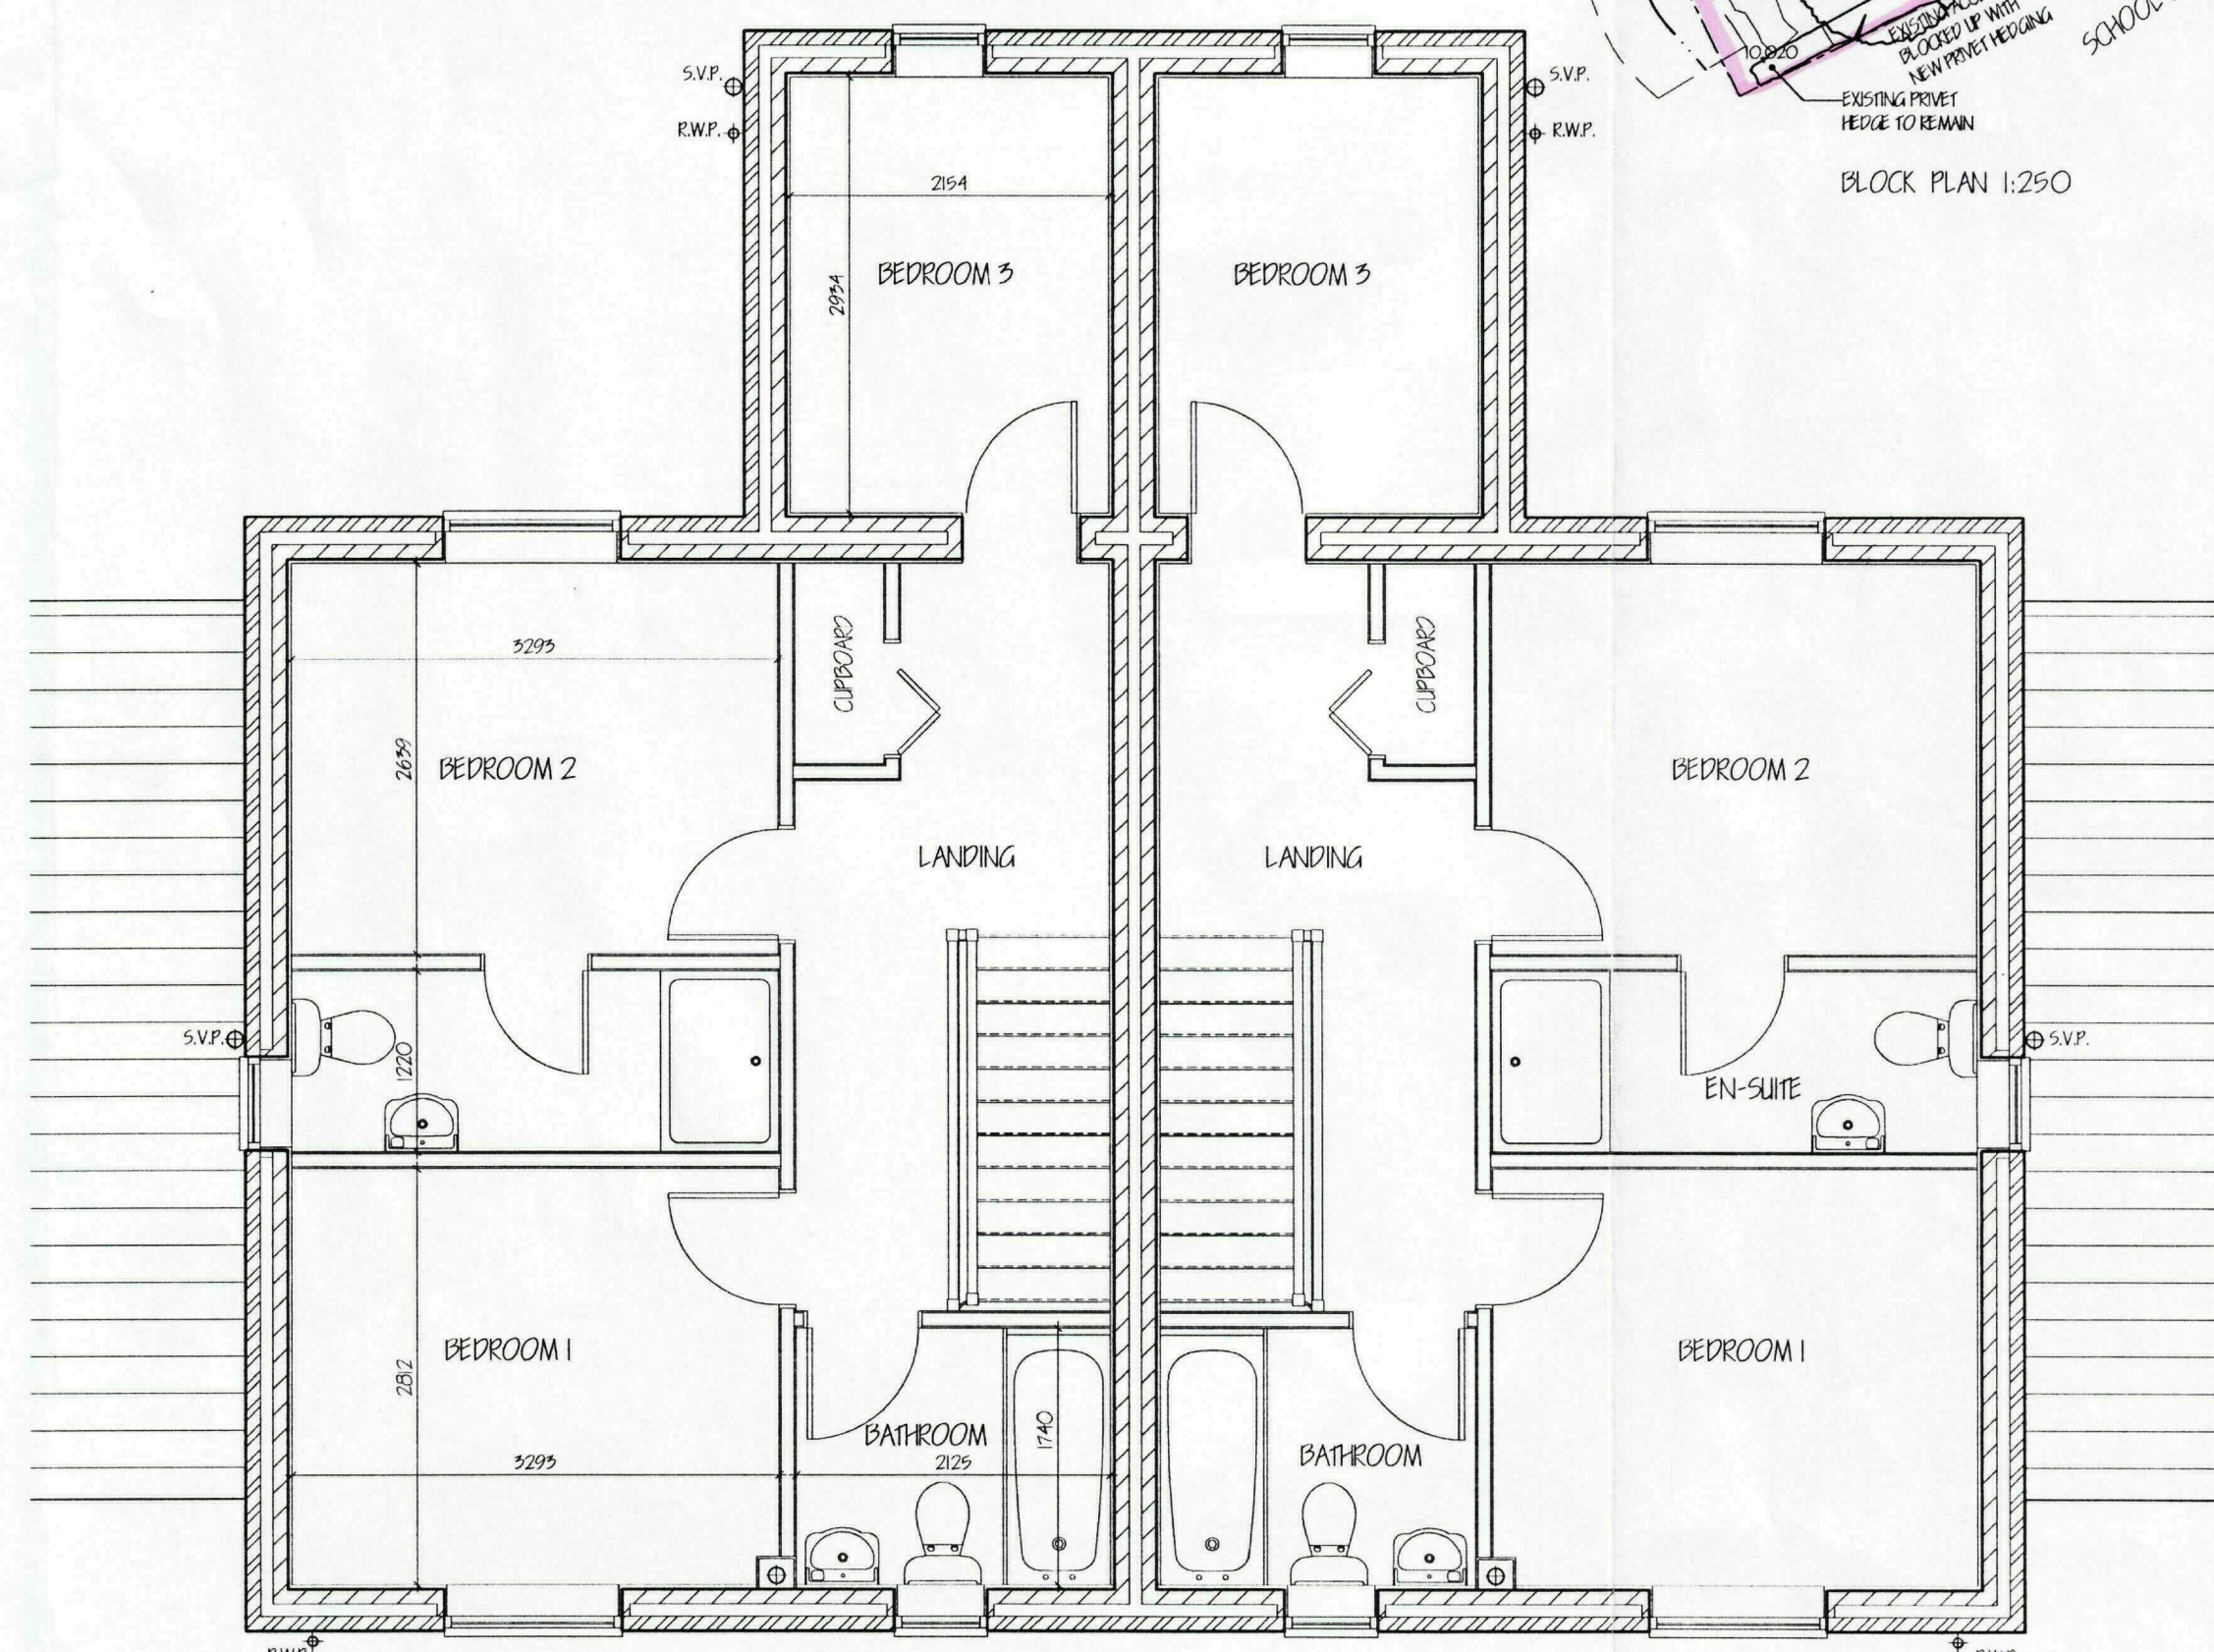

FIRST FLOOR

SHDC
Planning & Development
12 JAN 2009
Ref: 0026109

revision	date	init.	revision details.

COOPER ARCHITECTURAL DESIGN
WOODBINE COTTAGE, HOOKSGATE
FLEET SPALDING, Lincs. PE12 8LF
Tel: 01406 428899
Mobile: 07808 125 178
E-Mail: c.a.d@btconnect.com

Client: MR S. BARKER

Project: RESIDENTIAL DEVELOPMENT
MARRIOTT'S GATE
LUTTON SPALDING Lincs.

Drawing:

DETERMINED PLAN

Scale: 1:50 1:100	Drawing No. 0822-01
Date: OCT. '08	Drawn: J.C.