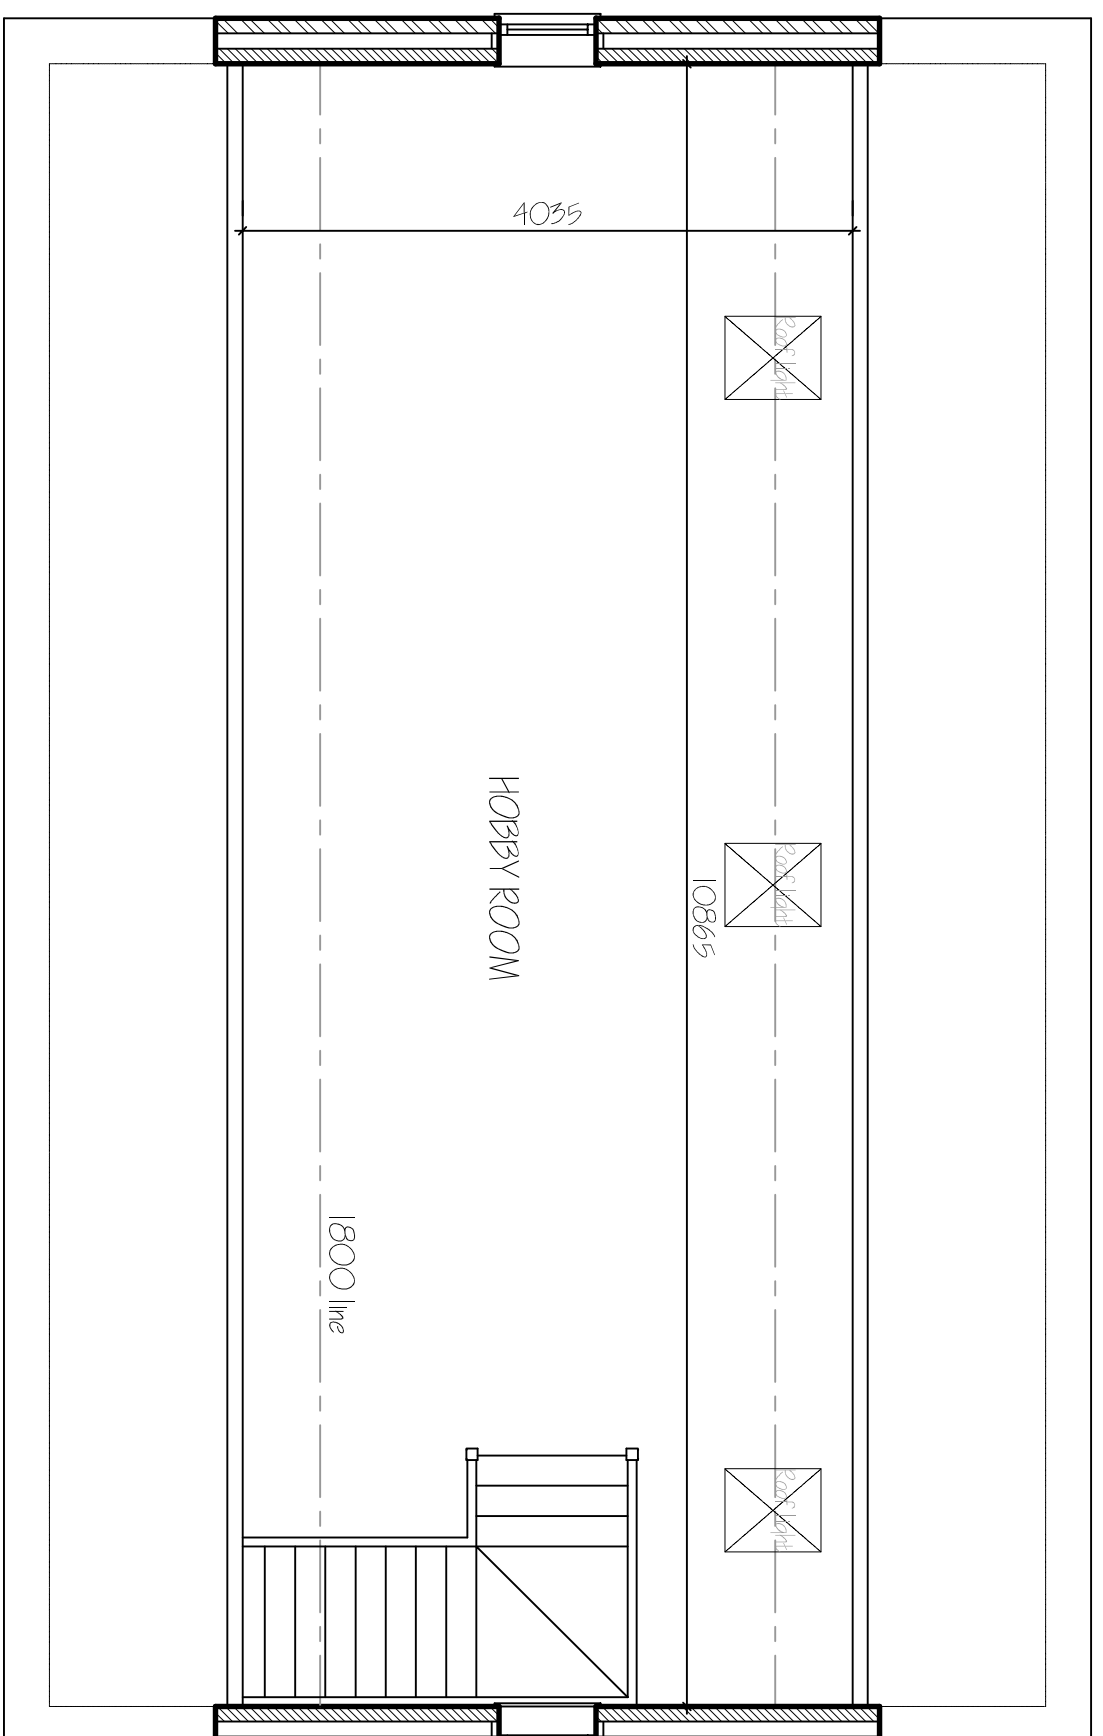
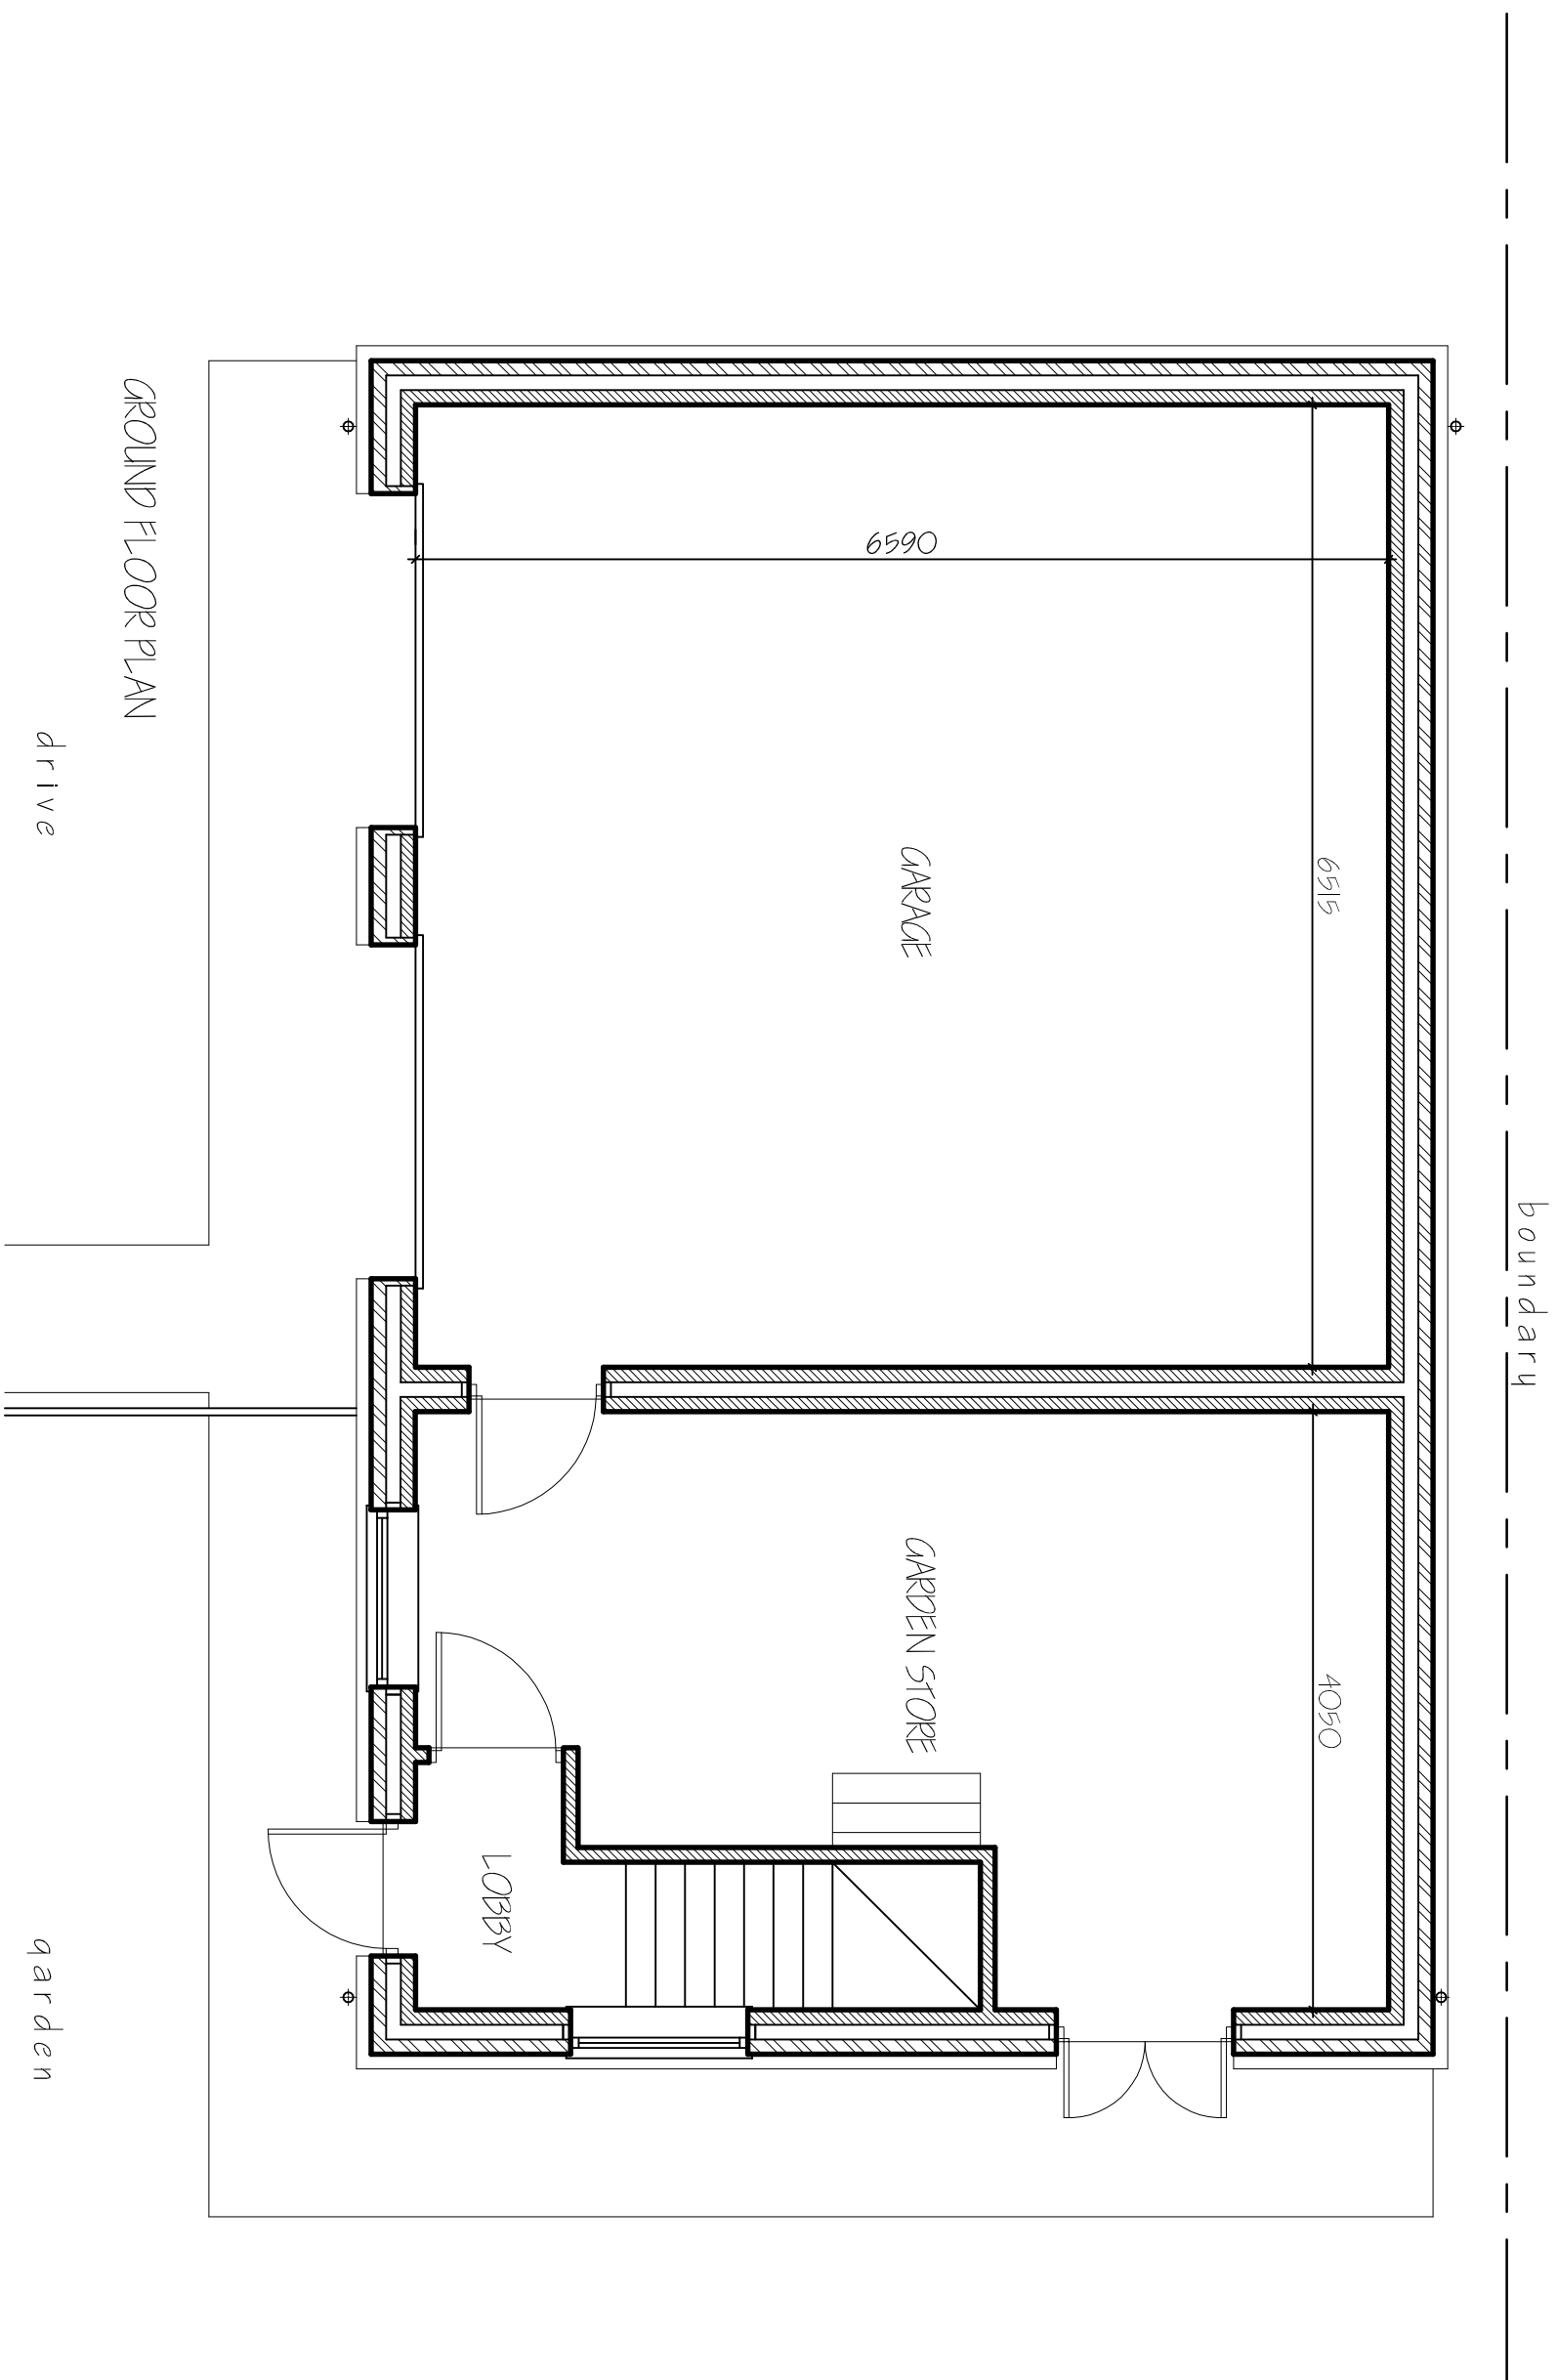
 
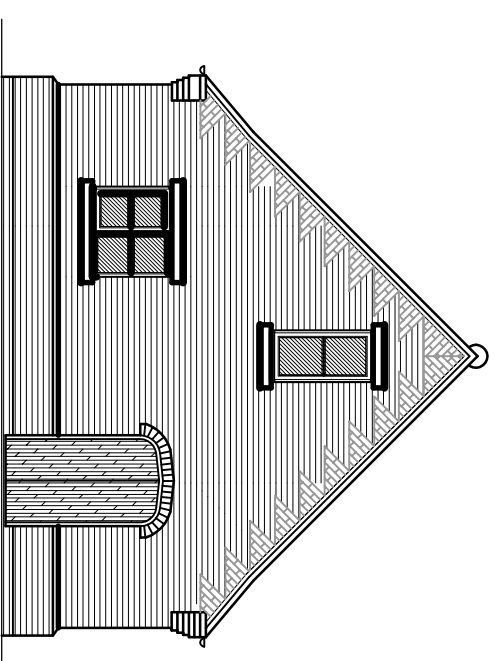
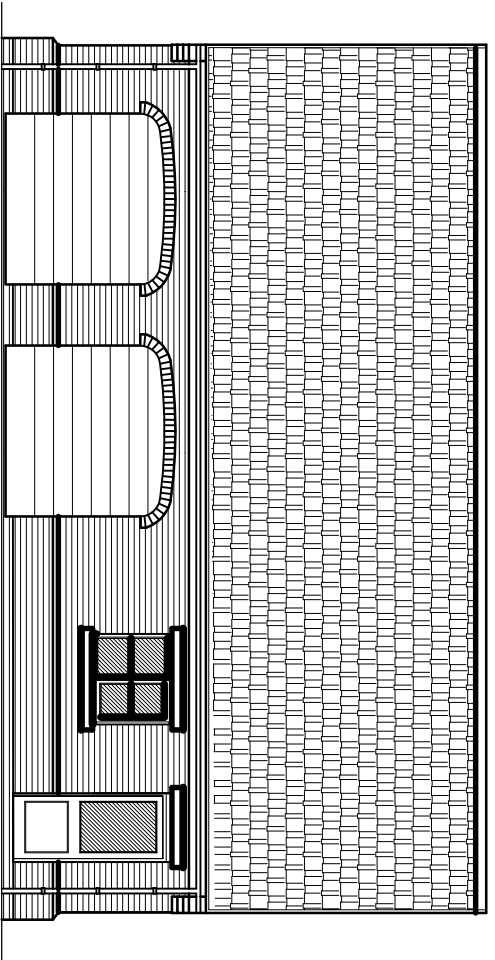
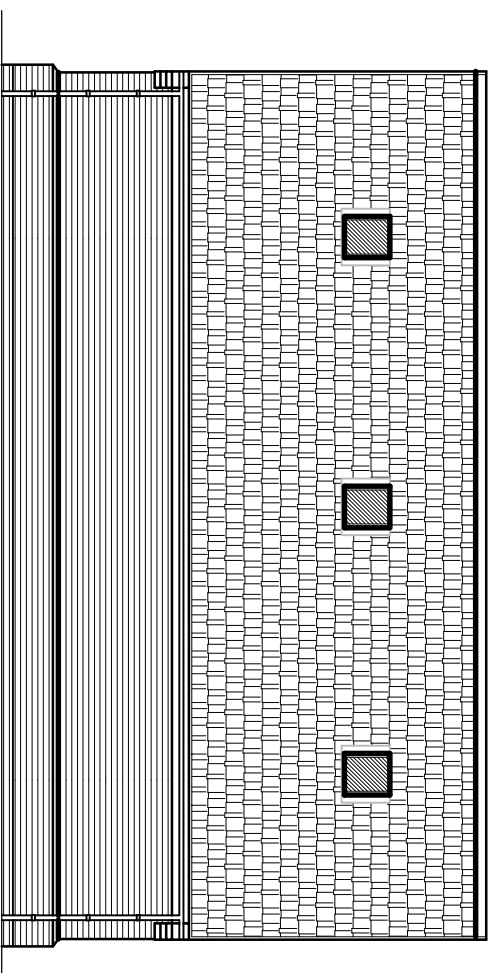
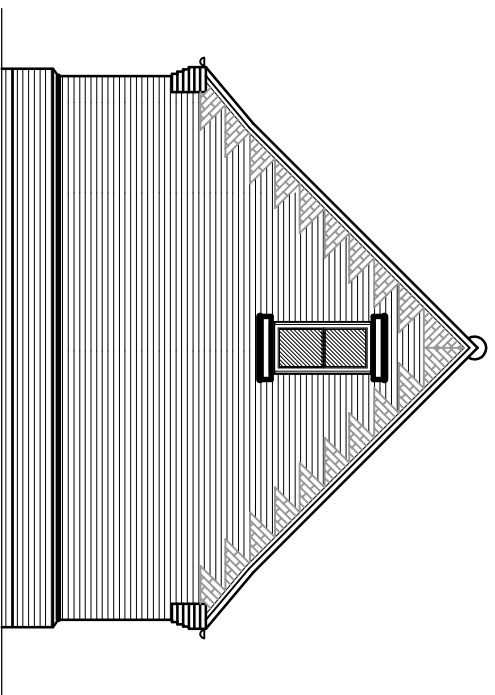


[illegible]

G. R. MERCHANT LTD.
LEUNG AMICE FIMO

**ARCHITECTURAL, STRUCTURAL
AND LAND DRAINAGE
CONSULTANTS**
4 Wrights Mews
12A Park Road, Holbeach,
Spalding, Lincs. PE9 2JE
Tel: 01406 490800
Fax: 01406 425744
E-Mail: gr.merchant@btconnect.com

Project
PROPOSED HOUSE & GARAGES
OFF CHURCH LANE,
LUTTON,
SPALDING, Lincs.

MR & MRS T. BAKER

Drawing
PROPOSED GARAGES,
FLOOR PLANS & ELEVATIONS

Job Ref:	Drawing No.
2857-15.	04B.
Date	Drawn
NOV' 2015.	S.L.P.

Scales

DO NOT SCALE FROM THIS DRAWING

[illegible]