



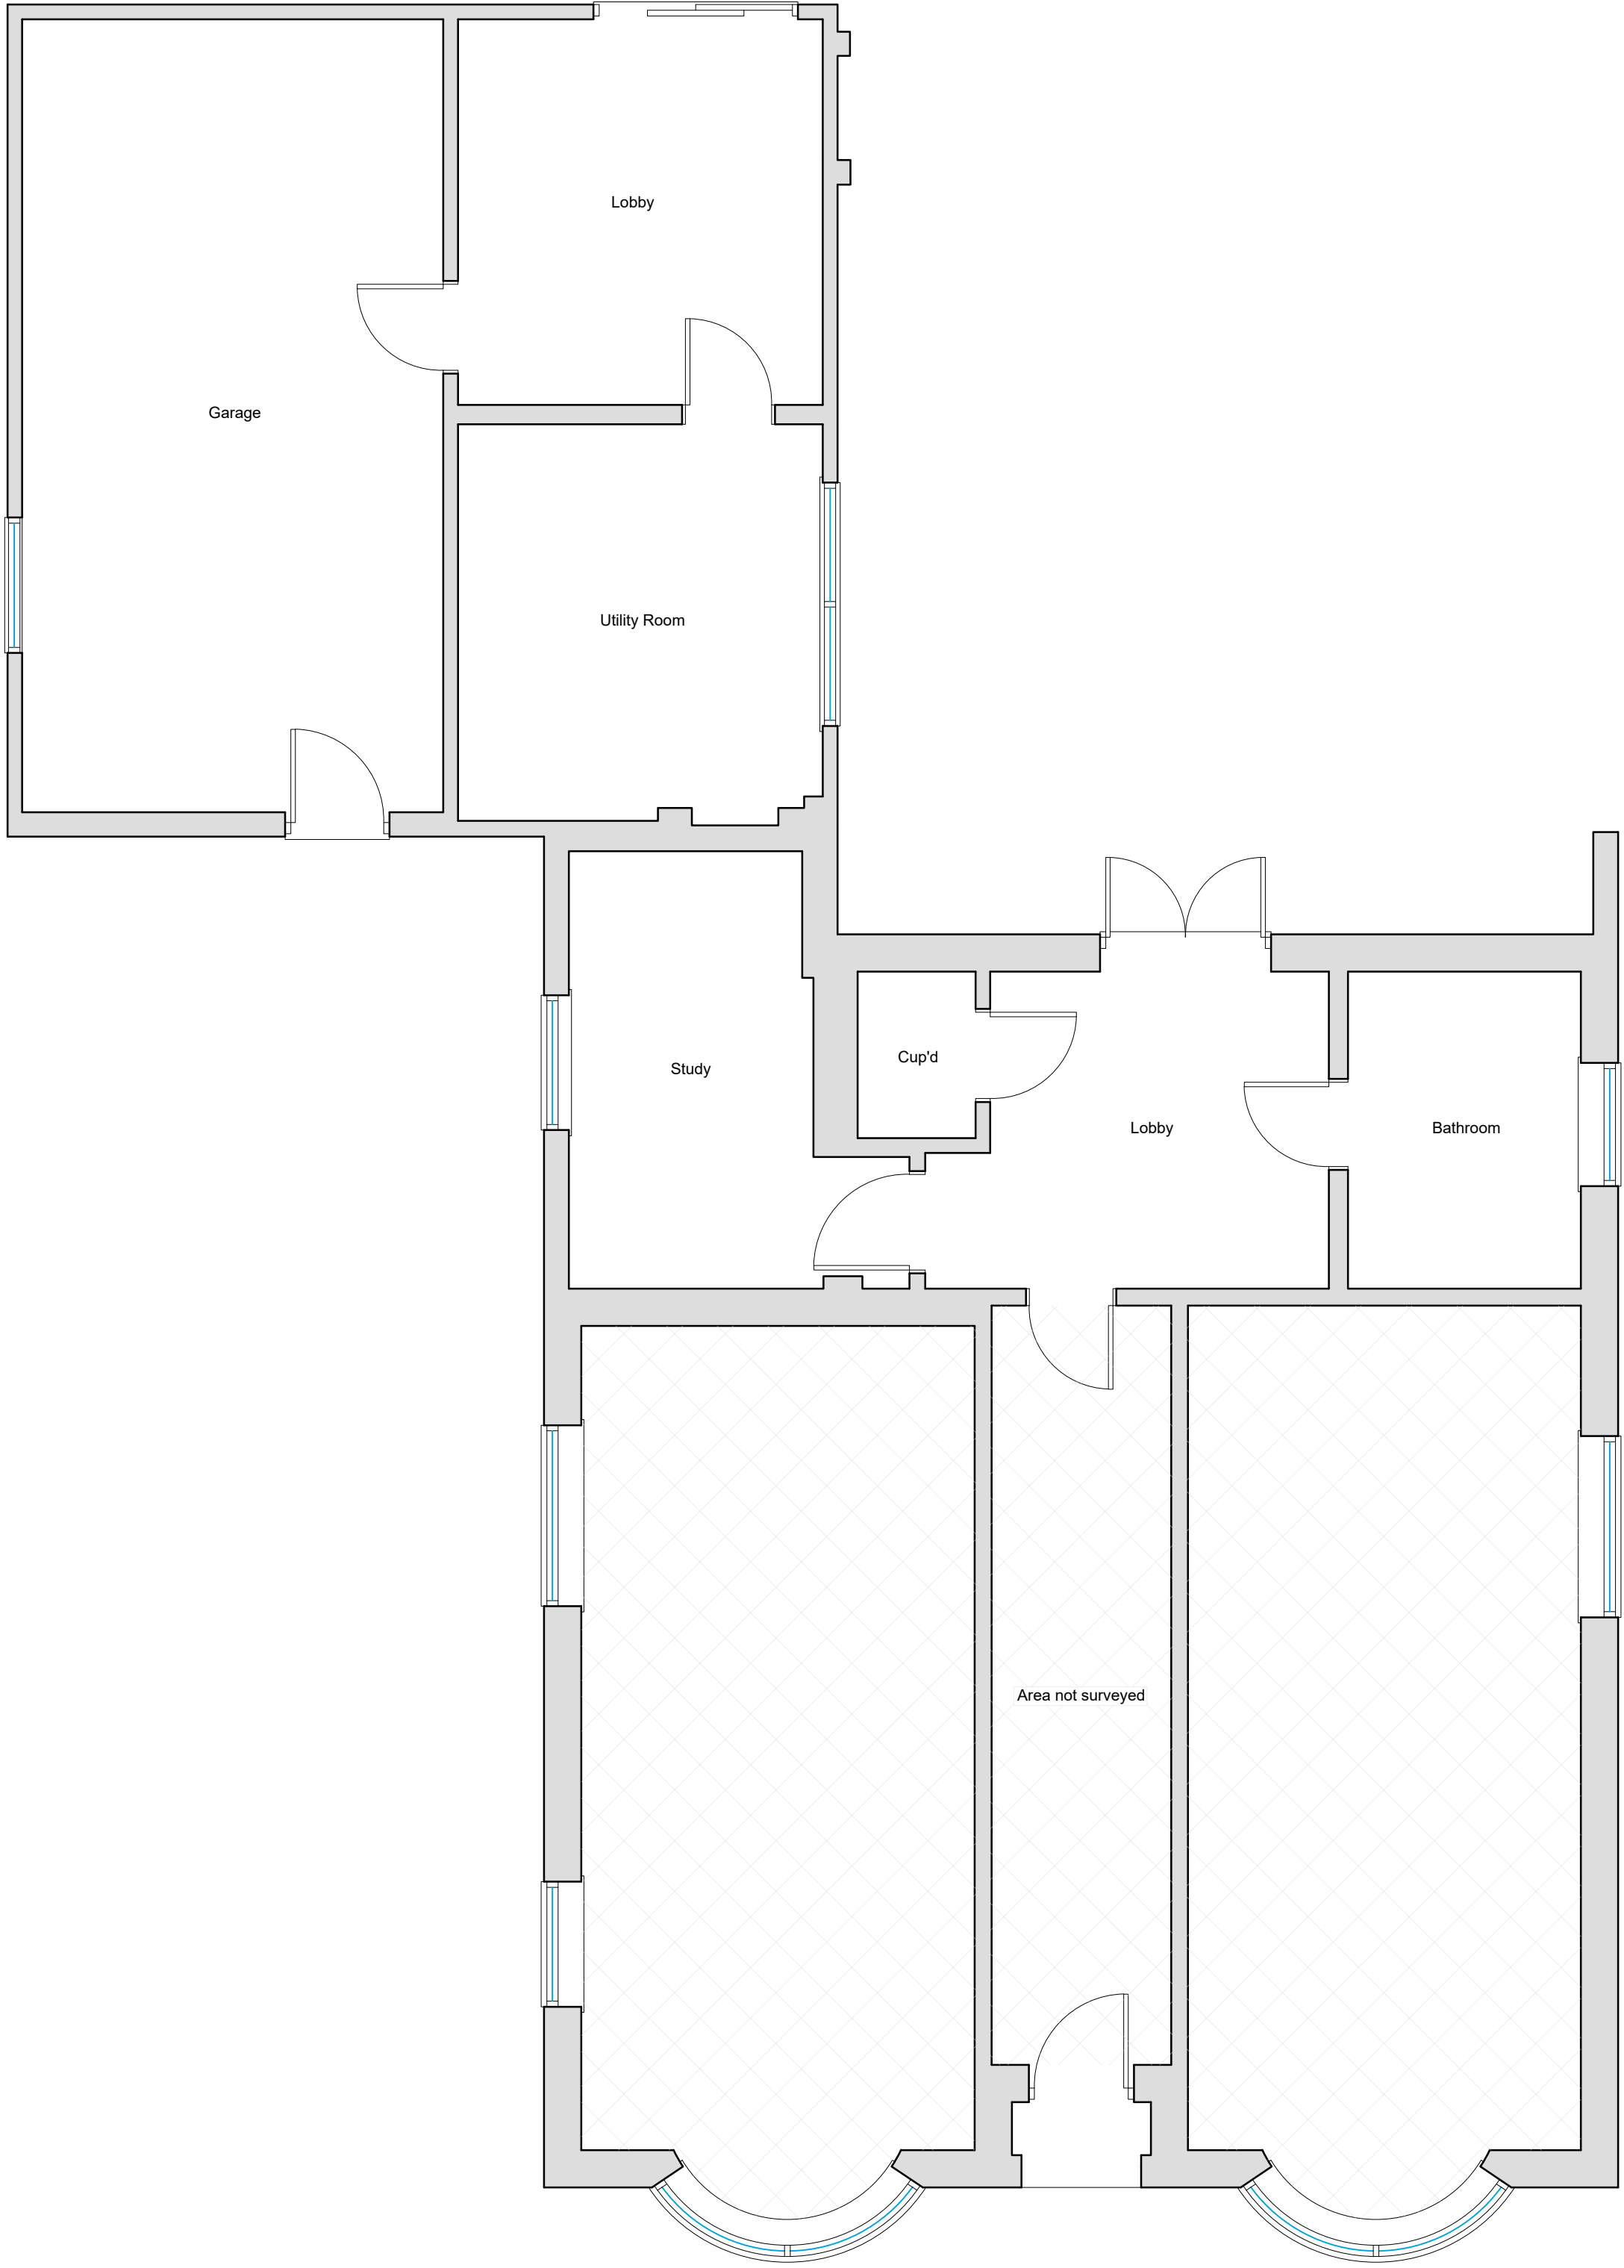


Existing Floor Plan
Scale 1:50

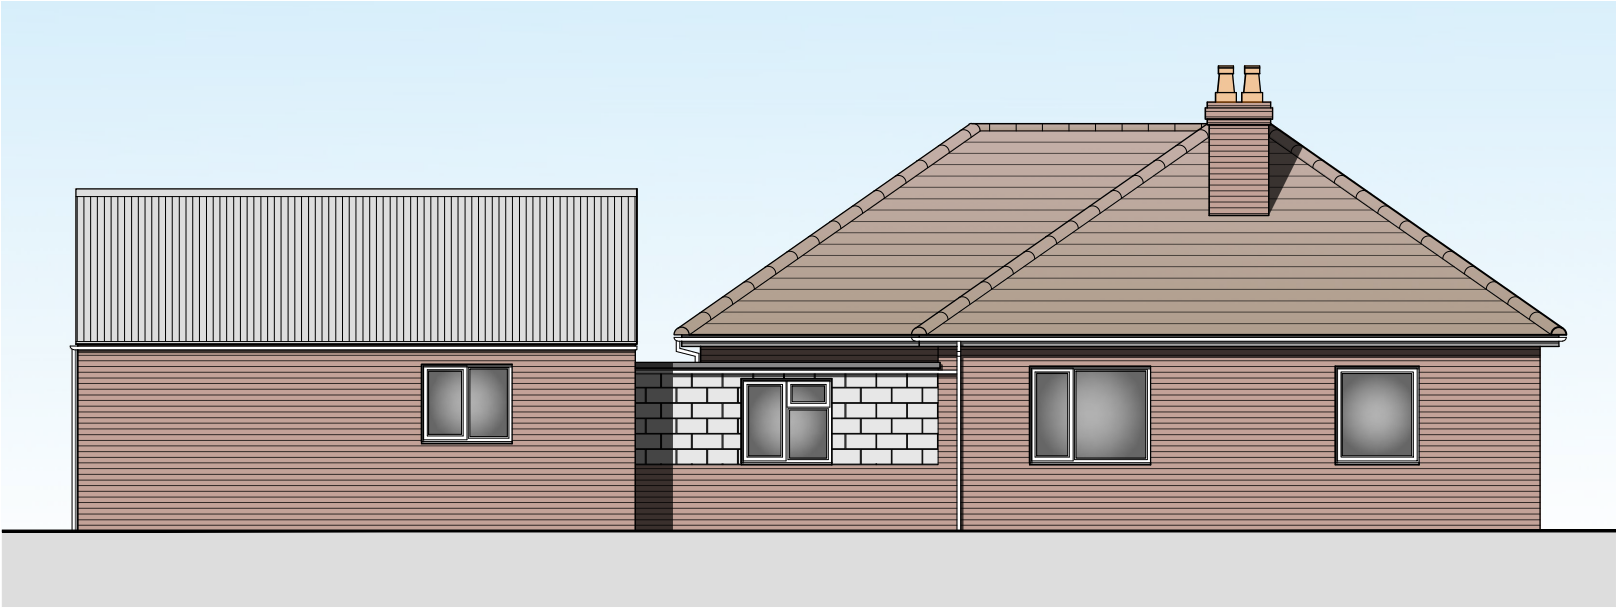


Existing Front (E) Elevation
Scale 1:100




Existing Side (S) Elevation
Scale 1:100

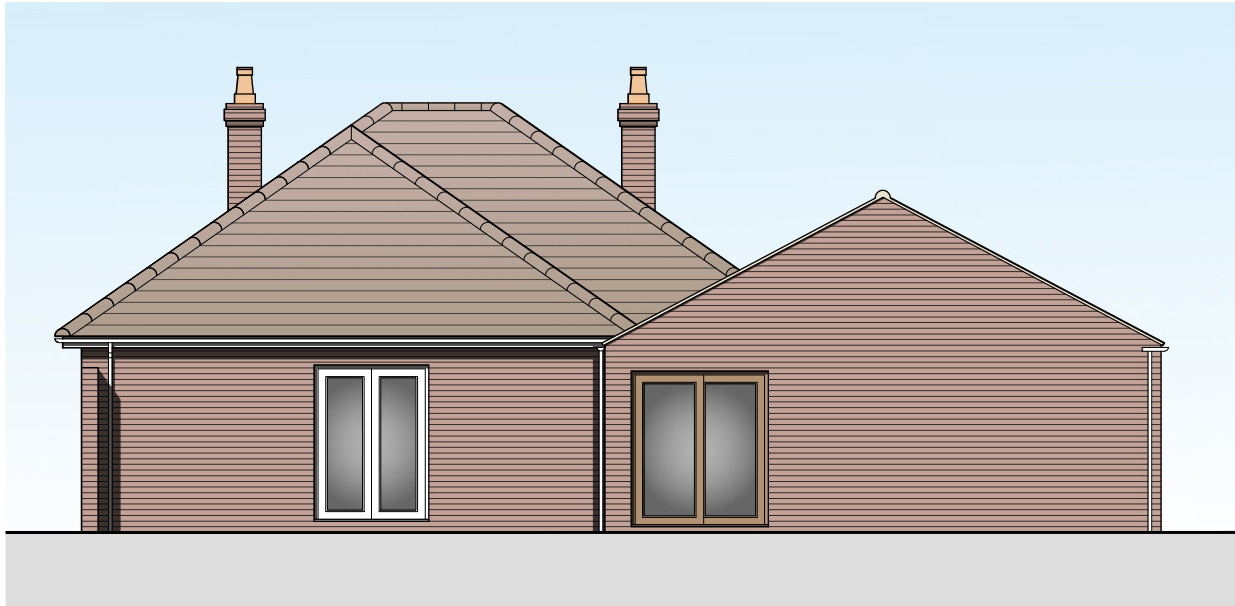


Existing Rear (W) Elevation
Scale 1:100

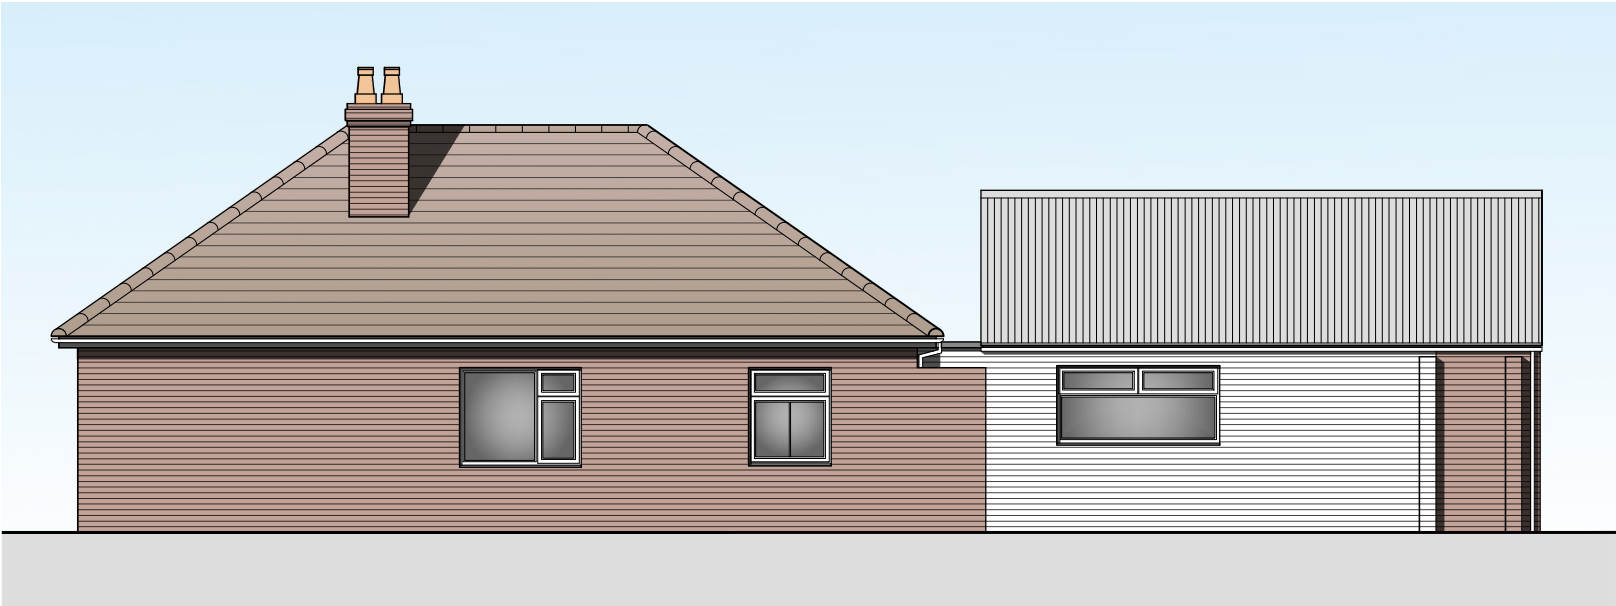

Existing Side (N) Elevation
Scale 1:100

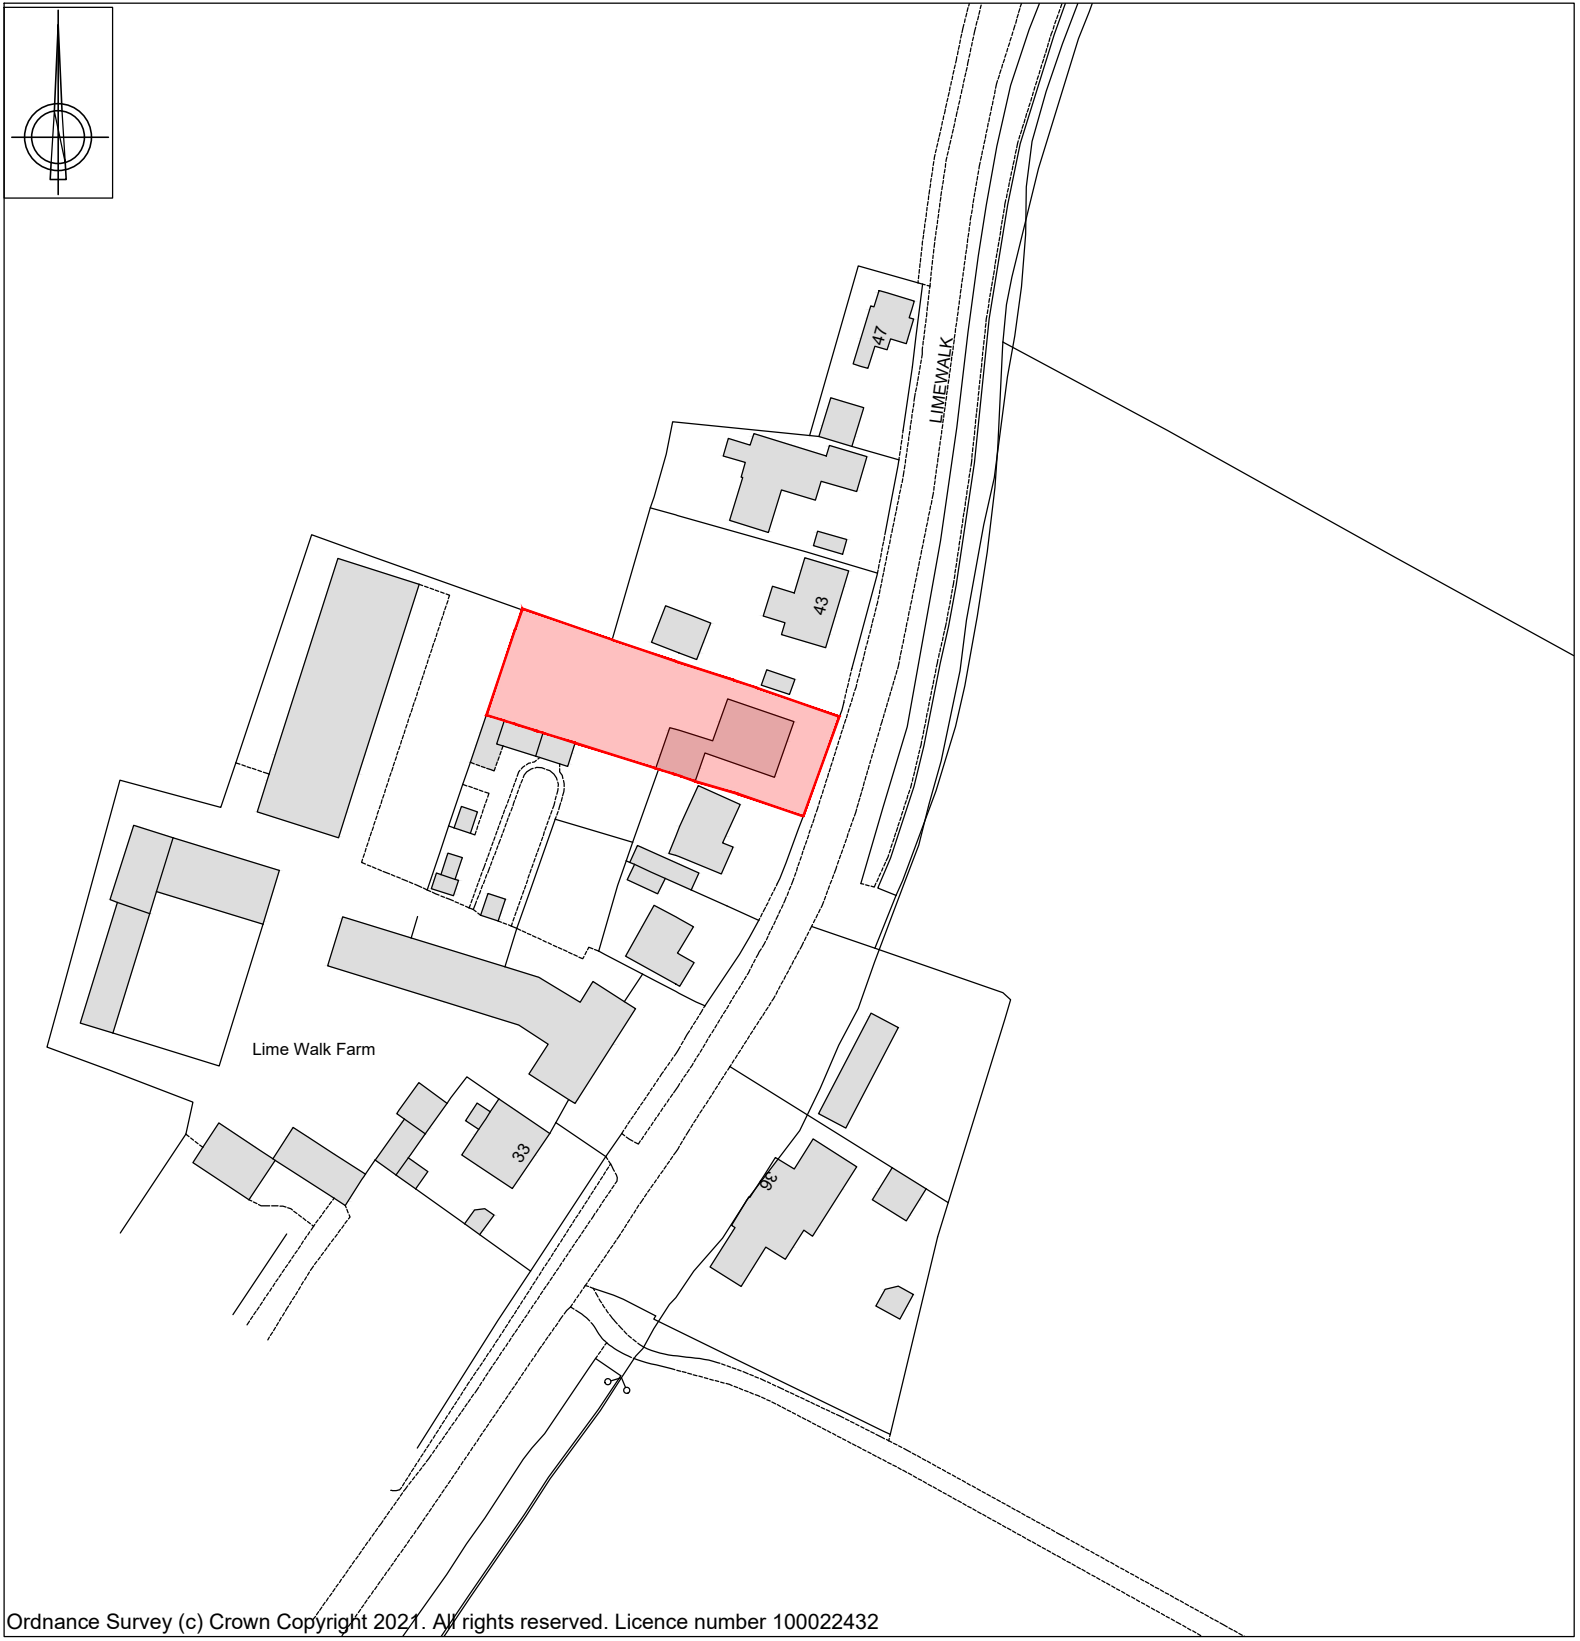

Site Location Plan
Scale 1:1250

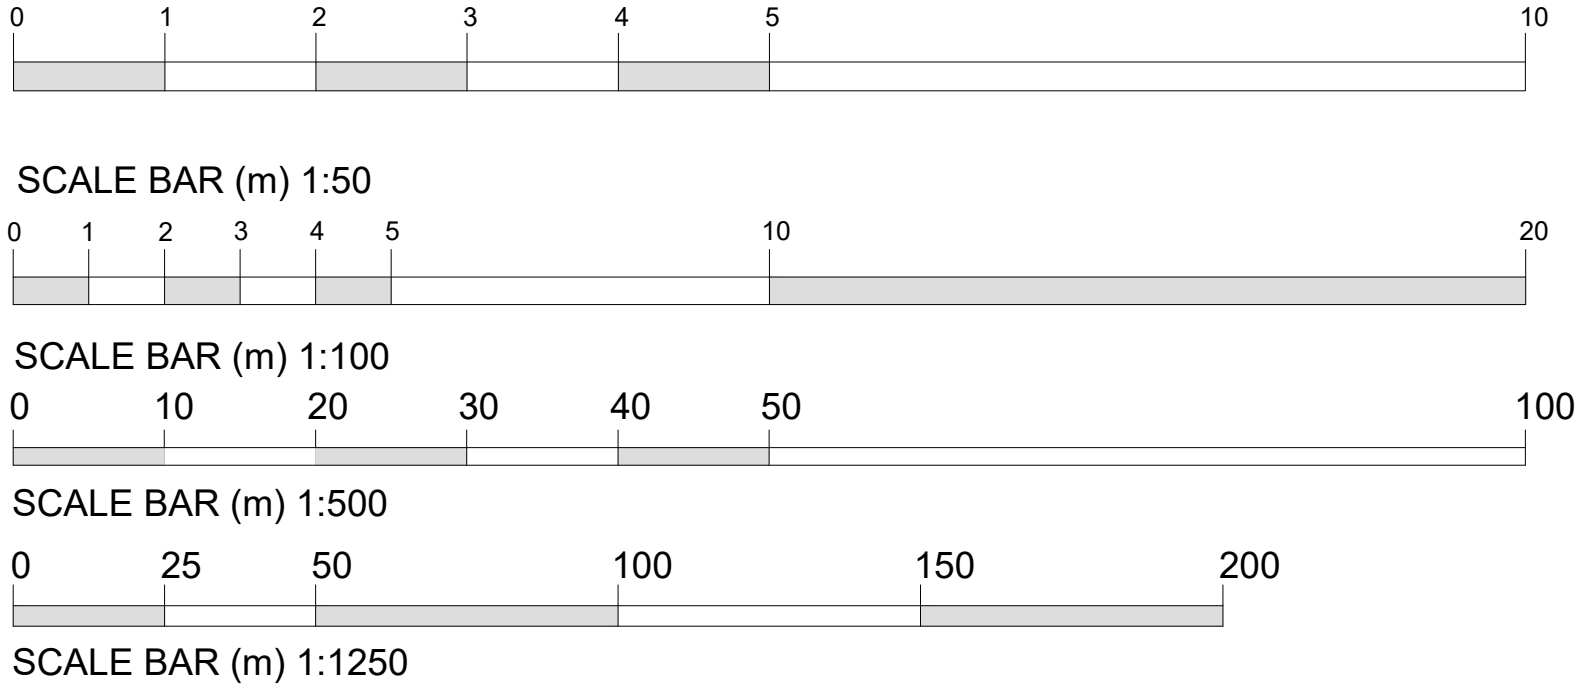

REV:		DESCRIPTION:	DATE:
PROJECT:		SINGLE STOREY REAR EXTENSION & INTERNAL ALTERATIONS	
DRAWING:		EXISTING FLOOR PLAN EXISTING ELEVATIONS	
SITE LOCATION PLAN			
SIZE:		A1	CLIENT:
Do Not Scale From This Drawing		Mr A. Nell & Miss A. Gant	
DATE:		22/11/2021	APPROVED:
		CT	
		SCALE:	as labelled
		DRAWING BY:	JC
		SHEET:	0313/21/01

NOTES: THIS DRAWING IS THE PROPERTY OF JC ARCHITECTURAL CONSULTANT. NO UNAUTHORIZED COPYING OR REPRODUCTION IN ANY FORM IS PERMITTED WITHOUT OBTAINING PRIOR WRITTEN PERMISSION FROM JC ARCHITECTURAL CONSULTANT. JC ARCHITECTURAL CONSULTANT RESERVES THE RIGHT TO WITHDRAW THIS INFORMATION AT ANY TIME. ALL DIMENSIONS ARE TO BE CONFIRMED ON SITE BY CONTRACTOR. ANY DISCREPANCIES ARE TO BE REPORTED TO JC ARCHITECTURAL CONSULTANT IMMEDIATELY. THE DESIGN HAS BEEN UNDERTAKEN AS FAR AS POSSIBLE TO AVOID RISKS TO HEALTH AND SAFETY OR TO REDUCE AND CONTROL THE EFFECTS OF ANY UNAVOIDABLE RISK. ANY RELEVANT INFORMATION REGARDING RISKS WHICH ARE NOT ABLE TO BE ELIMINATED WILL BE INCLUDED WITHIN THE PROJECT HEALTH AND SAFETY FILE.