


Contractor to check all Dimensions on site prior to ordering materials / commencing work.Do Not Scale from this Drawing - If in doubt then please ask

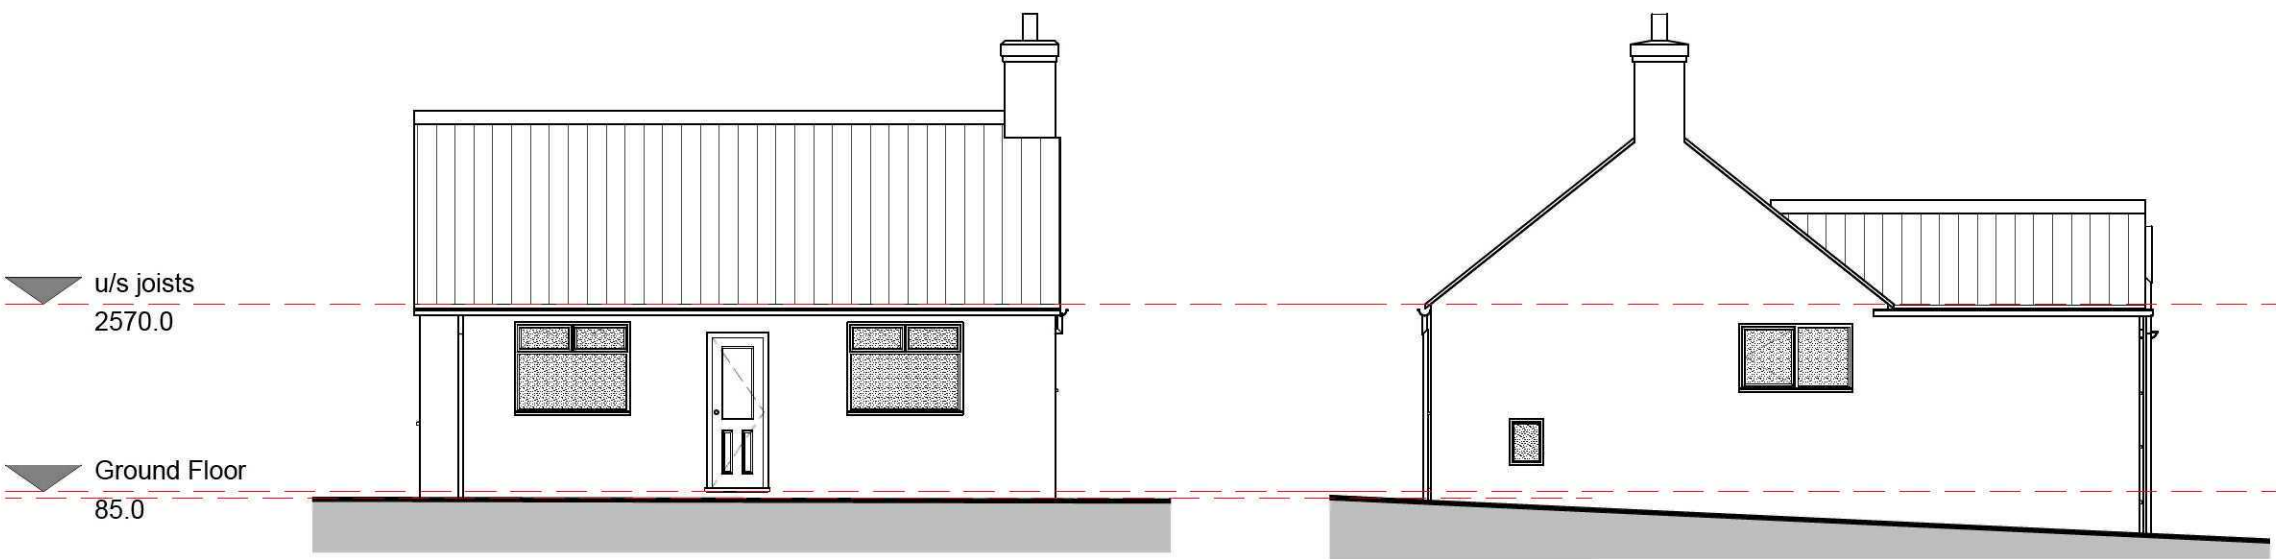

Front Elevation

1 : 100

Right Side Elevation

1 : 100



Rear Elevation

1 : 100

Left Side Elevation

1 : 100



3D View Front Right




3D View Rear Left



Site Location Plan


1 : 1000

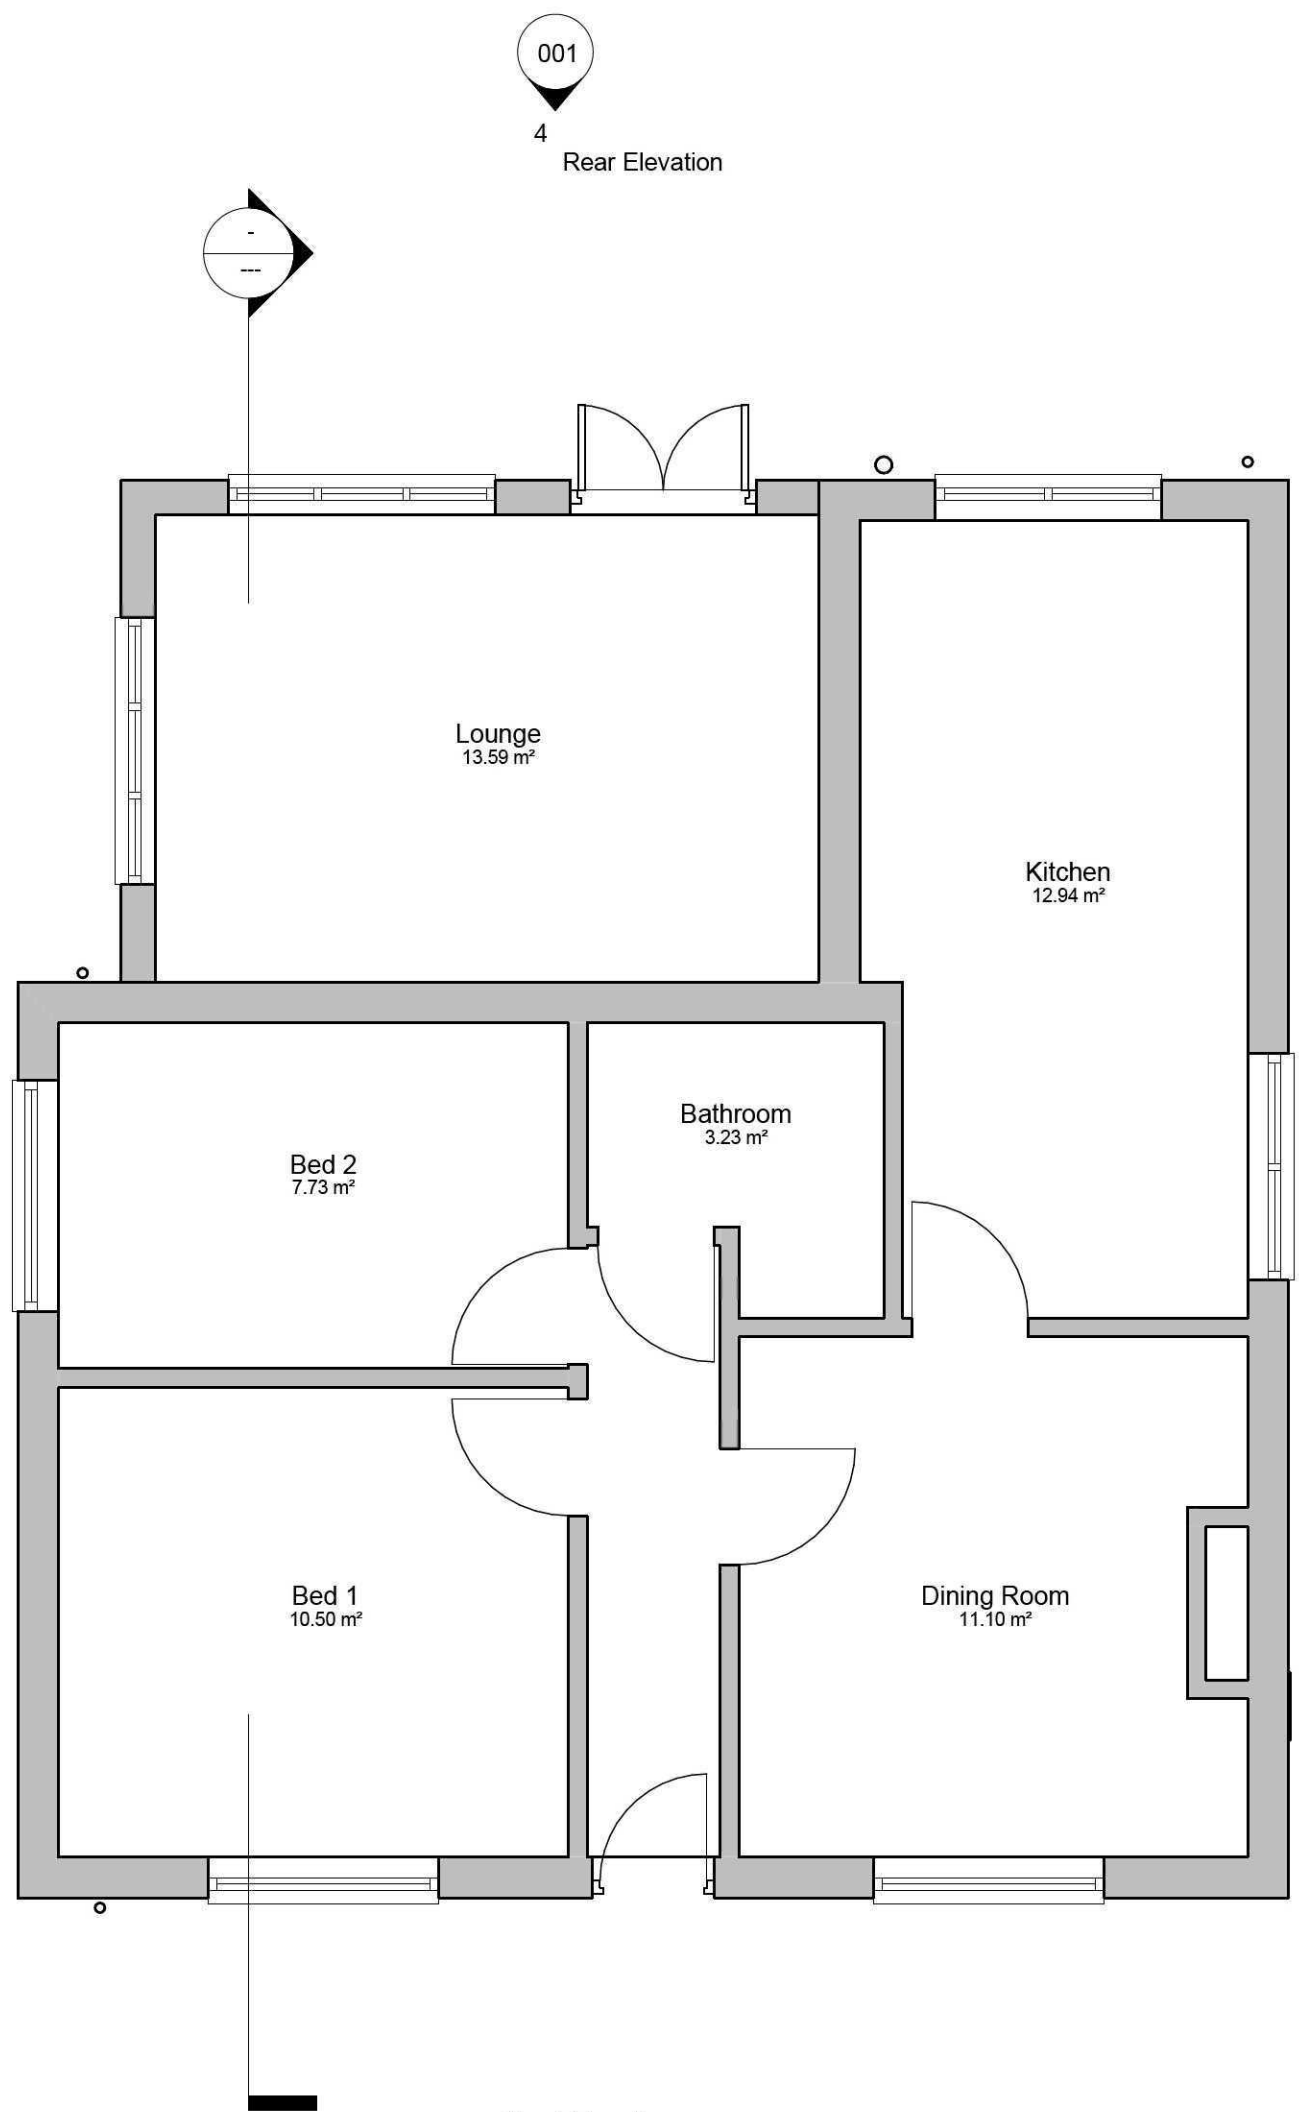

Ground Floor

1 : 50

Room Schedule			
Name	Area	Perimeter	Level
Lounge	13.59 m²	14970.0	Ground Floor
Kitchen	12.94 m²	15700.0	Ground Floor
Bathroom	3.23 m²	7840.0	Ground Floor
Bed 2	7.73 m²	11330.0	Ground Floor
Bed 1	10.50 m²	12970.0	Ground Floor
Dining Room	11.10 m²	14430.0	Ground Floor
Grand total: 6	59.08 m²	77240.0	

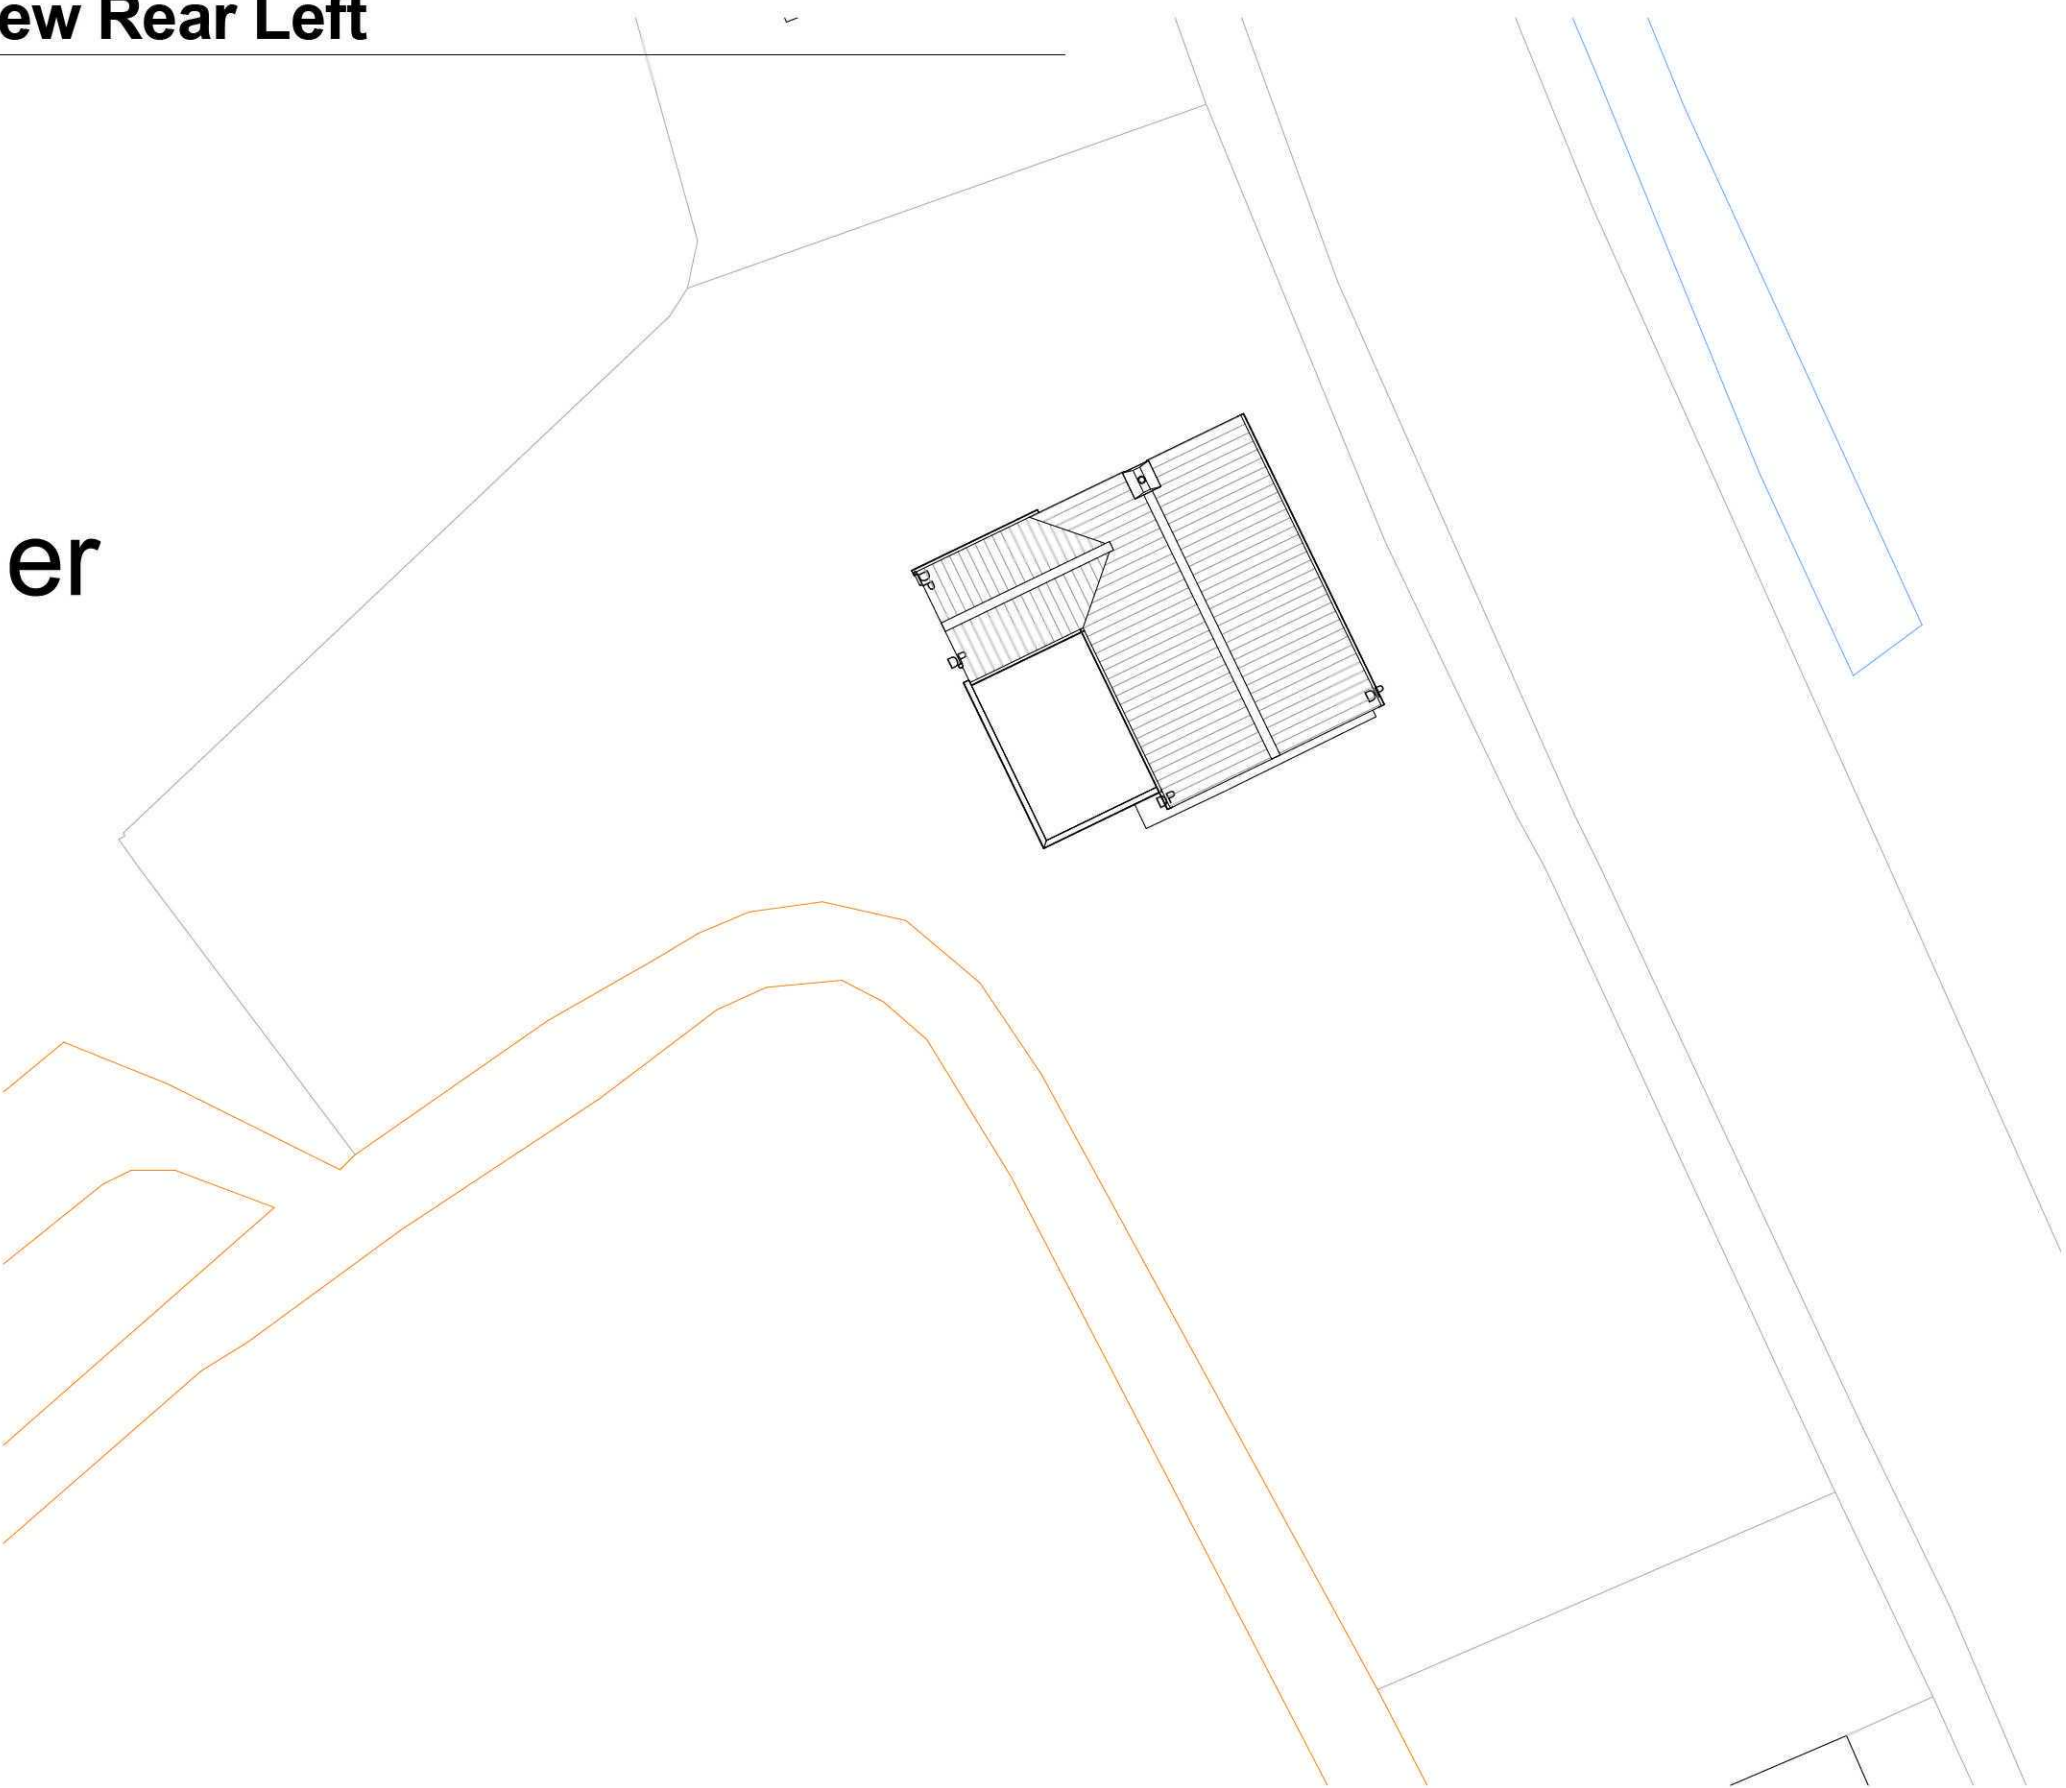

Site Block Plan

1 : 200

Issued For Clients Comments /
Approval Only

GENERAL CONDITIONS
Contractors are responsible for checking all dimensions on site when work commences and before ordering any materials. Any discrepancies should be brought to the attention of the Client for remedial action before commencing further.
All materials not specified to be of a standard suitable for the work proposed and be fit for purpose. All work to be in accordance with good building practise and all necessary BS codes for Workmanship on Building Sites.

Revisions
Client: Mr T Morris
Site: Side Extension to form
Granny Annexe
Drg Title: Existing Plans

remway
Design Ltd
"Treetops", The Raceground,
Spalding
PE11 3AP
Tel : 01775 768 921
e-mail: jason@remwaydesign.co.uk

a1	Contract No 2081	Drg No 001	Revision:
----	---------------------	---------------	-----------