

Contractor to check all Dimensions on site prior to ordering materials / commencing work.Do Not Scale from this Drawing - If in doubt then please ask



Front Elevation
1 : 100



Right Side Elevation
1 : 100




3D View Front Right



Rear Elevation
1 : 100




Left Side Elevation
1 : 100

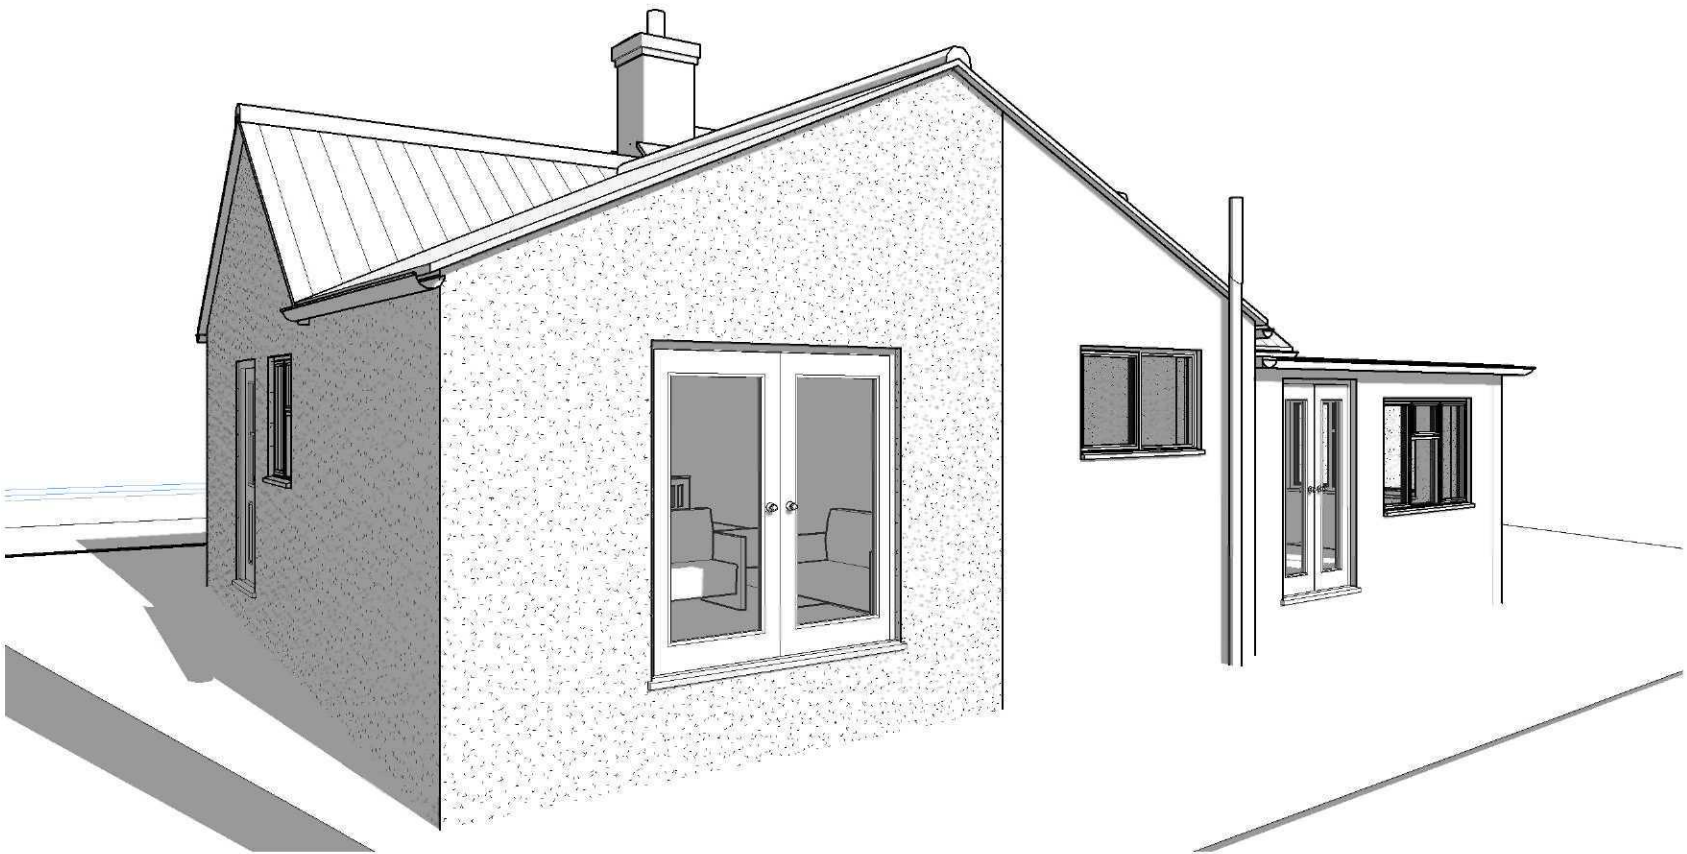


3D View Rear Left

Room Schedule			
Name	Area	Perimeter	Level
Lounge	13.59 m²	14970.0	Ground Floor
Kitchen	12.94 m²	15700.0	Ground Floor
Bathroom	3.23 m²	7840.0	Ground Floor
Bed 2	7.73 m²	11330.0	Ground Floor
Bed 1	10.50 m²	12970.0	Ground Floor
Dining Room	11.10 m²	14430.0	Ground Floor
Annexe	22.59 m²	19787.7	Ground Floor
Annexe Bed	Not Placed	Not Placed	Not Placed
Annexe Shower	Not Placed	Not Placed	Not Placed
Grand total: 9	81.67 m²	97027.7	

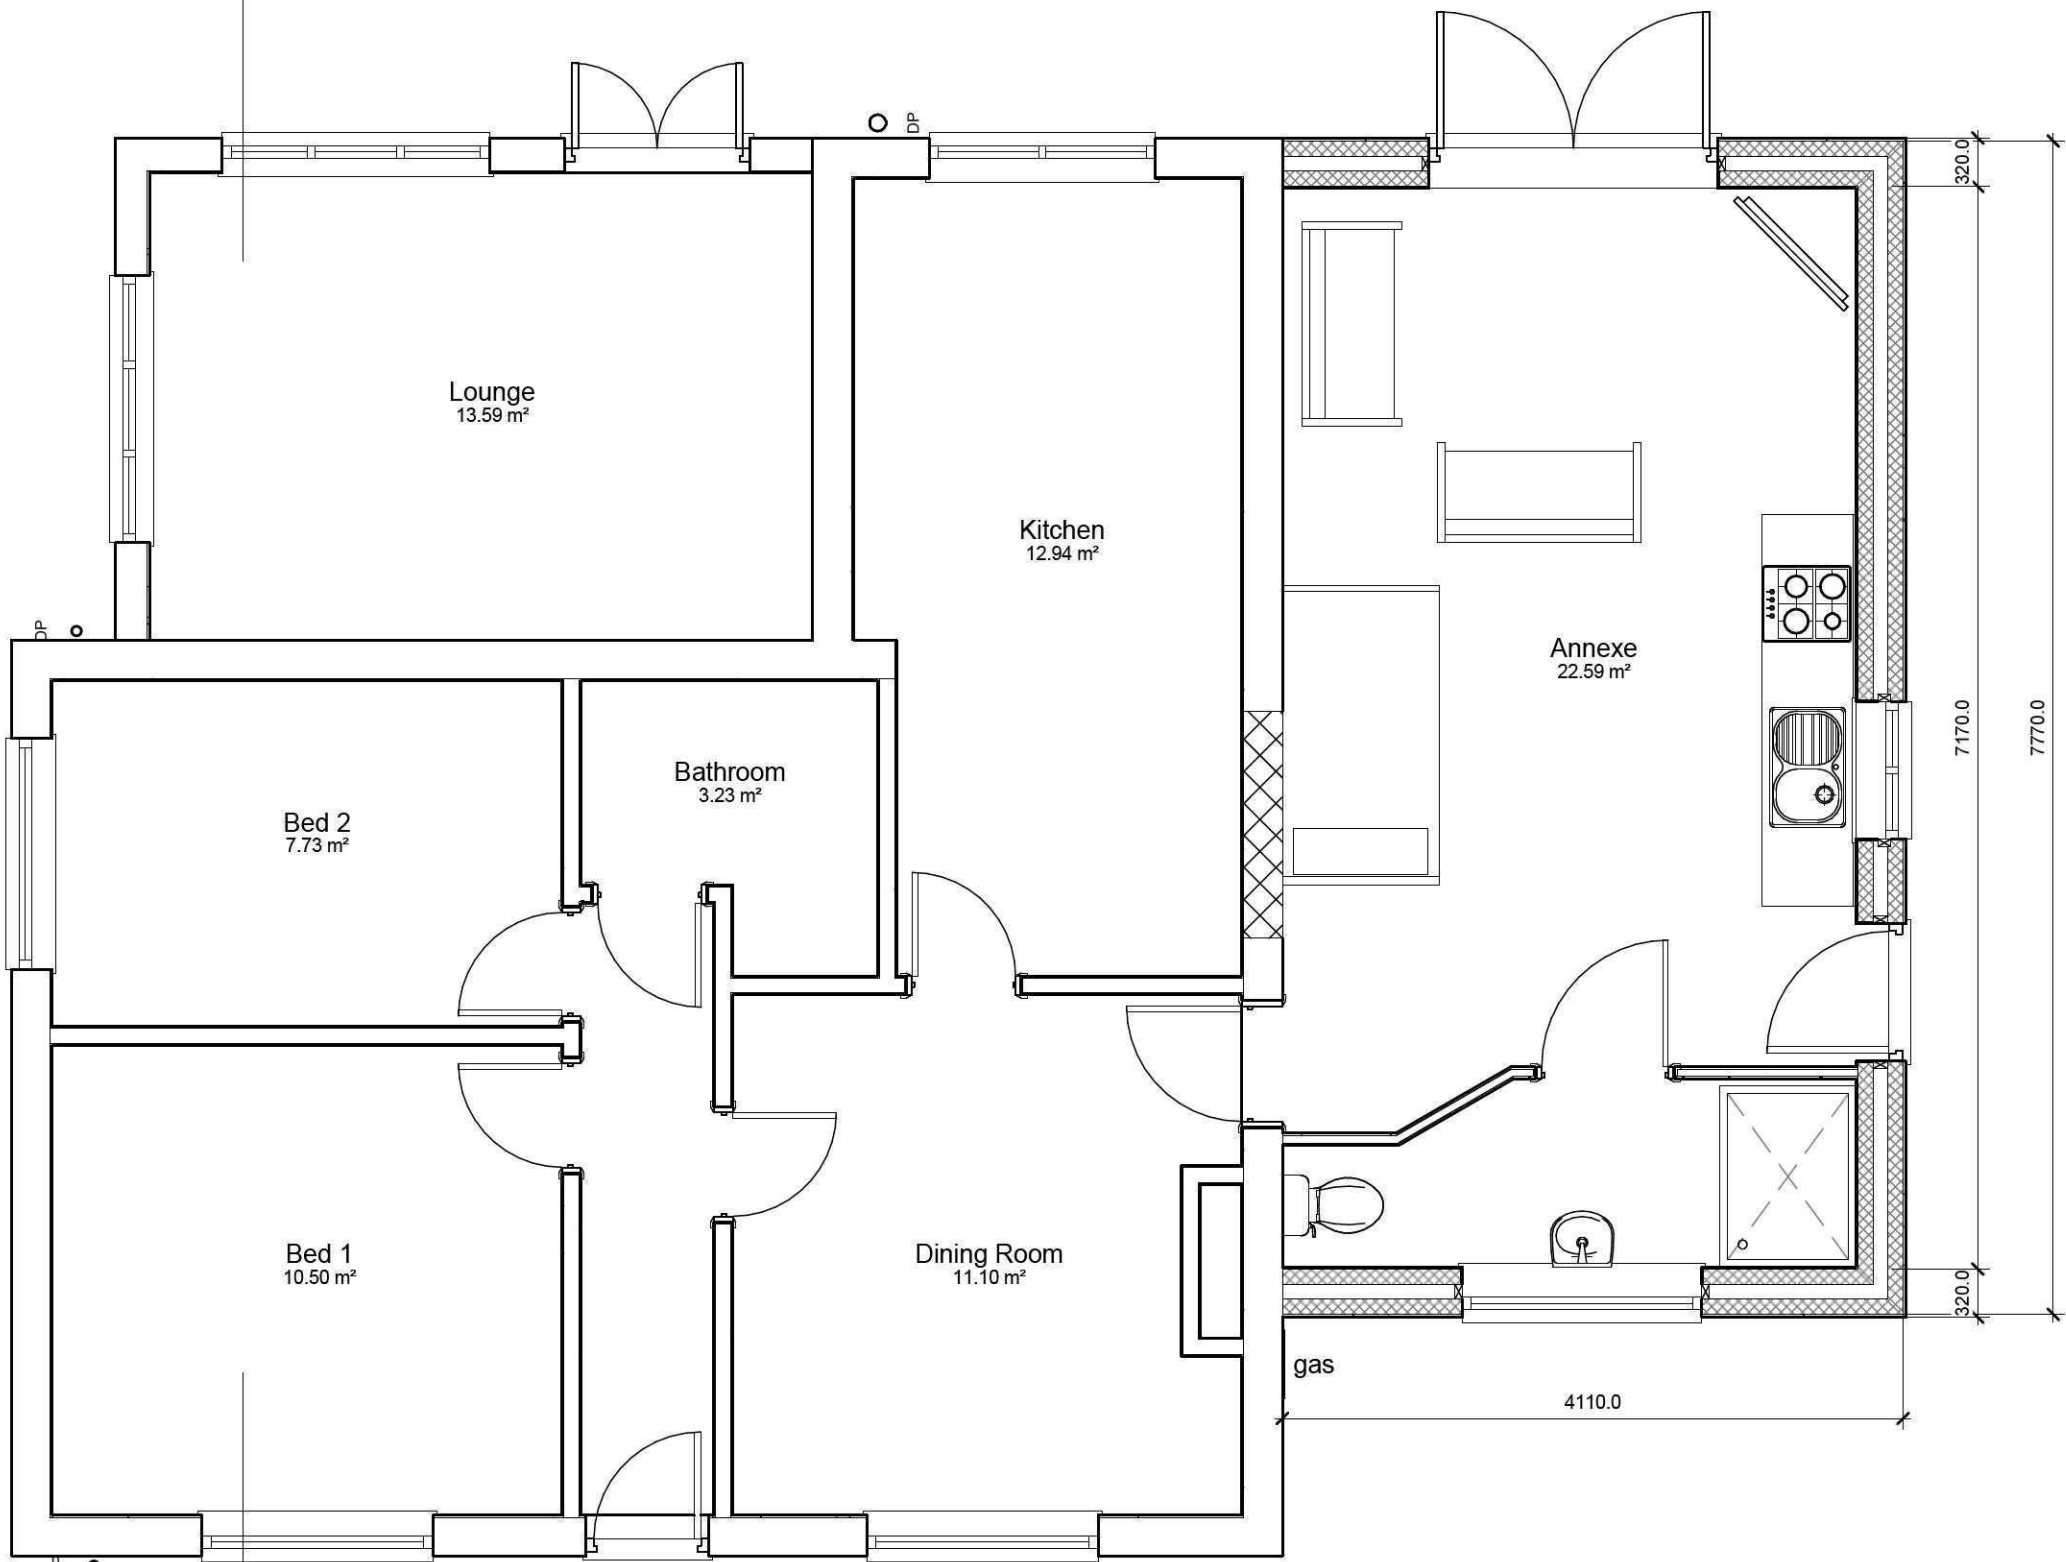

Ground Floor
1 : 50

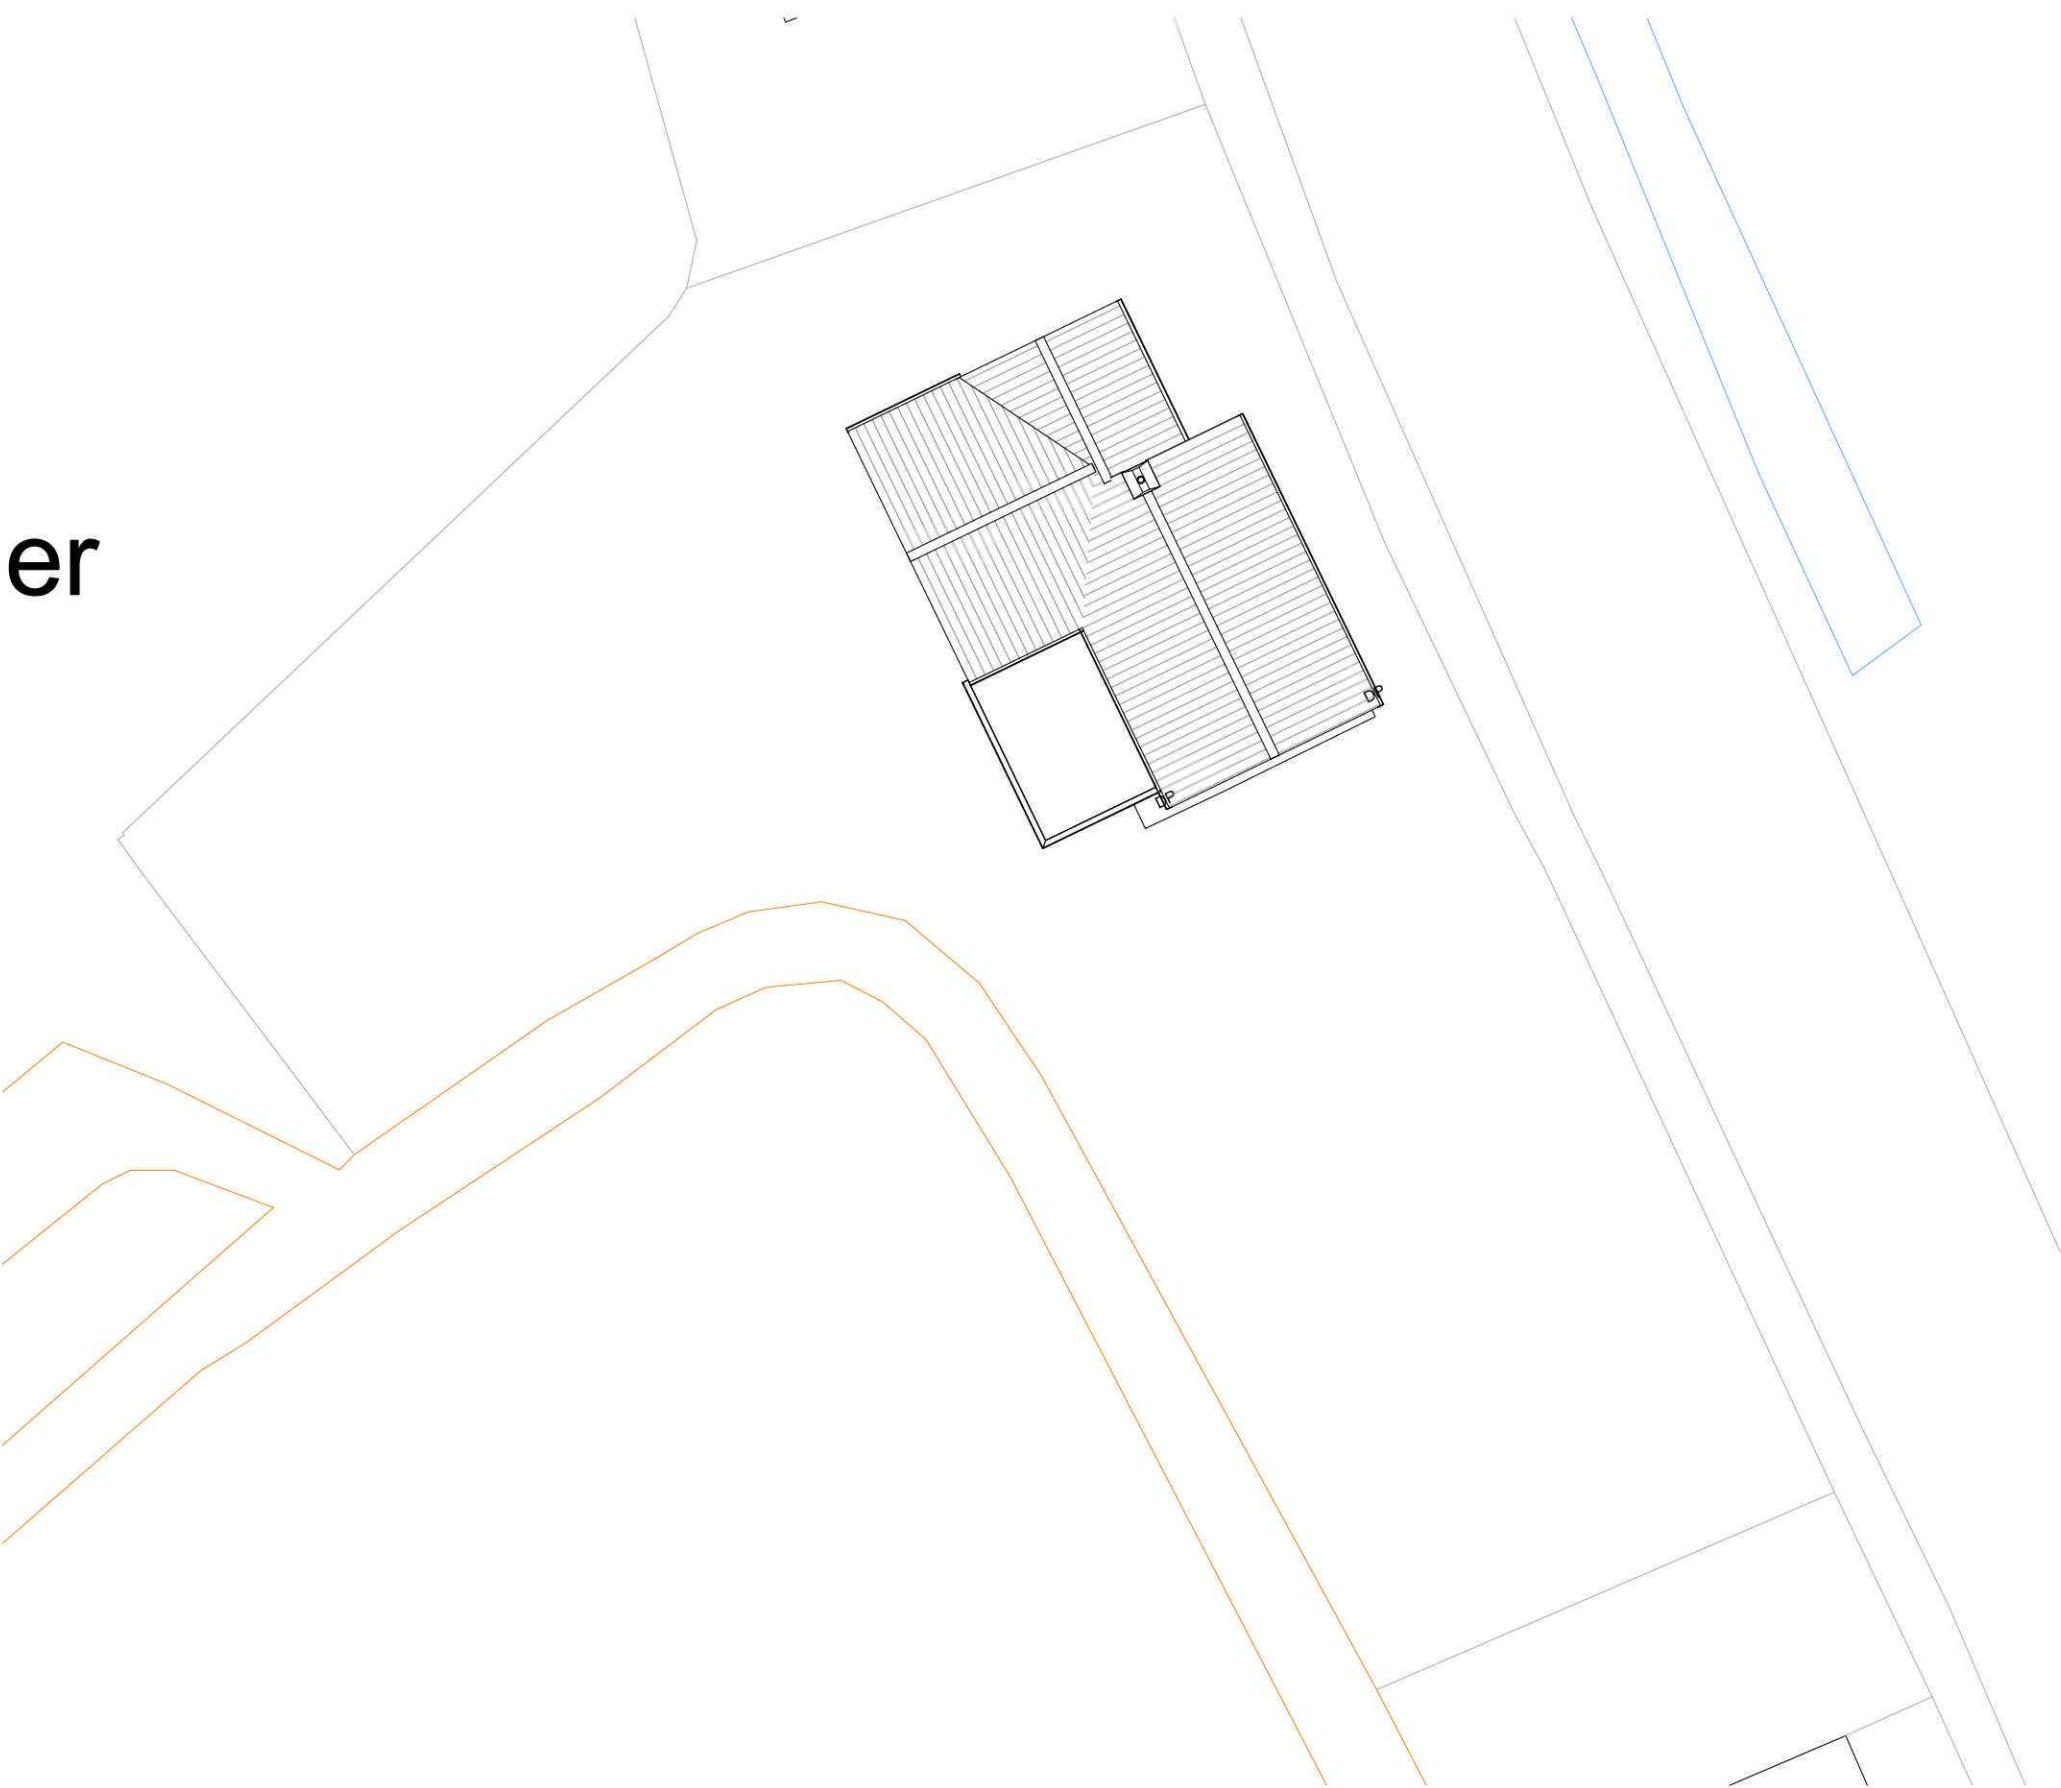

Site Block Plan
1 : 200

Issued For Clients Comments /
Approval Only

GENERAL CONDITIONS
Contractors are responsible for checking all dimensions on site when work commences and before ordering any materials. Any discrepancies should be brought to the attention of the Client for remedial action before commencing further.
All materials not specified to be of a standard suitable for the work proposed and be fit for purpose. All work to be in accordance with good building practise and all necessary BS codes for Workmanship on Building Sites.

A - 16.02.12 - Amended to suit Client's comments
Revisions

Client:
Mr T Morris

Site:
Side Extension to form
Granny Annexe

Drg Title:
Proposed Plans



"Treetops", The Raceground,
Spalding
PE11 3AP
Tel : 01775 768 921
e-mail: jason@remwaydesign.co.uk

Contract No	Drg No	Revision:
2081	002	A