



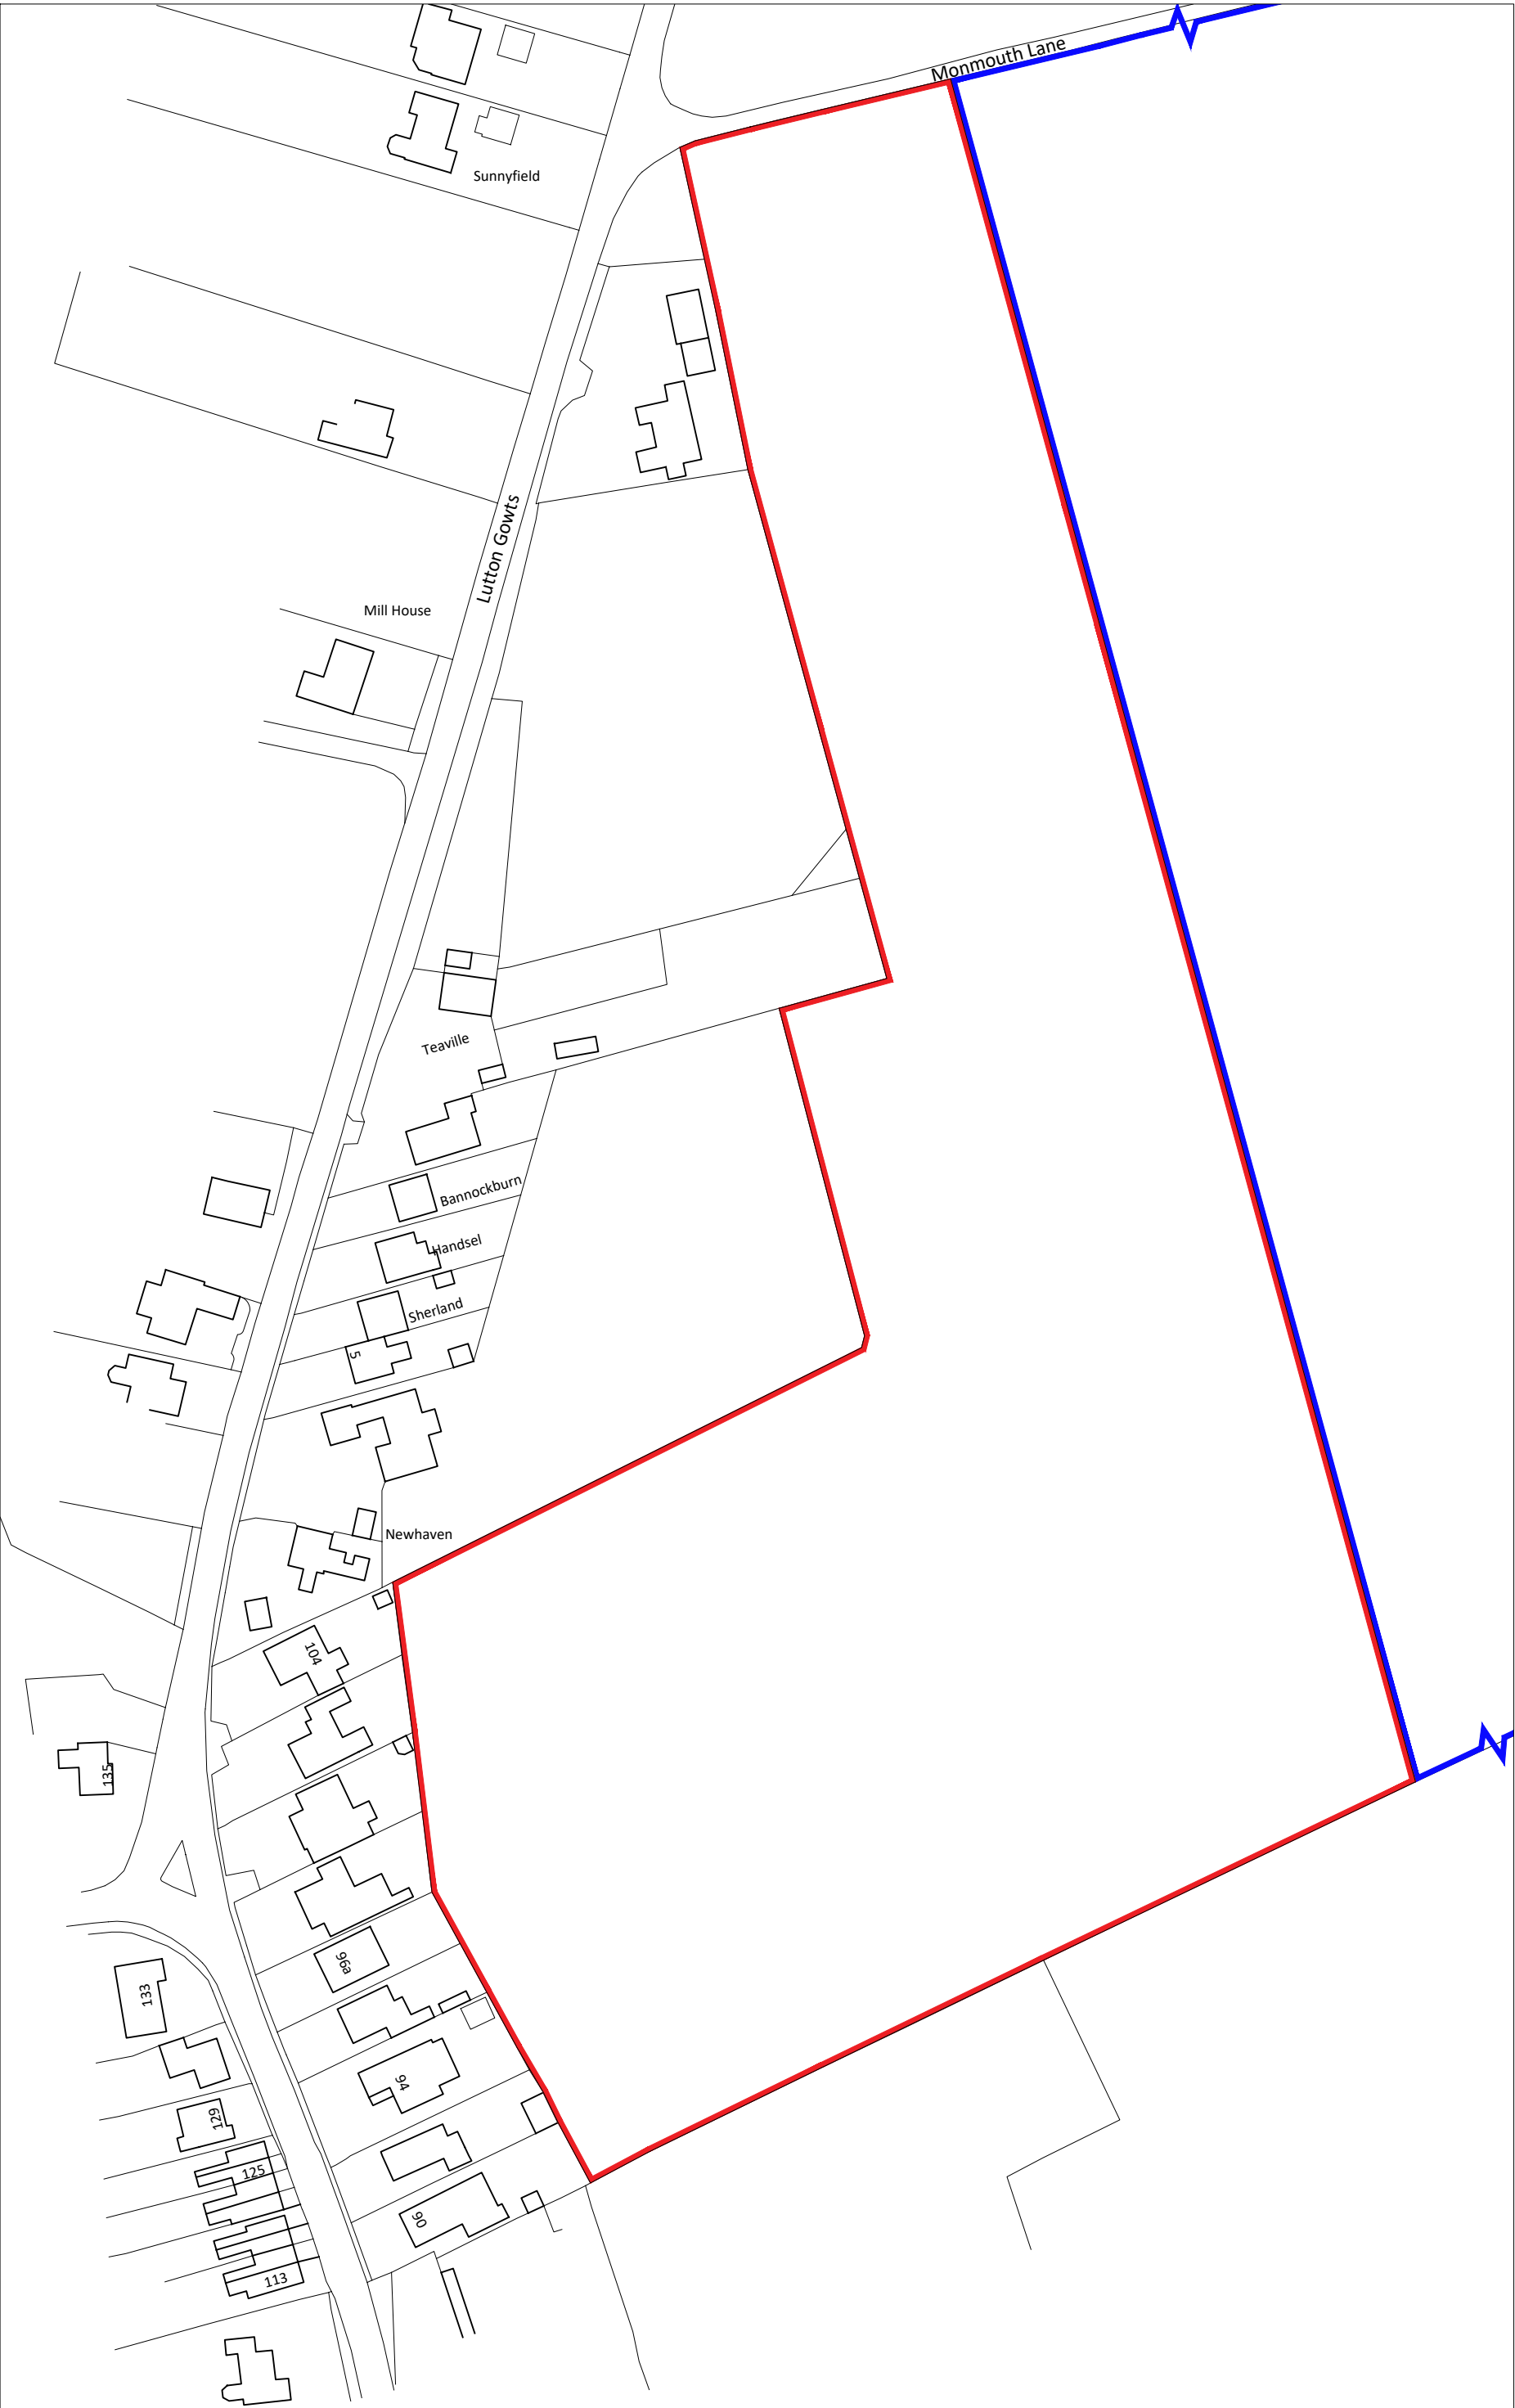

Location Plan

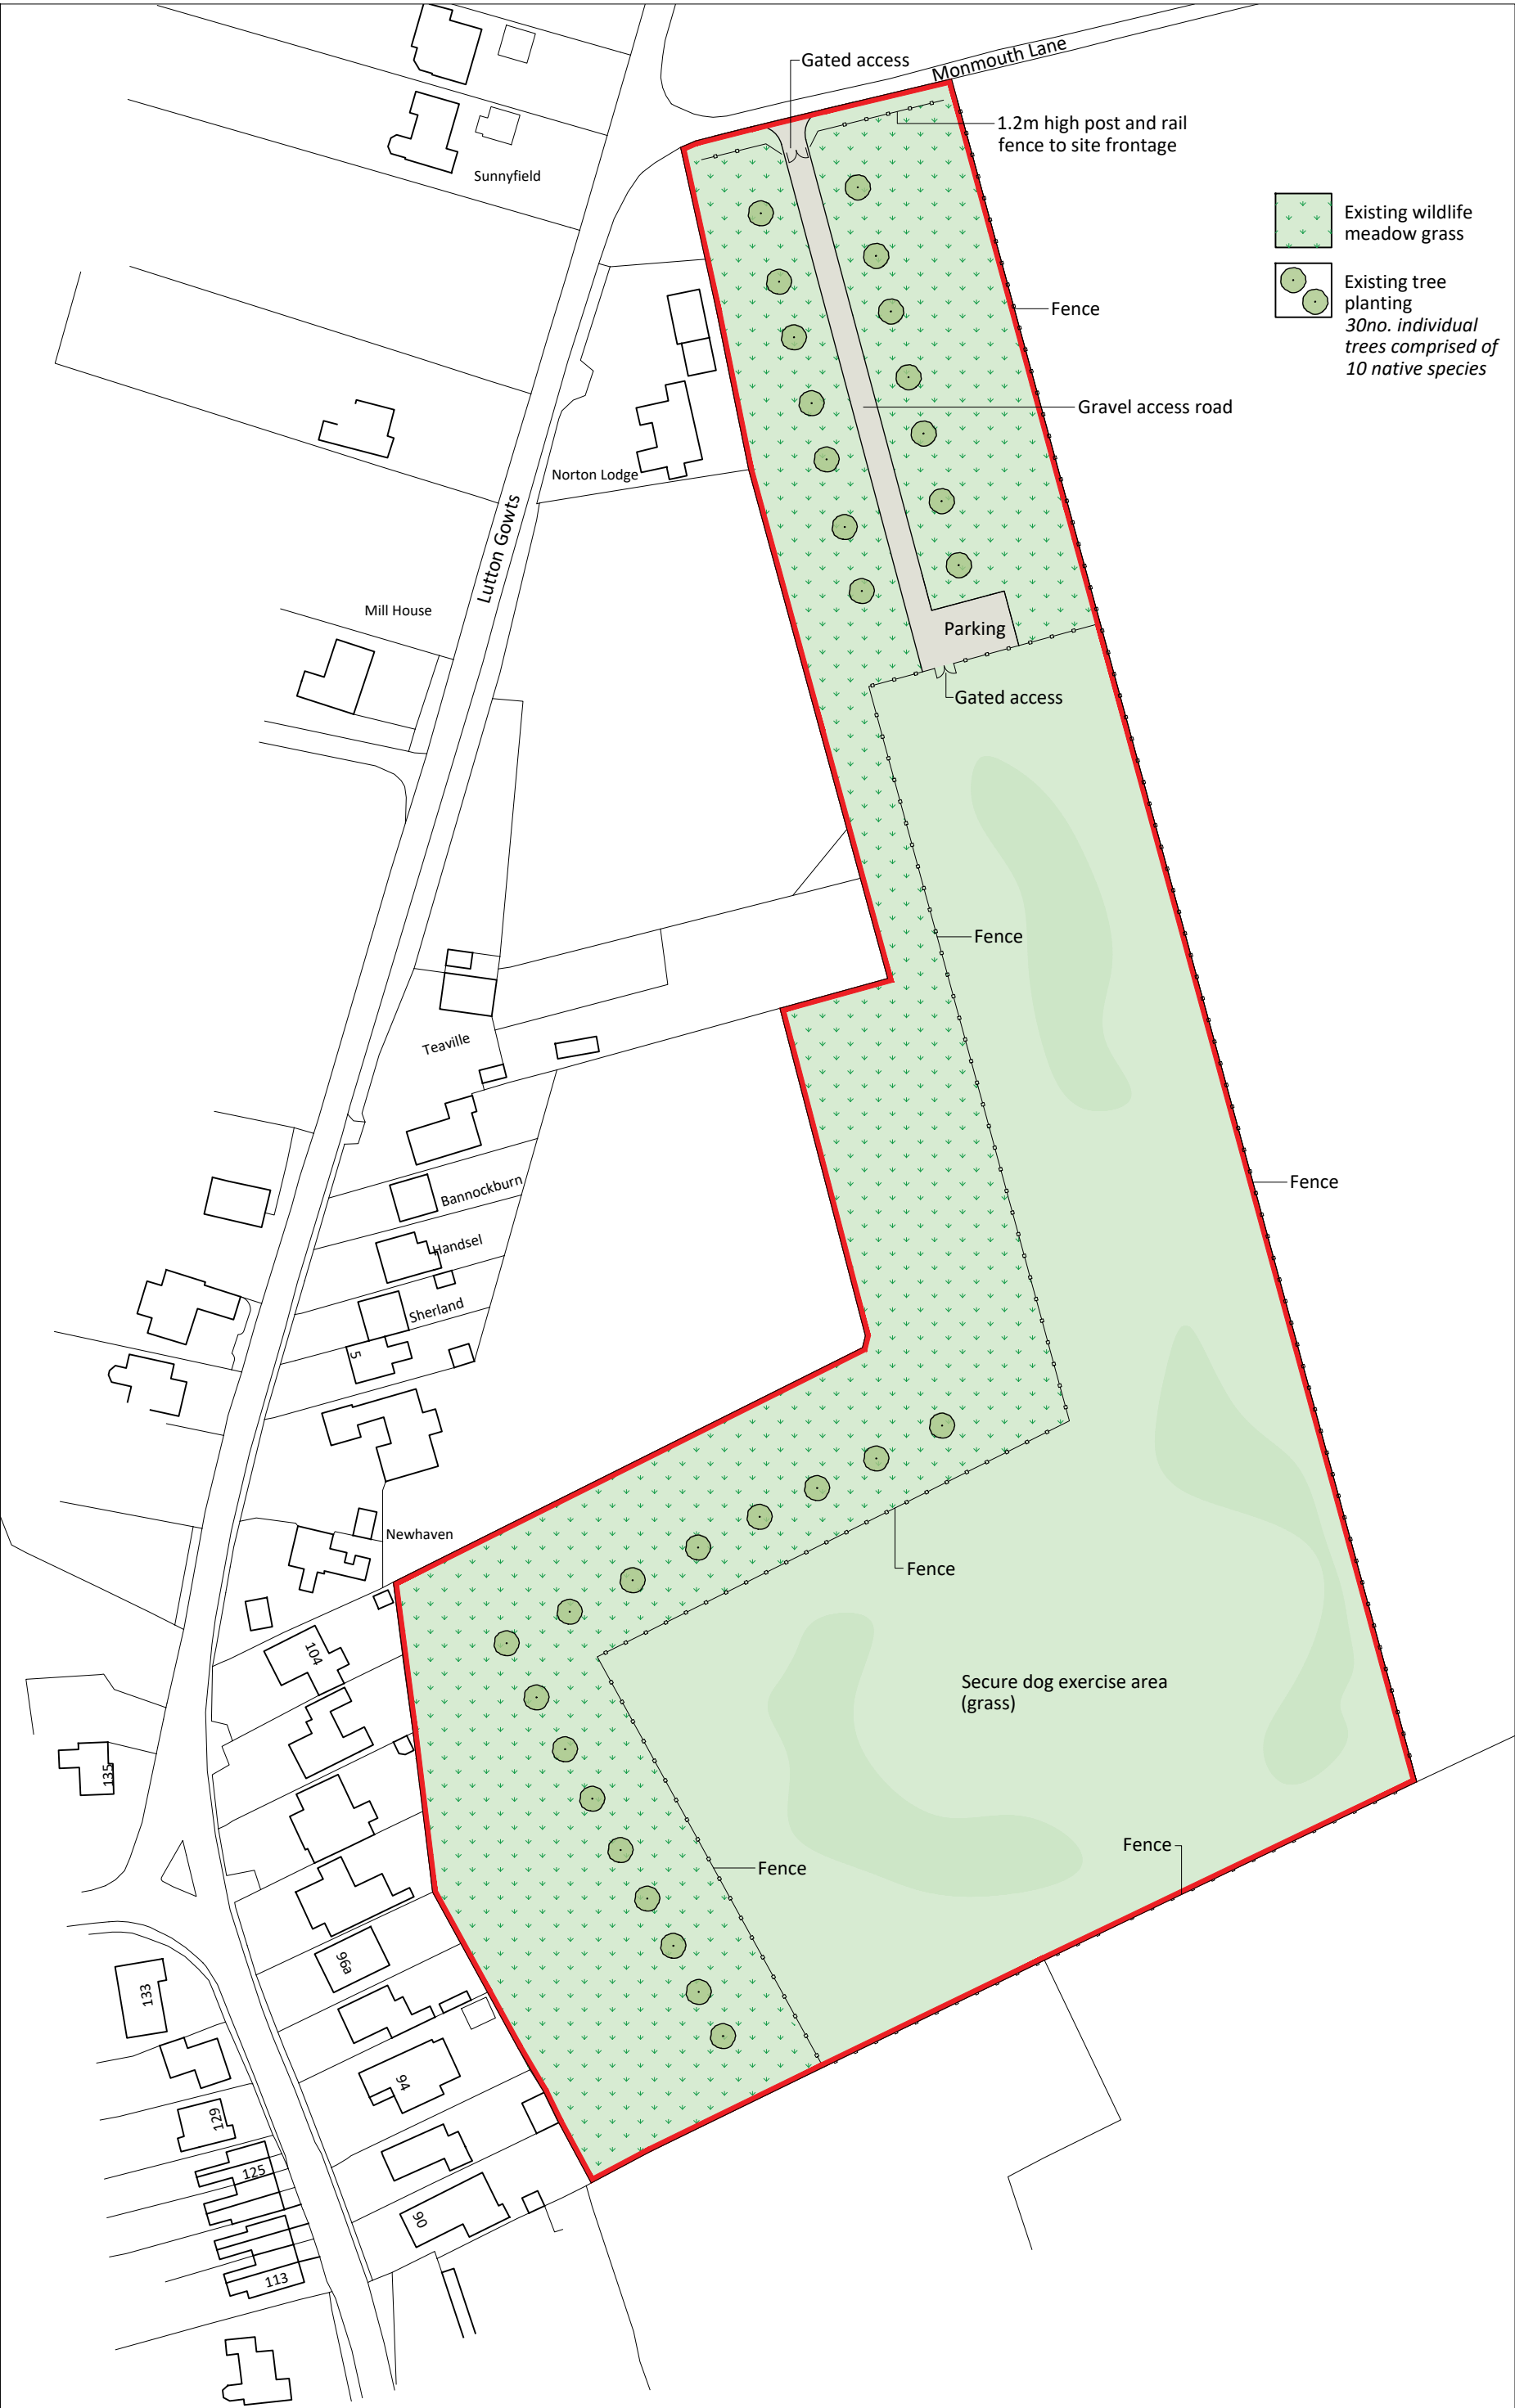

Proposed Site Plan

Notes

Copyright
© Robert Doughty Consultancy Limited.
All rights described in the Copyright, Designs and Patents Act 1988 have been asserted.

Ordnance Survey Map
© Crown Copyright. OS Licence No: AR 100010613.

Dimensions
All dimensions shown are for the purposes of obtaining the relevant planning permission only.

CDM 2015
This drawing is for illustrative purposes and/or obtaining the relevant planning permission only. It should not be used for construction and accordingly, risk identification under the Construction (Design & Management) Regulations 2015 has not been undertaken.

N

0

10

20

30

40

50m

B	WW	Tree planting revised	14.11.24
A	WW	Red line revised	05.07.24
Rev	By	Description	Date
Current revision checked by: -			

rdc

Robert Doughty Consultancy

32 High Street, Helpringham

Sleaford, Lincolnshire, NG34 0RA

Tel: 01529 421646

Email: admin@rdc-landplan.co.uk

Web: www.rdc-landplan.co.uk

Client

GH Hoyles Ltd

Project

Dog exercise field

Lutton

Drawing

Location plan & site plan

Scale @ A2

1: 1250

Date

19/06/24

Drawn By

WW

Checked By

LMS

Job Number

1622-1

Status

FP

Purpose of Issue

Planning

Drawing No.

1622-1_FP_SP01

Rev

B