

Contractor To Check All Dimensions On Site Before Work Commences.		Revision Details.	
Rev.	Date	Init.	
PODDINGTONS Architectural Design Consultants Unit 7, The Flaxmill, Flaxmill Lane, Pinchbeck, Spalding, Lincs. PE11 3XQ. Tel: 01775 720866 Fax: 01775 720877			
Project: PROPOSED TWO STOREY EXTENSION SILVER HILL, ROMAN BANK, LUTON, GOWT			
Drawing: REVISED ELEVATIONS		Drawing No.	
Scale: 1:100		3229-004	
Drawn: rpm		Date: MARCH 06	
Date: MARCH 06		Rev.	


AMENDED PLAN
Ref. A1

24 MAR 2006
0196106


DETERMINED
PLAN



FRONT ELEVATION

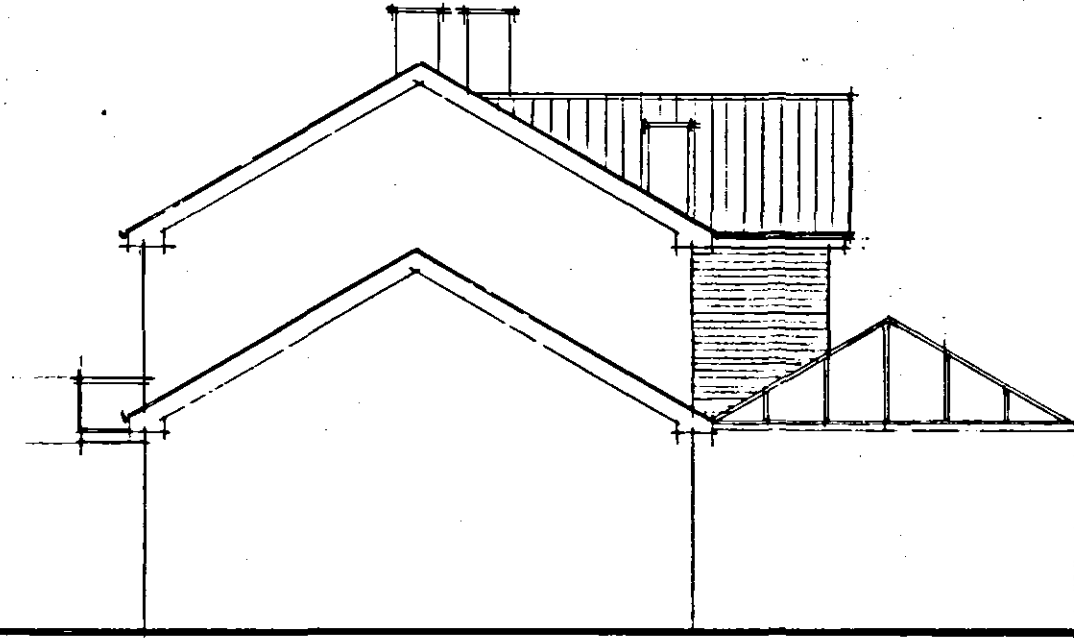

SIDE ELEVATION

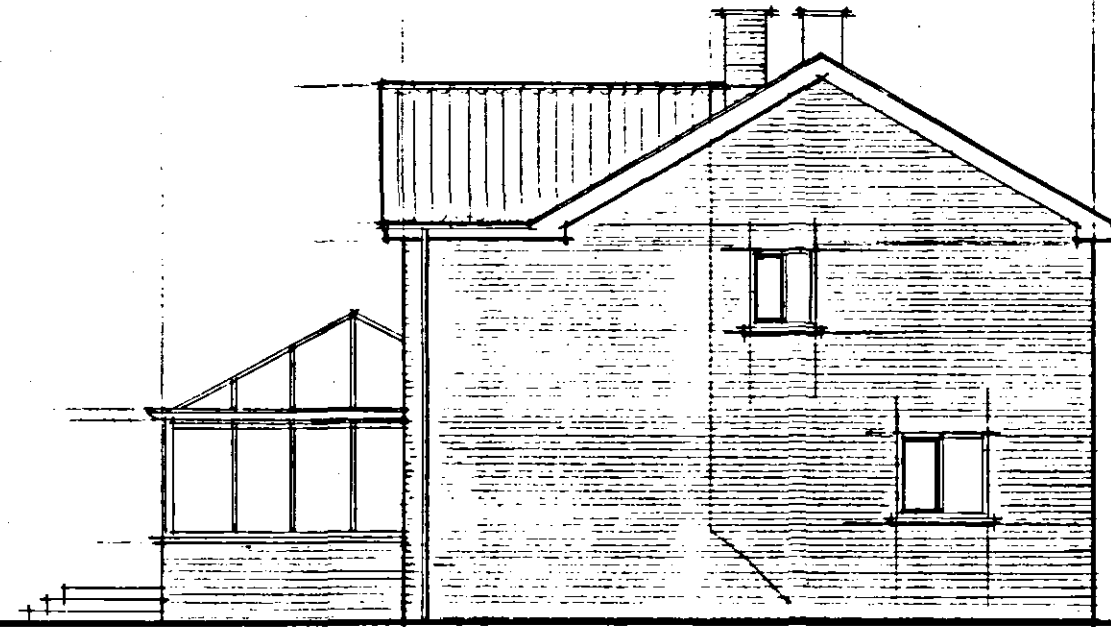

SIDE ELEVATION