

Contractor To Check All Dimensions On Site Before Work Commences.		Revision Details.	
Rev.	Date, Init.		
PODDINGTONS Architectural Design Consultants Unit 7, The Flaxmill, Flaxmill Lane, Pinchbeck, Spalding, Lincs. PE11 3XQ. Tel: 01775 720966 Fax: 01775 720977			
Project: PROPOSED TWO STOREY EXTENSION SILVER HILL, ROMAN BANK, LUTON, CONT			
Drawing: REVISED ELEVATIONS		Drawing No.	
Scale: 1:100		3229-004	
Drawn: vpm		Rev.	
Date: MARCH 06			


AMENDED PLAN
Ref. A1

24 MAR 2006
0196106


DETERMINED
PLAN



FRONT ELEVATION

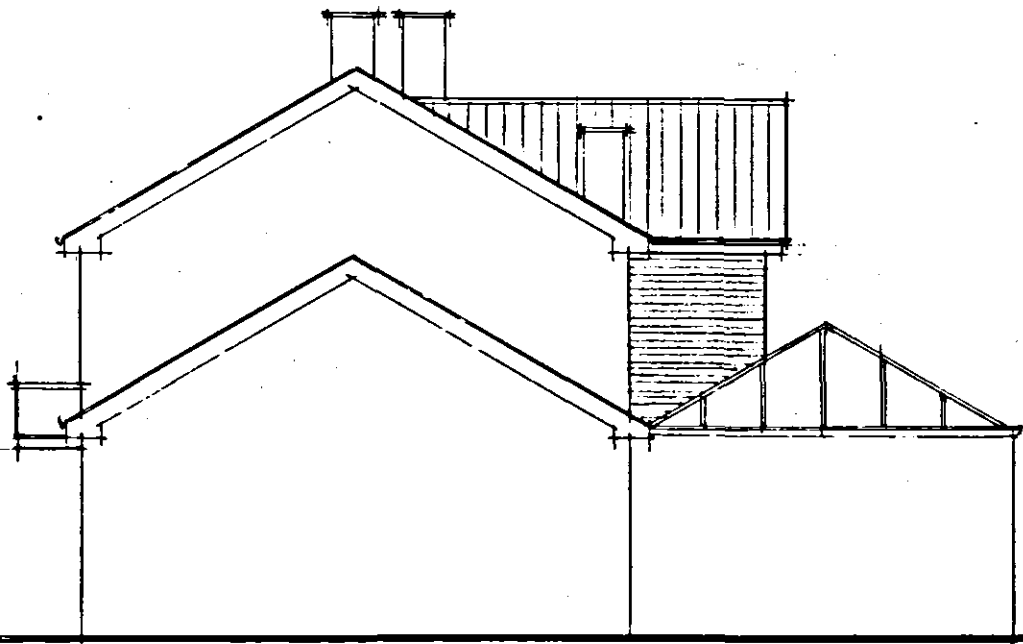

SIDE ELEVATION

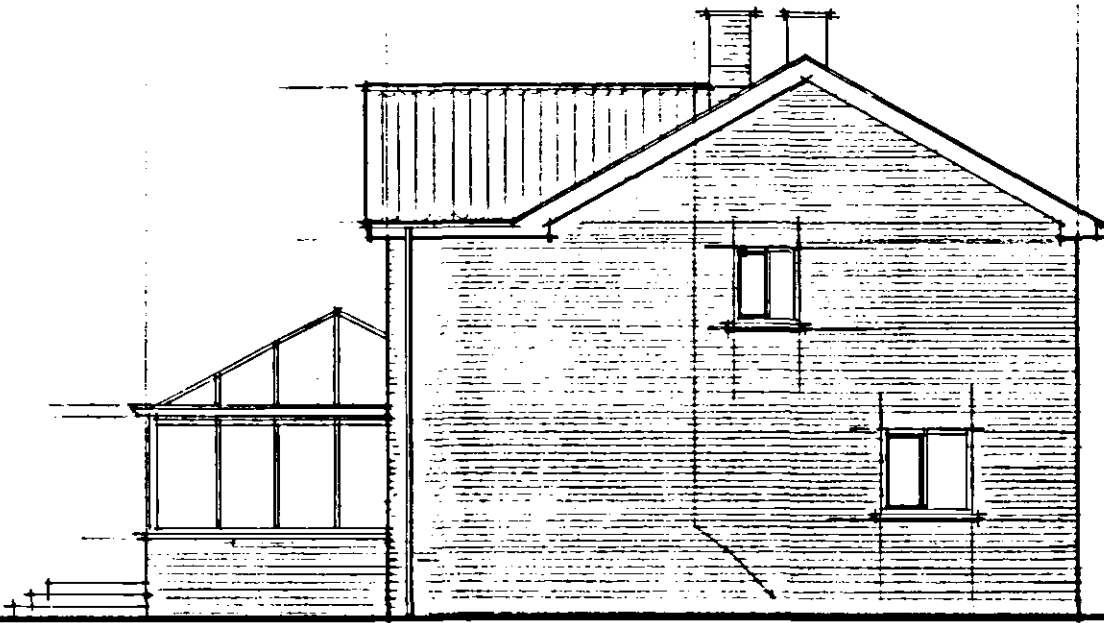

SIDE ELEVATION.