

All dimensions to be verified on site by Main Contractor before the start of construction. The Contractor shall be responsible for any variations or omissions.


Report any discrepancies to the Contract Administrator at once. This drawing is to be read with all relevant Architects and Engineer's drawings and other relevant information.

Andrew M Wright Ltd. Registered in England & Wales No. 5359024. Registered office: 22 Crown Street, Spalding, Lincs. PE12 7TL.


LEGEND: DO NOT SCALE

Materials Legend:-


- 1 = Brickwork walls
- 2 = Tiled roof
- 3 = Upvc fascias/soffits
- 4 = Plastic rainwater goods
- 5 = Upvc windows/doors

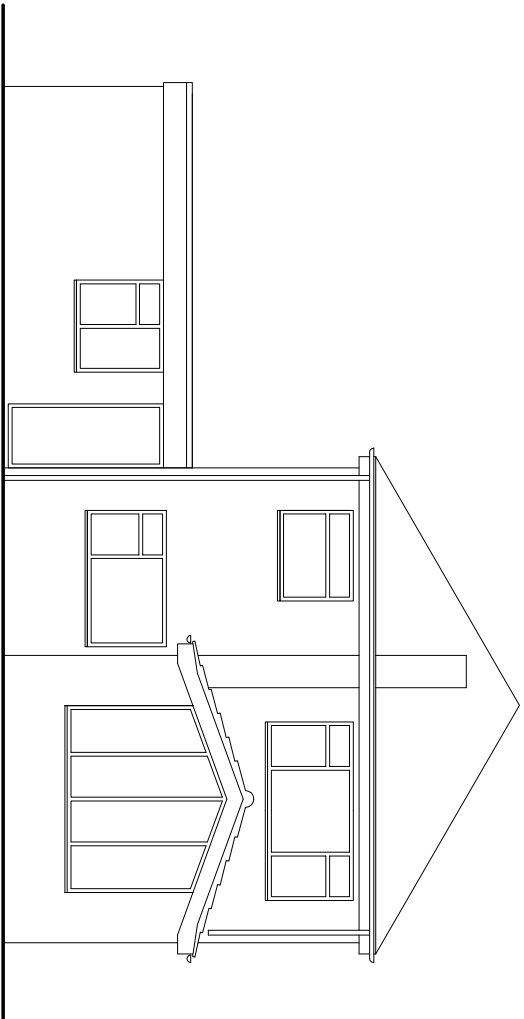


South Elevation (1:100)

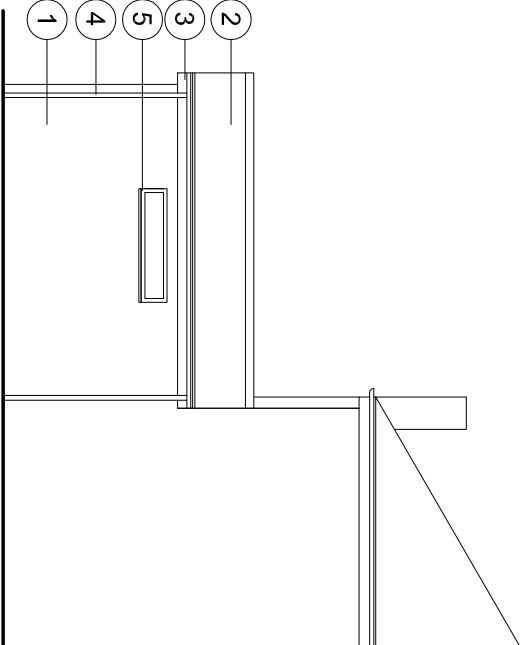


East Elevation (1:100)

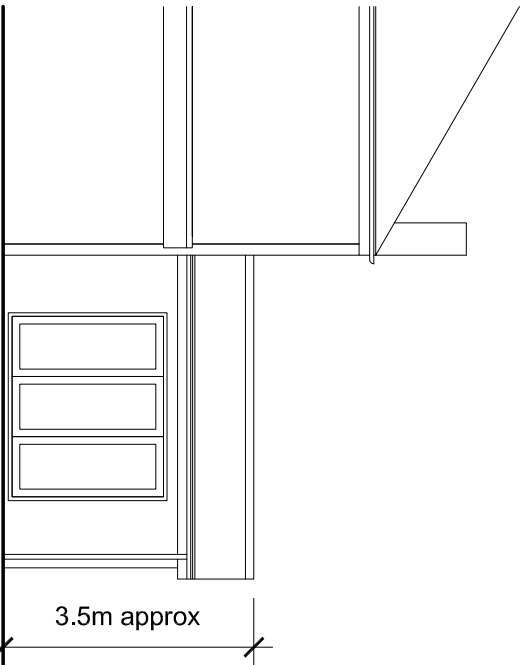

West Elevation (1:100)

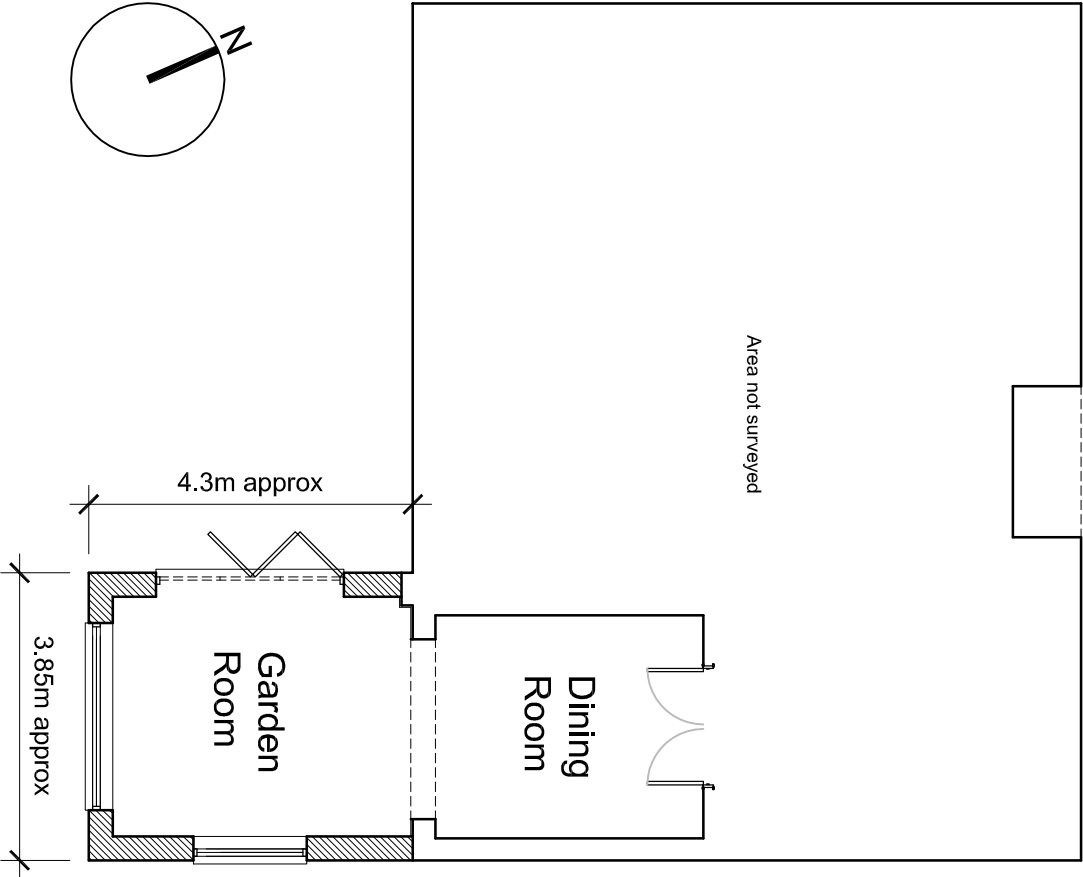

Ground Floor Plan (1:100)

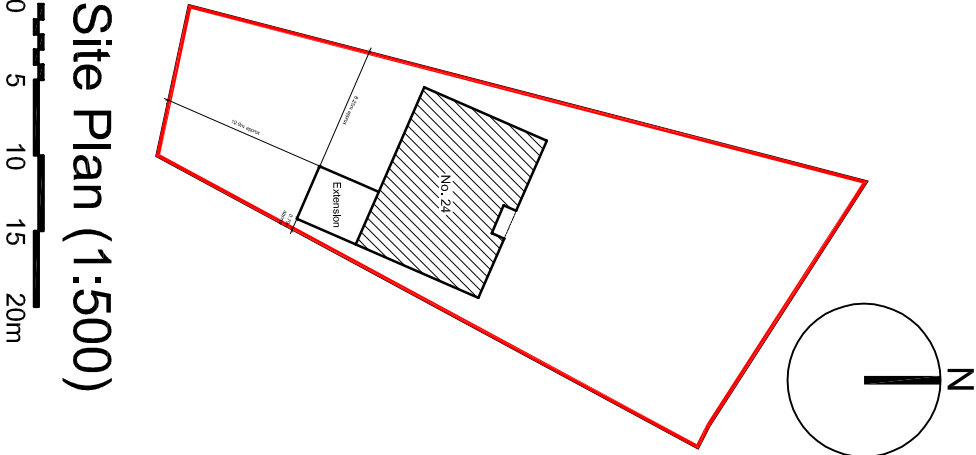

Site Plan (1:500)



Project: 24 Puddingpock Lane, Lutton, Spalding, Lincolnshire			
25, High Bank, Holbeach St Johns, Spalding, Lincs. PE12 8SD			
Telephone: 01438 546573 Mobile: 07940 914778			
Drawing Title: Proposed Plans & Elevations			
Client: Mr & Mrs J Tolday			
Drawn: AMW Checked: AMW Date: 28.02.23 Scale: As shown Paper Size: A3			
Job No.: 012303 Drawing Stage: PD02 Planning			
Revision: P1			