


DRAWINGS APPENDIX

CONTENTS

Drawing No. 19855/701	- Site Location Plan
Drawing No. 19855/702	- Existing Site Layout
Drawing No. 19855/001	- Topographical Survey
Drawing No. 19855/802	- Proposed Site Plan Showing Schematic Drainage Layout

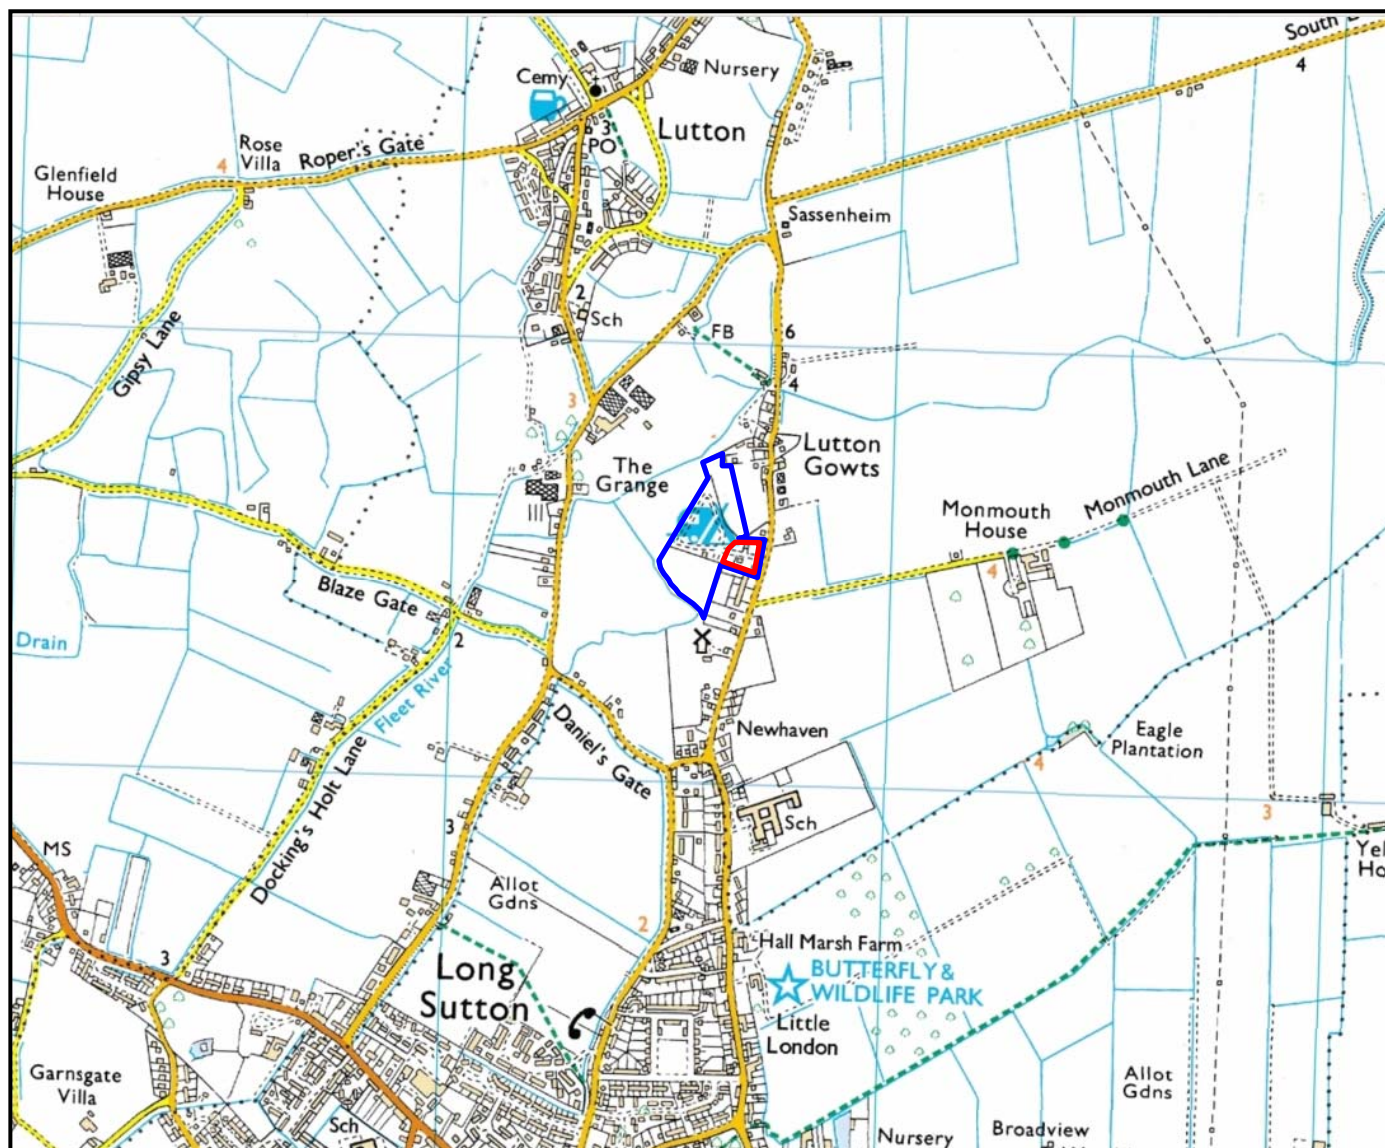

Source: Bing Maps

Legend

- Site Boundary
- Ownership Boundary

plandescil
consulting engineers

Connaught Road Attleborough Norfolk NR17 2BW
Telephone: (01953) 452001 Fax: (01953) 456955
E-mail: pd@plandescil.co.uk www.plandescil.co.uk


civil • structural • environmental • surveying

Client
Pure Leisure Group

Project
Proposed Residential Development
Land West of Lutton Gowts
Long Sutton
Lincolnshire, PE12 9LQ

Drawing Title
Site Location Plan

Scale N.T.S	Date March 2016	Drawn By SVH
Drawing No. 19855/701		Rev A

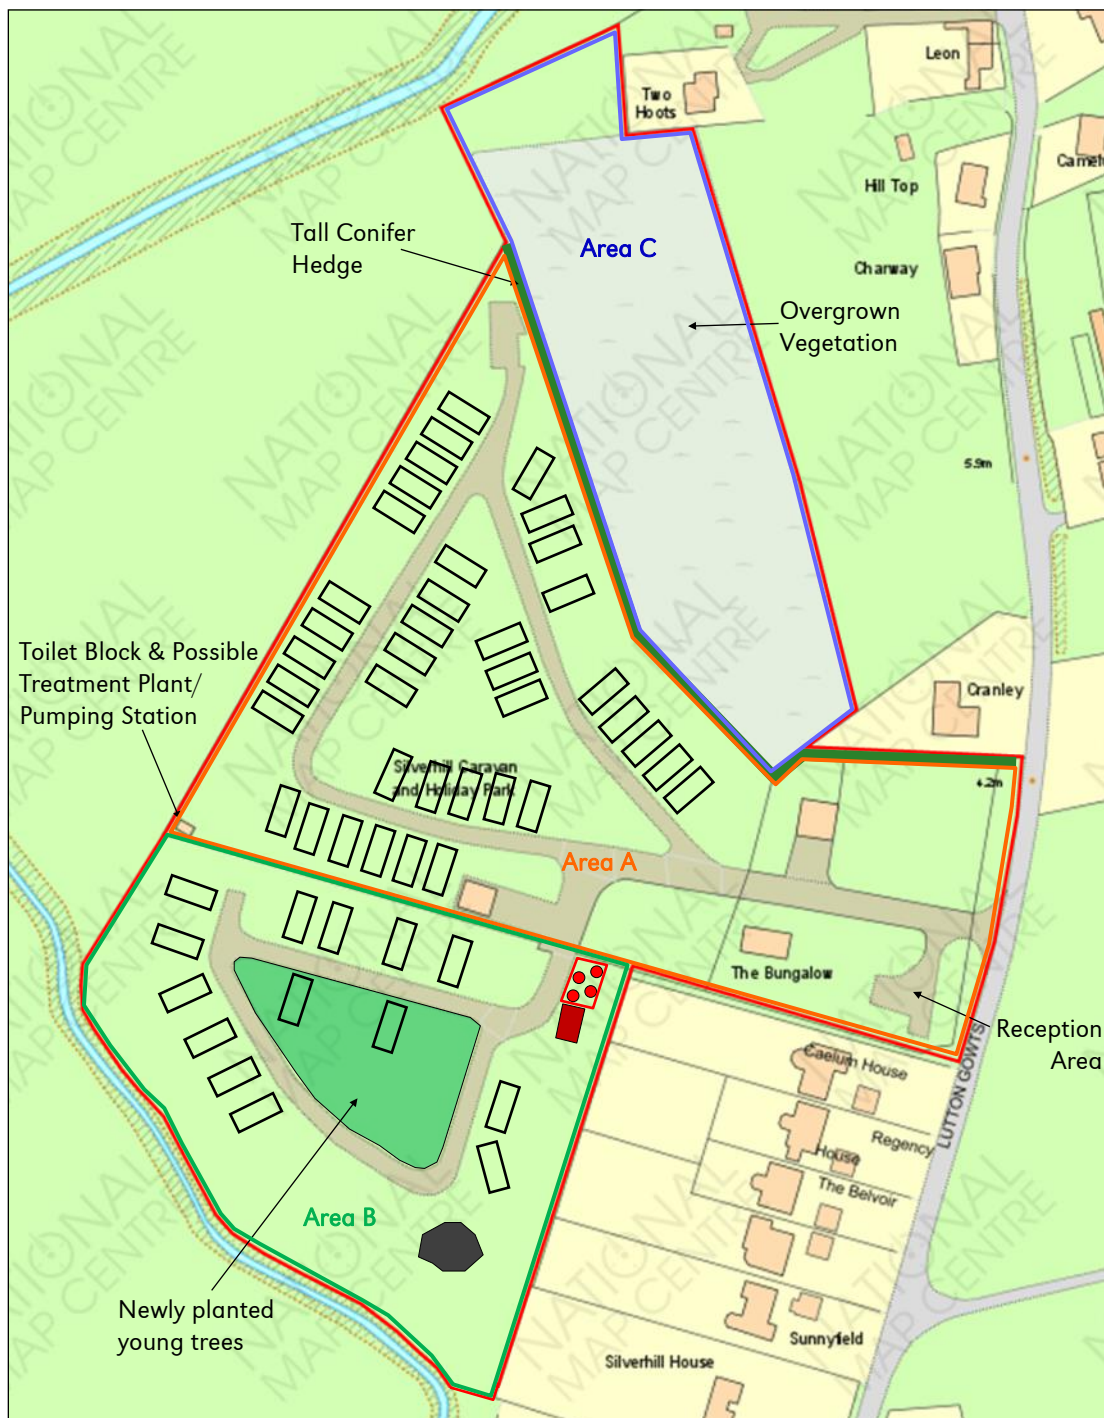


Index

- Site Boundary (Approximate extent of ownership)
- Grassed Surface
- Access Road (Asphalt, Concrete & Gravel)
- Building
- Bonfire Residue
- Screened Waste Management Area
- Gas Cylinder
- Caravan (Indicative Location Only)

Source: Ordnance Survey

plandescil consulting engineers <small>Connaught Road Attleborough Norfolk NR17 2BW Telephone: (01953) 452001 Fax: (01953) 456955 E-mail: pd@plandescil.co.uk www.plandescil.co.uk</small> civil • structural • environmental • surveying		
Client	Pure Leisure Group	
Project	Proposed Residential Development Land West of Lutton Gowts Long Sutton Lincolnshire	
Drawing Title	Existing Site Layout	
Scale N.T.S	Date March 2016	Drawn By TB
Drawing No. 19855/702	Rev 0	

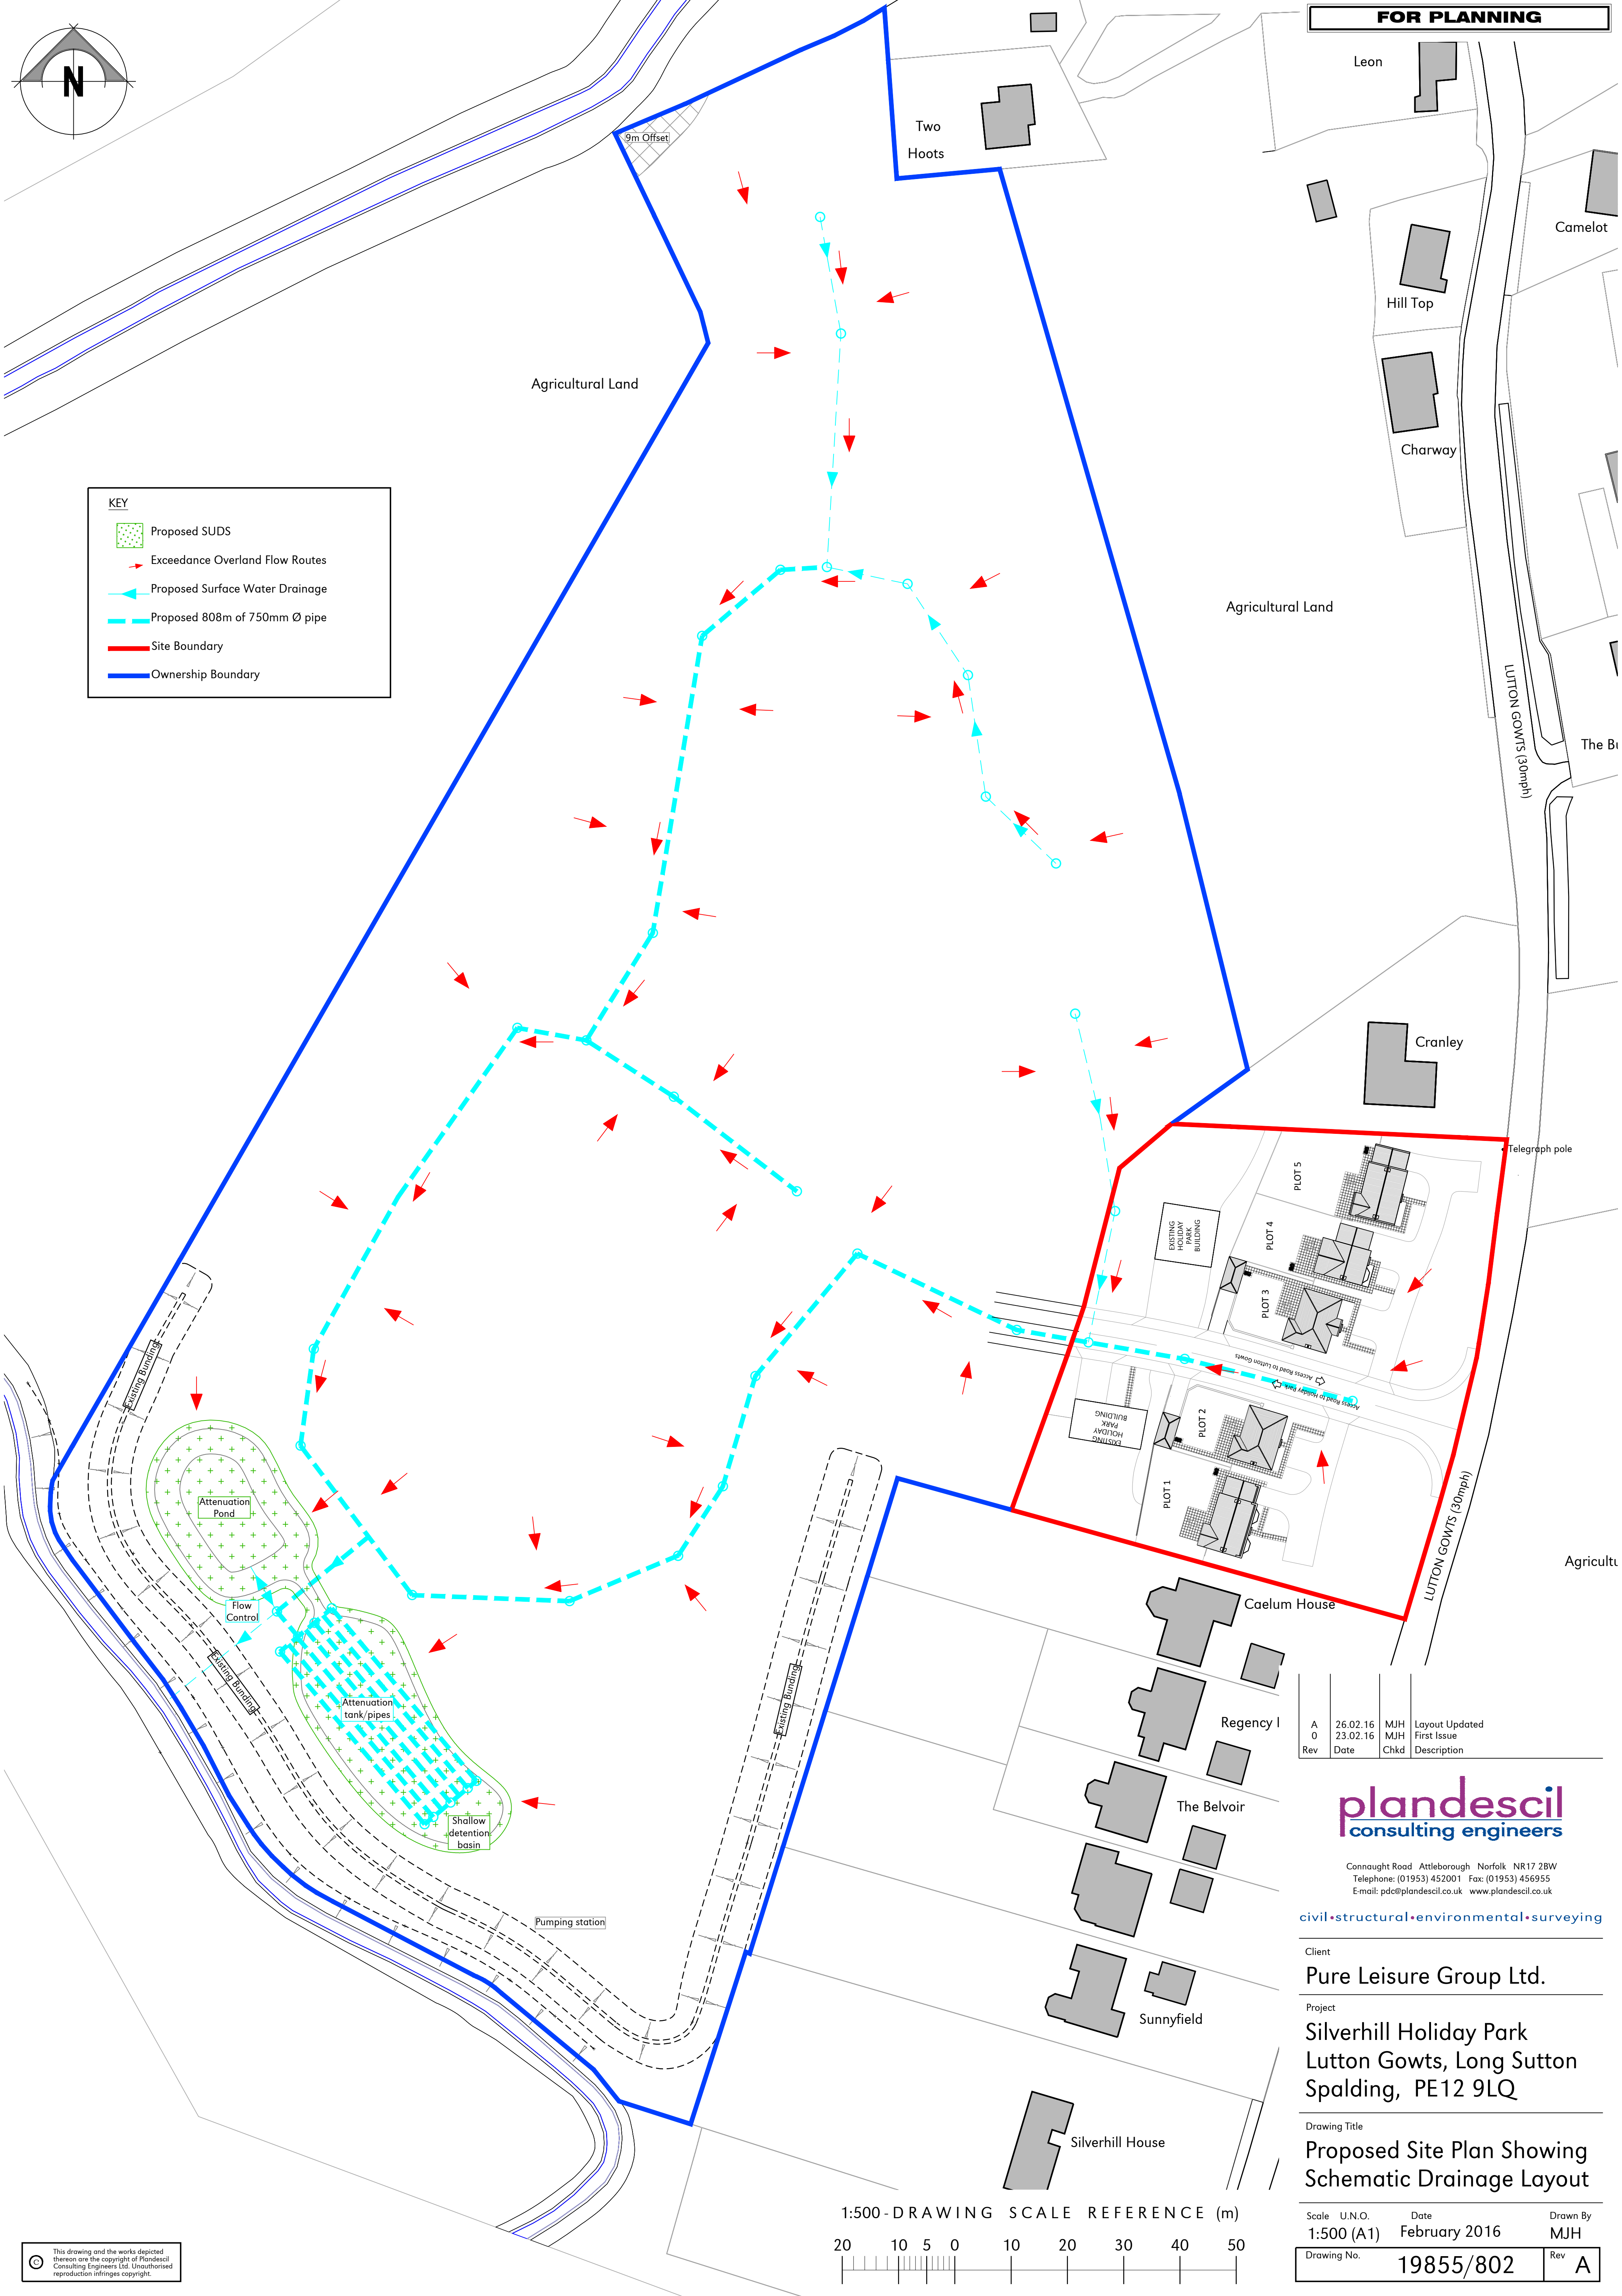


FOR PLANNING

KEY

- Proposed SUDS
- Exceedance Overland Flow Routes
- Proposed Surface Water Drainage
- Proposed 808m of 750mm Ø pipe
- Site Boundary
- Ownership Boundary

1:500 - DRAWING SCALE REFERENCE (m)

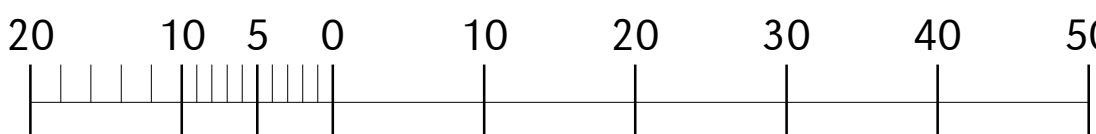

plandescil
consulting engineers

Connaught Road Attleborough Norfolk NR17 2BW
Telephone: (01953) 452001 Fax: (01953) 456955
E-mail: pd@plandescil.co.uk www.plandescil.co.uk

civil • structural • environmental • surveying

Client
Pure Leisure Group Ltd.

Project
Silverhill Holiday Park
Lutton Gowts, Long Sutton
Spalding, PE12 9LQ

Drawing Title
Proposed Site Plan Showing
Schematic Drainage Layout

Scale	U.N.O.	Date	Drawn By
1:500 (A1)	February 2016	MJH	MJH
Drawing No.	19855/802	Rev	A