



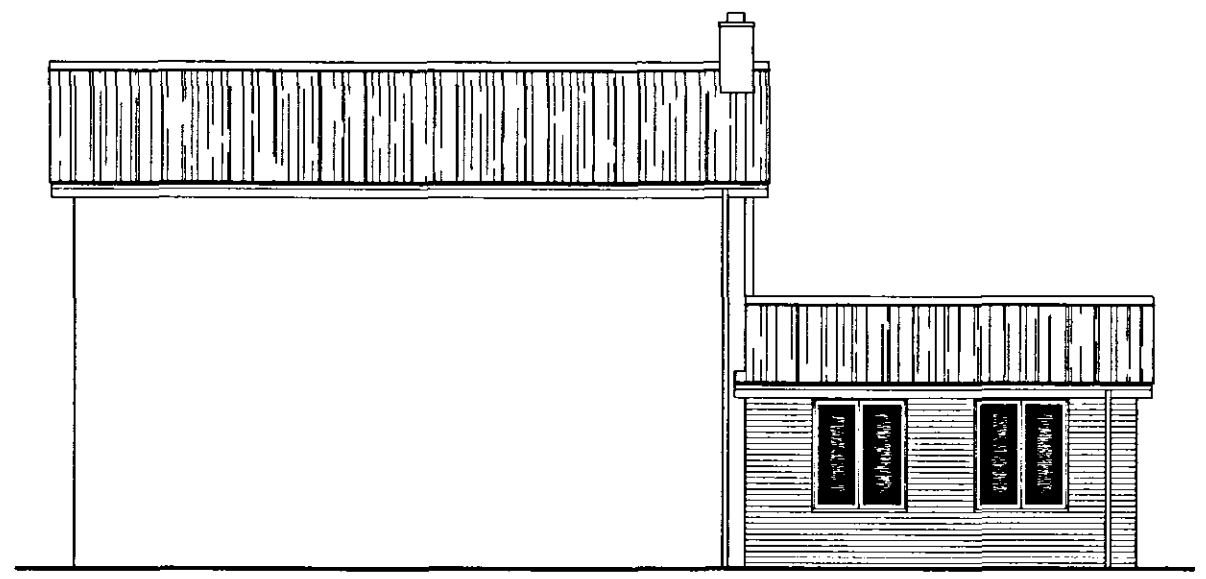


NORTH - WEST ELEVATION

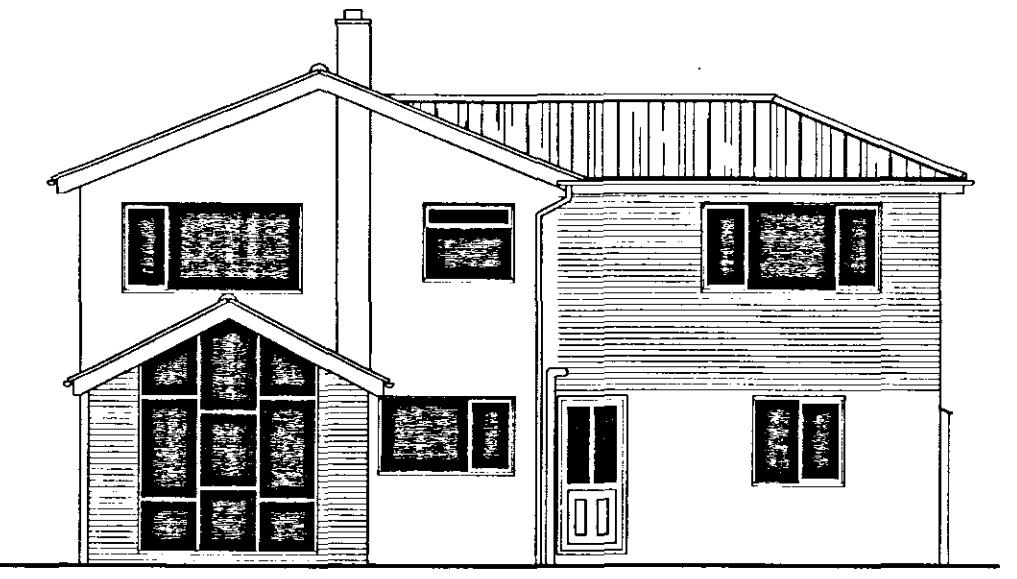


SOUTH - WEST ELEVATION




SOUTH - EAST ELEVATION

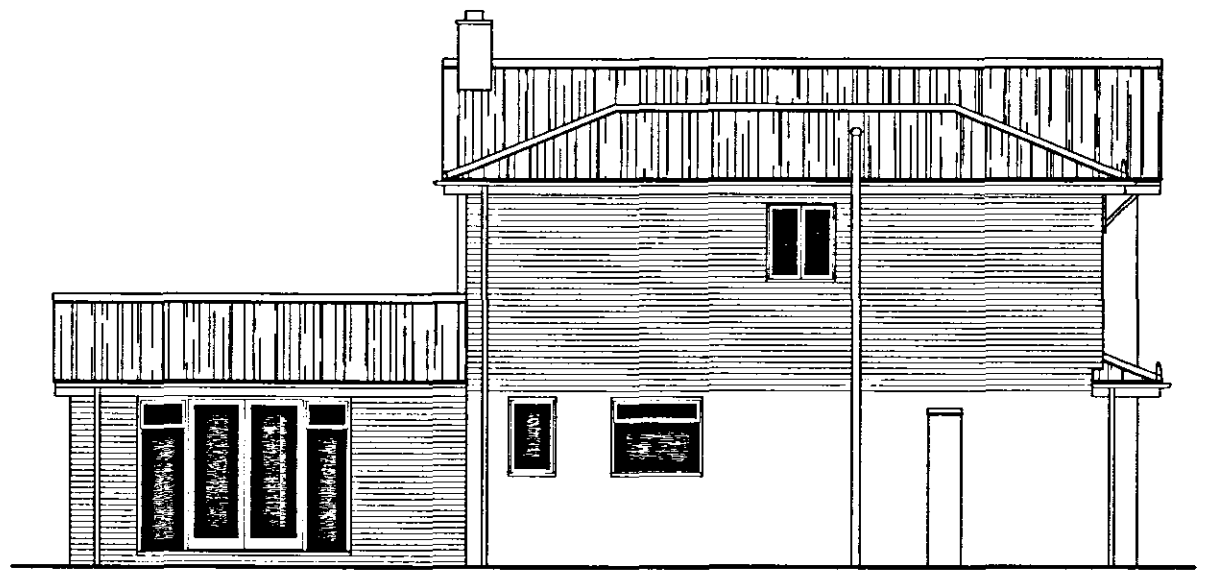

NORTH - EAST ELEVATION

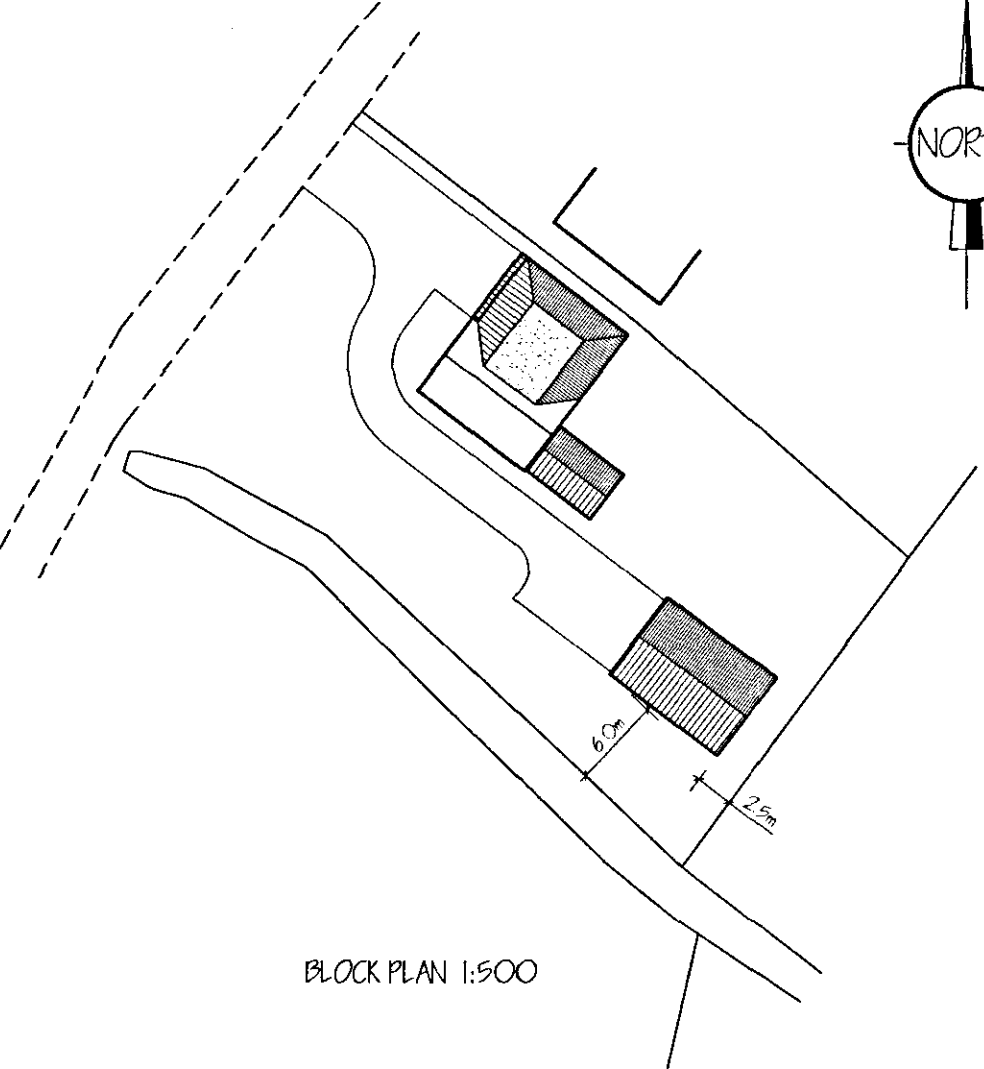

BLOCK PLAN 1:500

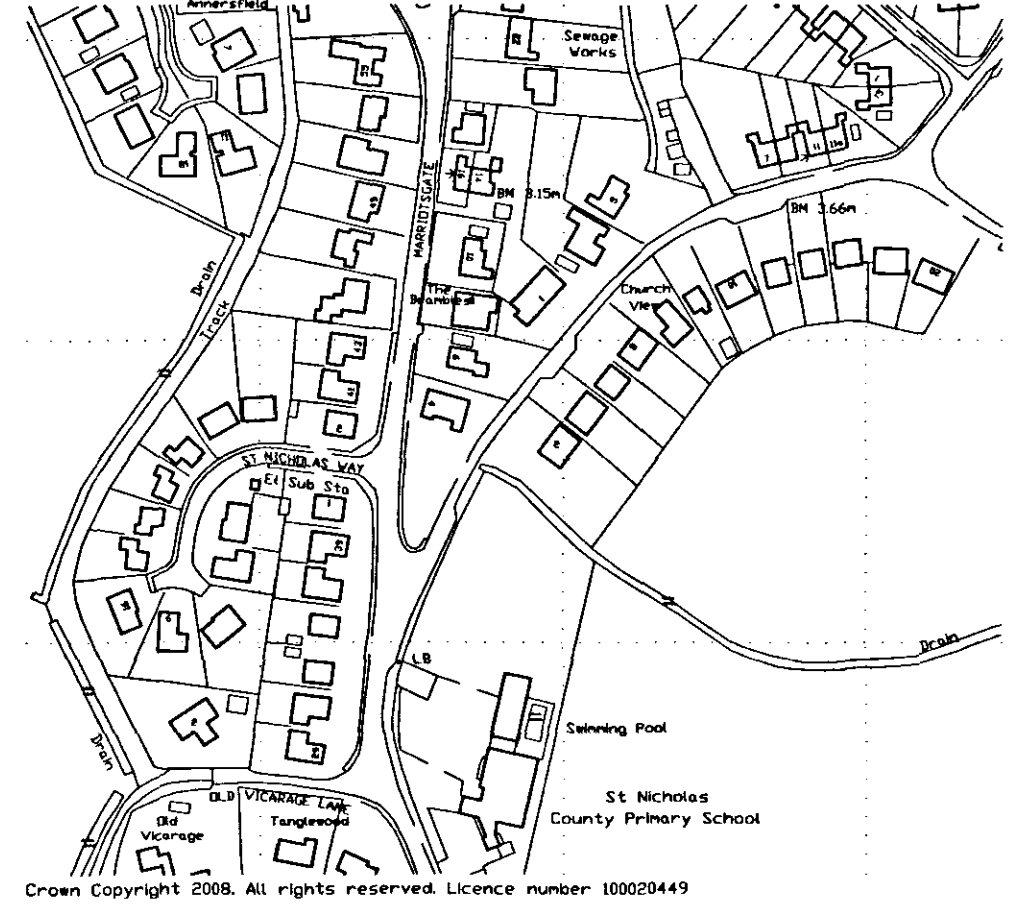

LOCATION PLAN 1:2500


LIMITATIONS.
This drawing is limited in the amount of information contained and does not purport to contain a full specification of the works. It is solely for the purpose of obtaining Planning / Building Regulation approval. The drawing must not be used as a contract document.
All dimensions shall be taken from site from actual work. Under no circumstances shall measurements be scaled from this drawing for construction or planning purposes.
All given dimensions shall be checked by the Builder / Contractor and will be his responsibility from commencement of site works.
The works will not be supervised or inspected on site by C.A.D. or any representative thereof. It is the client or their appointed agents responsibility to control workmanship, substitution of materials, adherence to specification, variations to contract etc.

COPYRIGHT RESERVED.
Copies of this drawing must be made only with the written permission of Cooper Architectural Design.


STANDARDS.
All materials to be new unless otherwise stated and all components and materials etc. to be used (fixed and installed etc.) in strict accordance with manufacturers instructions and relevant Code of Practice.
Materials shall conform to appropriate British Standards Specification or BBA Certificate or European Code equivalent.

HEALTH & SAFETY.
The Employer / Client shall ensure that the selected contractor to construct with and adhere all measures necessary to achieve compliance with Health & Safety legislation for Building Sites and Work Places.
The Employer / Client is advised that should the works need to comply with the Construction (Design and Management) Regulations an independent Planning Supervisor will be required.

SCOPE OF THE WORKS.
The works shall comprise of all that is shown on the drawing and details. Work that may not be specifically shown but may be reasonably inferred as necessary to carry out the work shall be deemed to be included.

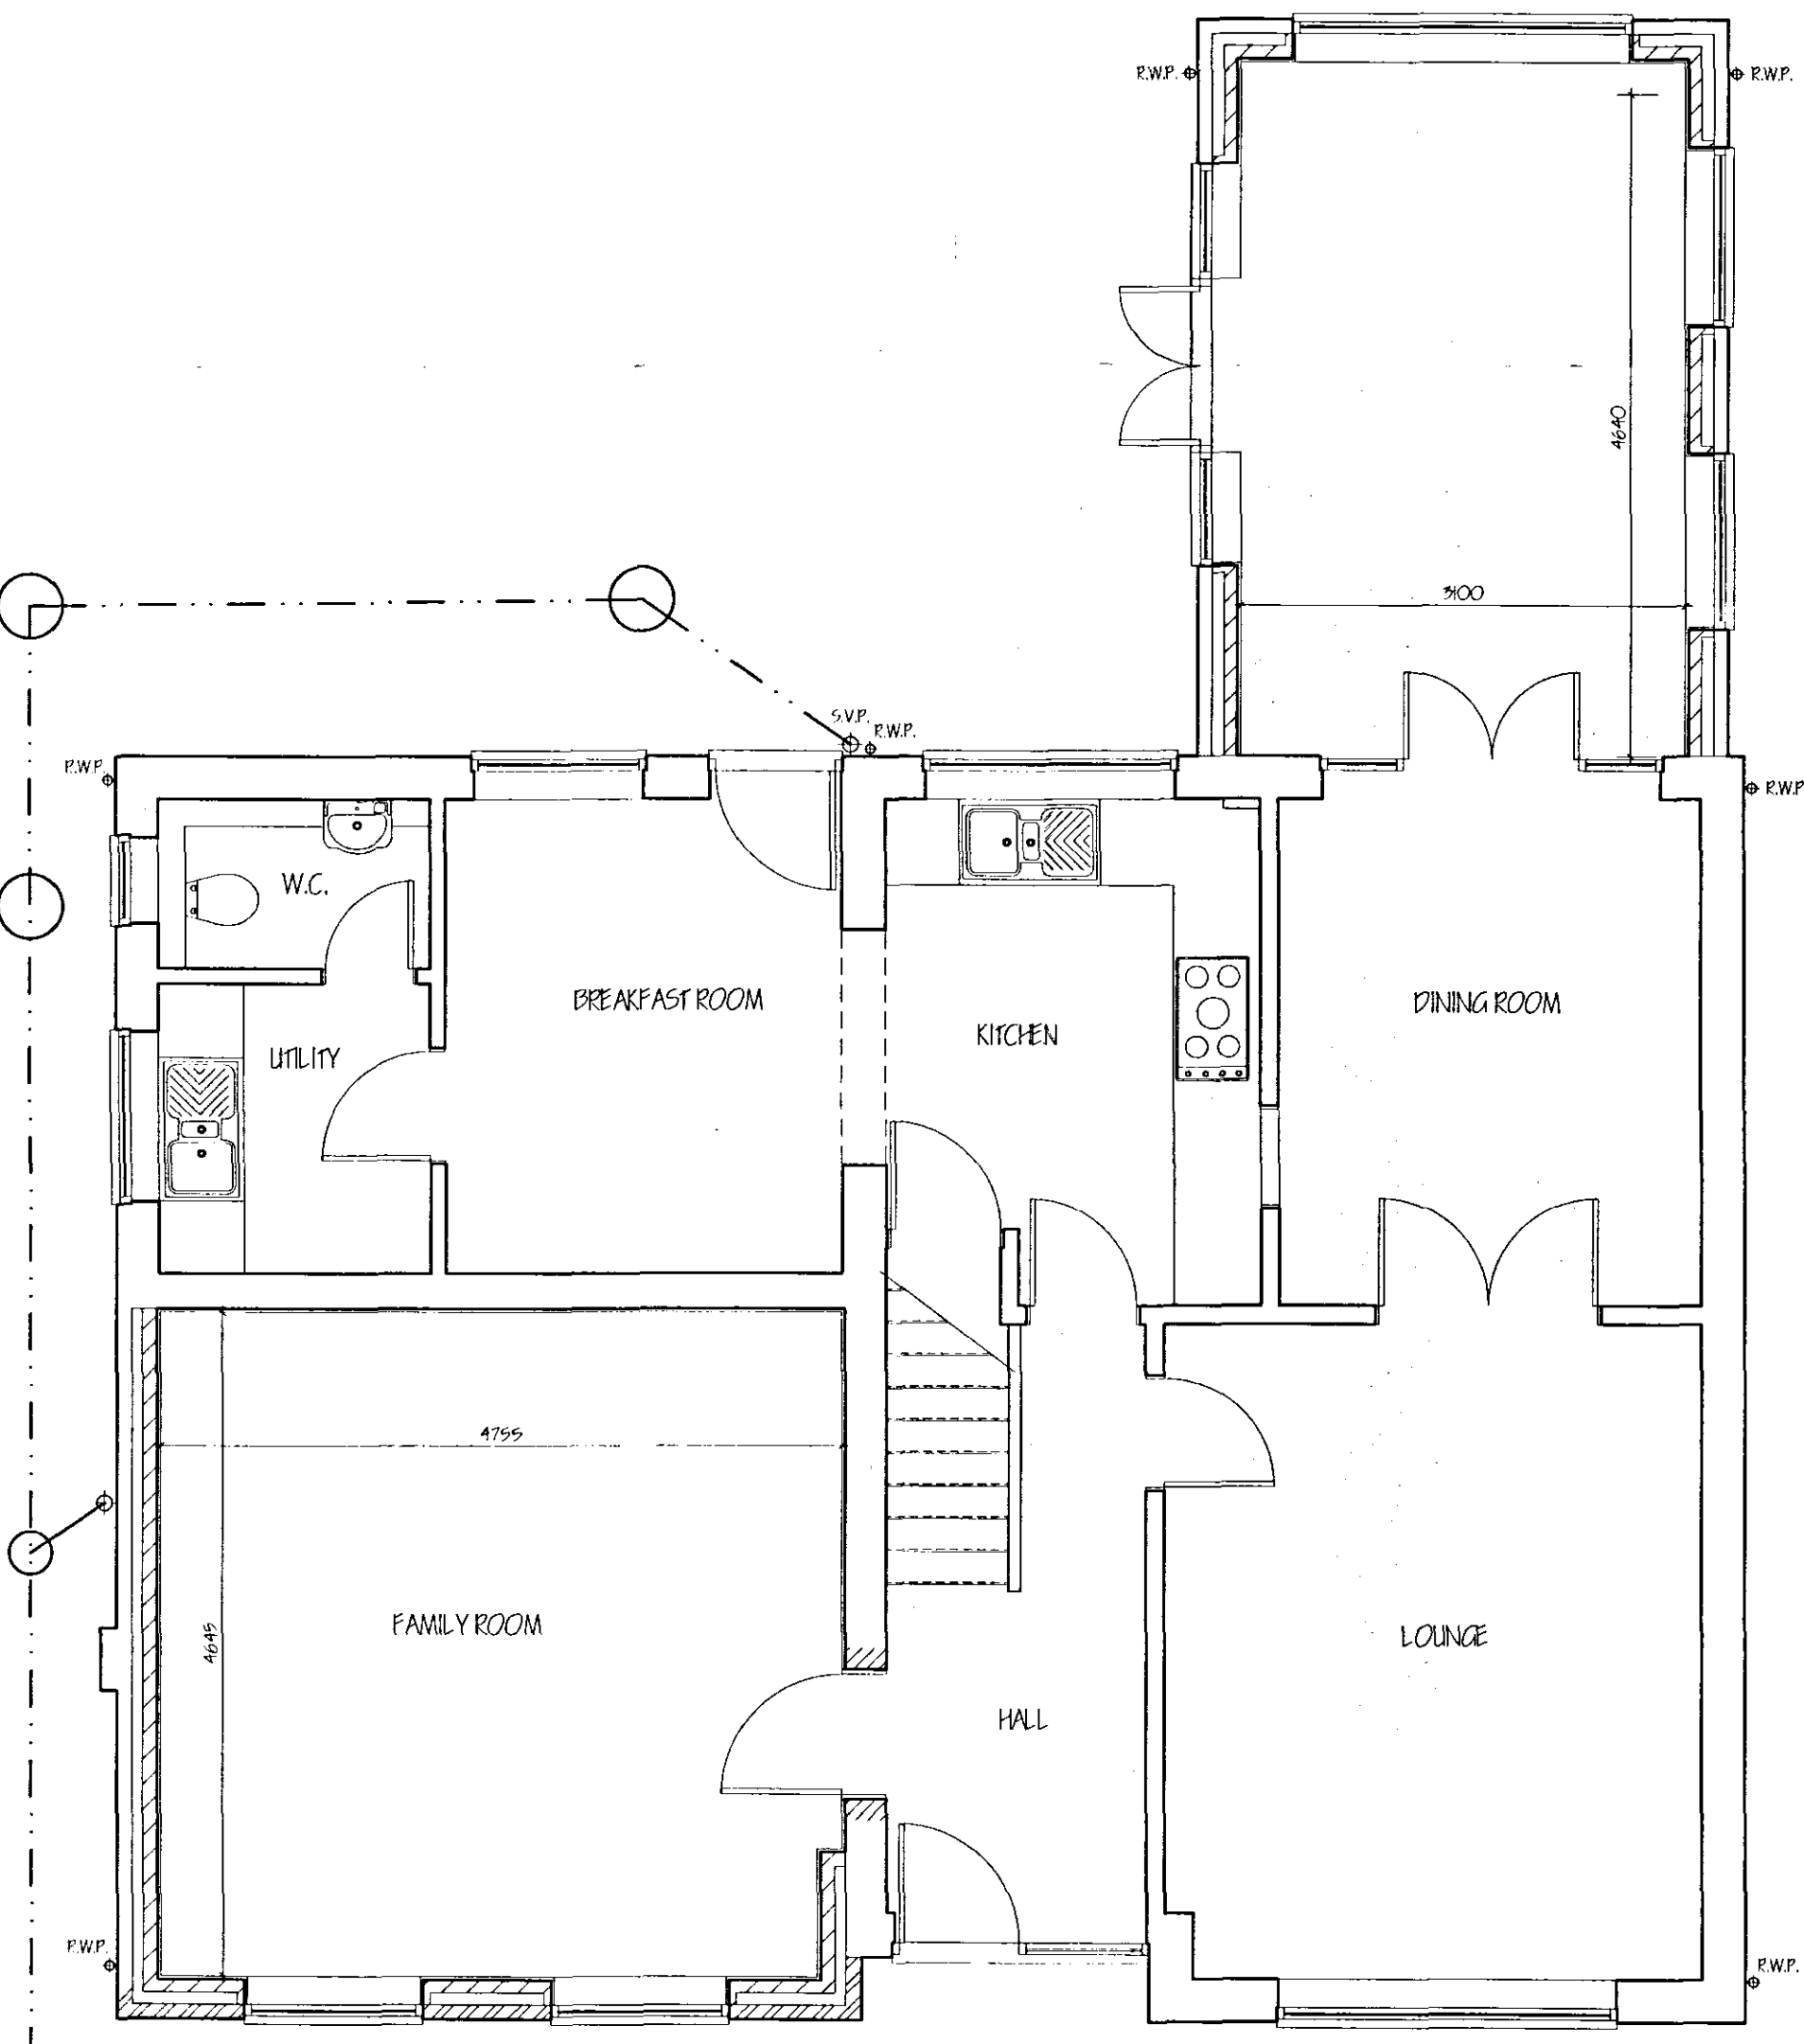

GROUND FLOOR - EXISTING

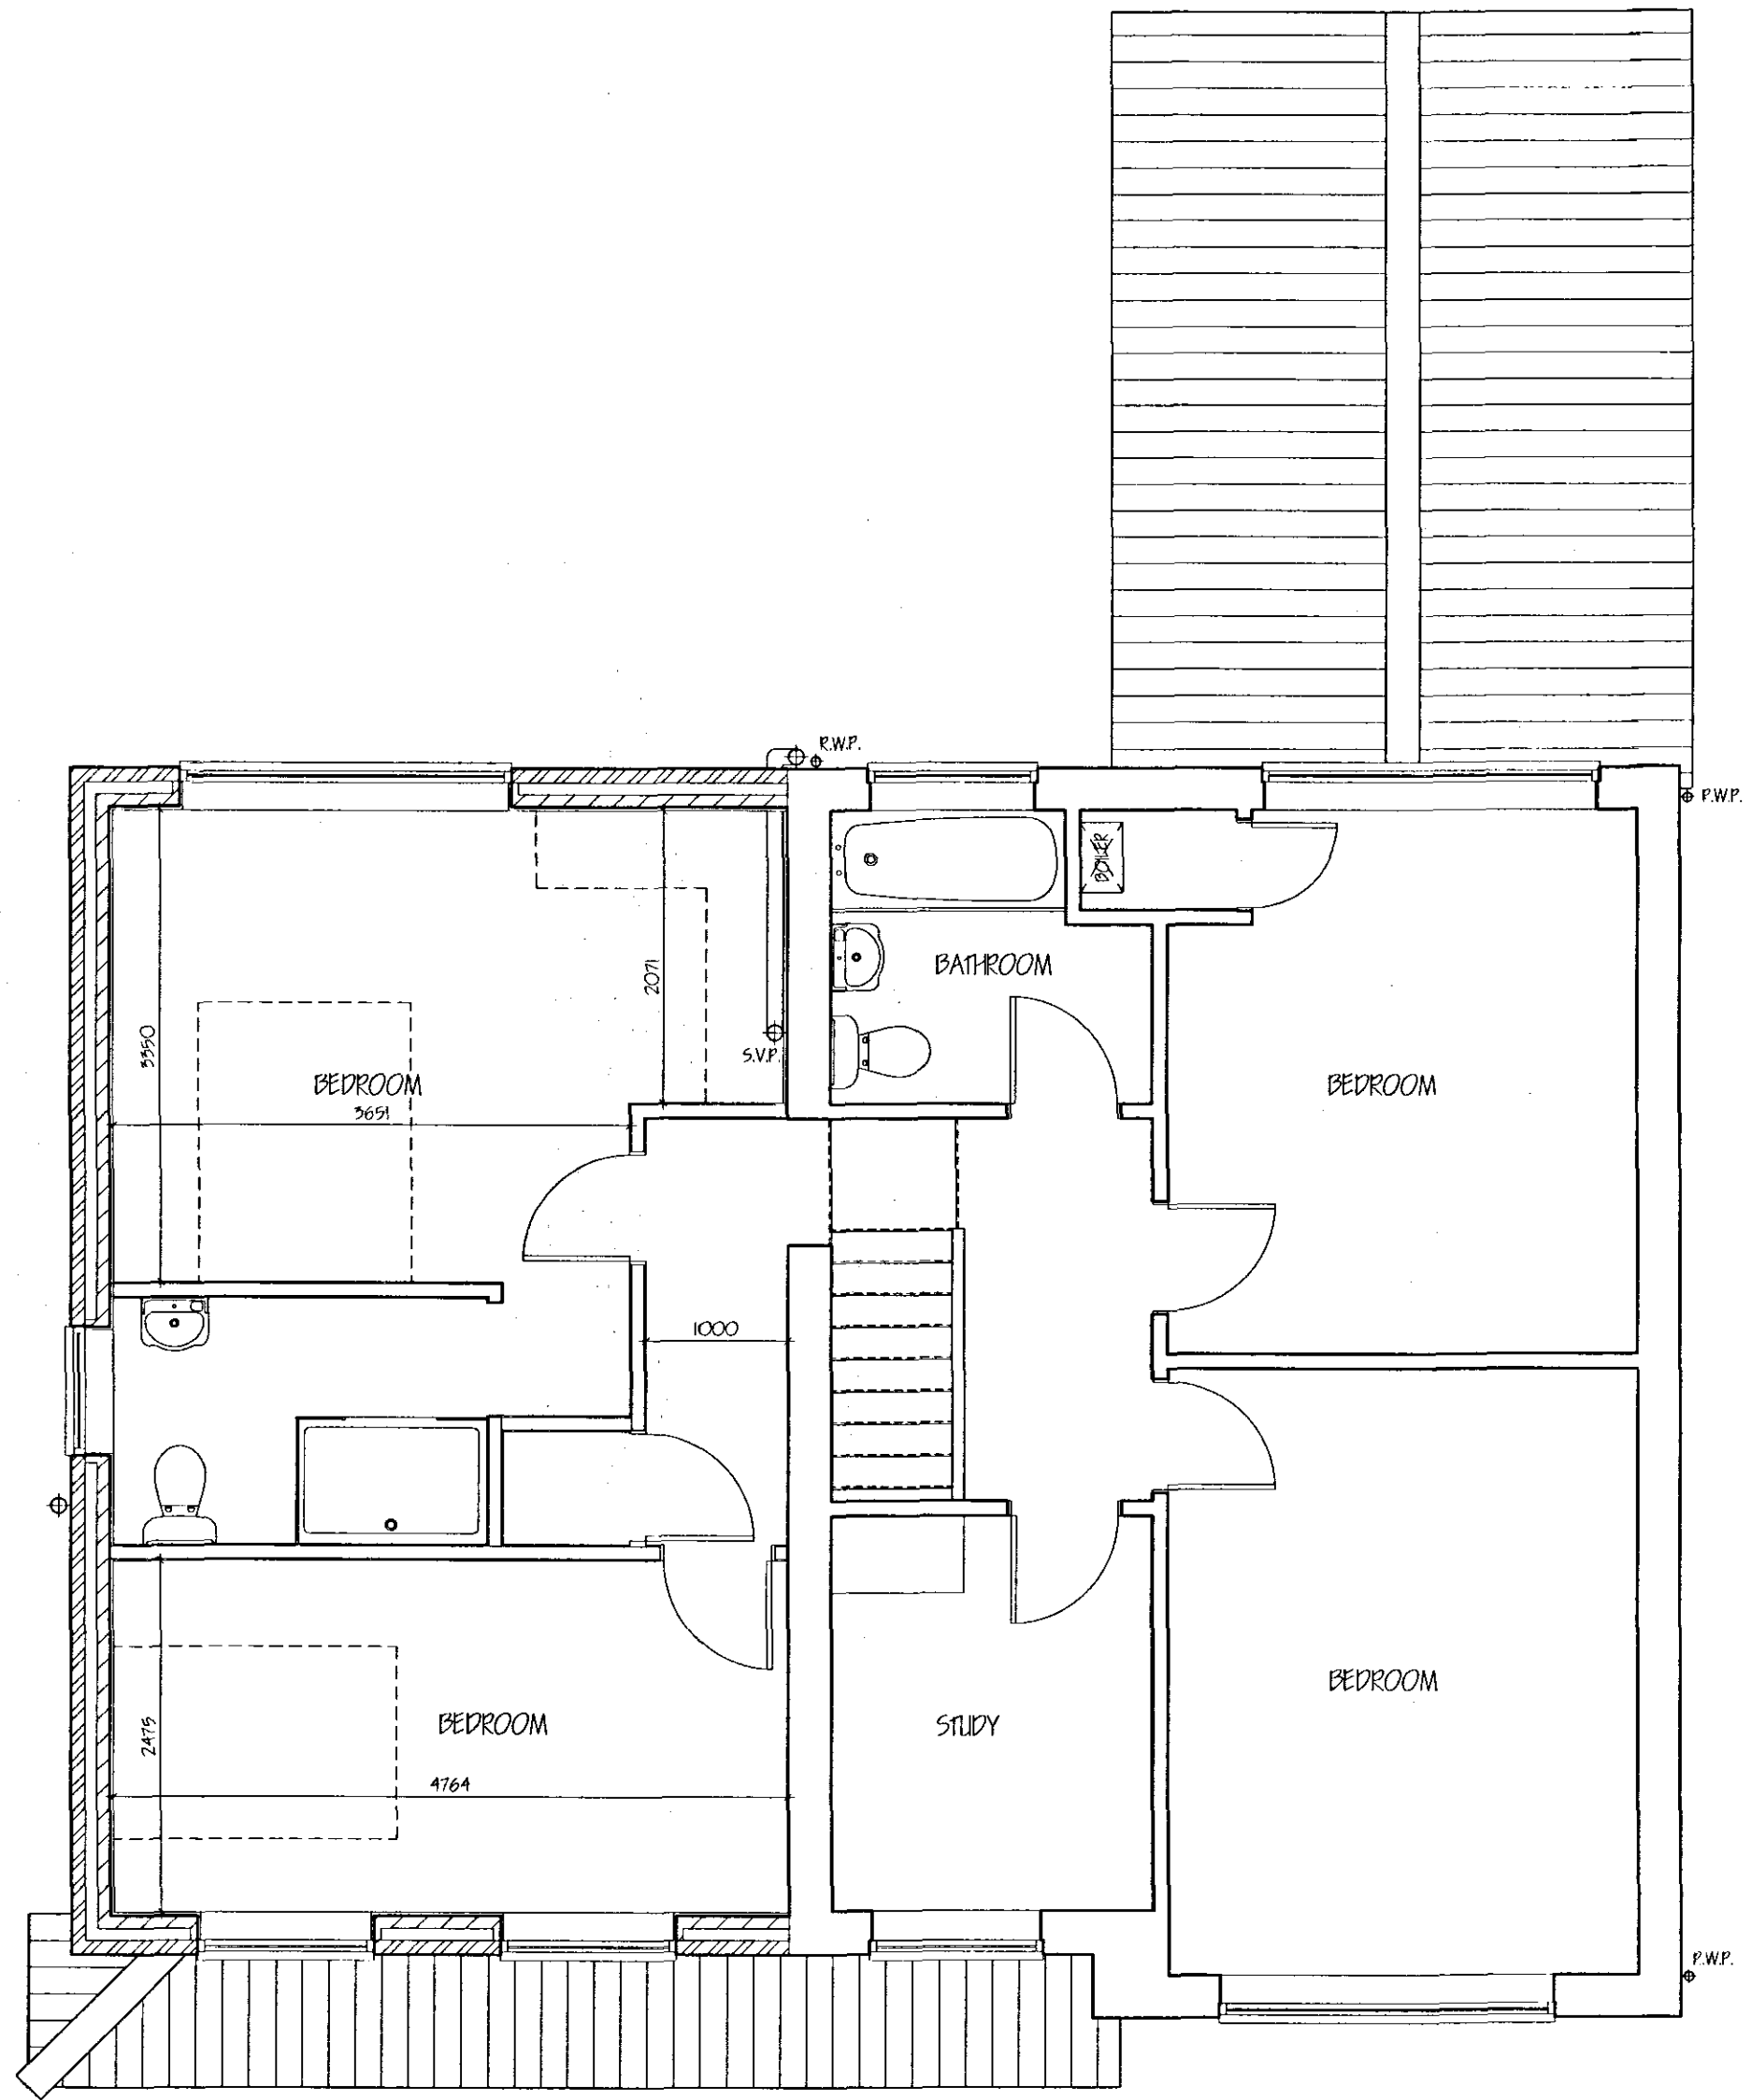

FIRST FLOOR - EXISTING

revision	date	init.	revision details



**COOPER
ARCHITECTURAL
DESIGN**
WOODBINE COTTAGE HOOKESGATE
FLEET, SPALDING, Lincs PE12 8LF
Tel : 01406 426899
Mobile : 07808 125 778

Client.
MR & MRS D SPEED

Project.
PROPOSED EXTENSION
2 PLUDDINGPOLE LANE
LUTON
SPALDING
LINC S.

Scale	1:50 1:100	Drawing No.	0804-02
Date.	FEB '08	Drawn.	J.C.

PROPOSED AMENDMENTS