
 


Site Plan

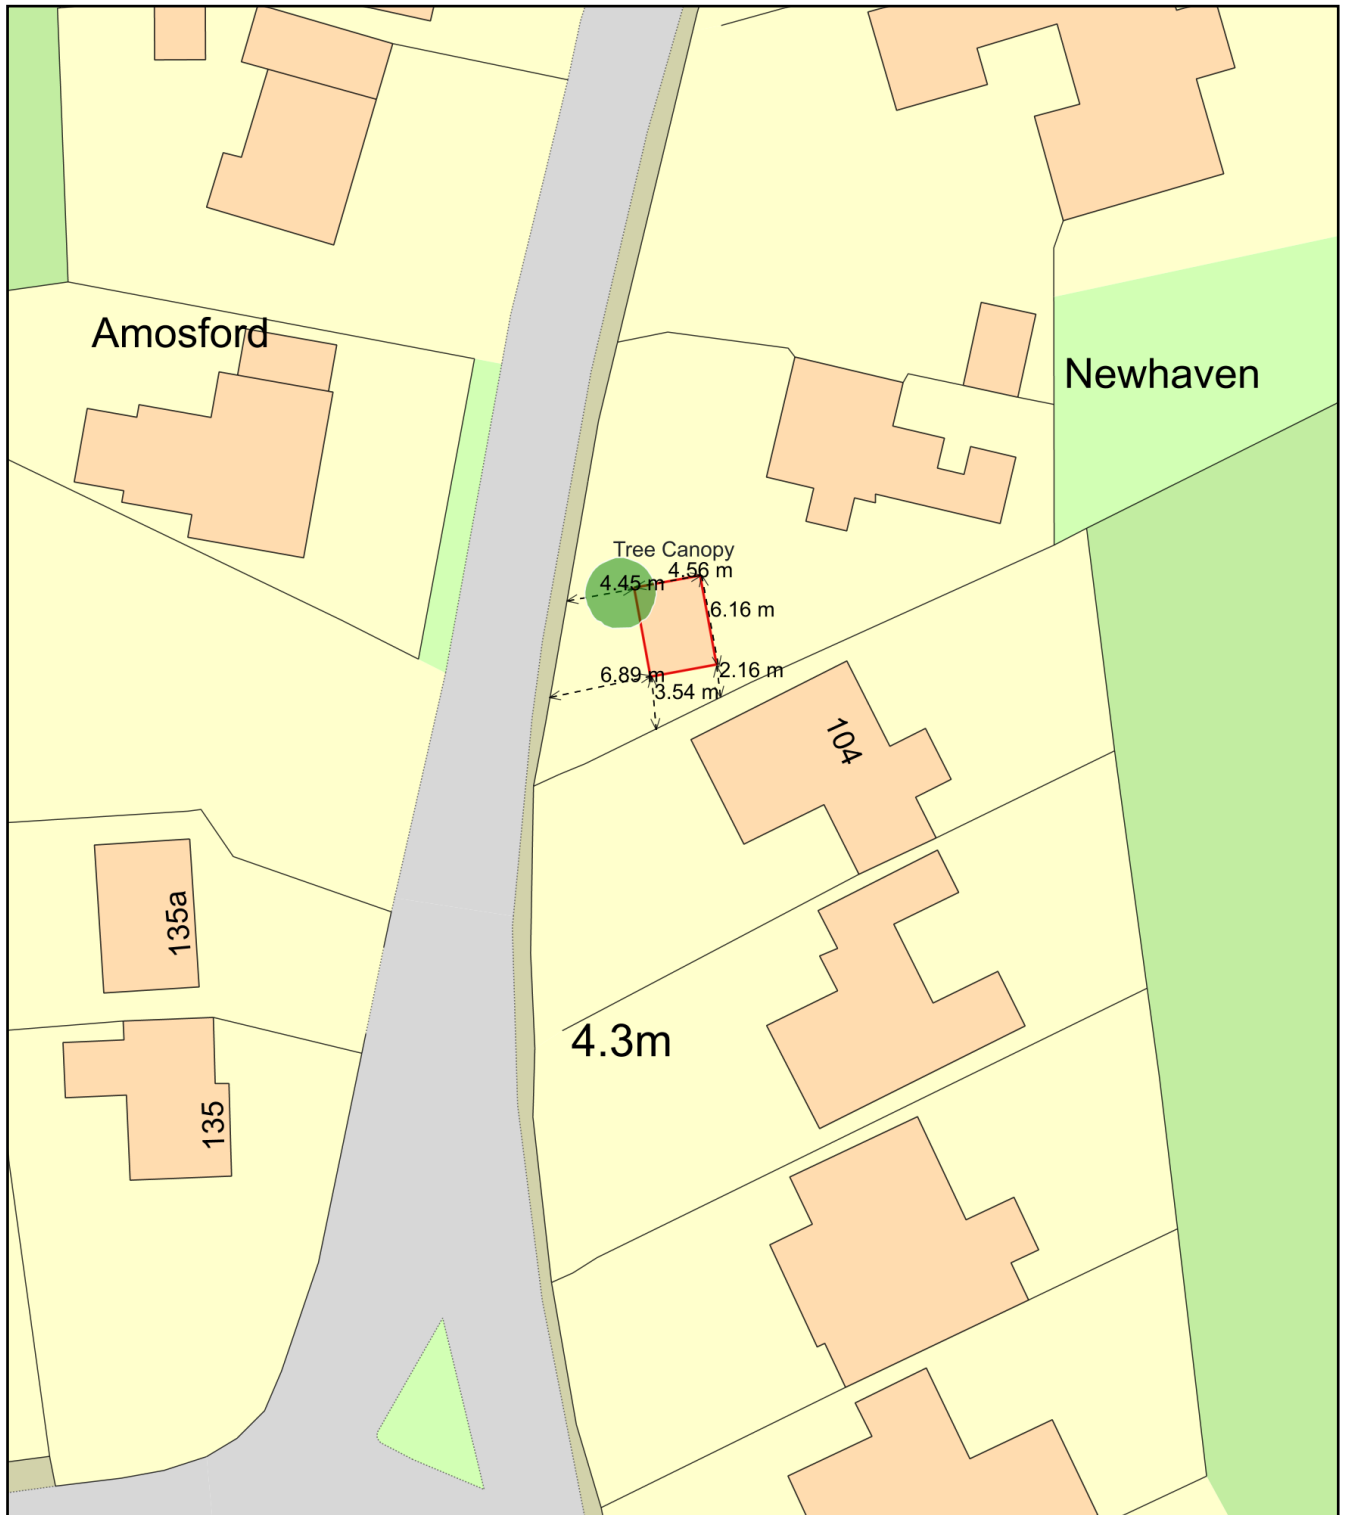

Plan Produced for: Garage-New Haven, Lutton Gow

Date Produced: 21 Mar 2021

Plan Reference Number: TQRQM21080151251674

Scale: 1:500 @ A4