




FRONT (EAST)
PROPOSED BUNGALOW ELEVATIONS
scale: 1:100

SIDE (NORTH)


REAR (WEST)

SIDE (SOUTH)


EXTERNAL FINISHES
FACING BRICKS: IBSTOCK BRADGATE RED FACING
ROOF TILES: MARLEY MENDIP SMOOTH RED TILES

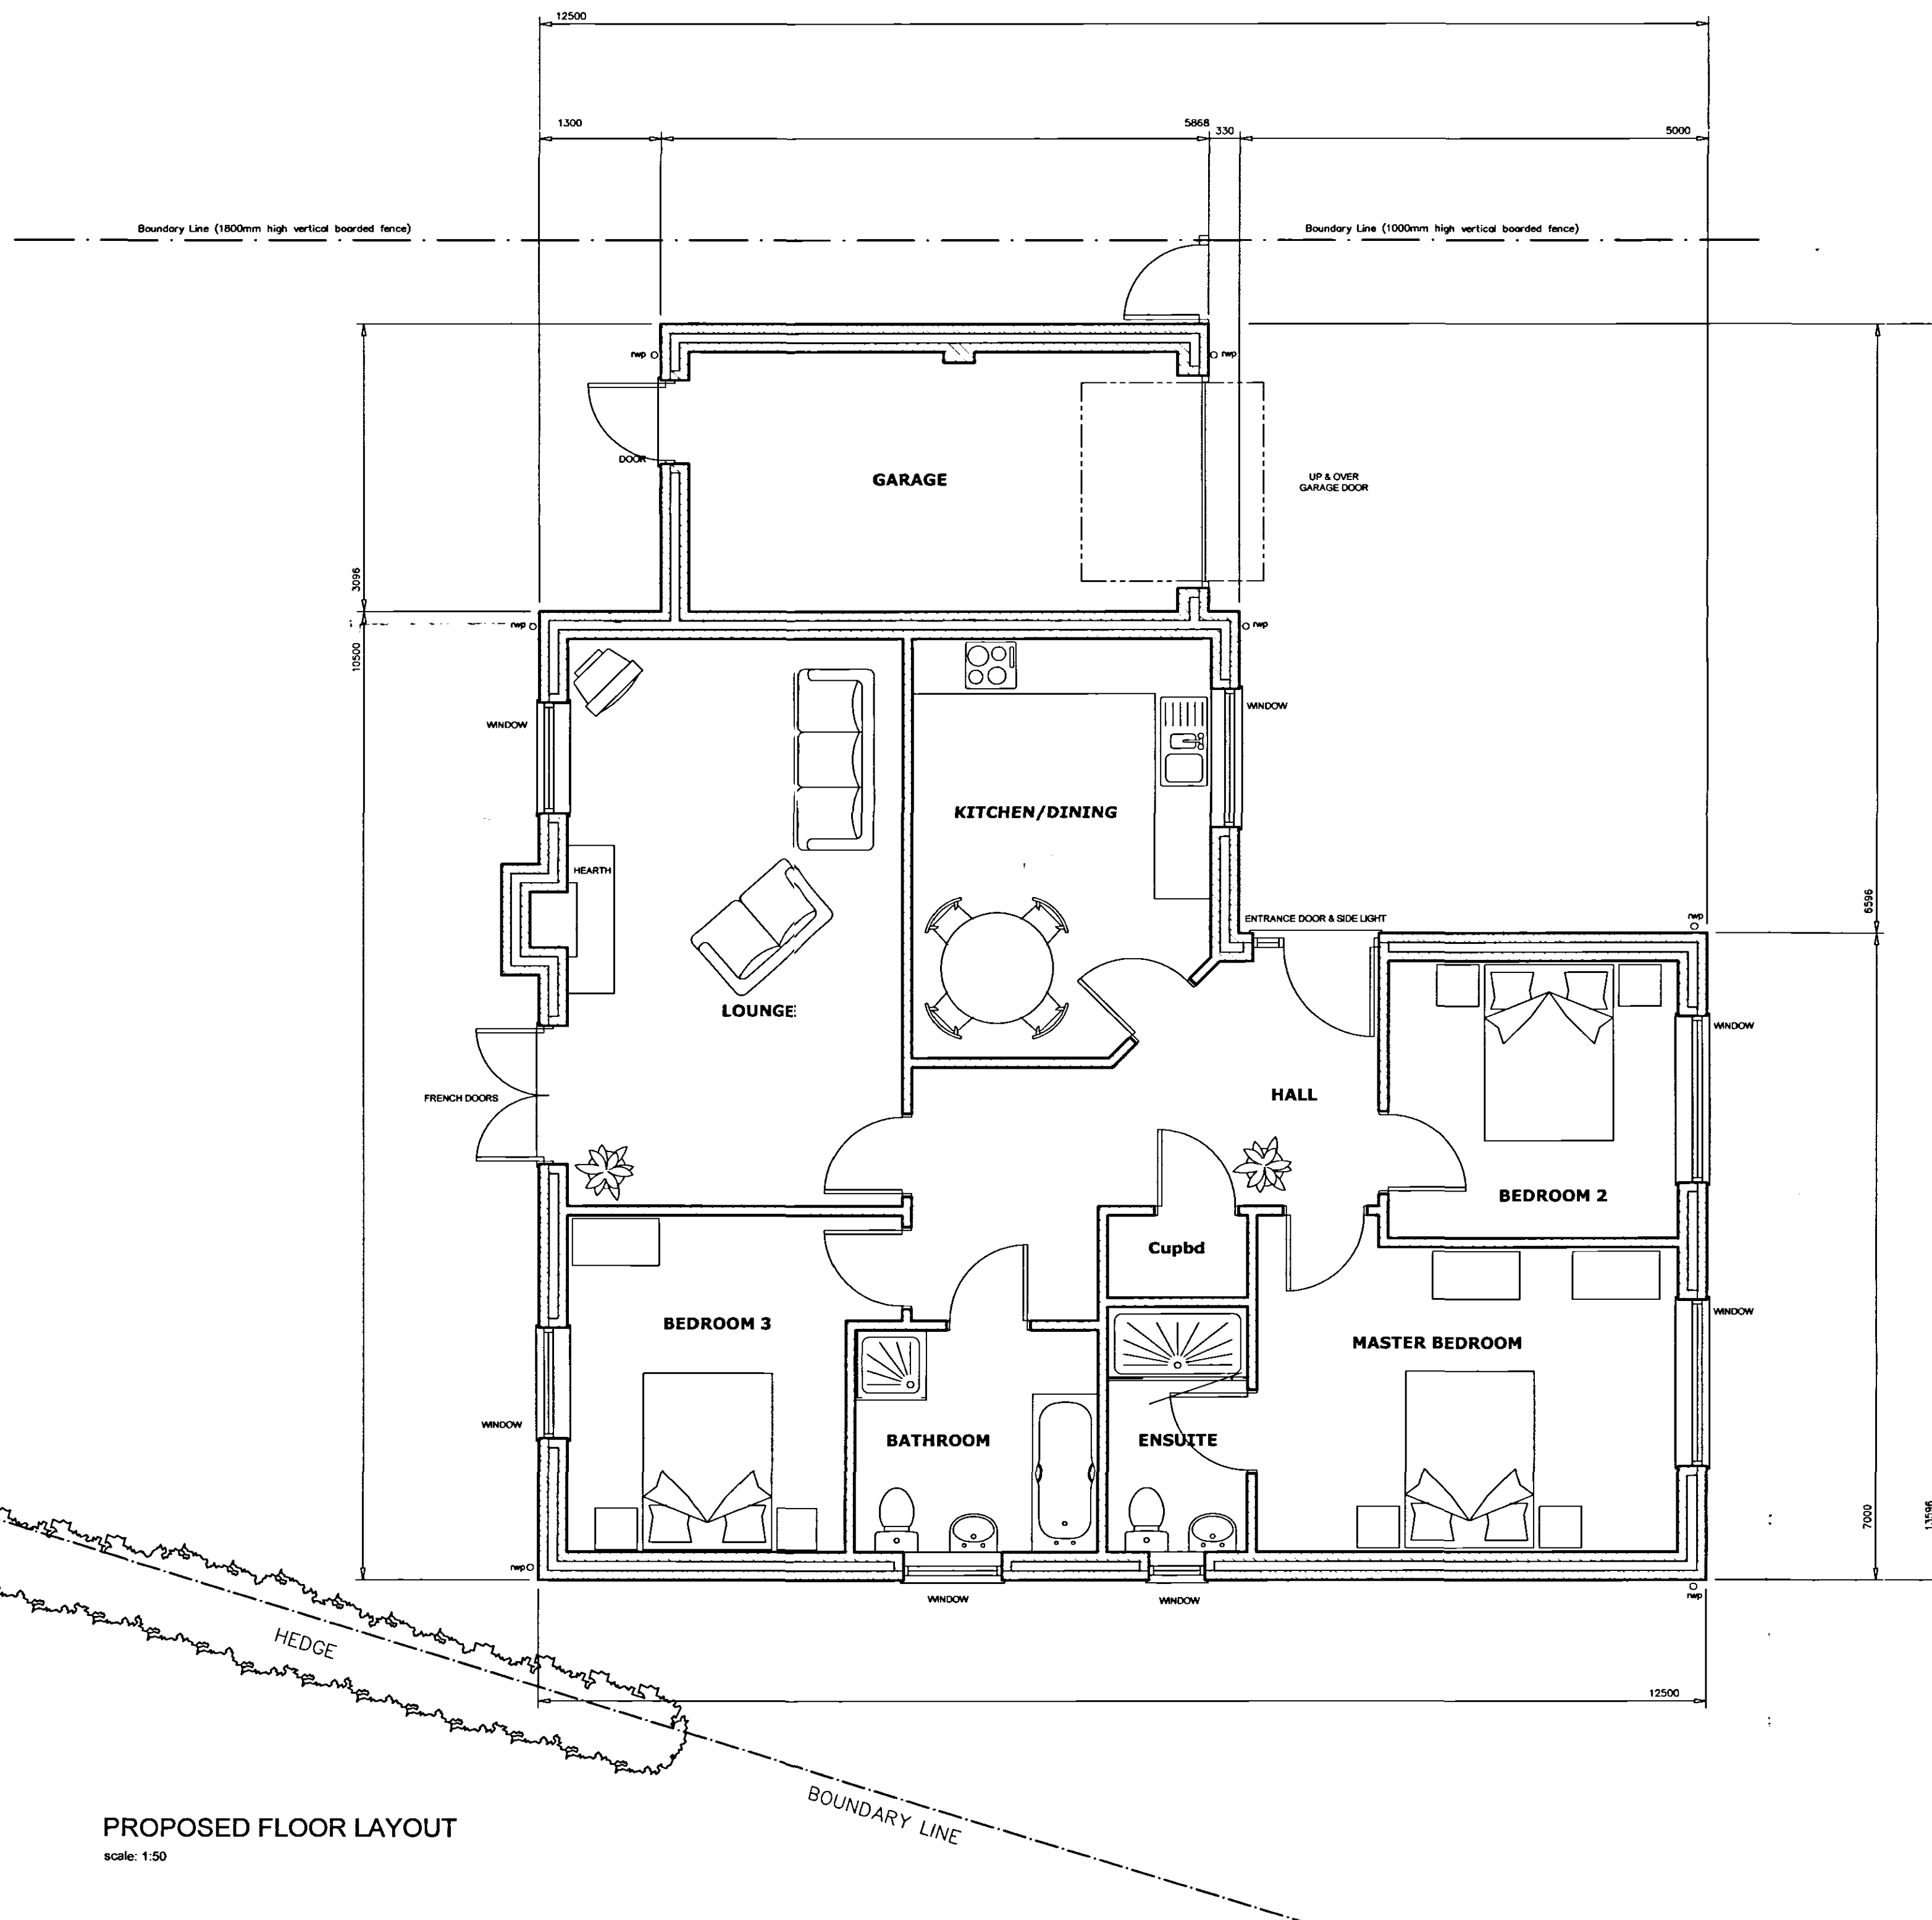

PROPOSED FLOOR LAYOUT
scale: 1:50

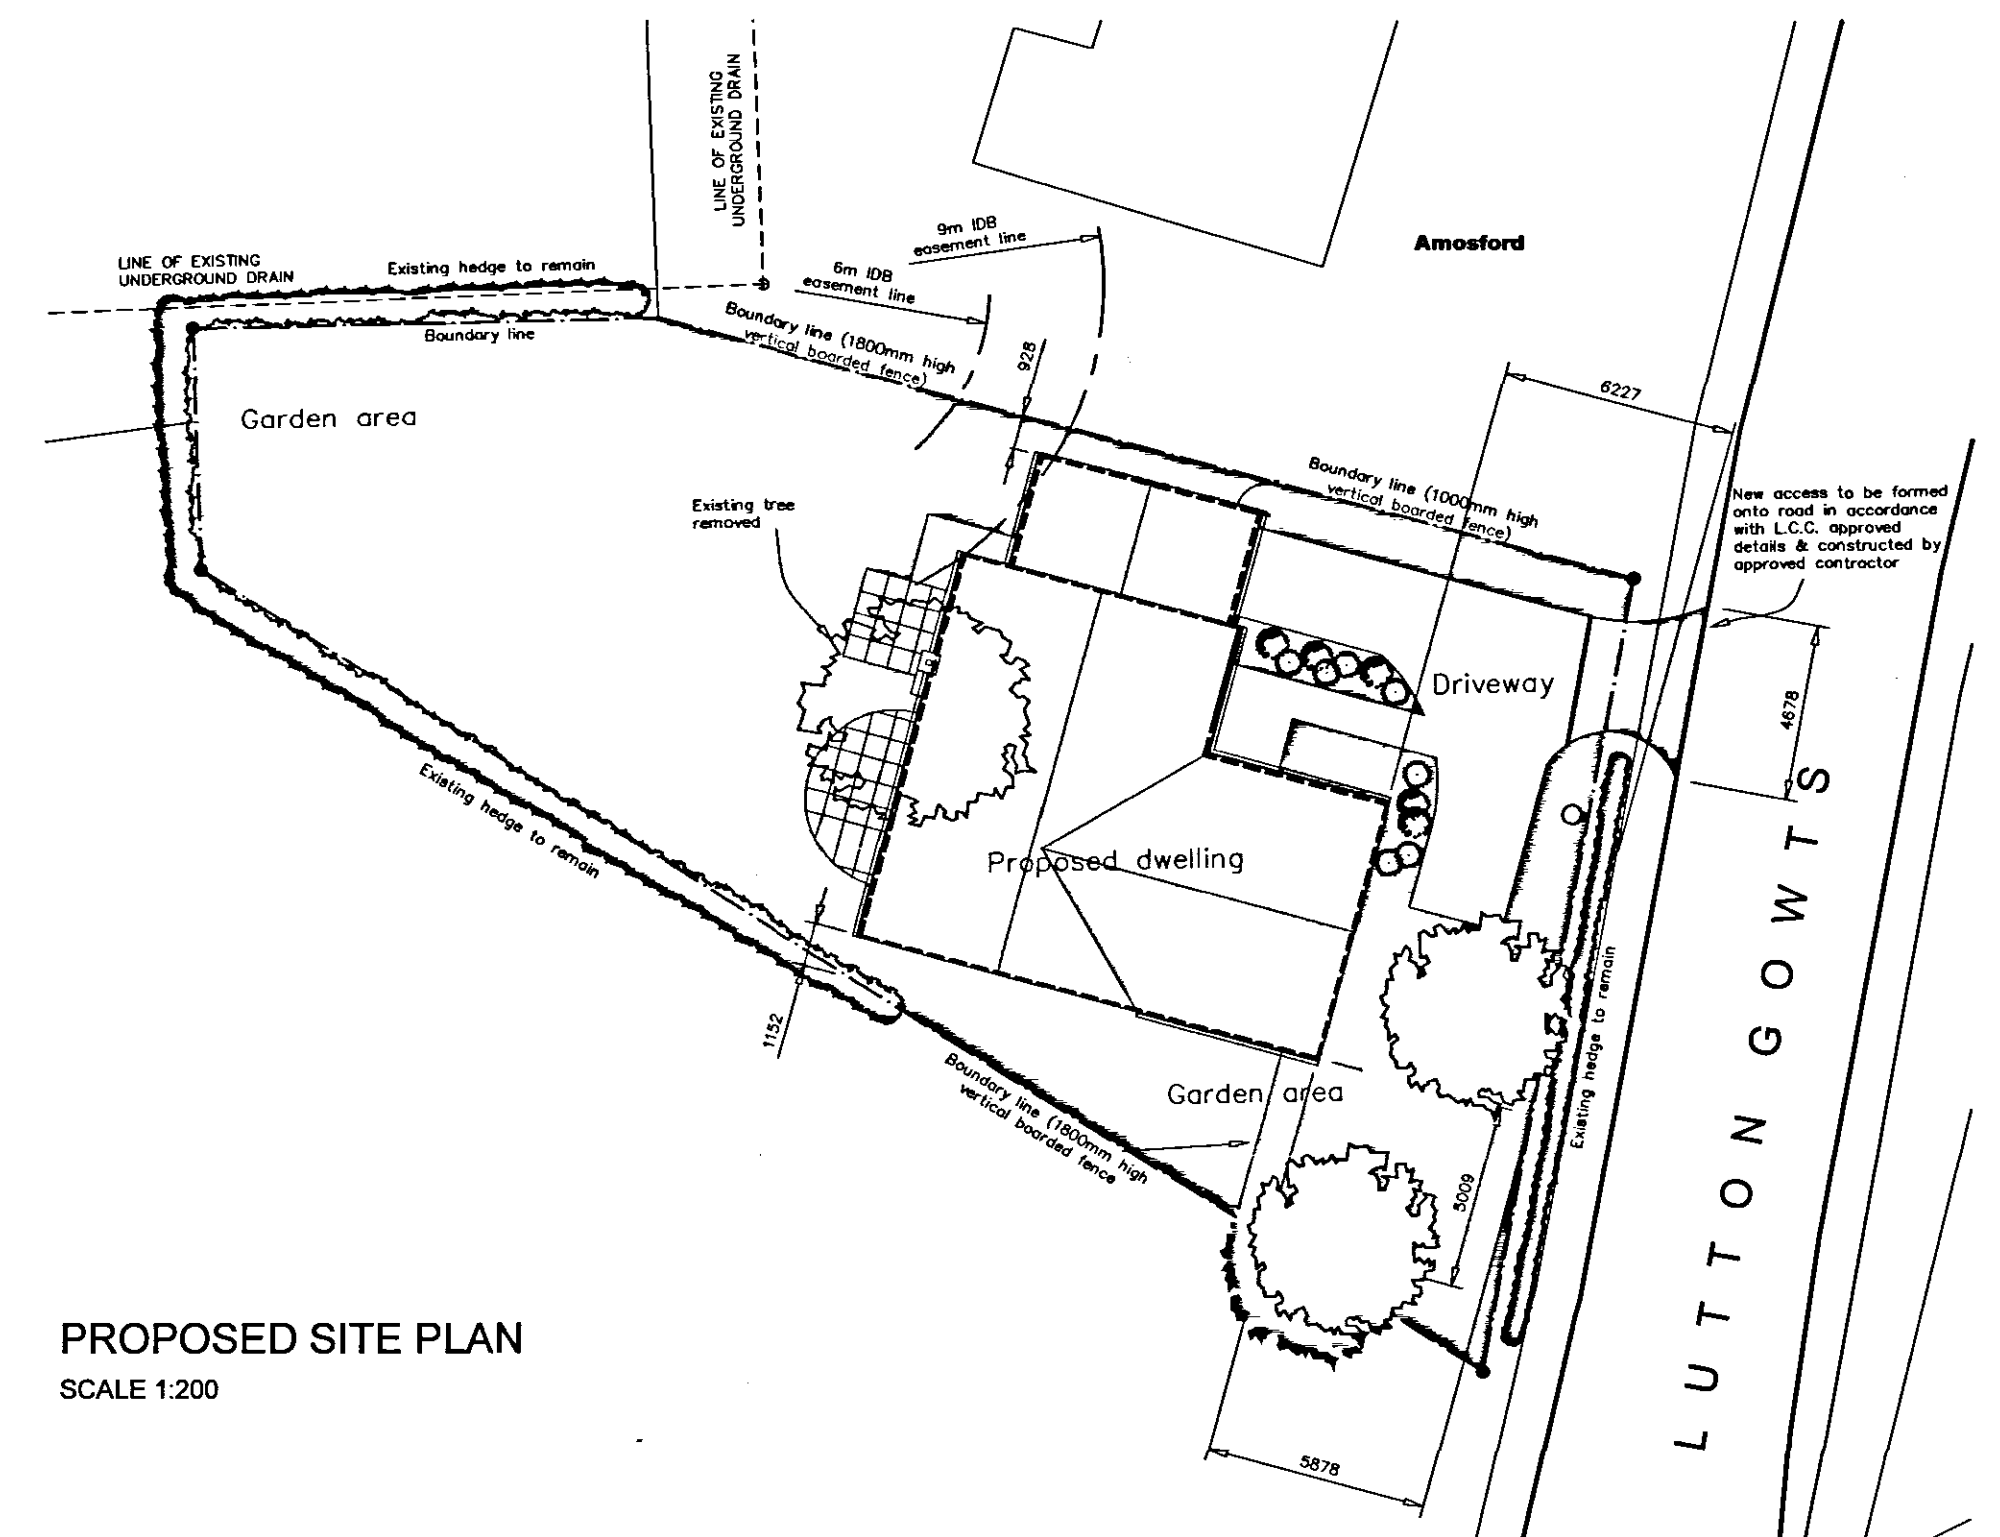


PROPOSED SITE PLAN
SCALE 1:200

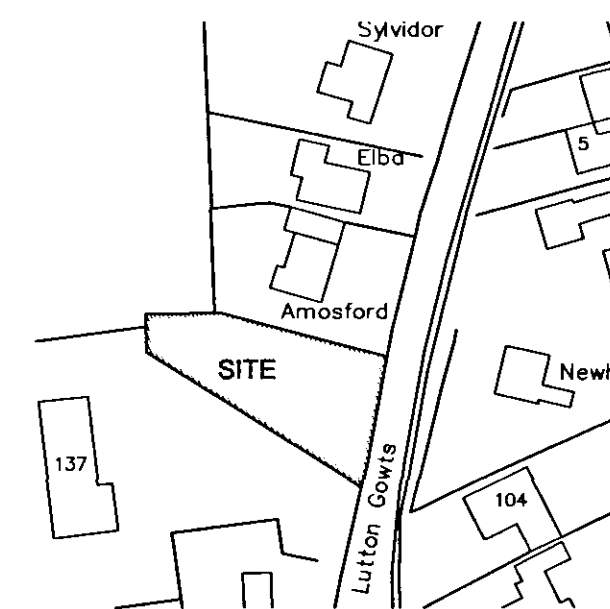

LOCATION PLAN
SCALE 1:1250

C	23.03.07	DRAWING UPDATED WITH CLIENTS COMMENTS
B	30.01.07	Cavity wall construction added to garage with a rear access door & additional notes added for planning
A	23.01.07	DRAWING UPDATED WITH CLIENTS COMMENTS


Revisions		
Preliminary		For Construction

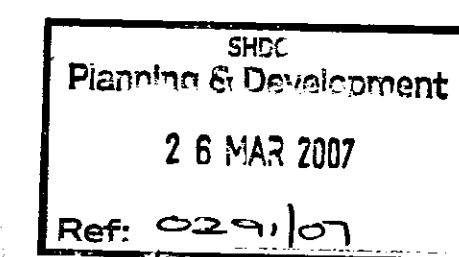

David Trundle Design
Services Limited



Salgate Barn, Islington Road, Tilney All Saints, King's Lynn, Norfolk. PE34 4RY
Tel: 01553 617700 Fax: 01553 617874 Email: enquiries@trundle.design.co.uk

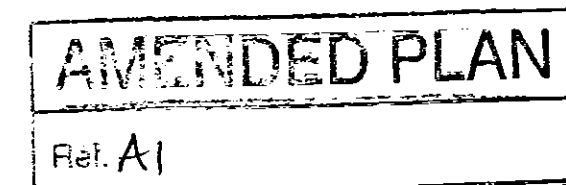

Project Title:
**DAY & HAMMOND
BUILDINGS LTD**

PROPOSED NEW DWELLING
PLOT ADJACENT TO AMOSFORD
LUTTON GOWTS



Drawing Title:
**PROPOSED SITE PLAN
FLOOR PLAN AND ELEVATIONS**

Scale: 1:50 1:100 Date: JAN 07 Drawn: TB

Drawing Number: **06-260-01 C**

Copyright:
This drawing must not be re-issued, loaned or copied without the consent of
David Trundle Design Services Limited. Do not scale this drawing, use only
figured or grid dimensions. All dimensions to be checked by contractor on site
prior to start of works. Any discrepancies are to be notified.