


INTERNAL DETAILS


LISTED BUILDING CONSENT SOUGHT FOR PARTITION WALLS BETWEEN W/C, UTILITY ROOM AND AROUND BOILER

LISTED BUILDING CONSENT SOUGHT TO REMOVE DOOR FROM BOTTOM OF STAIRS LEADING TO SNUG.

LISTED BUILDING CONSENT SOUGHT TO REMOVE FORMER PARTITION BETWEEN KITCHEN AND KITCHEN CORRIDOR

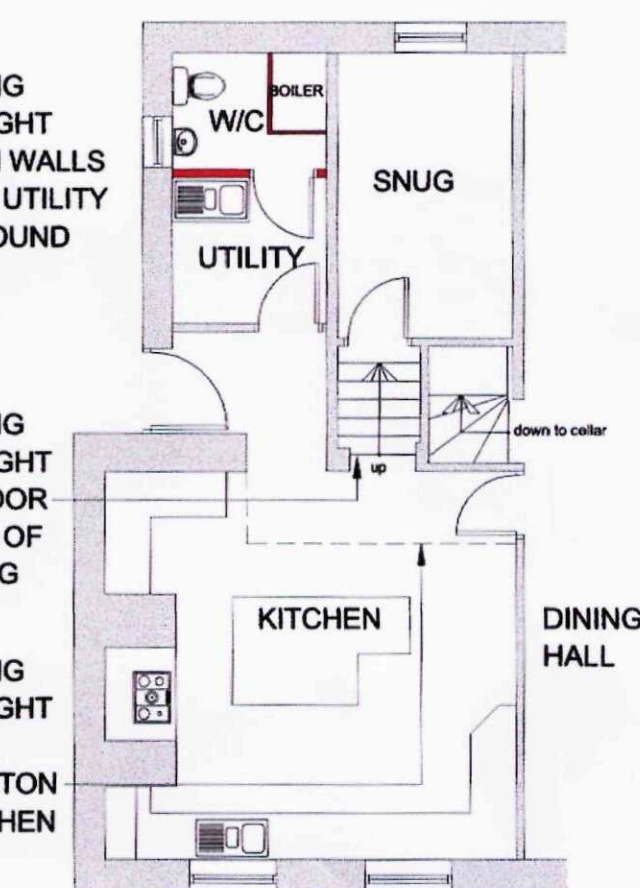

PART GROUND FLOOR PLAN
SCALE 1:100

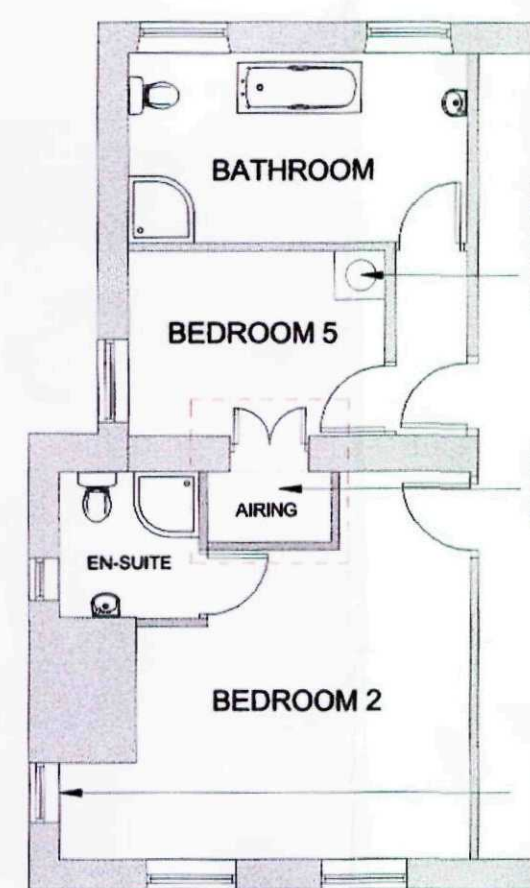


PART FIRST FLOOR PLAN
SCALE 1:100


REINSTATEMENT OF DOORS TO NORTH WEST FACING WINDOWS




PART FIRST FLOOR PLAN
SCALE 1:100

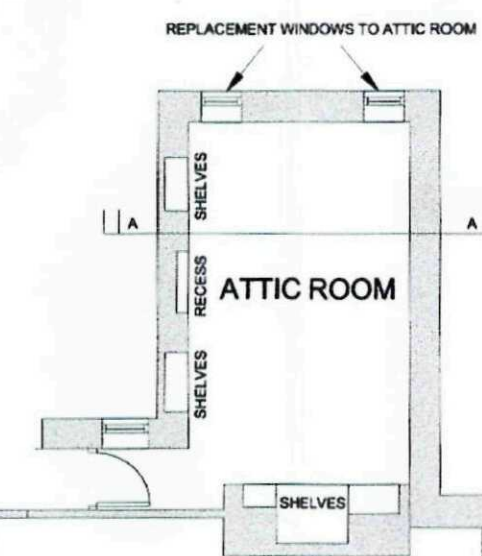

PART SECOND FLOOR PLAN
SCALE 1:100

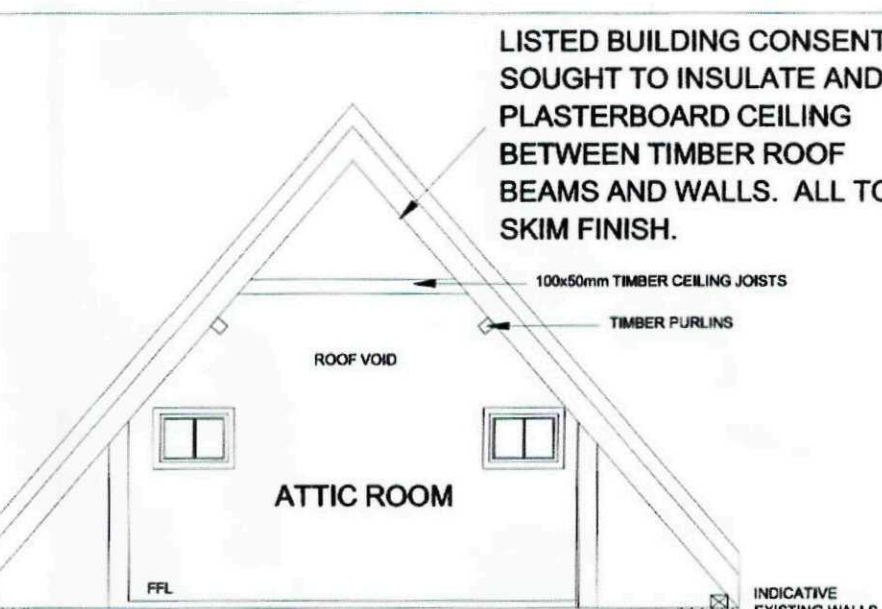

SECTION A-A ATTIC ROOM
SCALE 1:50

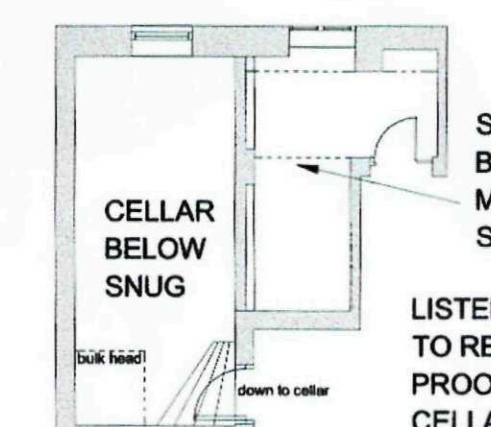

CELLAR PLAN
SCALE 1:100

LISTED BUILDING CONSENT SOUGHT TO RETAIN CEMENTITIOUS DAMP PROOF RENDER TO WALLS IN THE CELLAR AND STORE




© 2010 Savills LLP

NOTES :

1. If this drawing has been received electronically it is the recipient's responsibility to print the document to the correct scale.
2. All dimensions are in millimetres unless stated otherwise it is recommended that information is not scaled off this drawing for construction purposes.
3. This drawing should be read in conjunction with all other relevant drawings and specifications.

No. Revisions By Date

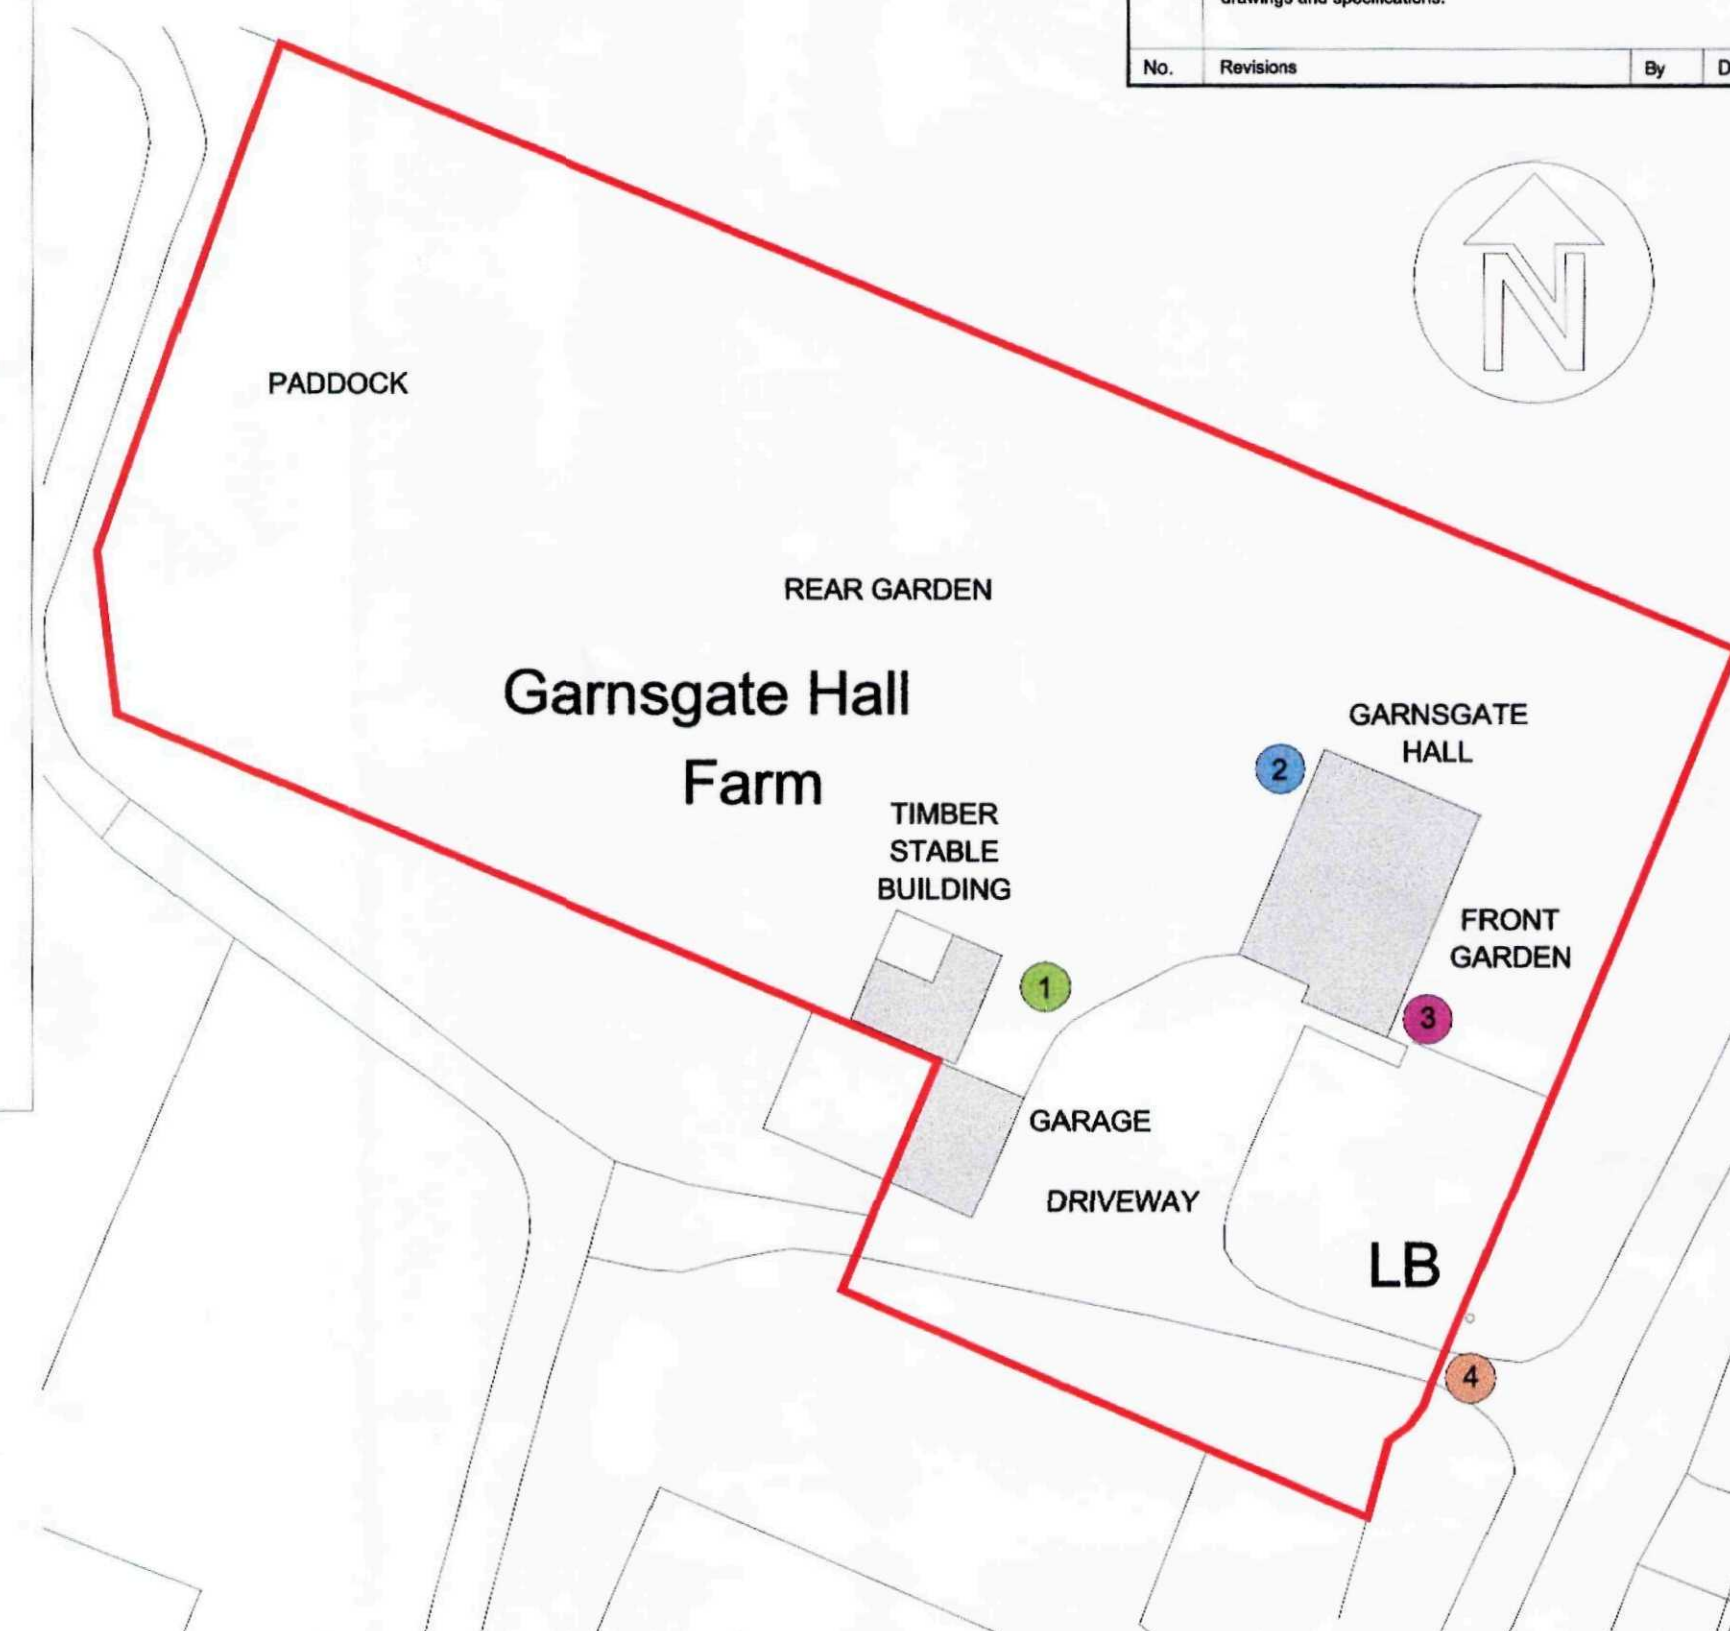

BLOCK PLAN
SCALE 1:500

EXTERNAL DETAILS


1 TIMBER STABLE BUILDING. TIMBER GATES AND POST AND RAIL FENCE

TRELLIS SINCE REPLACED WITH CONTINUATION OF POST AND RAIL FENCE

PLANNING PERMISSION SOUGHT FOR TIMBER POST AND FENCE AND GATES



TIMBER GATES AND POST AND RAIL FENCE - ELEVATION
SCALE 1:100

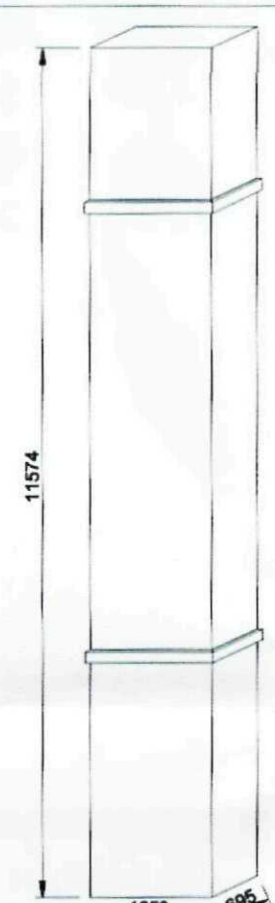


2 EXISTING CHIMNEY STACK




PROPOSED REPOINTING OF EXISTING BRICK CHIMNEY. GREY MORTAR TO BE USED TO MATCH THE REST OF THE HOUSE.

CHIMNEY ELEVATION SCALE 1:100

3 TIMBER GATE IN FRONT GARDEN SOUTH BRICK WALL

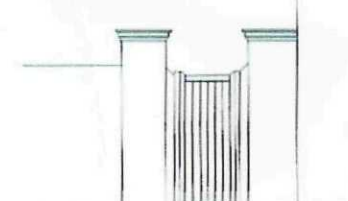

EXISTING SIDE PEDESTRIAN GATE-ELEVATION
SCALE 1:100

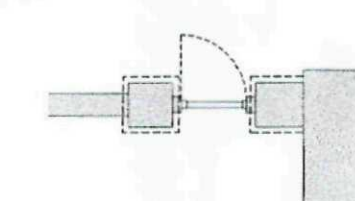

EXISTING SIDE PEDESTRIAN GATE-PLAN
SCALE 1:100

LISTED BUILDING CONSENT SOUGHT TO REPLACE EXISTING PEDESTRIAN GATE FOR A NEW GATE HUNG ON ORIGINAL WALL HOOKS AND INTO BRICK WALL REBATES.




PROPOSED SIDE PEDESTRIAN GATE-ELEVATION
SCALE 1:100




PROPOSED SIDE PEDESTRIAN GATE-PLAN
SCALE 1:100

4 MAIN ENTRANCE GATES

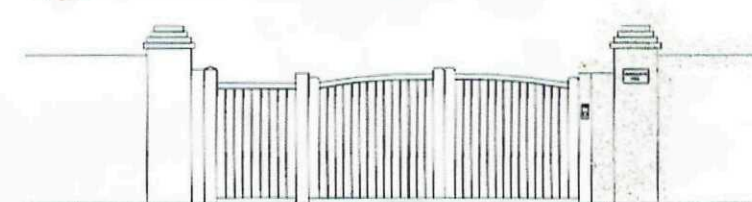


MAIN ENTRANCE GATES - ELEVATION
SCALE 1:100

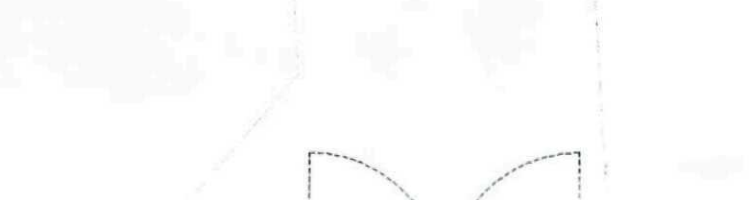

MAIN ENTRANCE GATES - PLAN
SCALE 1:100

PLANNING CONSENT SOUGHT TO PAINT EXISTING ENTRANCE GATES IN A COLOUR TO BE APPROVED BY THE PLANNING OFFICER. SUGGEST GLOSS PAINT FINISH TO MATCH THE EXISTING TIMBER ON THE HOUSE OR TO AN APPROVED COLOUR.

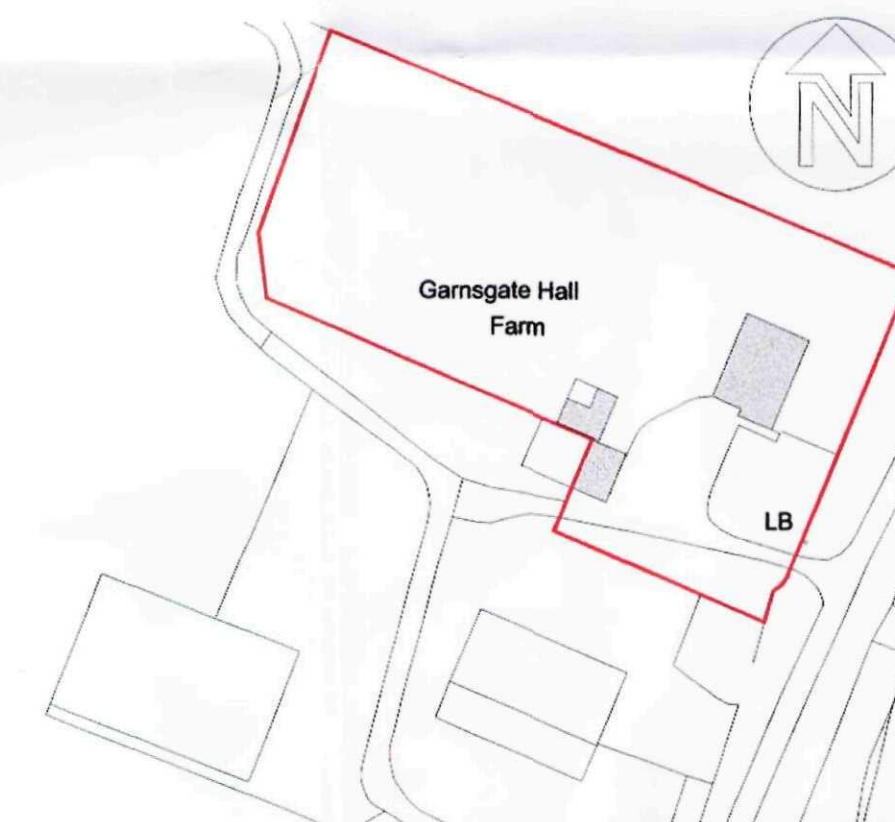

SITE LOCATION PLAN
SCALE 1:1250



SHDC
Planning & Development
15 APR 2010
Ref: 0308-10



OLYMPIC HOUSE
DODDINGTON ROAD
LINCOLN
LN6 3SE
Telephone: 01522 508900
Fax: 01522 508901
Email: lincoln@savills.com

ARCHITECTURAL DESIGN
& BUILDING SURVEYING

Client
Mr Liam McClennan

Job
Works requiring retrospective Listed Building Consent:
Garnsgate Hall, Lutton Garnsgate,
Long Sutton, Spalding, PE12 9JP

Drawing Title
Proposed works for retrospective Listed Building Consent

Date
March 2010

Drawn By
PNT

Drawing No.
LNU 194185 - 01

Scale
1:50 1:100 1:500 1:1250
A1