


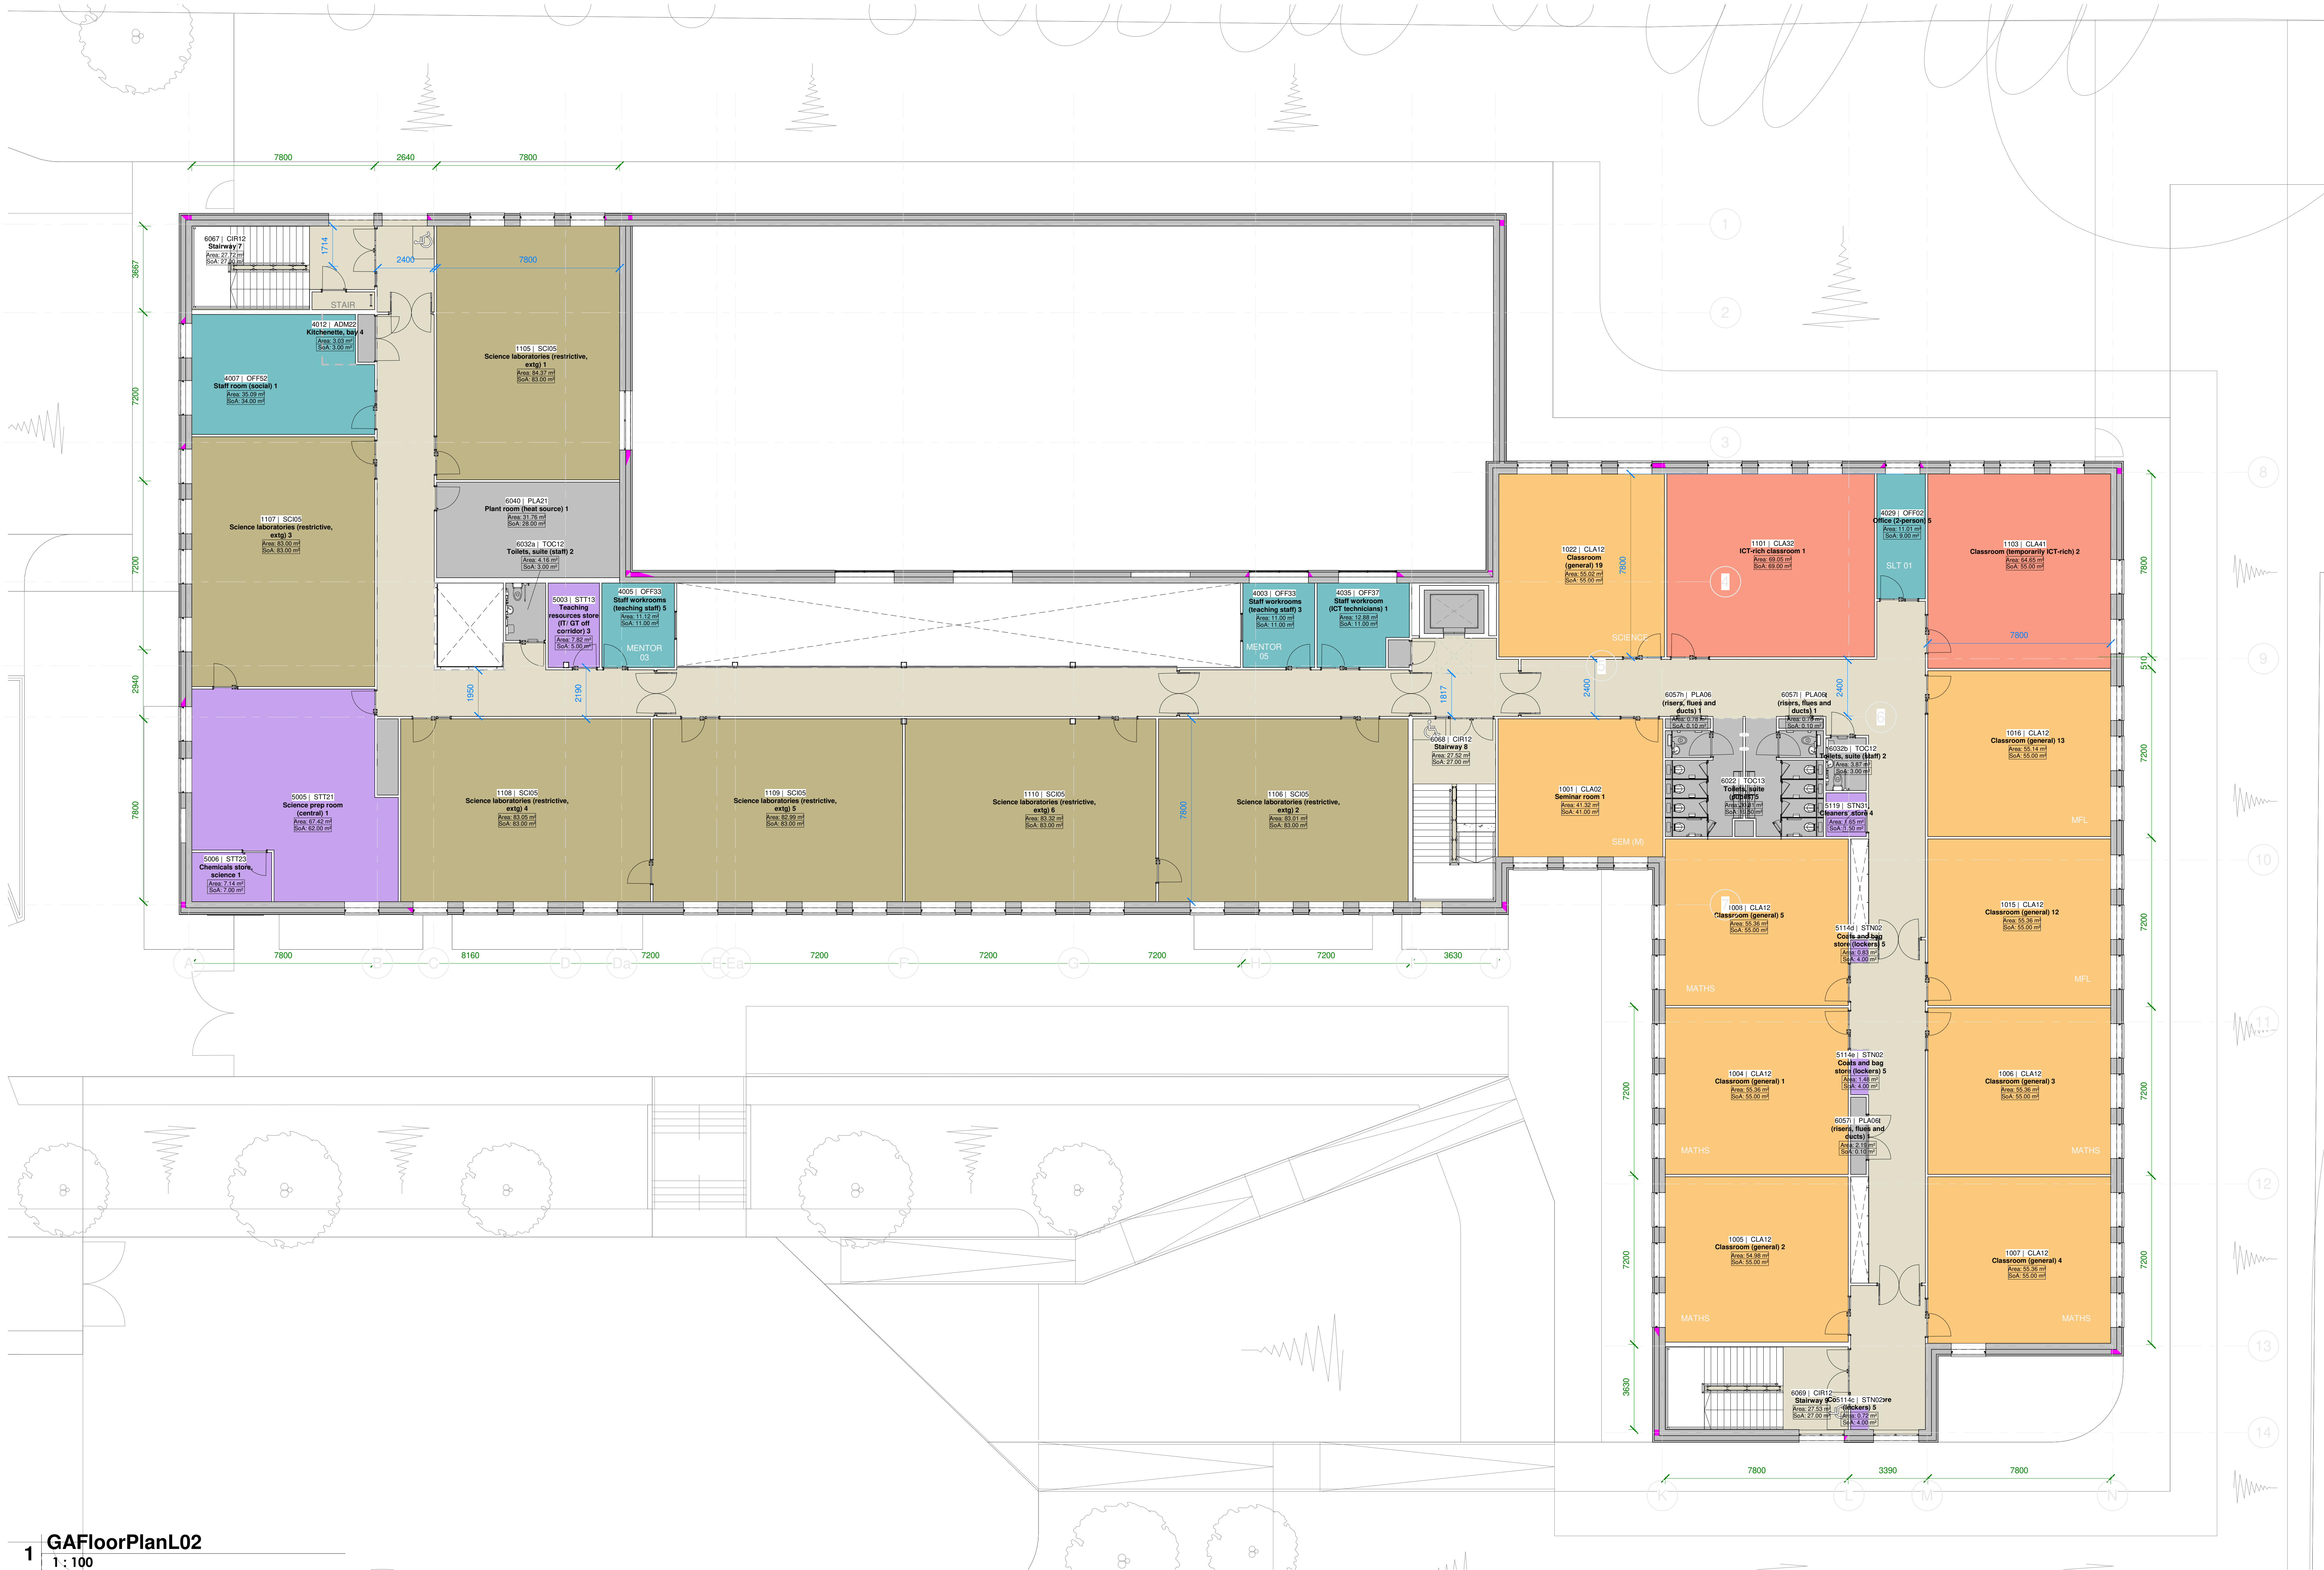

CDM Regulations

These notes identify those hazards which the designer deems to be significant, unusual, and likely to be difficult to be competent Contractor and/or difficult to manage. If any such hazards are identified and not listed below then they should be brought to the attention of the Architect.

HAZARD:	In accordance with the HSE Red, Amber, Green list	Date Assessed	Date Mitigated
The risks highlighted below should be read in conjunction with the CDM Hazard Identification Checklist, preliminary Assessment and the Residual Risk document.			

R02 Avoid hand scraping of concrete	03/01/2024	→	→
R03 Avoid demolition by hand held breakers	03/01/2024	→	→
R05 Avoid large quantities of dust	03/01/2024	→	→
R07 Structural framework safety nets	03/01/2024	→	→
R10 Prevention of slips & trips on site and ramps	03/01/2024	→	→
R15 Avoid falls from height	03/01/2024	→	→
R16 Avoid use of chemical & biological chemicals	03/01/2024	→	→
R20 Avoid heavy and risk components	03/01/2024	→	→
R21 Avoid working over populated areas	03/01/2024	→	→
A02 Avoid materials in traffic areas	03/01/2024	→	→
A03 Avoid use of pneumatic tools	03/01/2024	→	→
A10 Provision for tying scaffolds for curtain walls	03/01/2024	→	→
A13 One way site traffic routes	03/01/2024	→	→
A13 Sustain adequate delivery room	03/01/2024	→	→
A14 Avoid heavy components	03/01/2024	→	→
A15 Avoid pile driving	03/01/2024	→	→
A17 Avoid undermining existing foundation	03/01/2024	→	→
G01 Allow adequate access for vehicles	03/01/2024	→	→
G02 Minimize reversing	03/01/2024	→	→
G03 Segregation of construction areas	03/01/2024	→	→
G04 Segregation of construction activities	03/01/2024	→	→
G05 Segregation of off-site work	03/01/2024	→	→
G13 Green list timber treatment	03/01/2024	→	→
G14 Green list engineering controls	03/01/2024	→	→
G15 Green list Operations & Maintenance info	03/01/2024	→	→

R07	2024-02-21	Issued for Planning	AP
R06	2024-01-19	Issued for draft CP	AP
R04	2024-01-10	Further CDM 05 updates	DB
R03	2024-01-02	CEM04 Updates	AP
R02	2023-10-19	First Issue - requested for B&K coding	AP
R01	2023-12-15	First Issue	DB

REV	DATE	DESCRIPTION	BY
-----	------	-------------	----



PROJECT
University Academy Long Sutton

DRAWING TITLE
PM_40_40_34 : General arrangement drawings
GENERAL ARRANGEMENT: PLANS
GA Floor Plan - L02

DRAWING STATUS
PLANNING

DER REF	DRAWN BY	DATE	SCALE	MEDIA
198	AW	13/12/2023	As indicated	A0
PROJECT - ORIGINATOR - ZONE - LEVEL - TYPE - ROLE - NUMBER				REVISION
SRP1155-CPM-01-02-D-A-2022				P07

Copyright of CPMG Architects Limited 2024. All rights reserved. No part of this publication may be reproduced, stored in retrieval system or transmitted in any form or by any means without prior permission of CPMG Architects Limited. Do not scale from drawing. Use figured dimensions only. All dimensions to be checked on site.

ISO 9001:2015 Quality Management ISO 14001:2015 Environmental Management
BS EN ISO 19005:2018 Information Management