


CDM Regulations

These rules identify those hazards which the designer deems to be significant, unusual, not likely to be obvious to a competent Contractor and/or difficult to manage. If any such hazards are identified and not listed below then they should be brought to the attention of the Architect.


HAZARD:	in accordance with the HSE Red, Amber, Green list	Date Assessed	Date Mitigated
The risks highlighted below should be read in conjunction with the CPMG Hazard Identification Checklist, preliminary Assessment and the Residual Risk document.			

R02 Avoid hand scuffing of concrete	03/01/2024	✓/✓/✓
R03 Avoid demolition by hand held breakers	03/01/2024	✓/✓/✓
R05 Avoid large quantities of dust	03/01/2024	✓/✓/✓
R07 Structural framework safety nets	03/01/2024	✓/✓/✓
R10 Prevention of slips & trips on stairs and ramps	03/01/2024	✓/✓/✓
R15 Avoid falls from height	03/01/2024	✓/✓/✓
R16 Monitor for chemical & biological chemicals	03/01/2024	✓/✓/✓
R20 Avoid heavy and risk components	03/01/2024	✓/✓/✓
R21 Avoid working over populated areas	03/01/2024	✓/✓/✓
A02 Avoid materials in traffic areas	03/01/2024	✓/✓/✓
A03 Avoid use of precast slabs	03/01/2024	✓/✓/✓
A10 Provision for tying scaffolds for curtain walls	03/01/2024	✓/✓/✓
A12 One way traffic routes	03/01/2024	✓/✓/✓
A13 Sufficient adequate delivery room	03/01/2024	✓/✓/✓
A14 Avoid heavy components	03/01/2024	✓/✓/✓
A15 Avoid fire welding	03/01/2024	✓/✓/✓
A17 Avoid undermining existing foundation	03/01/2024	✓/✓/✓
G01 Allow adequate access for vehicles	03/01/2024	✓/✓/✓
G02 Minimize reversing	03/01/2024	✓/✓/✓
G03 Segregation of construction access	03/01/2024	✓/✓/✓
G04 Segregation of construction activities	03/01/2024	✓/✓/✓
G05 Segregation of different trades	03/01/2024	✓/✓/✓
G11 Green list: timber treatment	03/01/2024	✓/✓/✓
G12 Green list: engineering controls	03/01/2024	✓/✓/✓
G14 Green list: Operations & Maintenance info	03/01/2024	✓/✓/✓

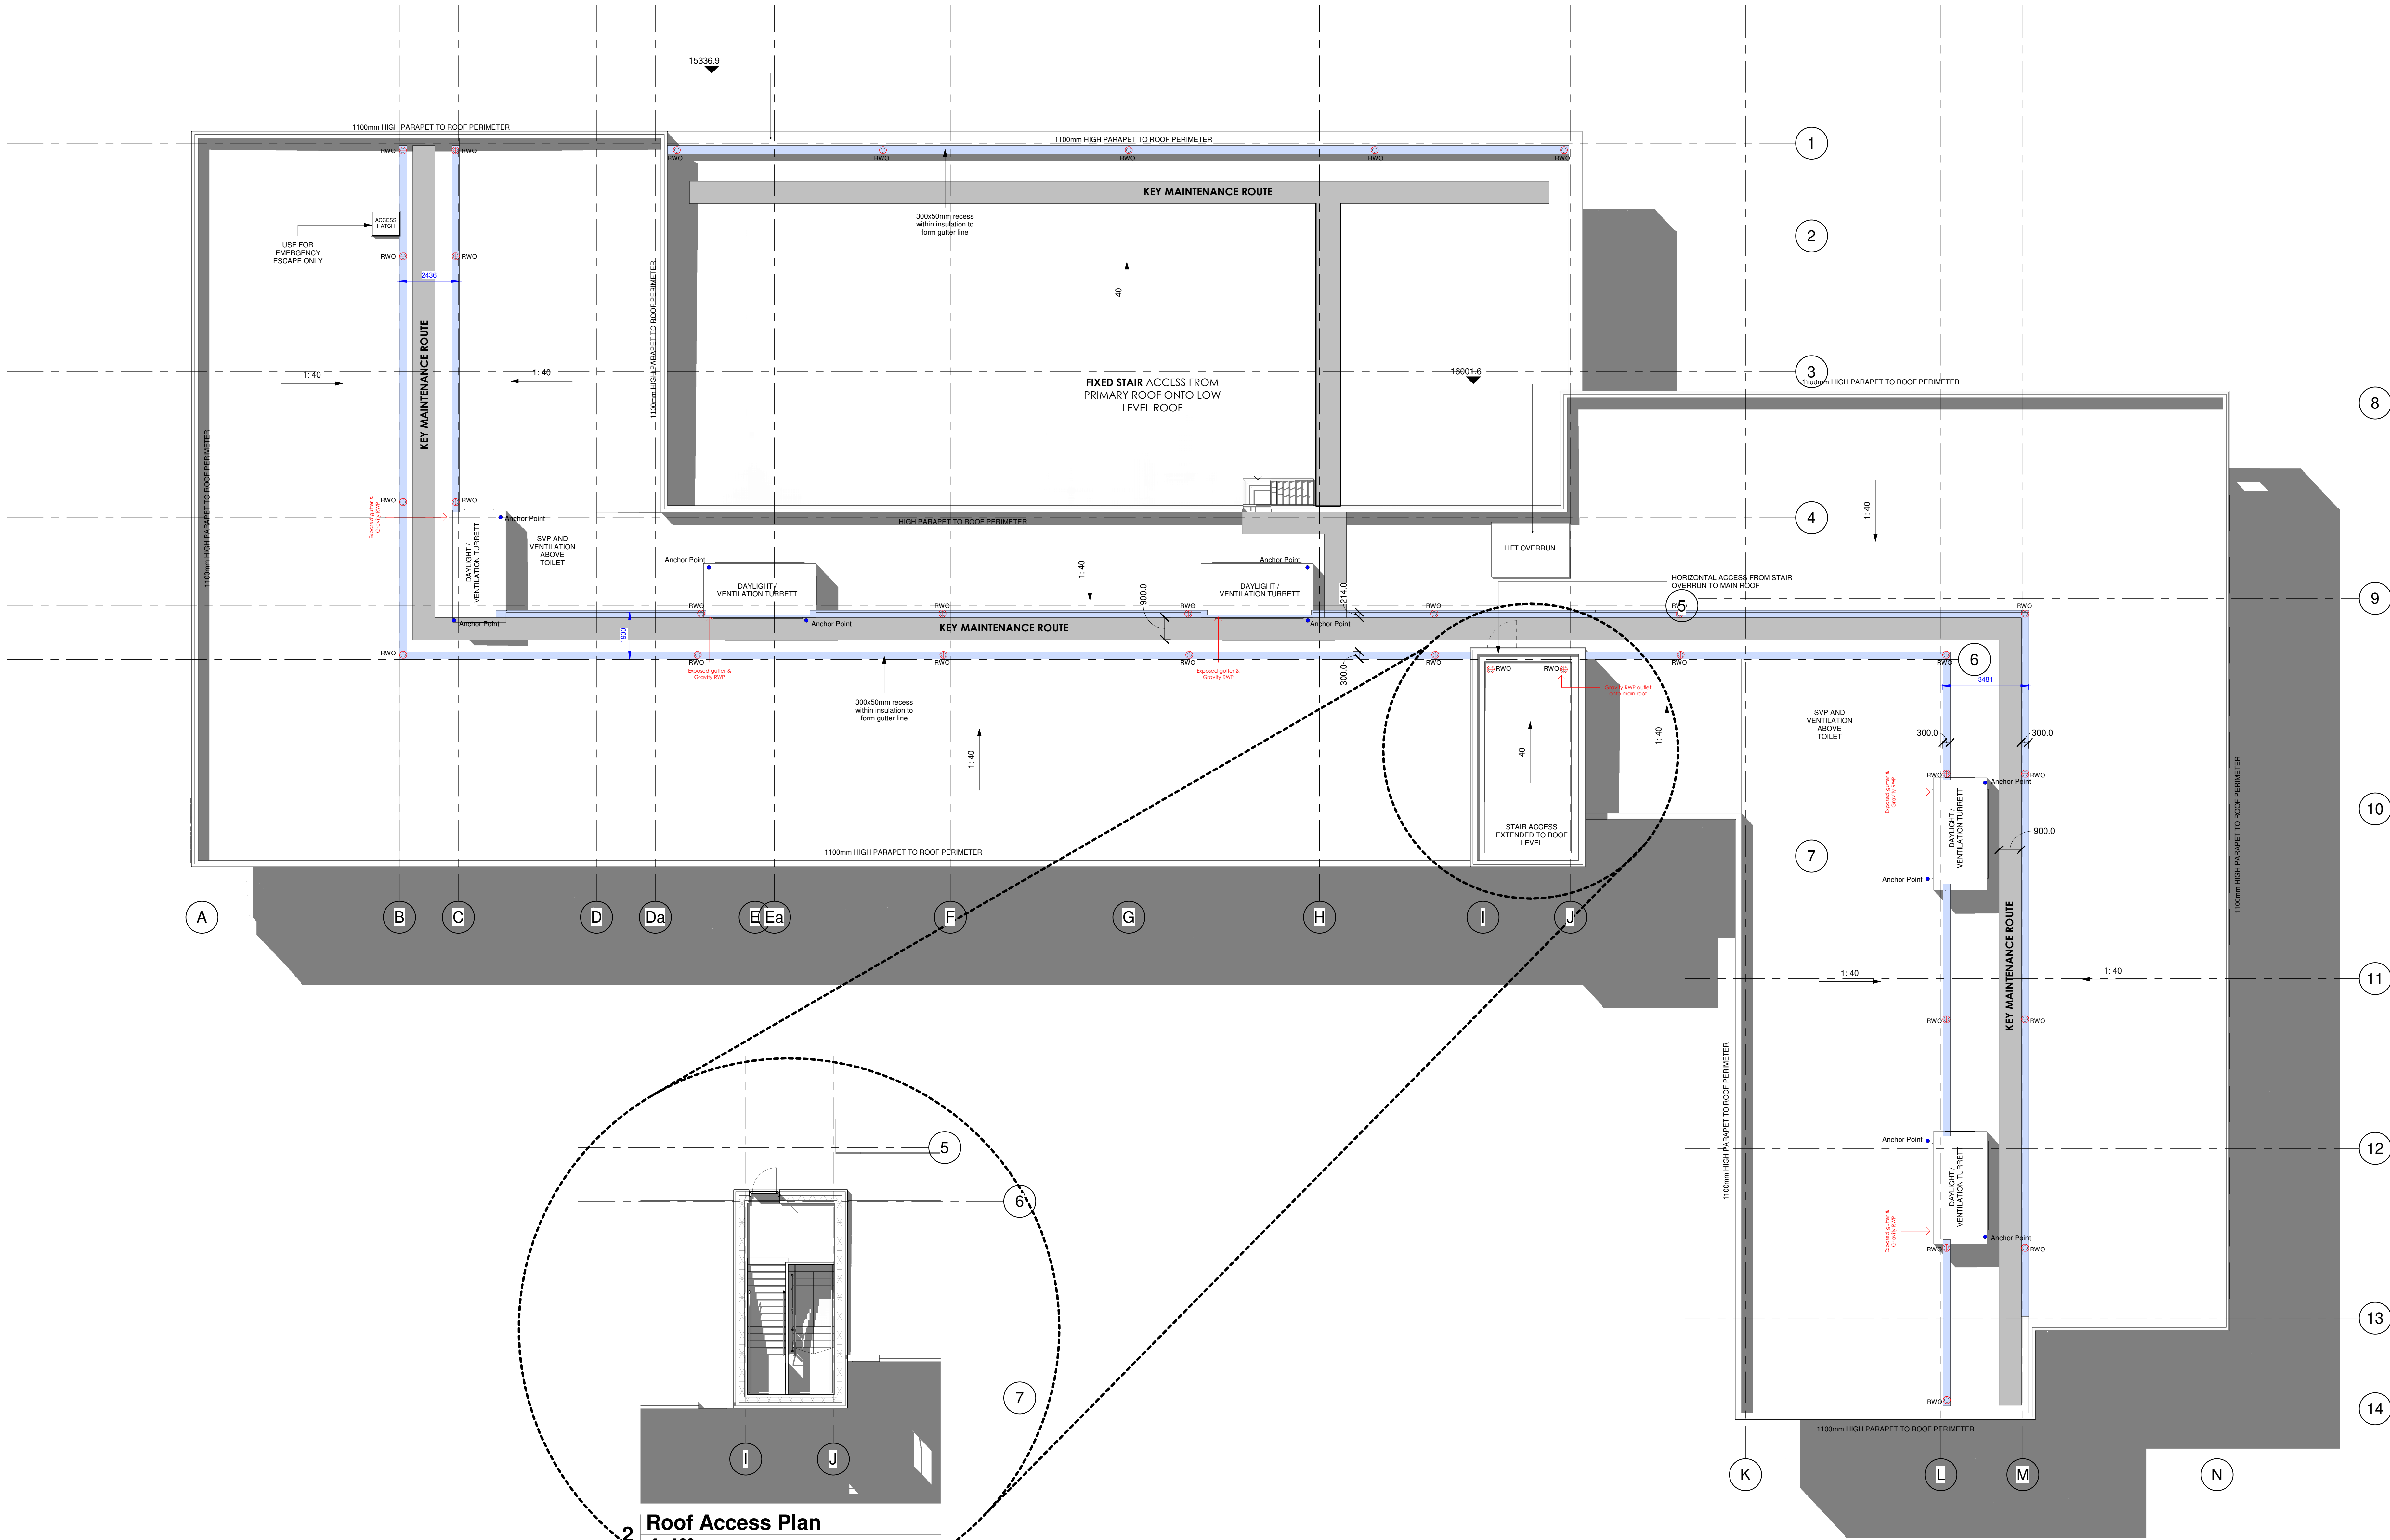

Roof Access Plan
1:100

Roof Plan LRF
1:100

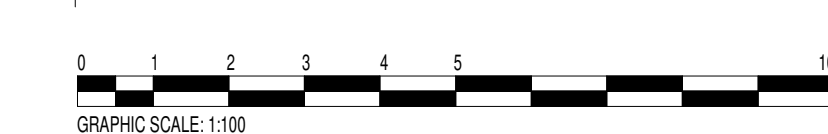

P04	2024-03-21	Issued for Planning	AP
P03	2024-01-19	Issued for draft CP	AP
P02	2024-01-19	CPM 05 update	DB
P01	2023-12-20	First issue - requested for costing	AP

REV	DATE	DESCRIPTION	BY
-----	------	-------------	----

CLIENT

Department for Education

BOWMER KIRKLAND

ORIGINATOR REF.

CPMG Let's create something remarkable. responsible. real.

CPMG Architects Limited, 100, The Quadrant, Brighton, BN1 1UG, UK
01273 5060000
info@cpmg.co.uk
www.cpmg.co.uk

PROJECT
University Academy Long Sutton

DRAWING TITLE
PM_40_40_34 : General arrangement drawings
GENERAL ARRANGEMENT: PLANS
GA Roof Plan

DRAWING STATUS
PLANNING

DER REF	DRAWN BY	DATE	SCALE	MEDIA
199	AW	2024-01-22	As indicated	A0
PROJECT - ORIGINATOR - ZONE - LEVEL - TYPE - ROLE - NUMBER				REVISION
SRP1155-CPM-01-R1-D-A-2023				P04

Copyright of CPMG Architects Limited 2024. All rights reserved. No part of this publication may be reproduced, stored in a retrieval system or transmitted in any form or by any means without prior permission of CPMG Architects Limited. Do not scale from drawing. Use figured dimensions only. All dimensions to be checked on site.

ISO 9001:2015 Quality Management ISO 14001:2015 Environmental Management
BS EN ISO 19005:2018 Information Management