



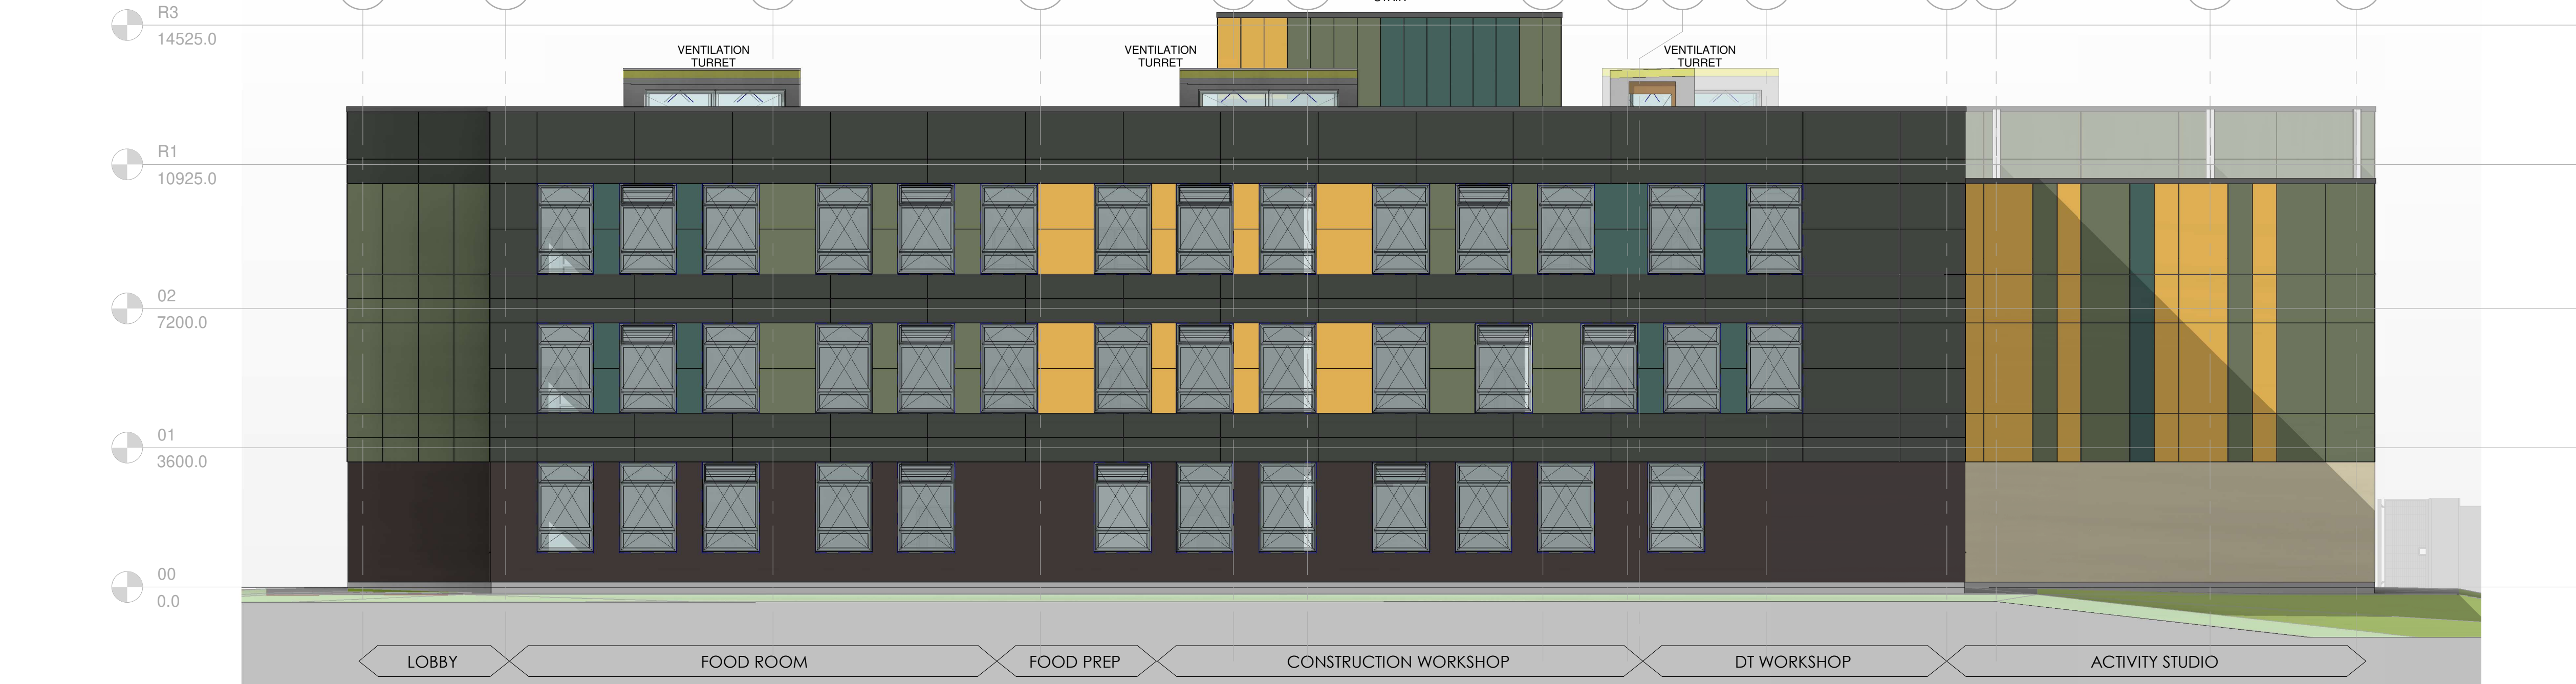

1 **GANorthElevation**
1 : 100

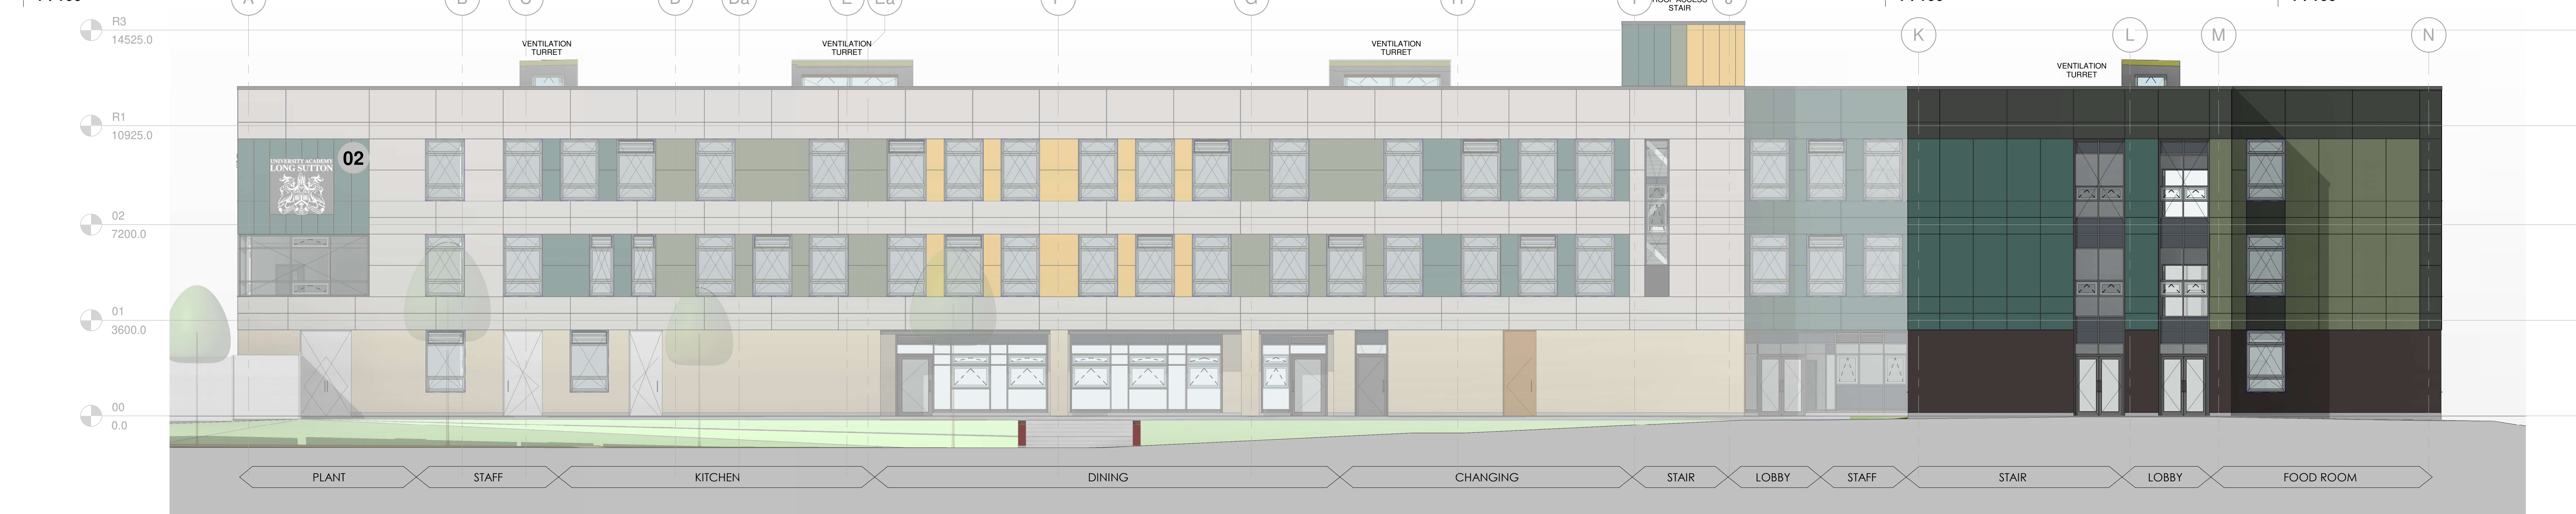


2 **GAEastElevation**
1 : 100



4 **GASouthElevation**
1 : 100



5 **GAWestElevation**
1 : 100

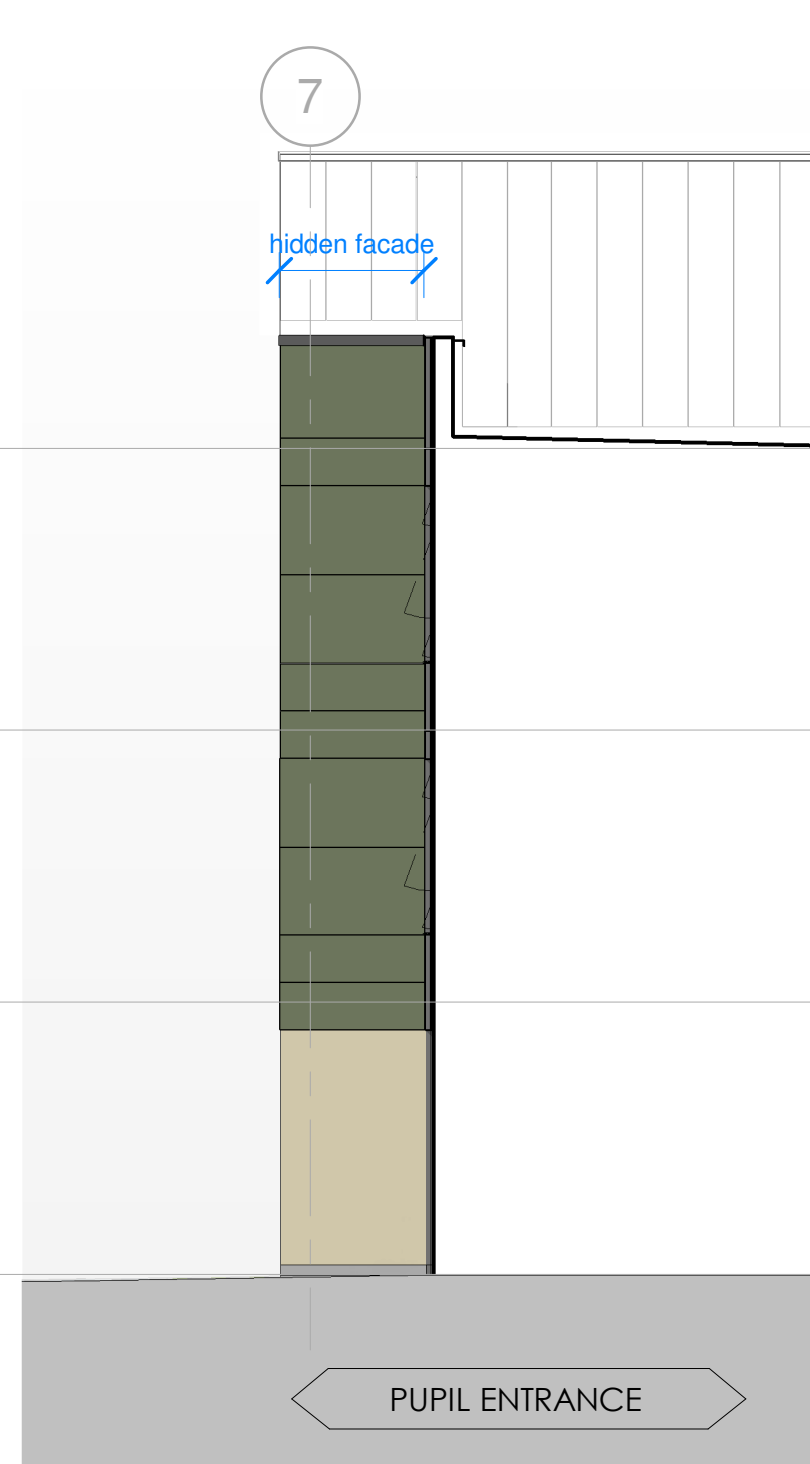


3 **East Elevation (Hidden)**
1 : 100



6 **West Elevation (Hidden)**
1 : 100

- MATERIAL KEY**
- 01 Material : Facing Brickwork
Colour : TBC
Product : TBC
 - 02 Material : PPC Aluminium Signage
Colour : School logo colours
Product : Academy Signage
 - 03 Material : Fibre Cement Rainscreen Cladding
Colour : Various shades from standard range
Product : Swispearl Zenor or similar
 - 04 Material : Fibre Cement Rainscreen Cladding
Colour : Shades to match feature colours
Product : Swispearl Planes or similar
 - 05 Material : PPC Aluminium Glazing System
Colour : Grey
Product : SAS or similar
 - 06 Material : PPC Aluminium / Steel Door
Colour : Grey
Product : Prima Doors or similar
 - 07 Material : PPC Aluminium Curtain Walling
Colour : Grey
Product : SAS or similar
 - 08 Material : PPC Aluminium Glazed Door
Colour : Grey
Product : SAS or similar
 - 09 Material : PPC Alum / GRP / PVC Root Trim
Colour : Grey / Galv / Stainless Steel
Product : Indicative Services Terminal
 - 10 Material : Metal
Colour : Grey / Galv / Stainless Steel
Product : Indicative Services Terminal
 - 11 Material : PPC Aluminium Louvre
Colour : Grey
Product : SAS or similar
 - 12 Material : Timber / Steel-Framed Canopy
Colour : Timber / Grey / Glav Steel
Product : CTS

 

GRAPHIC SCALE 1:100

REV	DATE	DESCRIPTION	BY
P04	2024-03-21	Revised Cladding Colours prior to Planning Submission	AP
R03	2024-01-19	Issued for draft CP	AP
P02	2024-01-02	CPM Update	AP
P01	2023-12-19	First issue - requested for B&K costing	AP

CLIENT

Department for Education

BOWMER KIRKLAND

ORIGINATOR
CP MG
Let's create something remarkable, responsible, real.
Architects & Interior Design

PROJECT
University Academy Long Sutton

DRAWING TITLE
PM_40_20_27 : Elevation drawings

GENERAL ARRANGEMENT: ELEVATIONS

GA Elevations

DRAWING STATUS
PLANNING

DER REF	DRAWN BY	DATE	SCALE	MEDIA
194	AW	13/12/2023	As indicated	A0
PROJECT - ORIGINATOR - ZONE - LEVEL - TYPE - ROLE - NUMBER				REVISION
SRP1155-CPM-01-ZZ-D-A-2010				P04

Copyright of CPMG Architects Limited 2024. All rights reserved. No part of this publication may be reproduced, stored in a retrieval system or transmitted in any form or by any means without prior permission of CPMG Architects Limited. Do not scale from drawing. Use figured dimensions only. All dimensions to be checked on site.
ISO 9001:2015 Quality Management
BS EN ISO 14001:2015 Environmental Management

