

LINCOLNSHIRE COUNTY COUNCIL
Reproduced from the 1996 OS mapping with the permission
of the Controller of Her Majesty's Stationery Office (C) Crown
Copyright Unauthorised reproduction infringes Crown
Copyright and may lead to civil proceedings
OS Licence LA076732

18 MAR 2003
0355103

LONG SUTTON THE PEELE SCHOOL

SCALE 1:2500




All Dimensions and Levels to be confirmed on site.
 Only Figure Dimensions to be used.
 Do not scale this drawing.
 Any discrepancies to be notified to the originator
 of the drawing immediately.
 In doubt, ask.
 Copyright is reserved by them and the drawing is
 issued on the condition that it is not copied,
 reproduced, retained, or disclosed to any
 unauthorised person, either wholly or in part
 without the consent in writing for the originator

HBS Business Services
 Mill House
 Brayford Wharf North
 Lincoln, LN1 1YT
 Tel: 01522 836836
 Fax: 01522 516050
 Web: www.hbs.uk.com




Client	Lincolnshire County Council
Project	Long Sutton The Peele Play Group
Drawing Title	Block Plan
Drawn By	PNP
Checked By	GM
Scale	1:500
Date	Feb 03
Project No.	60253
Drawing No.	3

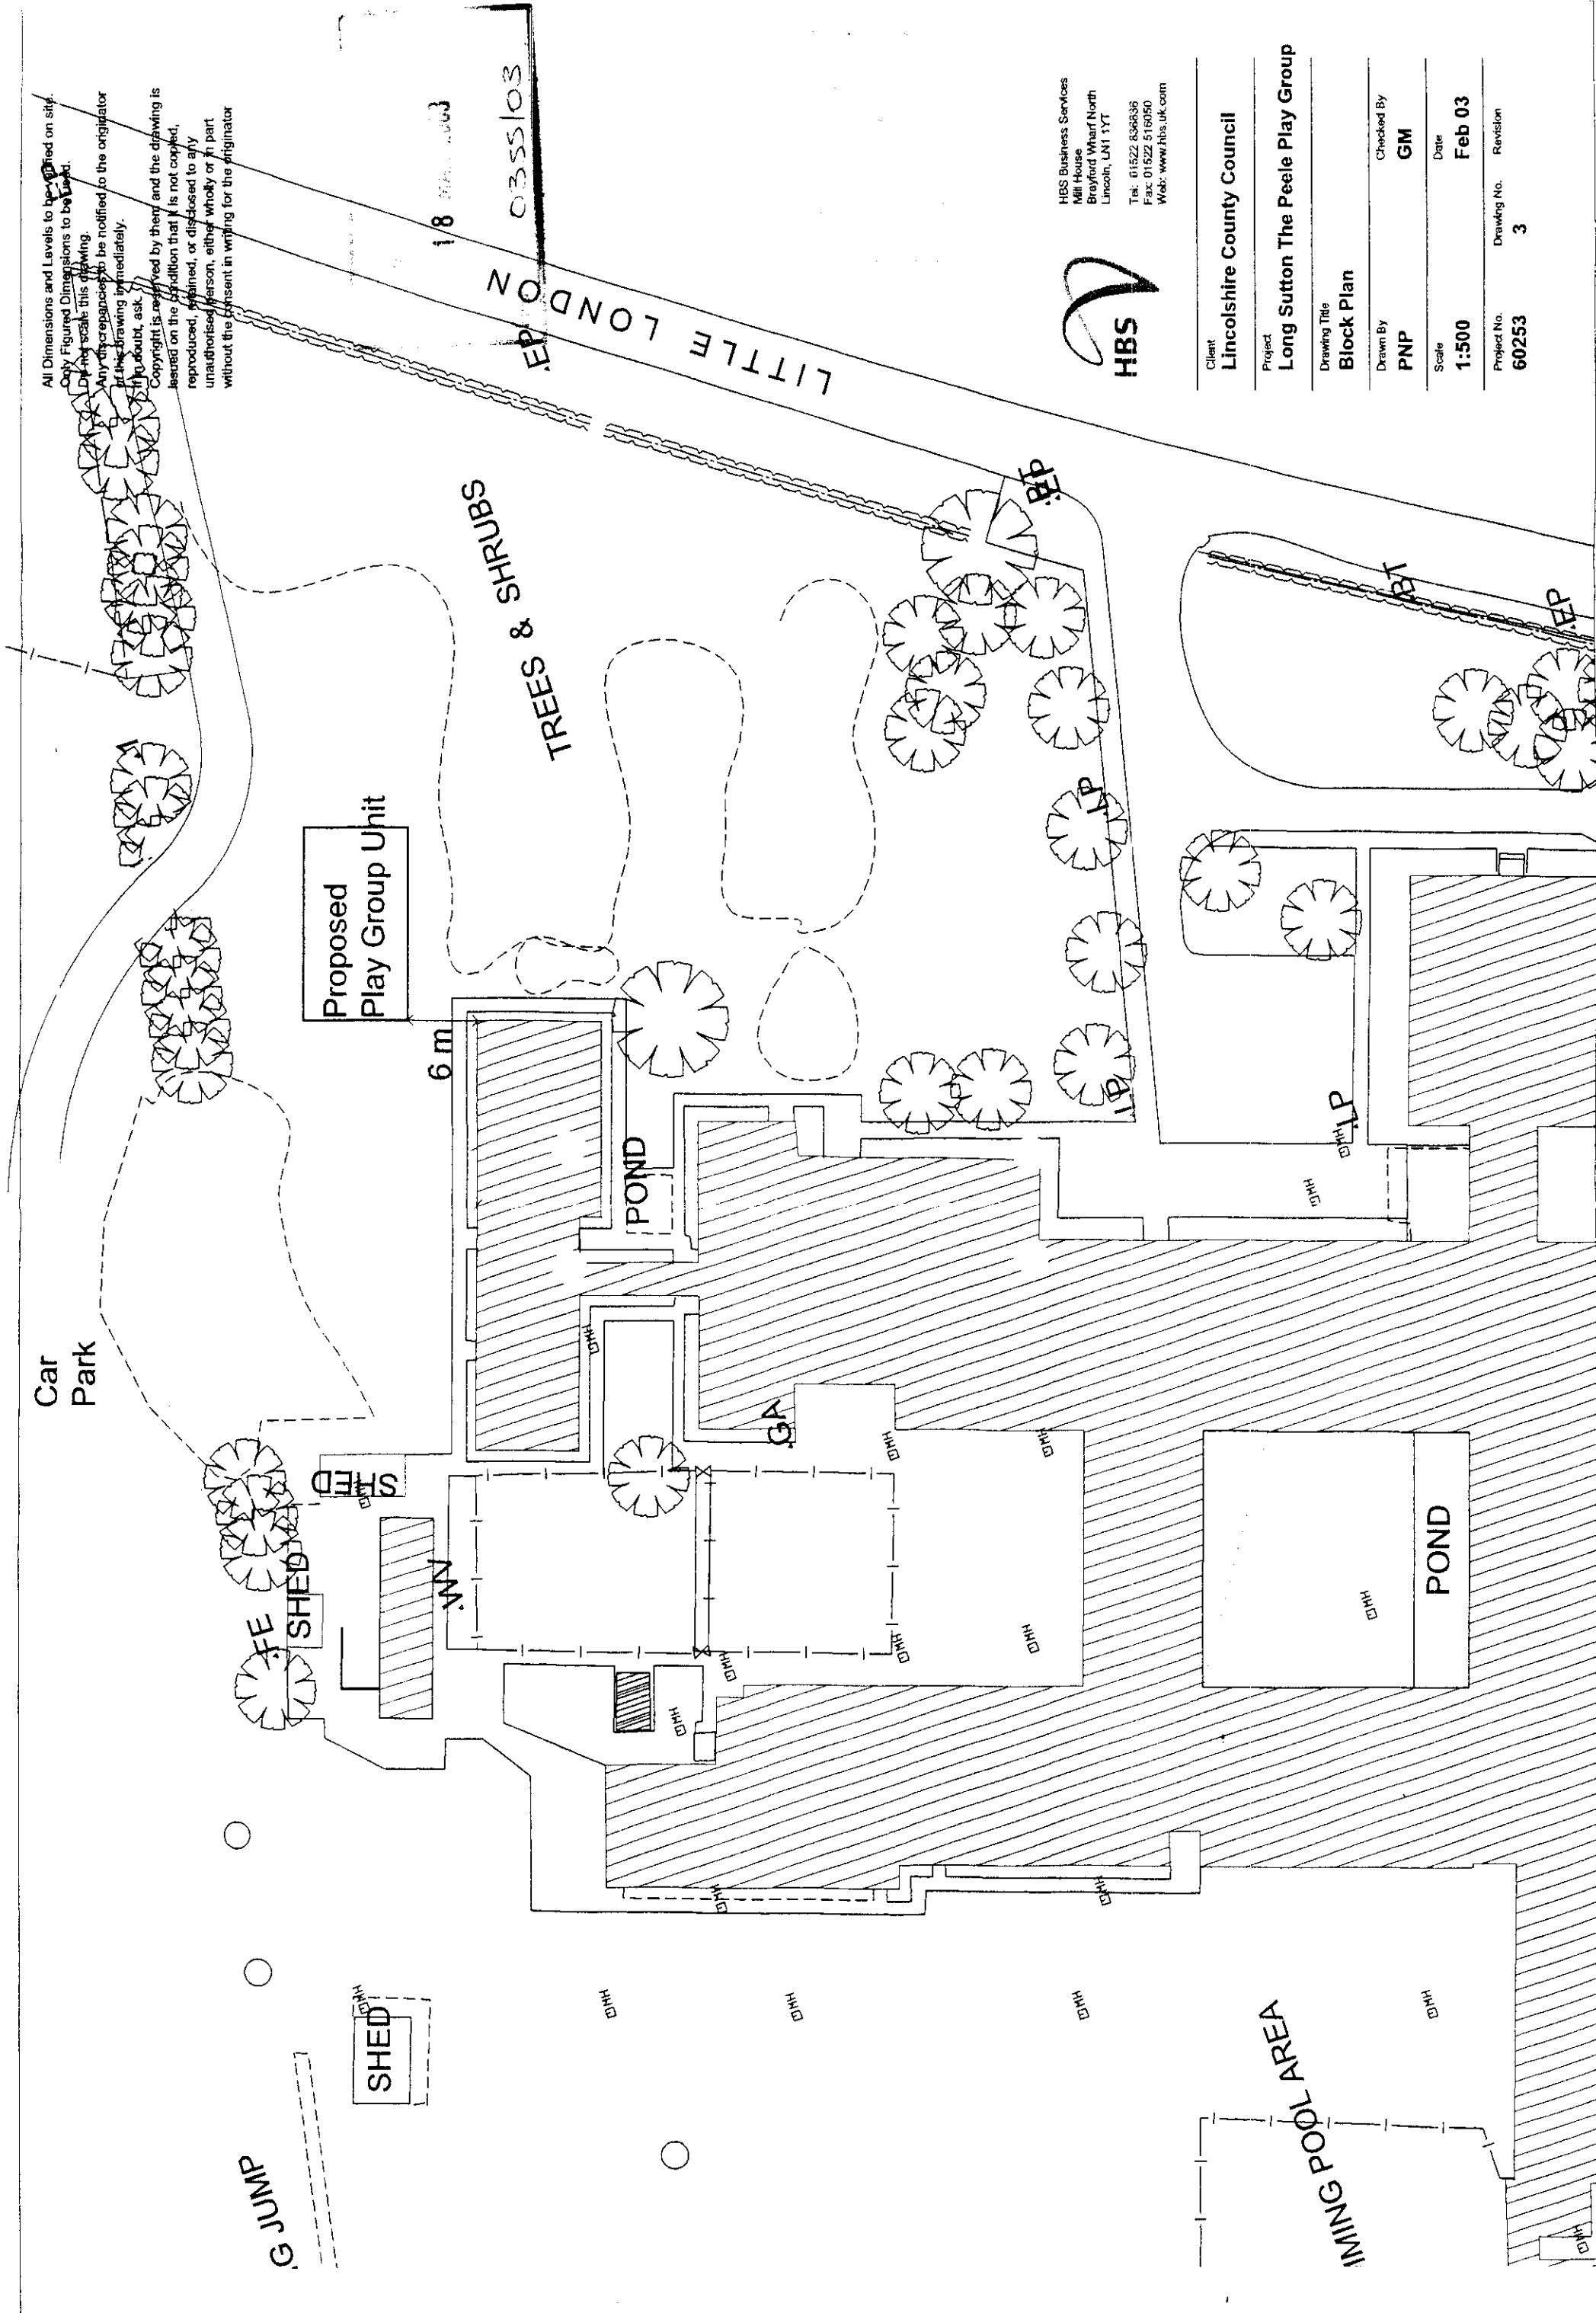


All Dimensions and Levels to be verified on site.
Only Figured Dimensions to be used.
Do not scale this drawing.
Any discrepancies to be notified to the originator
in writing immediately.


Copyright reserved by them and the drawing is
based on the condition that it is not to be
reproduced, related, or disclosed to any
unauthorised person, either wholly or in part
without the consent in writing for the originator

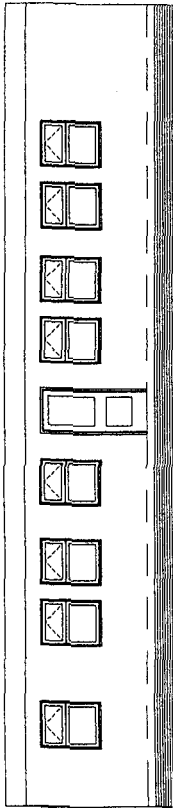


Front Elevation

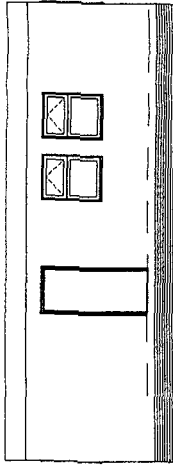


Side Elevation

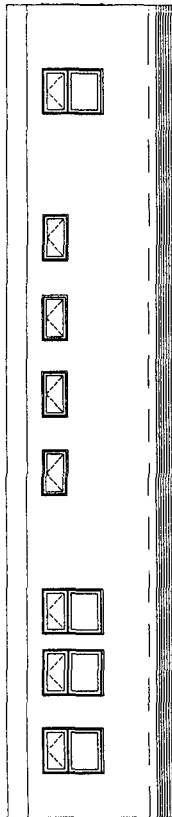

Rear Elevation

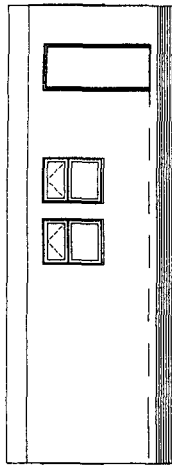

Side Elevation

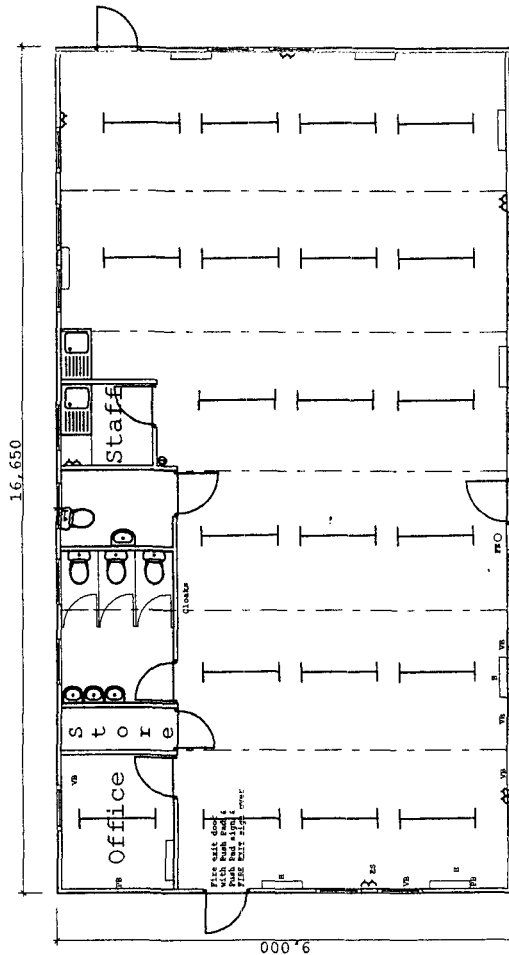

Plan

Plannin
18 MAR 2003
0355/03

HBS
HBS Business Services
M8 House
Brayford Wharf North
Lincoln LN1 1YT
Tel: 01522 836836
Fax: 01522 516050
Web: www.hbs.co.uk

Client	Lincolnshire County Council
Project	Playgroup Building
Drawing Title	General Layout
Drawn By	PNP
Checked By	GM
Scale	1:100
Date	Feb 03
Project No.	Play
Drawing No.	1
Revision	