



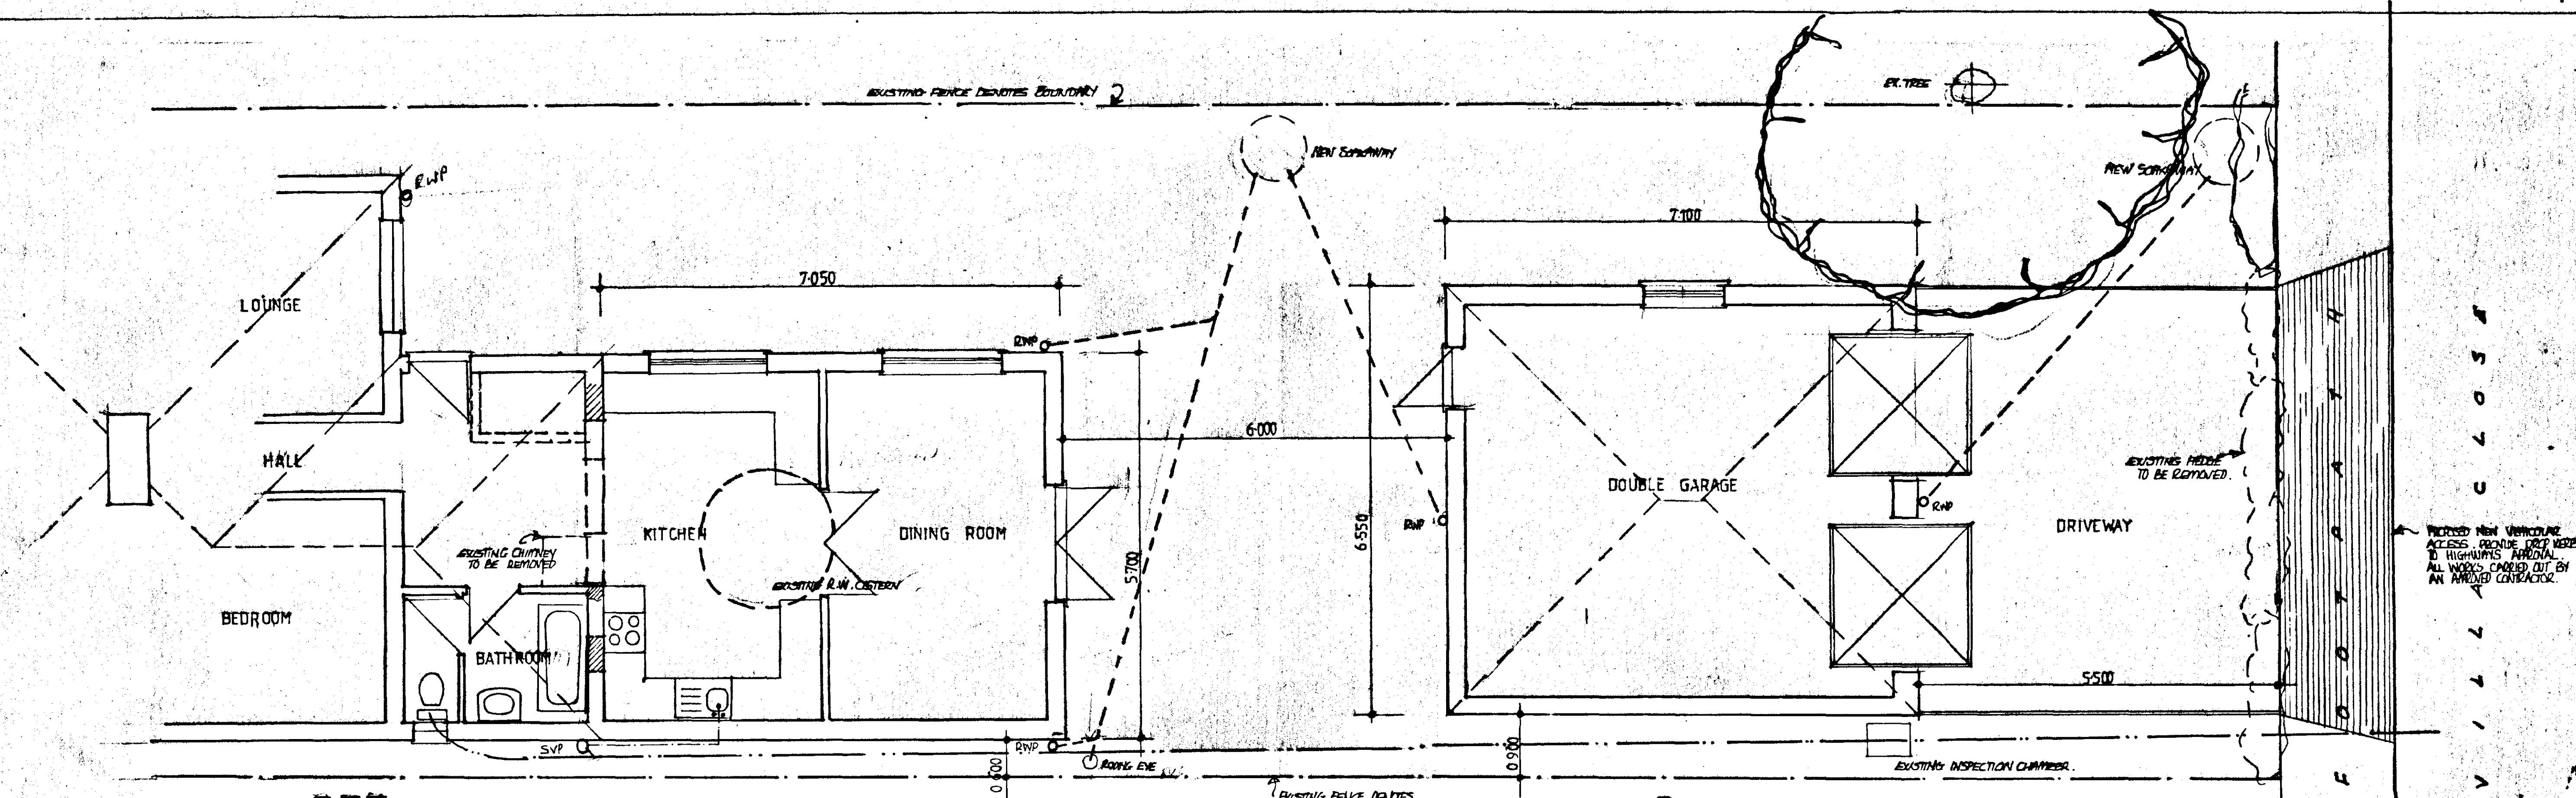


PLAN LAYOUT AS PROPOSED

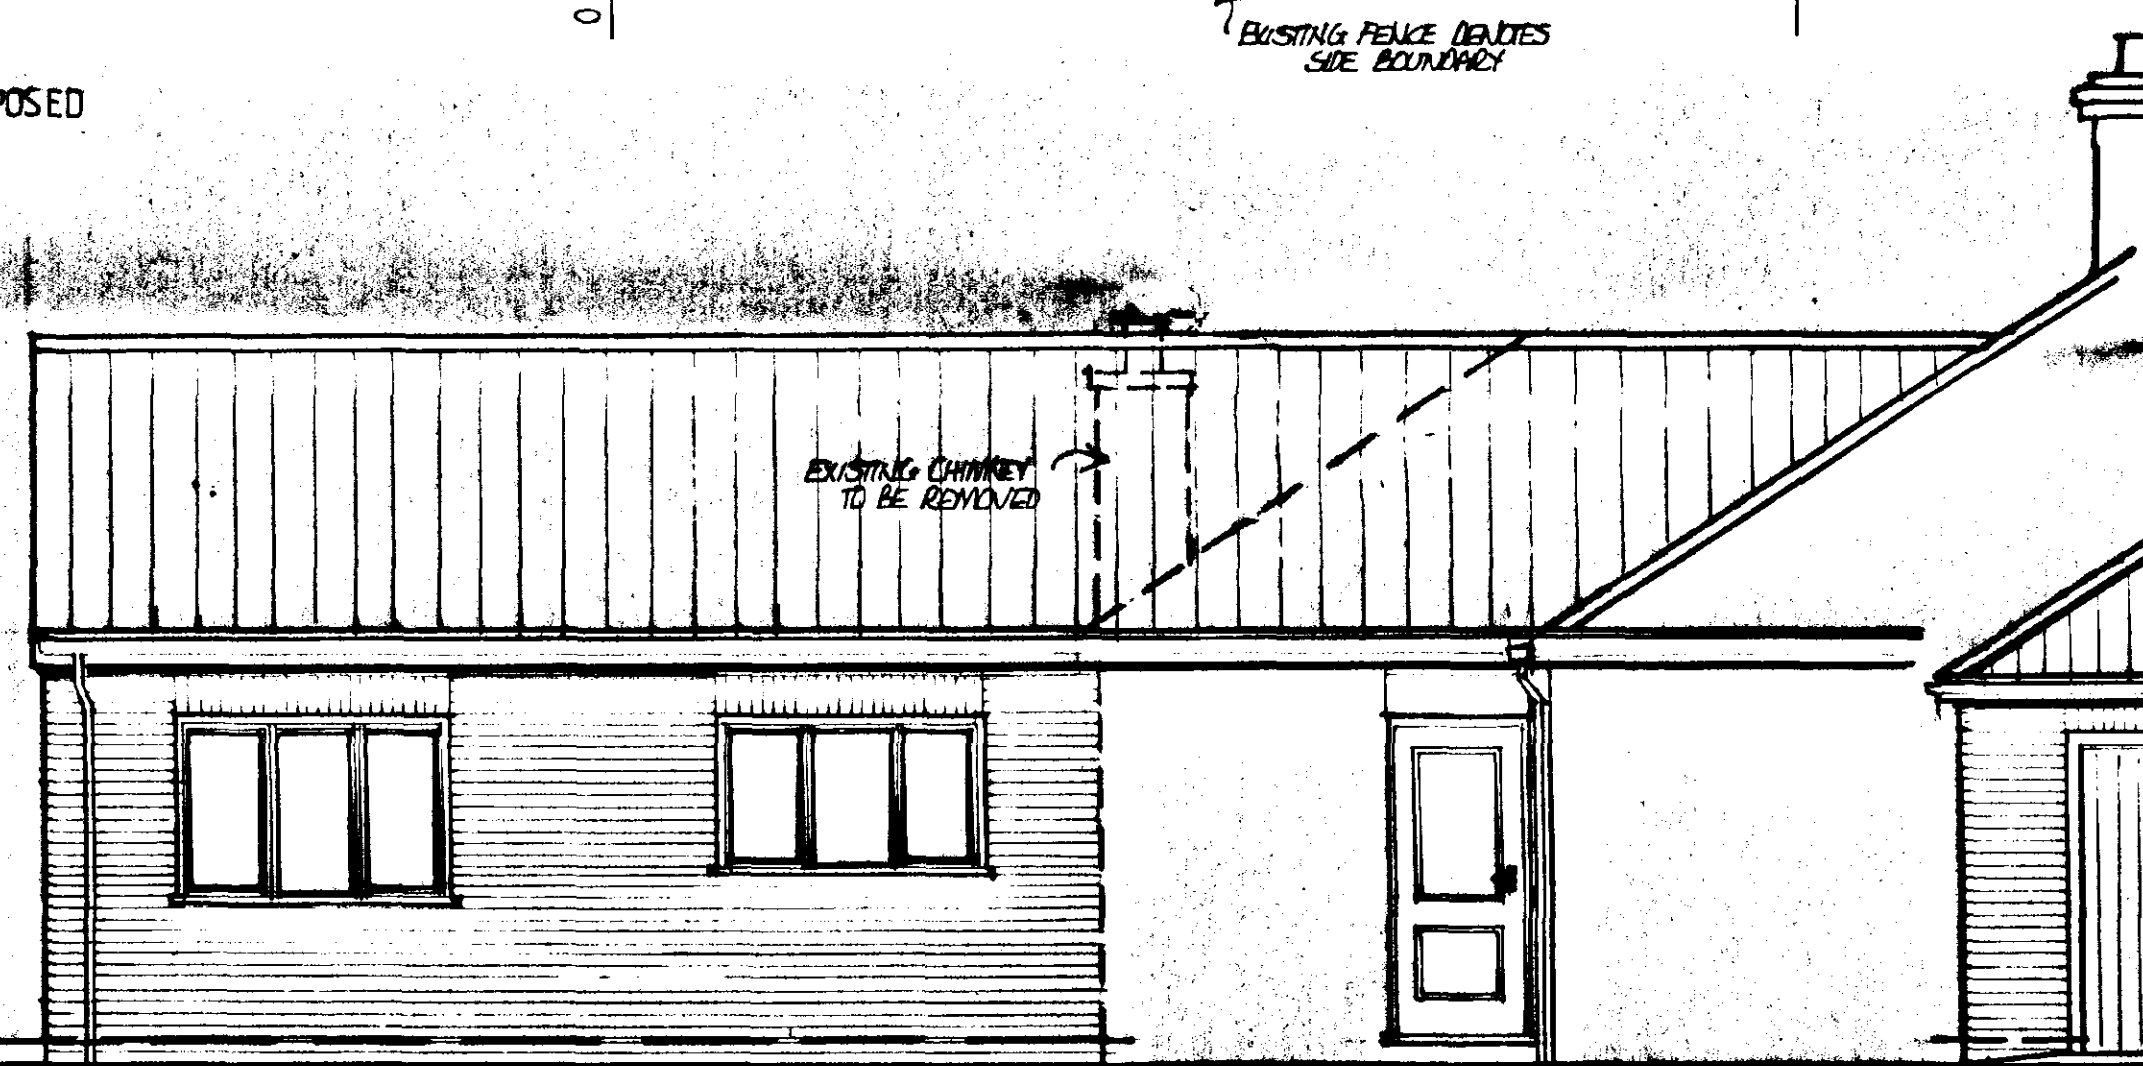

REAR ELEVATION




SIDE ELEVATION

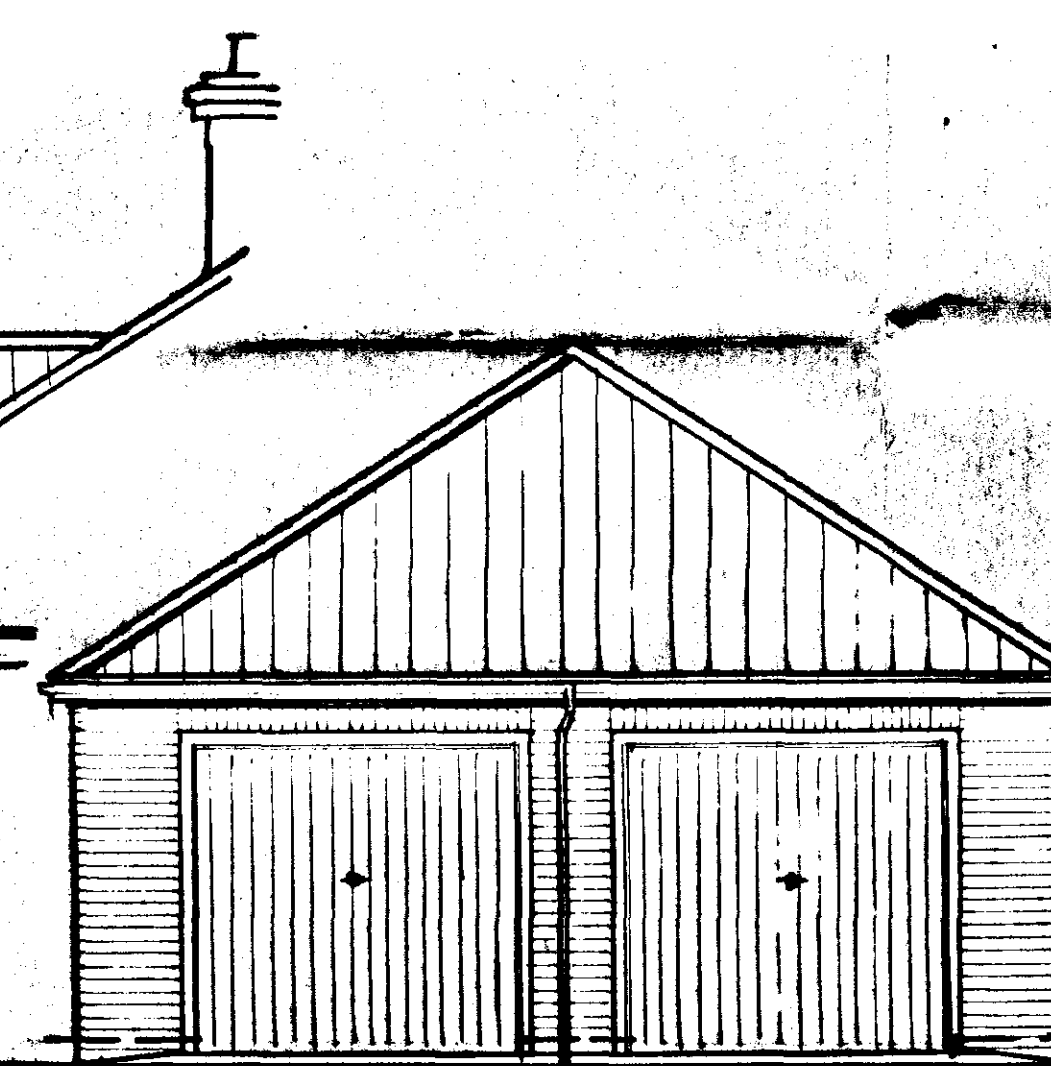


FRONT ELEVATION (VILLA CLOSE)




SIDE ELEVATION

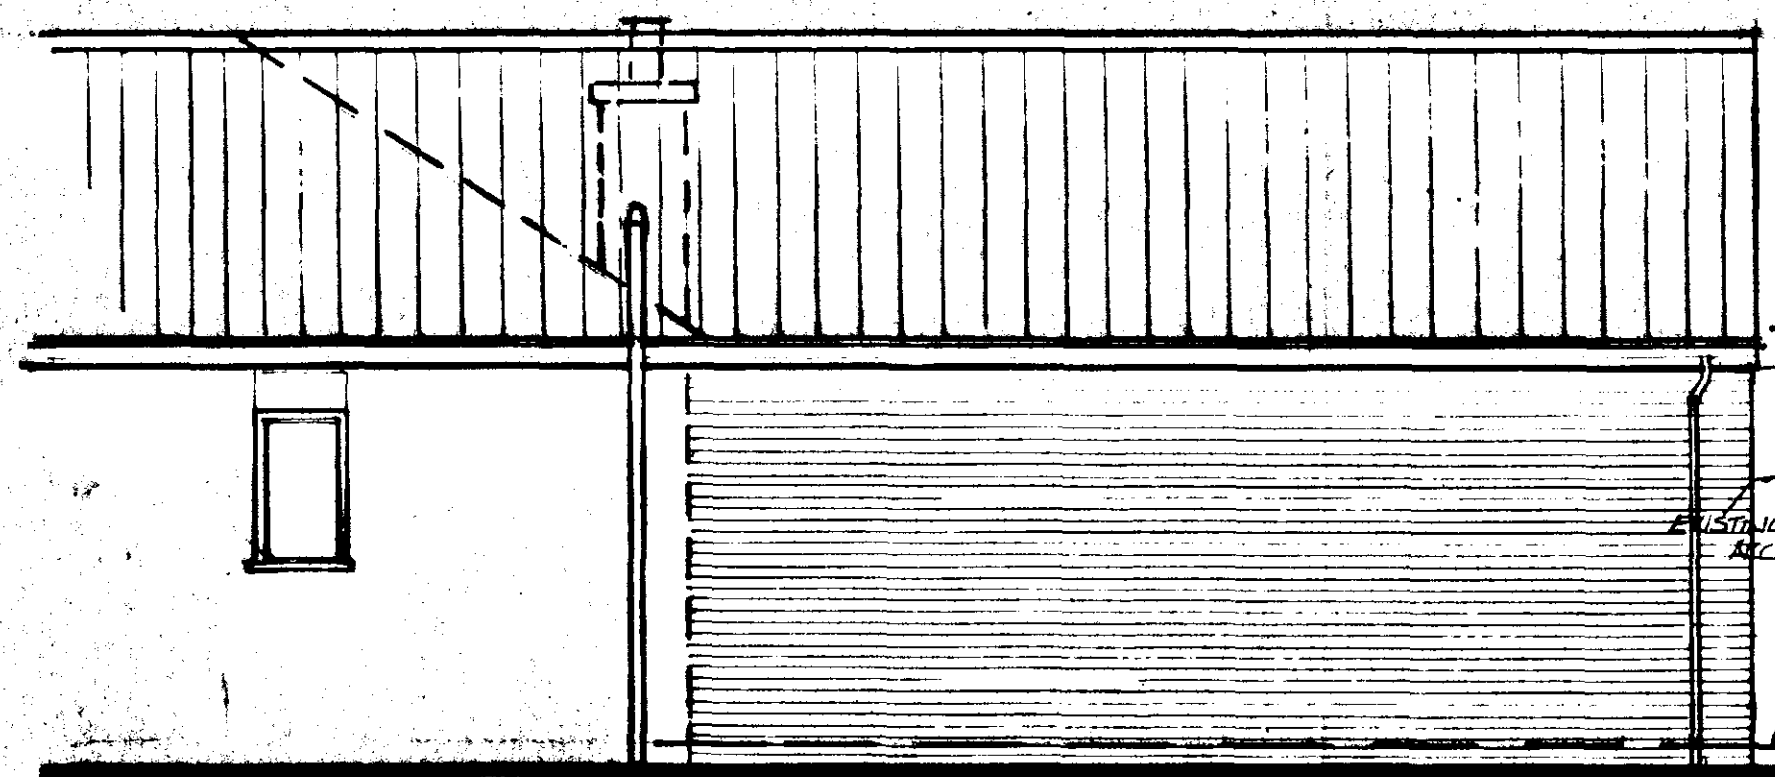


SIDE ELEVATION

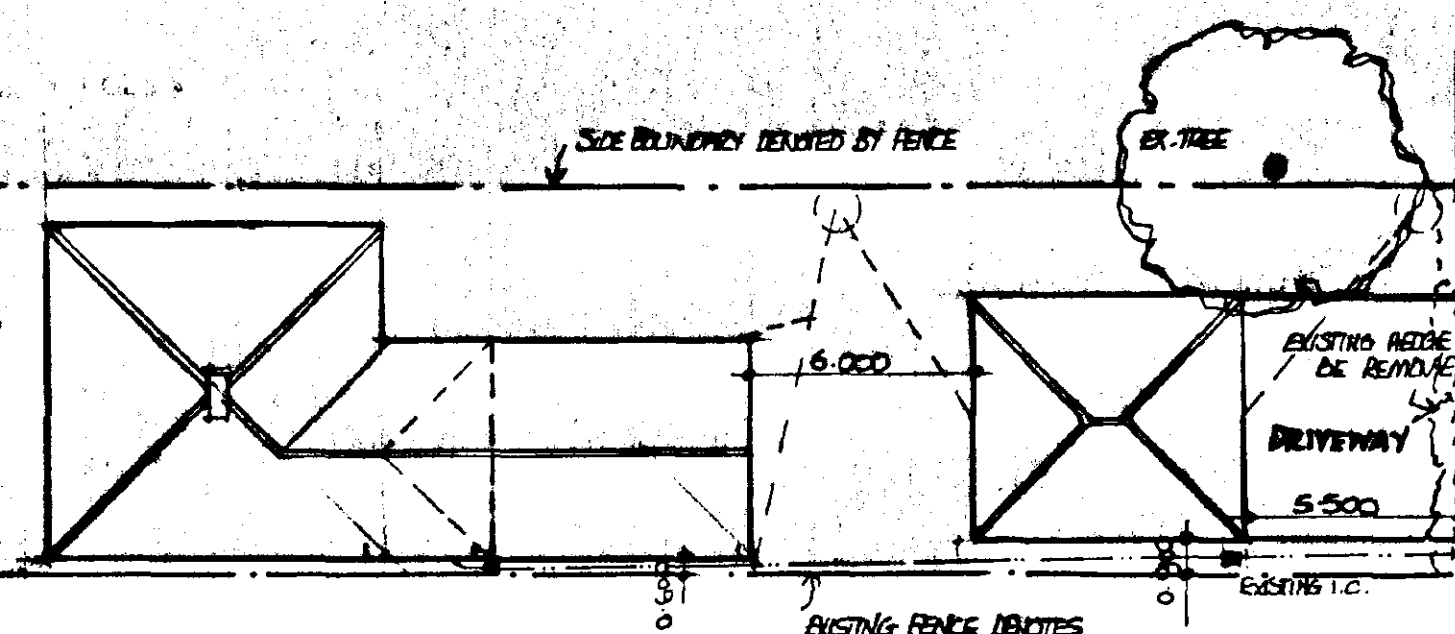

SITE LAYOUT PLAN
SCALE 1:200

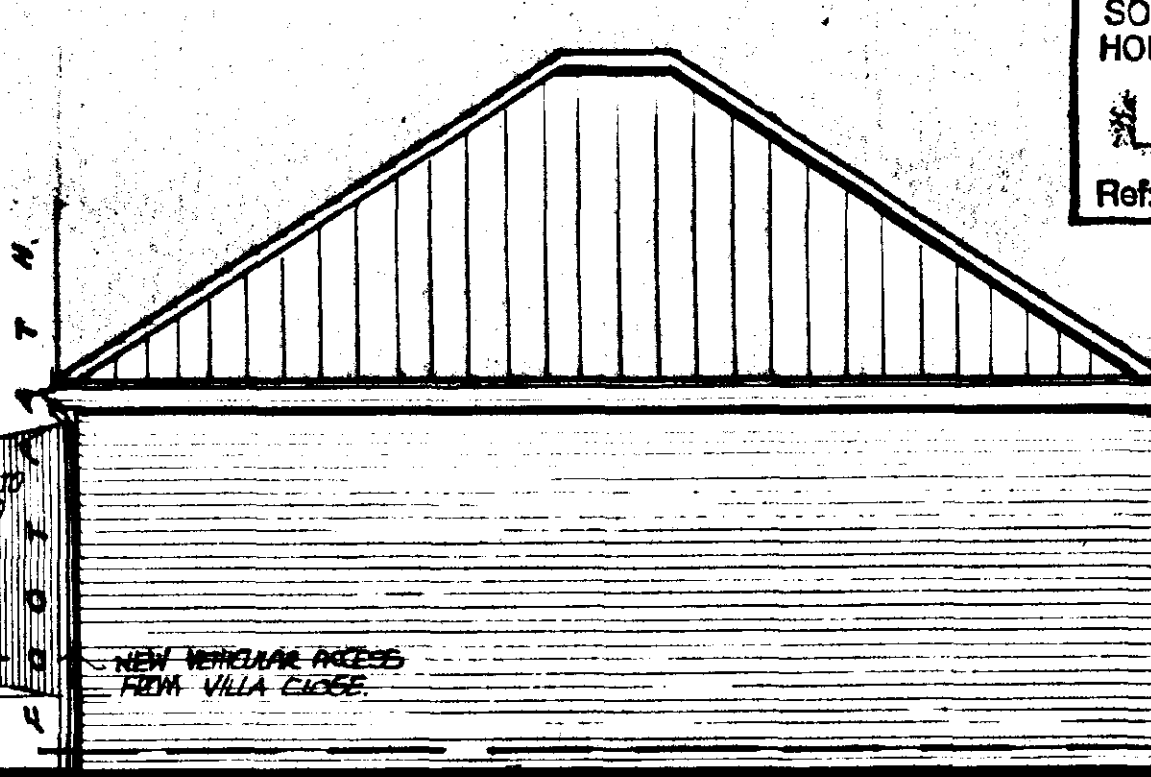

SIDE ELEVATION

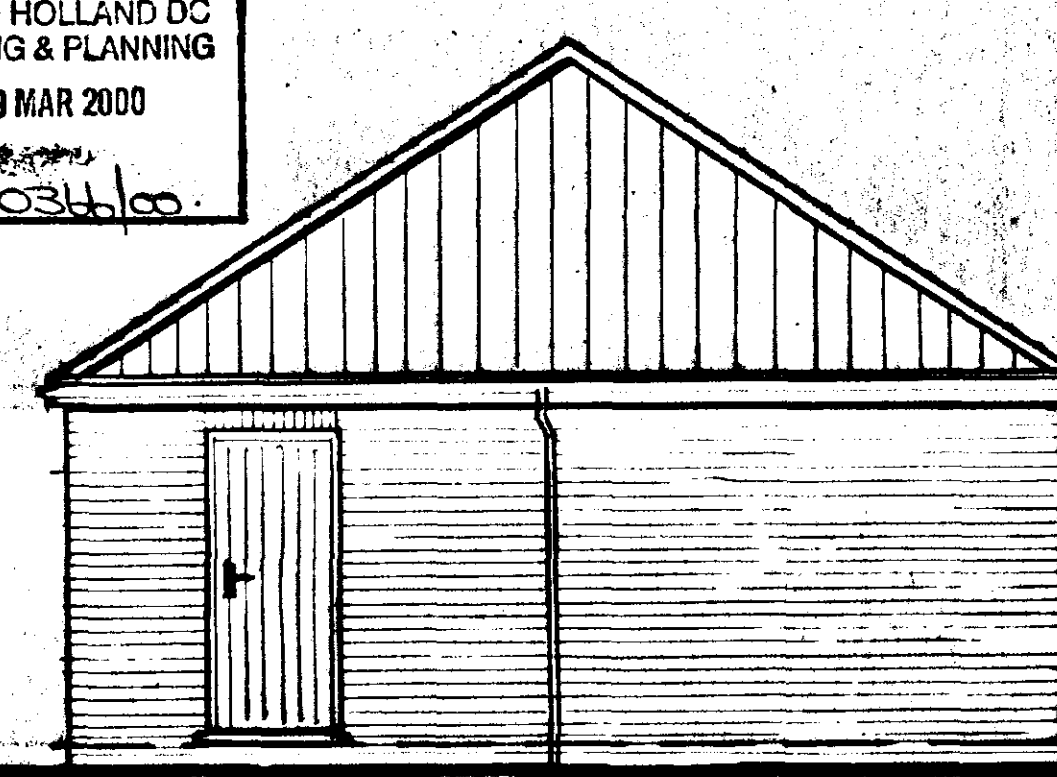

REAR ELEVATION

SOUTH HOLLAND DC
HOUSING & PLANNING
29 MAR 2000
Ref: 034/00

PROJECT: PROPOSED EXTENSION TO REAR OF BUNGALOW AND DETACHED
DOUBLE GARAGE INCLUDING VEHICULAR ACCESS.
AT: 59, GEDNEY ROAD, LONG SUTTON, Lincs.
CLIENTS: MR J. COOK, AND MISS H. MILLER.

DETERMINED
PLAN

SCALE: 1:50, DATE: MAR, 2000