


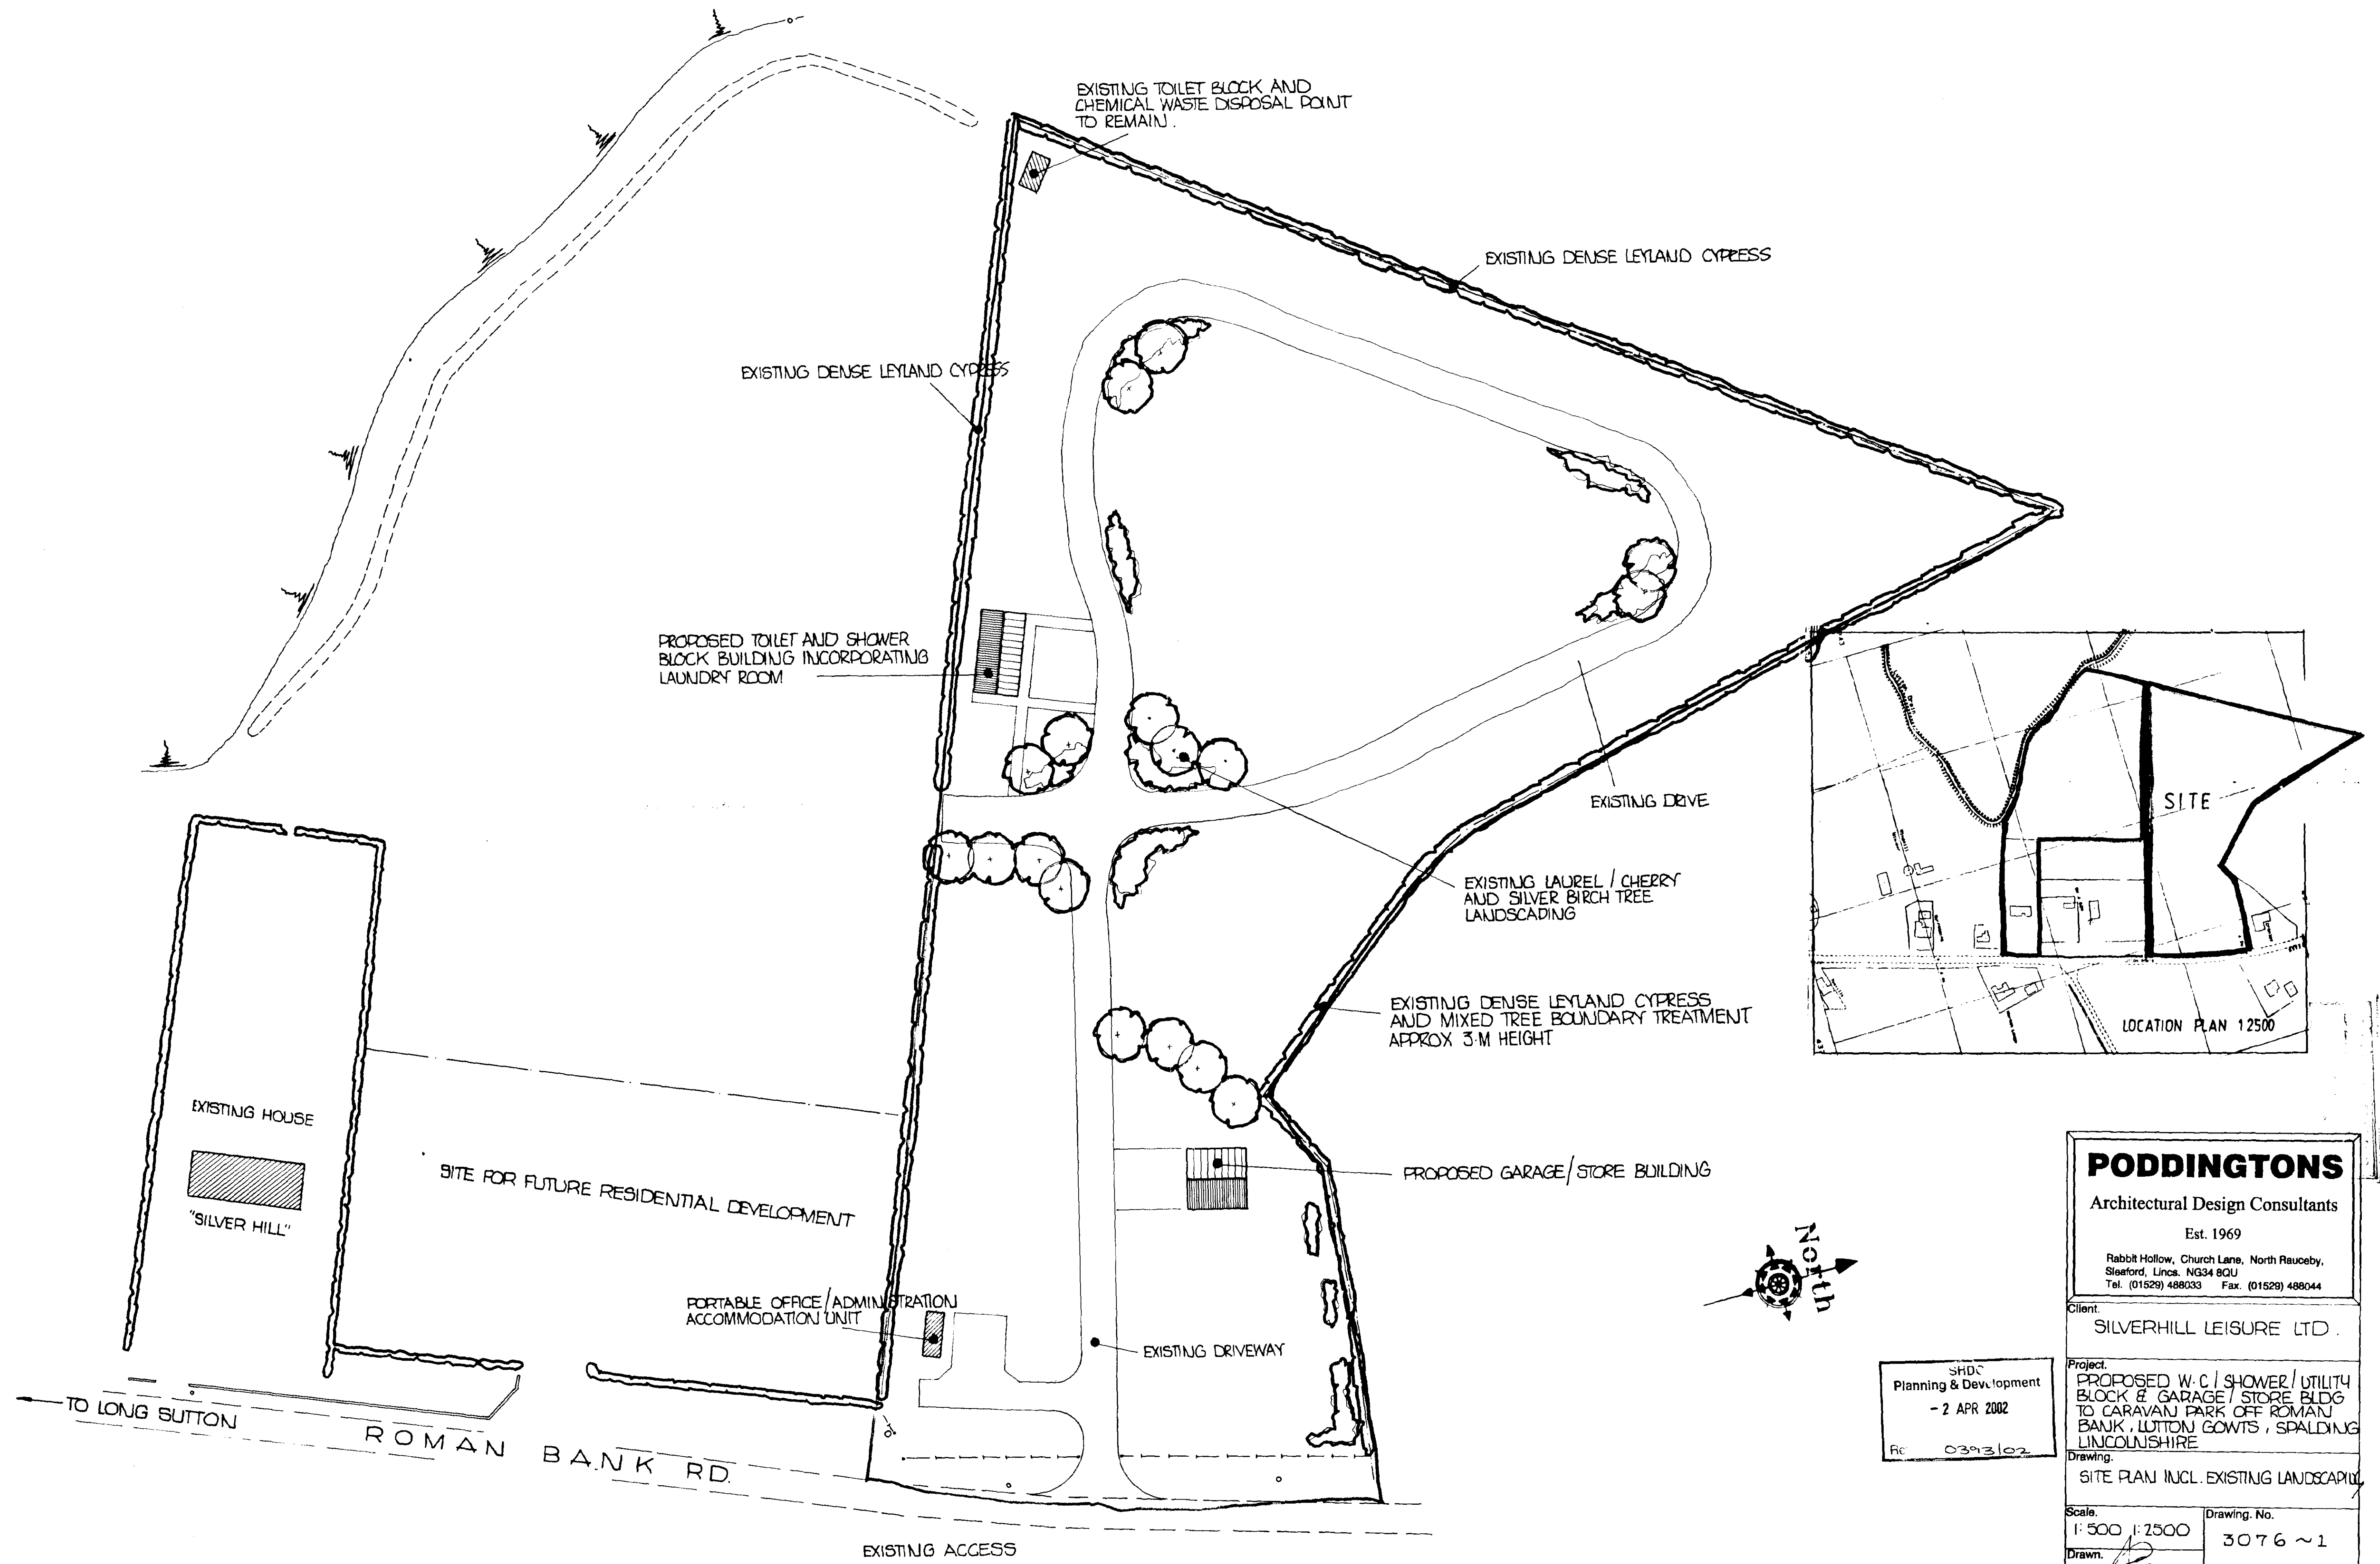

PODDINGTONS

Architectural Design Consultants

Est. 1969

Rabbit Hollow, Church Lane, North Rauceby,
Sleaford, Lincs. NG34 8QU
Tel. (01529) 488033 Fax. (01529) 488044

Client:

SILVERHILL LEISURE LTD.

Project:

PROPOSED W.C./SHOWER/UTILITY
BLOCK & GARAGE/STORE BLDG
TO CARAVAN PARK OFF ROMAN
BANK, LUTON GOWTS, SPALDING
LINCOLNSHIRE

Drawing:

SITE PLAN INCL. EXISTING LANDSCAPING

Scale:

1:500 1:2500

Drawn:

Date:

Drawing No.

3076 ~ 1

Rev.

SHDC
Planning & Development
- 2 APR 2002
Ref. 0393/02