


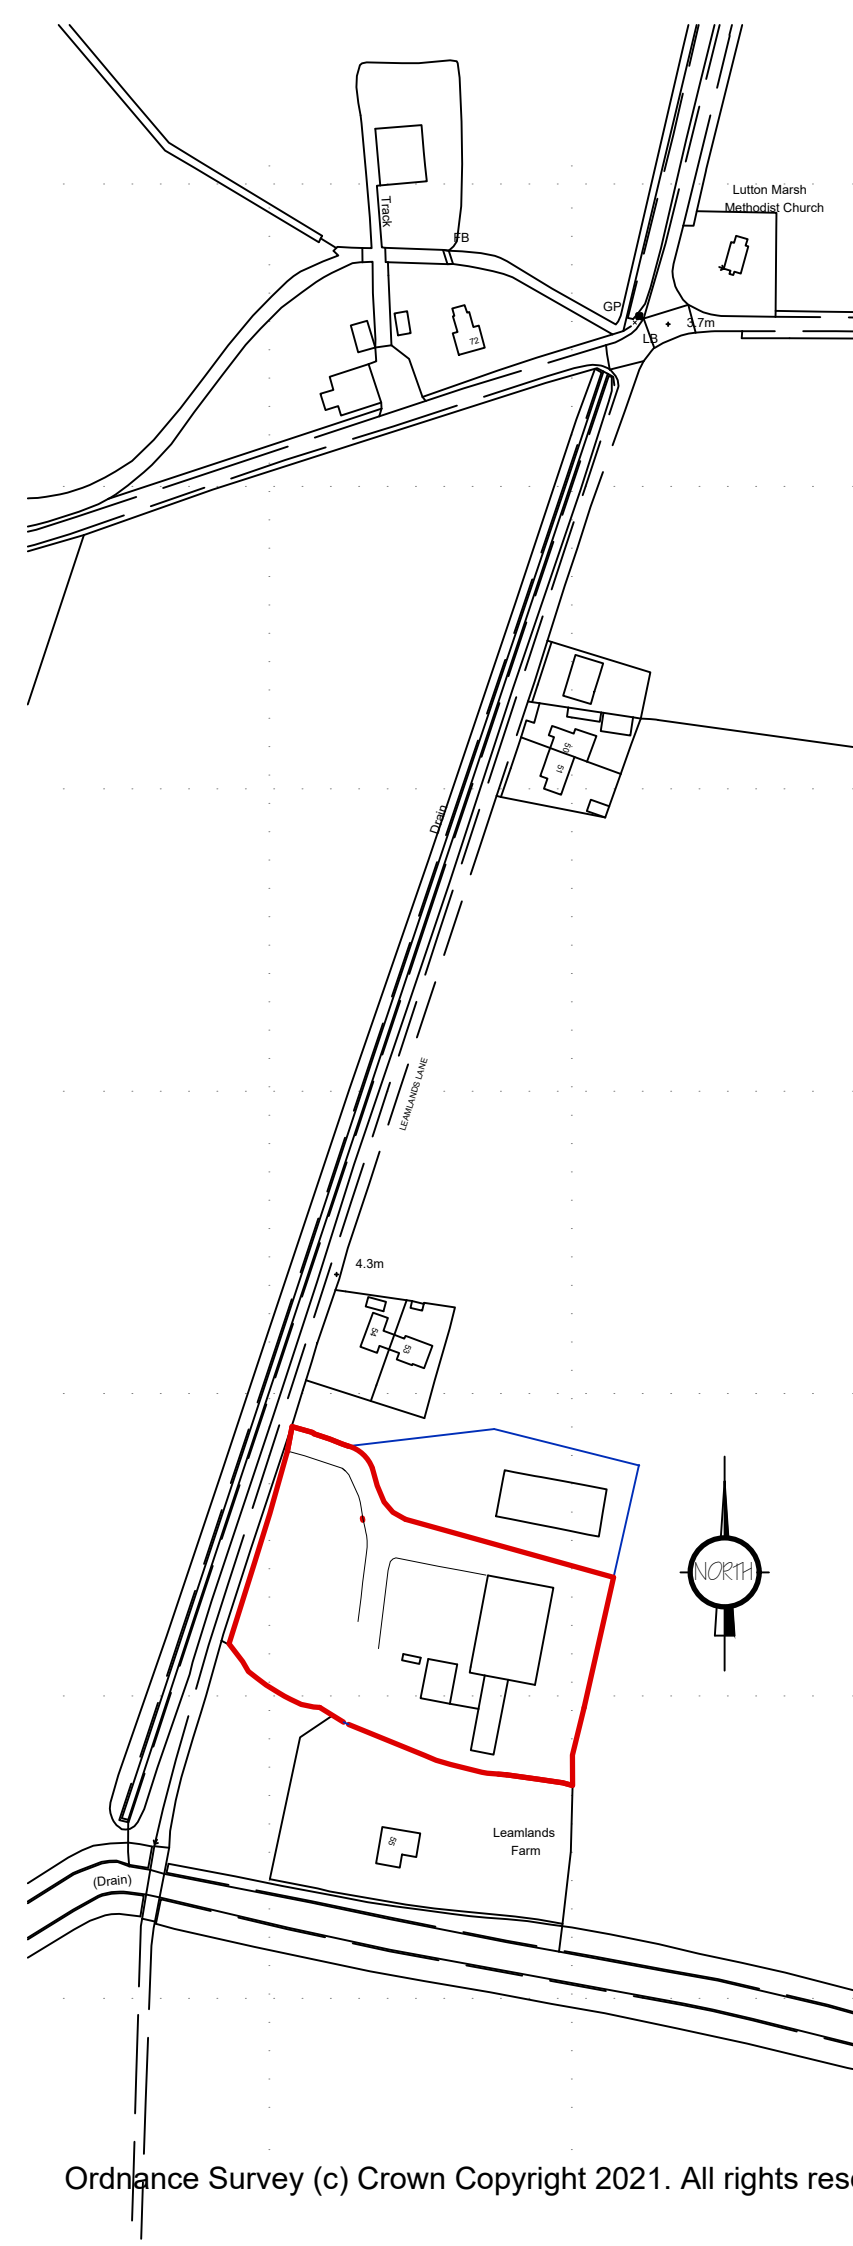

C	PLANNING APPLICATION	APR 2022
B	SITE BOUNDARIES UPDATED	JAN 2022
A	SITE LEVELS ADDED	NOV 2021
ref:	revision	date

G. R. MERCHANT LTD. 
I.ENG AMICE FIWO
ARCHITECTURAL, STRUCTURAL
AND LAND DRAINAGE
CONSULTANTS
4 Wrights Mews
12A Park Road, Holbeach,
Spalding, Lincs. PE12 7EE
Tel: 01406 490800
Fax: 01406 425744
E-Mail: gr.merchant@btconnect.com

Project

BARN CONVERSIONS
LEAMLANDS FARM
LEAMLANDS LANE
LUTTON MARSH, LINGS, PE12 9NS

Client
S.E. KING (B.C.) Ltd

Drawing

BARN ONE
SITE PLANS EXISTING & PROPOSED
LOCATION PLAN

Job Ref.	Drawing No.
3775-21	OIC

Date	Drawn
JAN 2021	SLB

Scales
1:50 & 1:100 (Unless Otherwise Stated)

[illegible]