




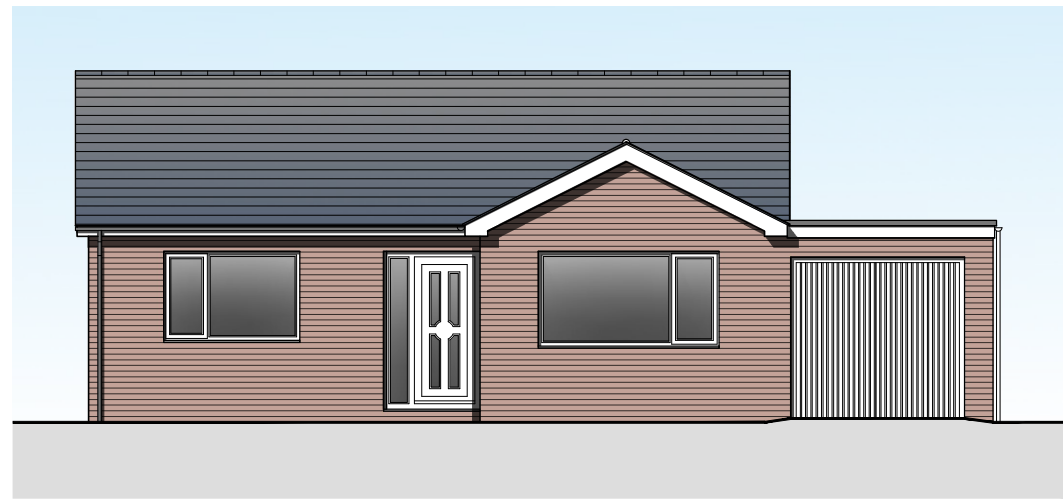


Existing Front (East) Elevation
Scale 1:100

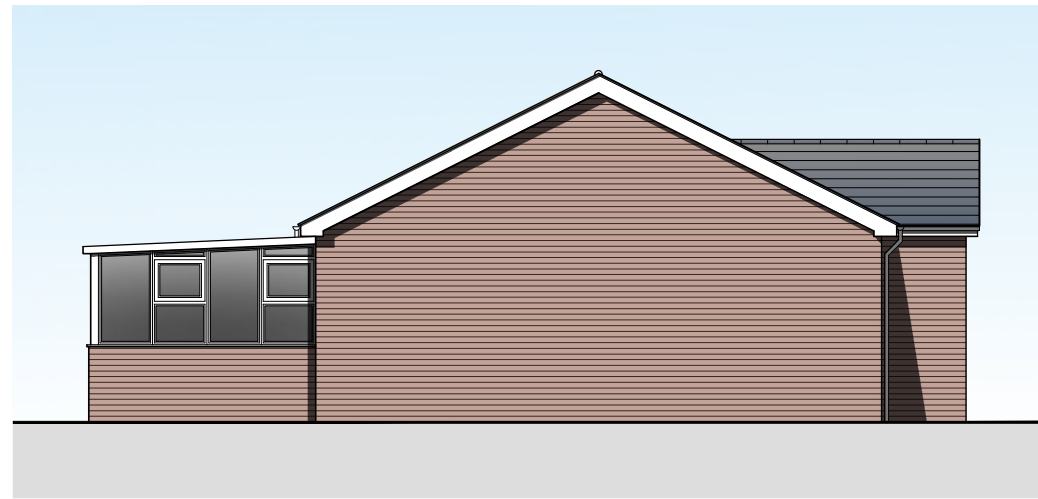

Existing Side (South) Elevation
Scale 1:100

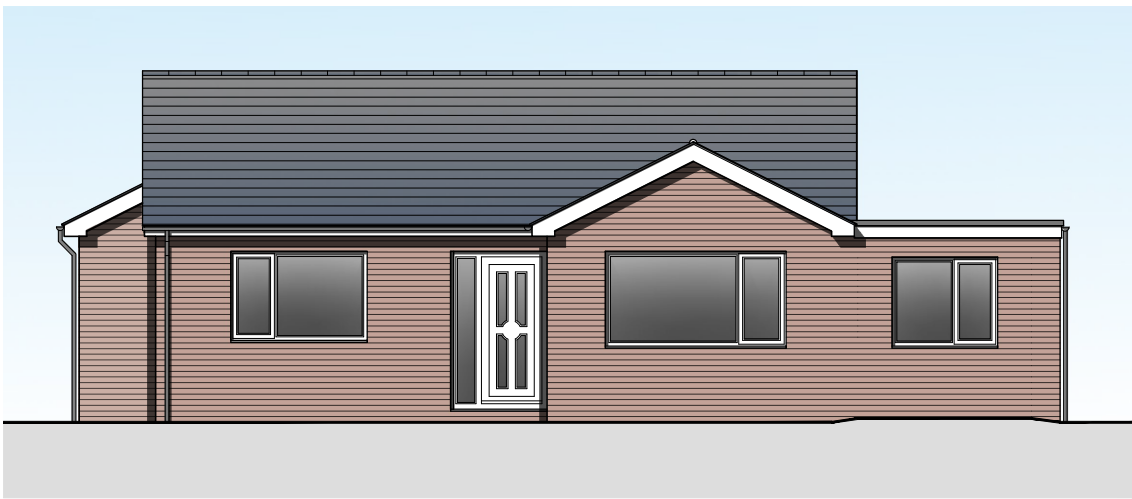


Proposed Front (East) Elevation
Scale 1:100

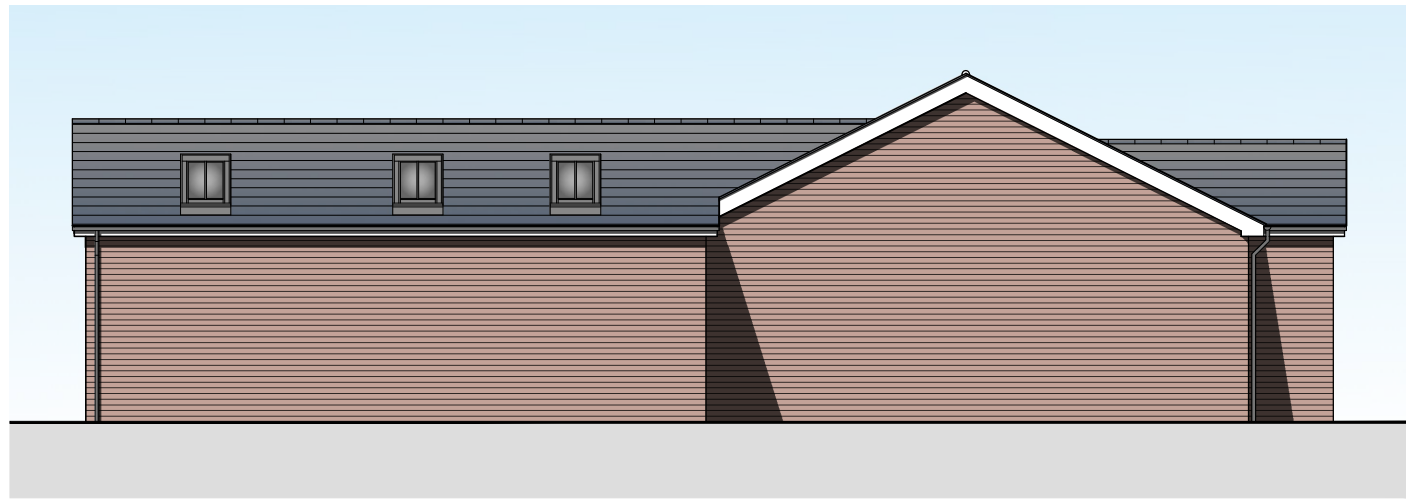

Proposed Side (South) Elevation
Scale 1:100




Existing Rear (West) Elevation
Scale 1:100

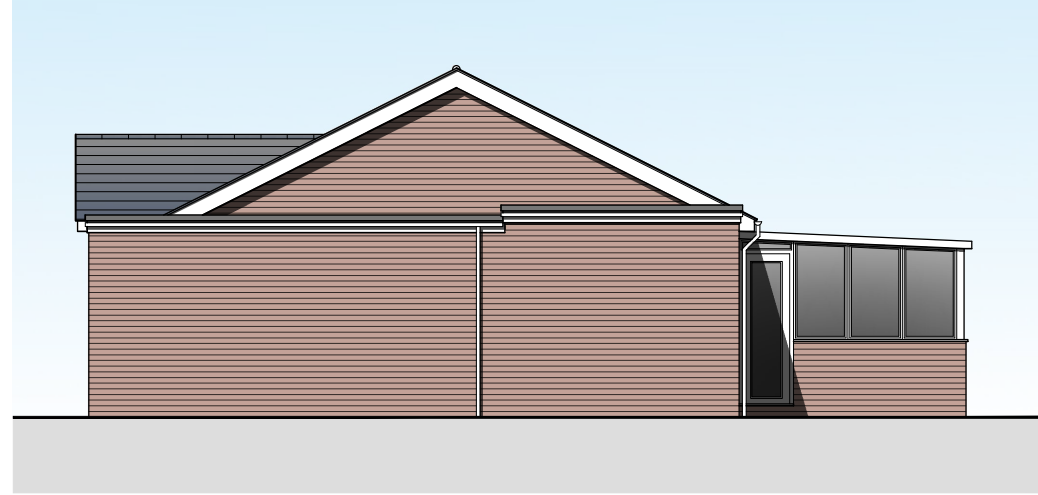


Existing Side (North) Elevation
Scale 1:100




Proposed Rear (West) Elevation
Scale 1:100

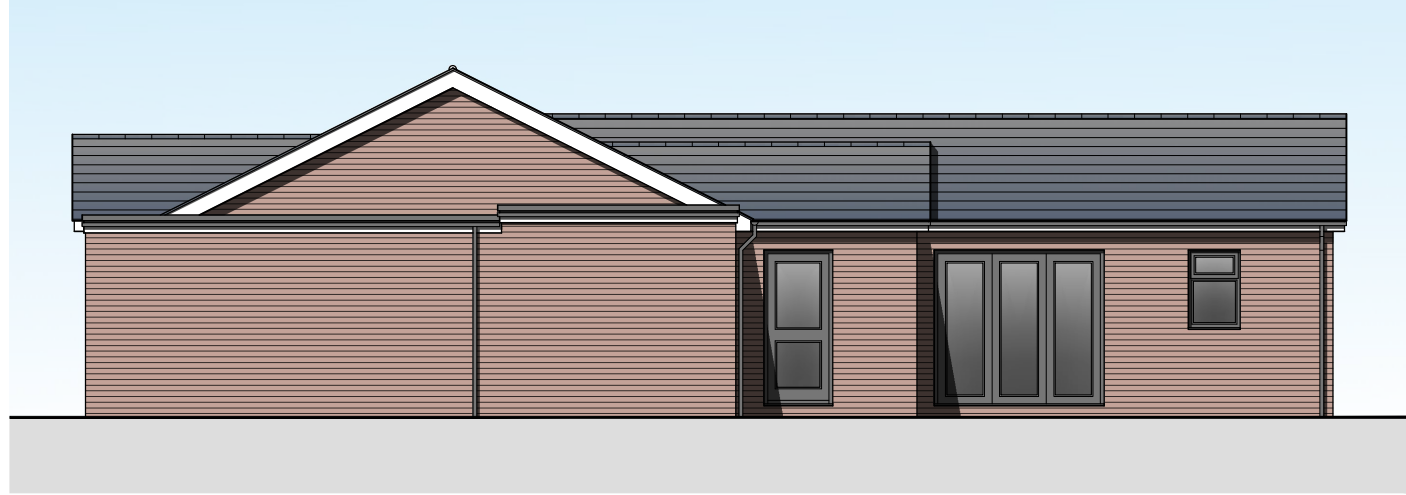

Proposed Side (North) Elevation
Scale 1:100

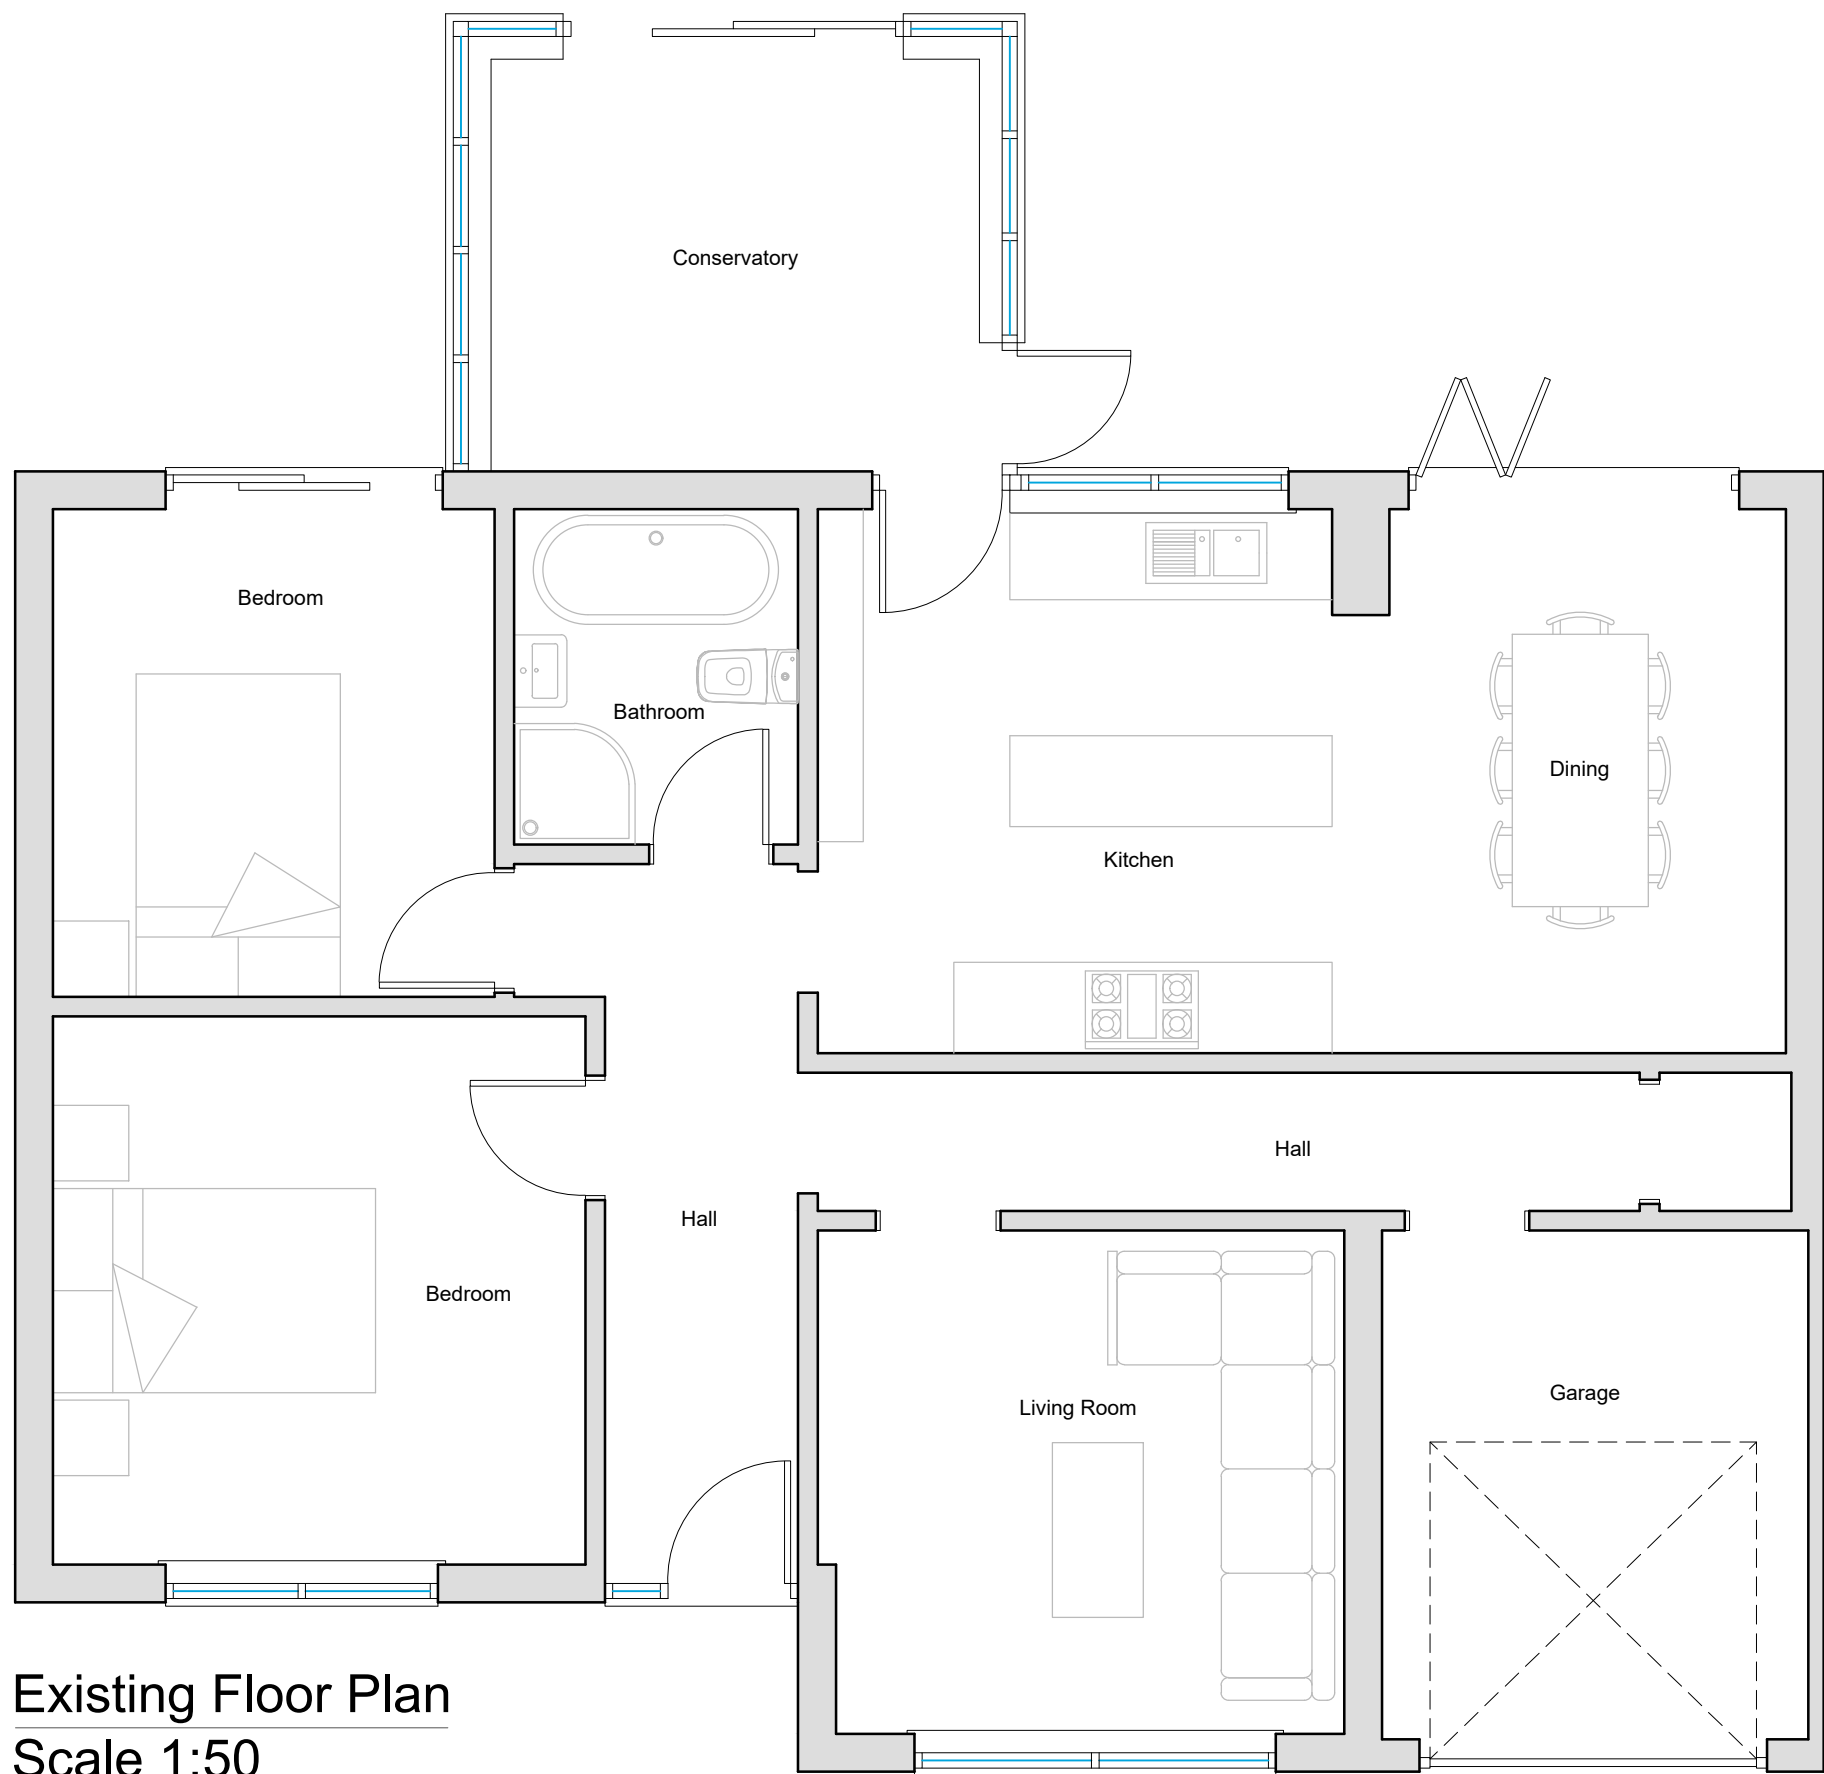

Existing Floor Plan
Scale 1:50

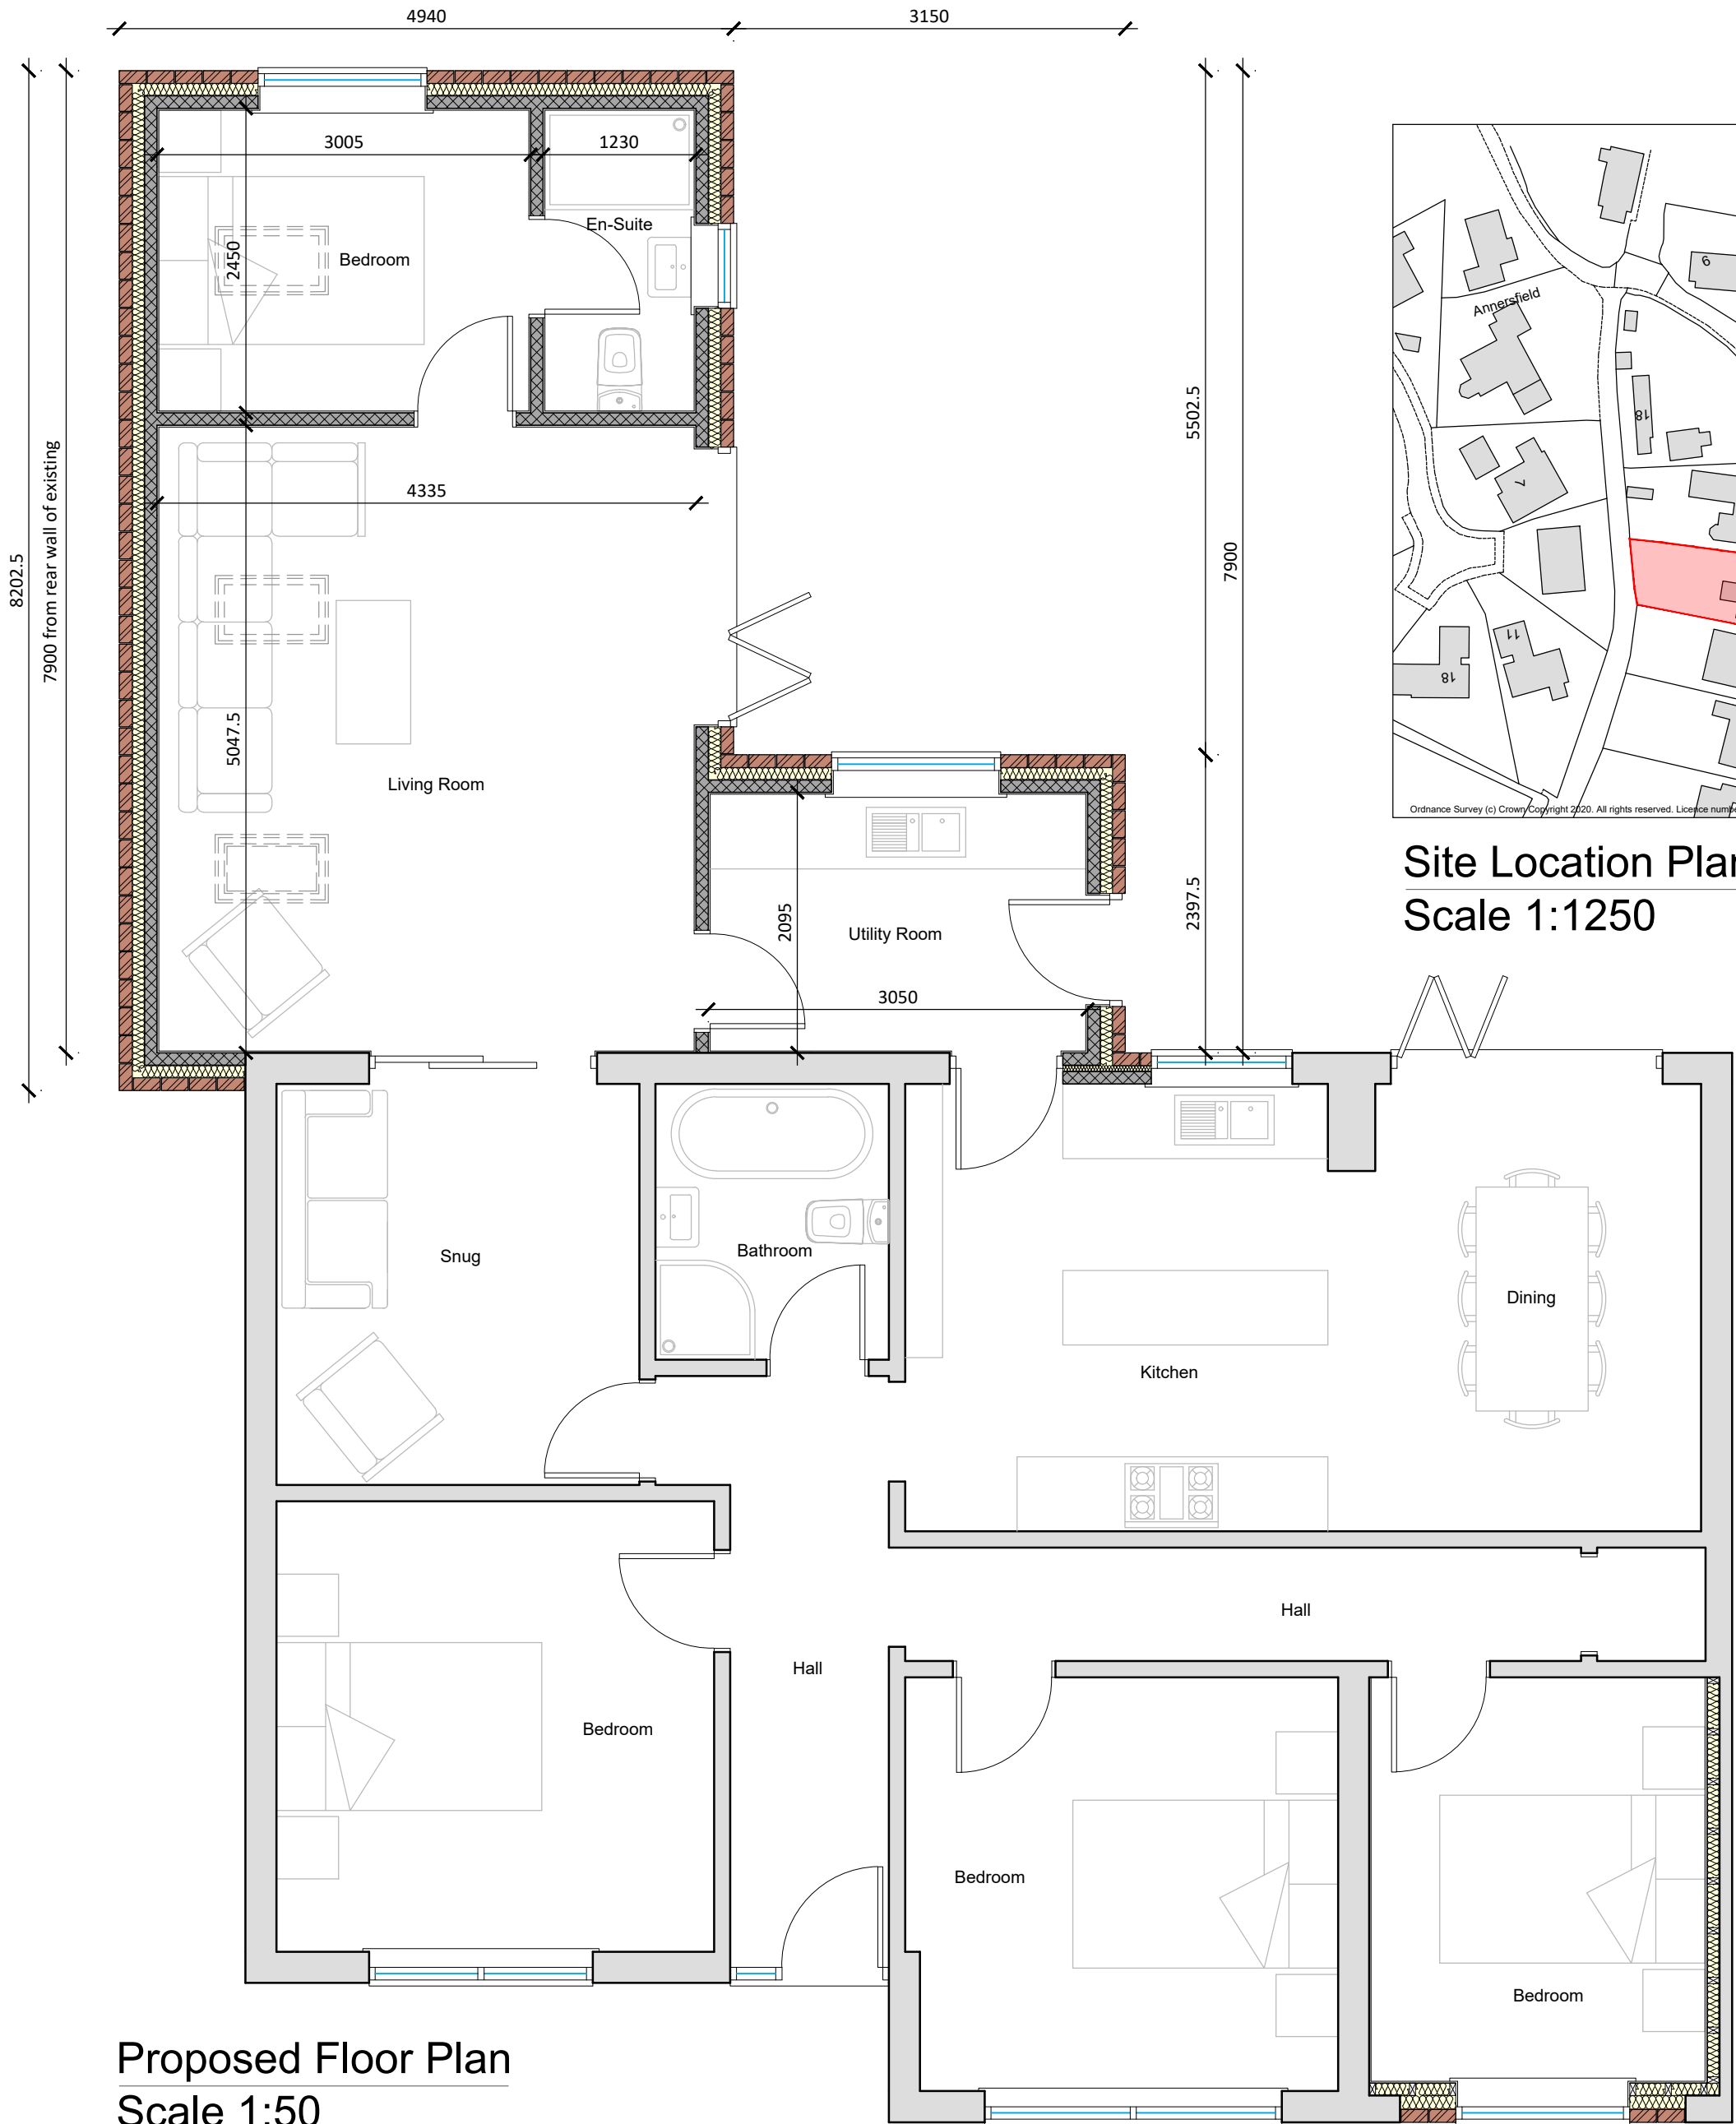

Proposed Floor Plan
Scale 1:50



Site Location Plan
Scale 1:1250



Proposed Block Plan
Scale 1:500

Architectural Consultant

Do Not Scale From This Drawing

28/03/2020

MC

28/03/2020

MC

28/03/2020

MC

PROJECT:
SINGLE STOREY REAR EXTENSION

DRAWING:
EXISTING & PROPOSED FLOOR PLANS & ELEVATIONS
BLOCK PLAN & SITE LOCATION PLAN

SIZE:
A1

CLIENT:
Mr & Mrs T. Godfrey

SCALE:
as labelled

DRAWN BY:
JC

SHEET:
0183/2001

REV:

DESCRIPTION:

DATE:

NOTES: THIS DRAWING/SET OF DRAWINGS IS THE PROPERTY OF JC ARCHITECTURAL CONSULTANT. NO UNAUTHORISED COPYING OR REPRODUCTION IN ANY FORM IS PERMITTED WITHOUT OBTAINING PRIOR WRITTEN PERMISSION FROM JC ARCHITECTURAL CONSULTANT. JC ARCHITECTURAL CONSULTANT SHALL HAVE THE RIGHT TO WITHDRAW THIS INFORMATION AT ANY TIME.
ALL DIMENSIONS ARE TO BE CONFIRMED ON SITE BY CONTRACTOR. ANY DISCREPANCIES ARE TO BE REPORTED TO JC ARCHITECTURAL CONSULTANT IMMEDIATELY.
THE DESIGNER HAS BEEN MADE AWARE OF THE NEED TO TAKE INTO ACCOUNT THE EFFECTS OF ANY UNAVOIDABLE RISK. ANY RELEVANT INFORMATION REGARDING RISKS WHICH ARE NOT ABLE TO BE ELIMINATED WILL BE INCLUDED WITHIN THE PROJECT HEALTH AND SAFETY FILE.