



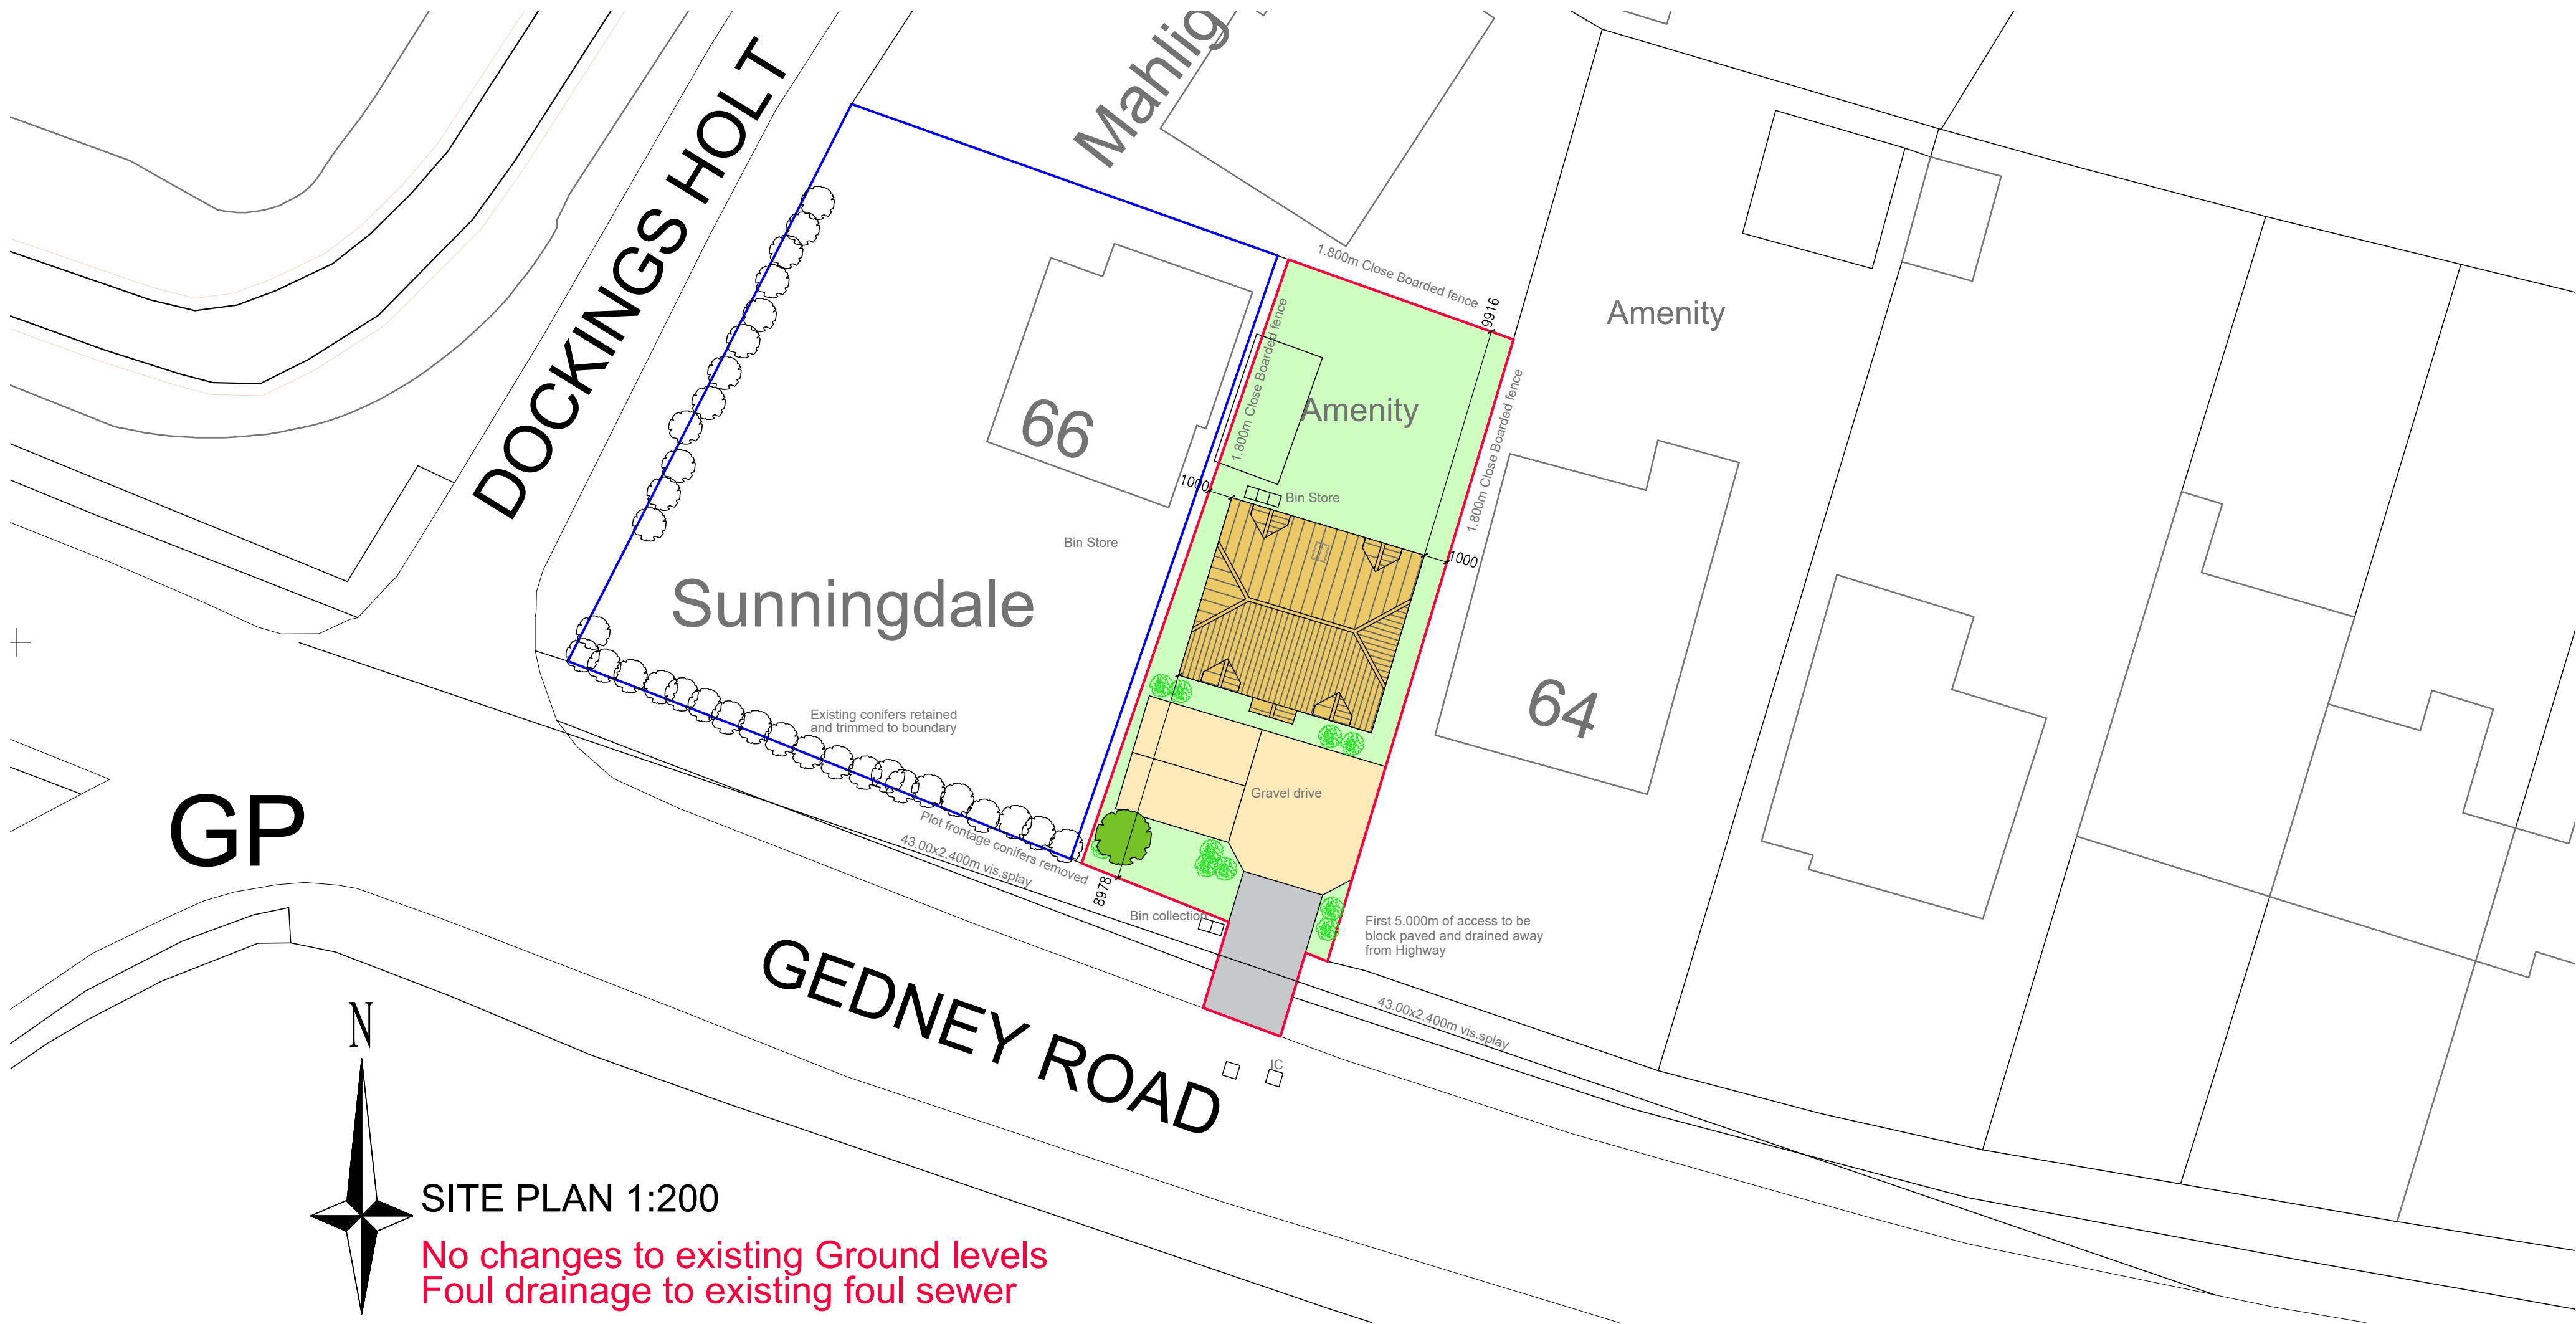


SITE PLAN 1:200

No changes to existing Ground levels
Foul drainage to existing foul sewer


Surface water to Aquacell soakaway
after suitable percolation test carried out

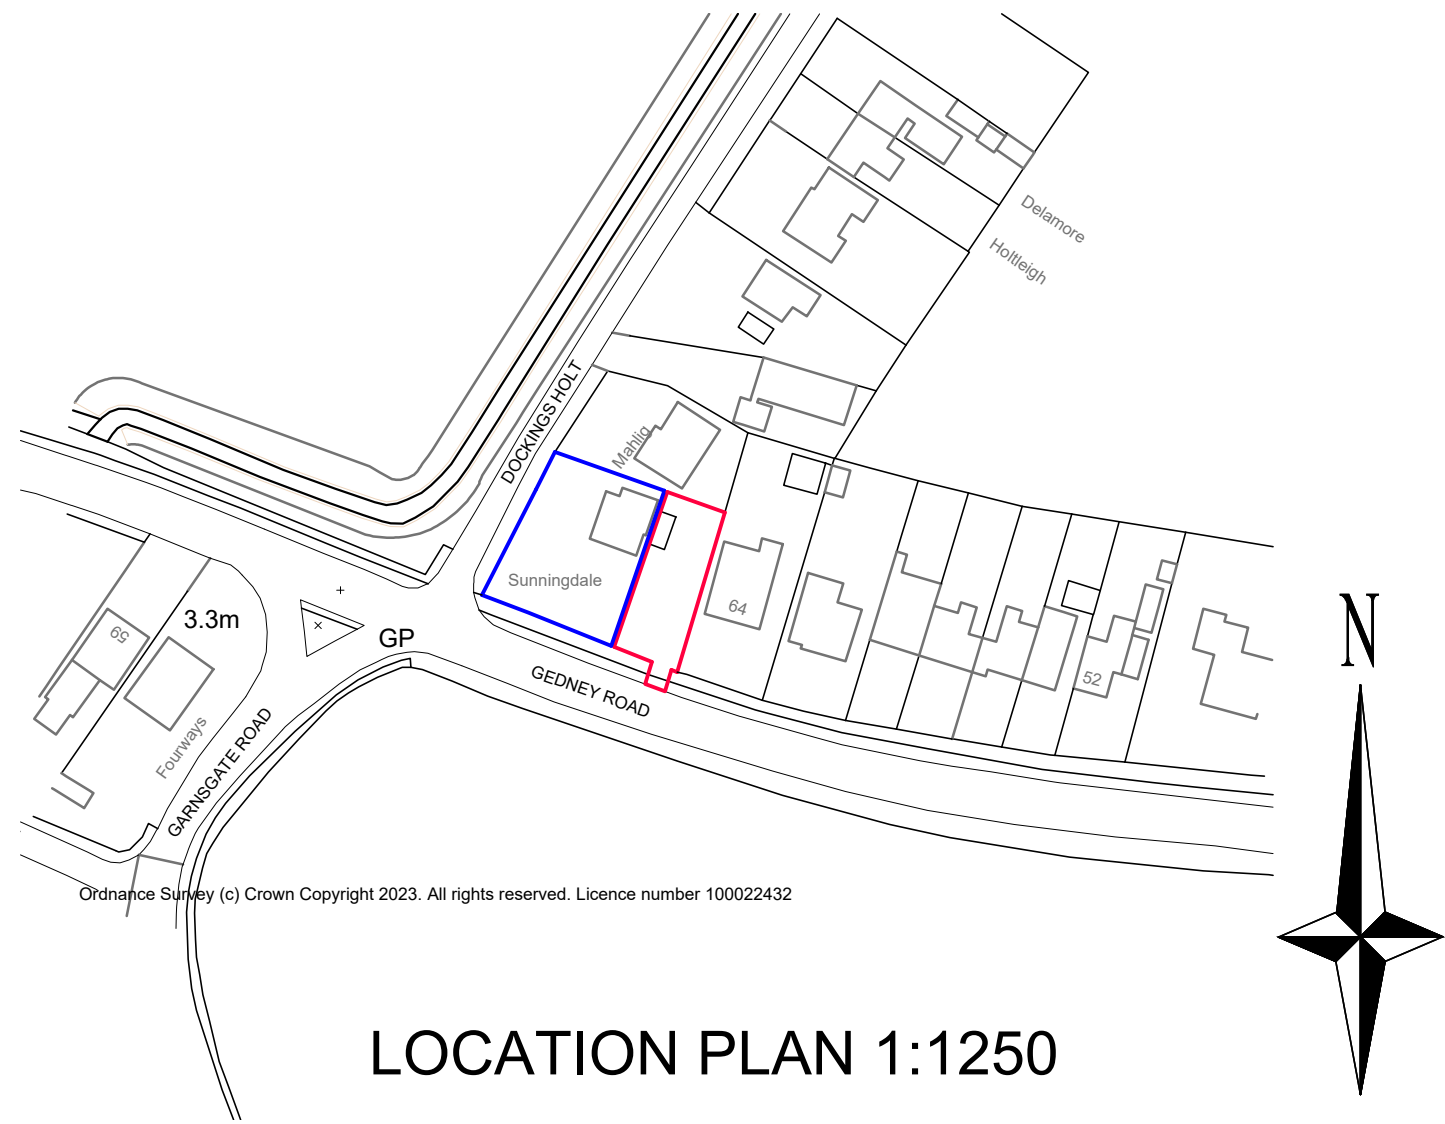


LOCATION PLAN 1:1250

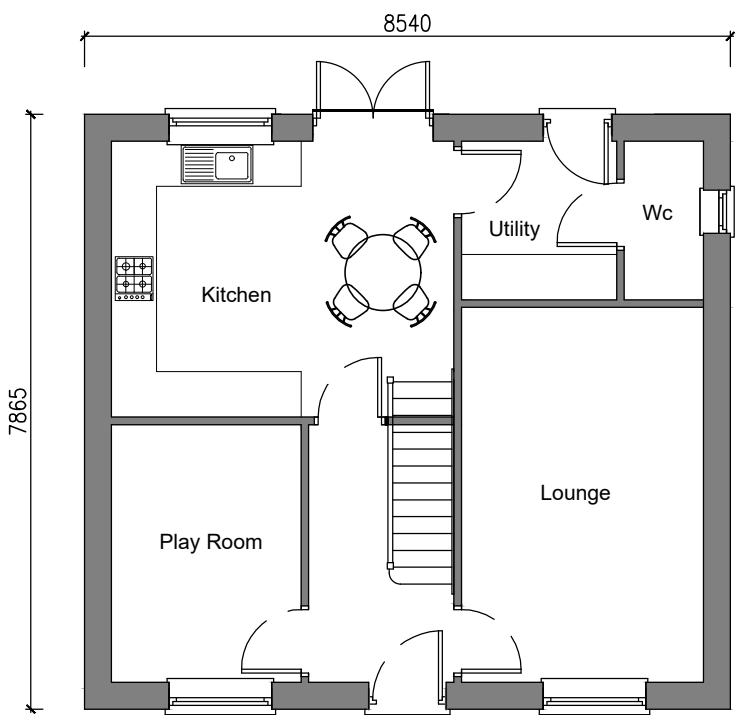

GROUND FLOOR
SCALE 1:100

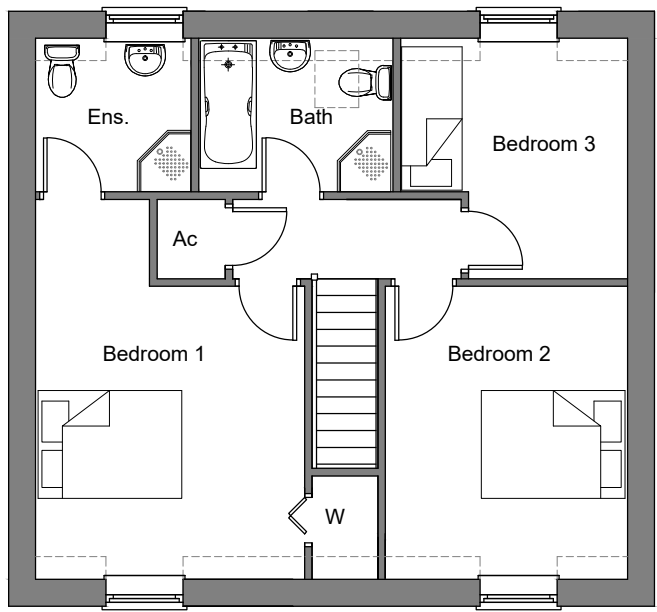

FIRST FLOOR
SCALE 1:100

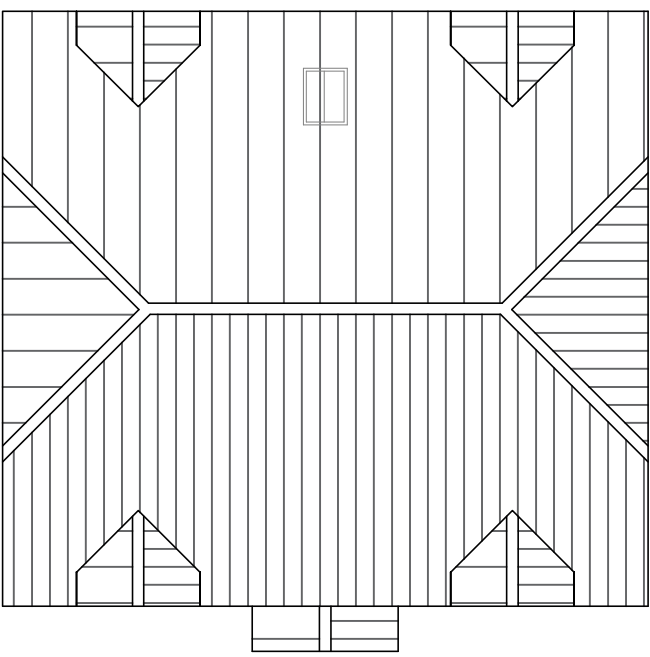

ROOF PLAN
SCALE 1:100

A
REVISIONS



PETER HUMPHREY
ASSOCIATES

ADDRESS: 2 CHAPEL ROAD, WISBECH, CAMBS, PE13 1RG.

TELEPHONE: 01945 466966
E-MAIL: info@peterhumphrey.co.uk
WEB: www.peterhumphrey.co.uk

CLIENT
MR EAGLING

PROJECT
PROPOSED DWELLING

SITE
East of Sunningdale, 66 GEDNEY ROAD
LONG SUTTON
Lincs
PE12 9JN

DRAWING
PLANNING

JOB NO.	PAPER SIZE	DATE
6758 PL01	A1	APRIL 2023

Notes:
This drawing is the permission of Peter Humphrey Associates Ltd. and may not be
reissued, loaned or copied in whole or part without written consent.

All dimensions shown on the drawing are in millimeters unless stated otherwise. If
the drawing is received electronically (PDF) it is the recipient's responsibility to
ensure it is printed to the correct paper size. All dimensions to be checked on site
prior to commencing work and any discrepancies to be highlighted immediately.

The Construction (Design and Management) Regulations 2015:
Peter Humphrey Associates' form of appointment with the client confirms whether
the agent is appointed as 'Designer' or 'Principal Designer' under these
regulations. Nevertheless, the design phase has been carried out with due
consideration for the safety during construction, occupation and maintenance of
the finished project. No extraordinary hazards or risks were identified outside of
the routine construction operations that would not already be apparent to a
competent contractor.