

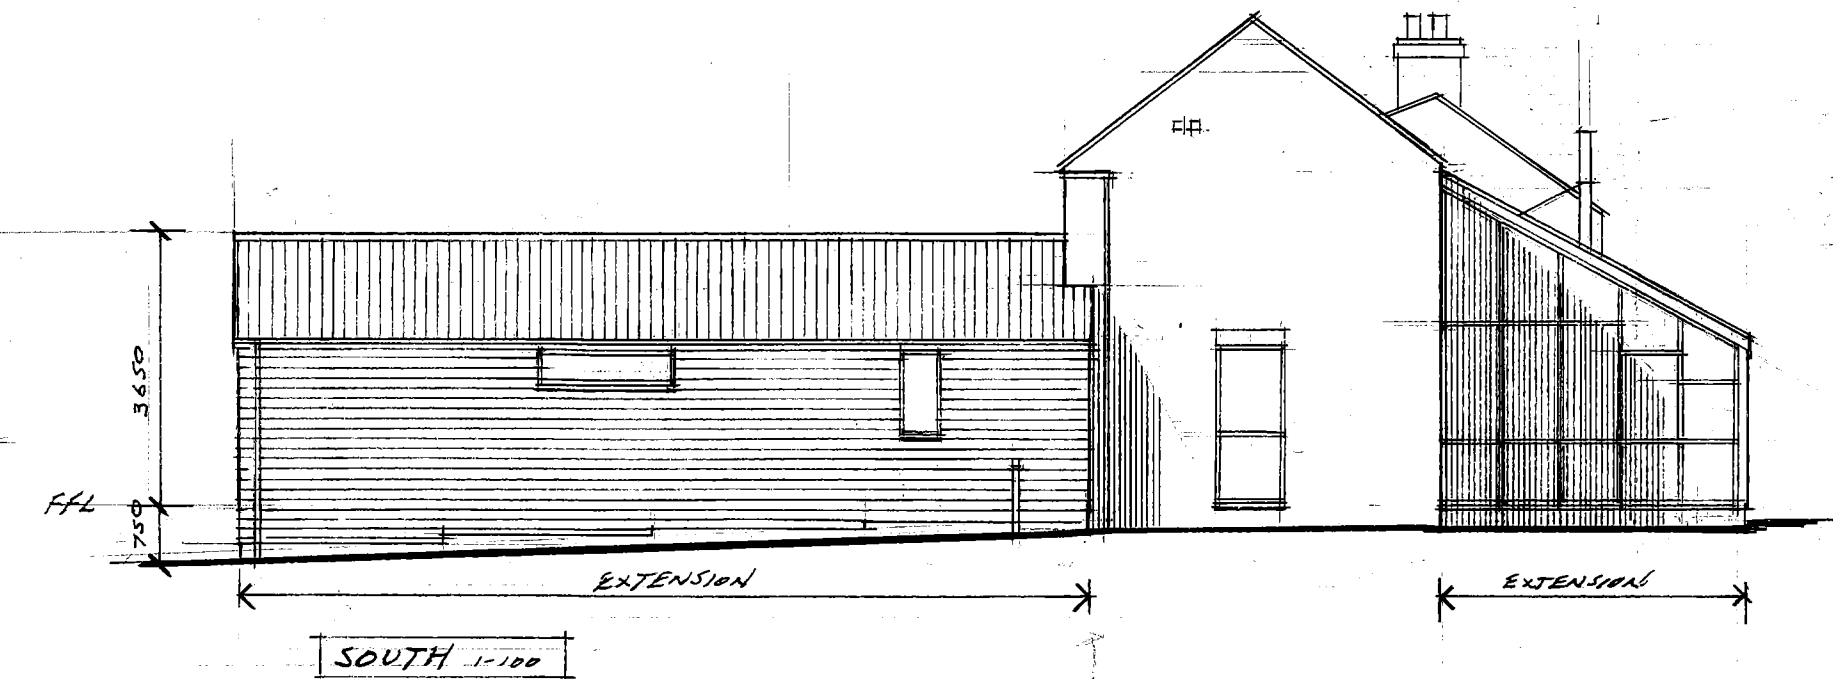
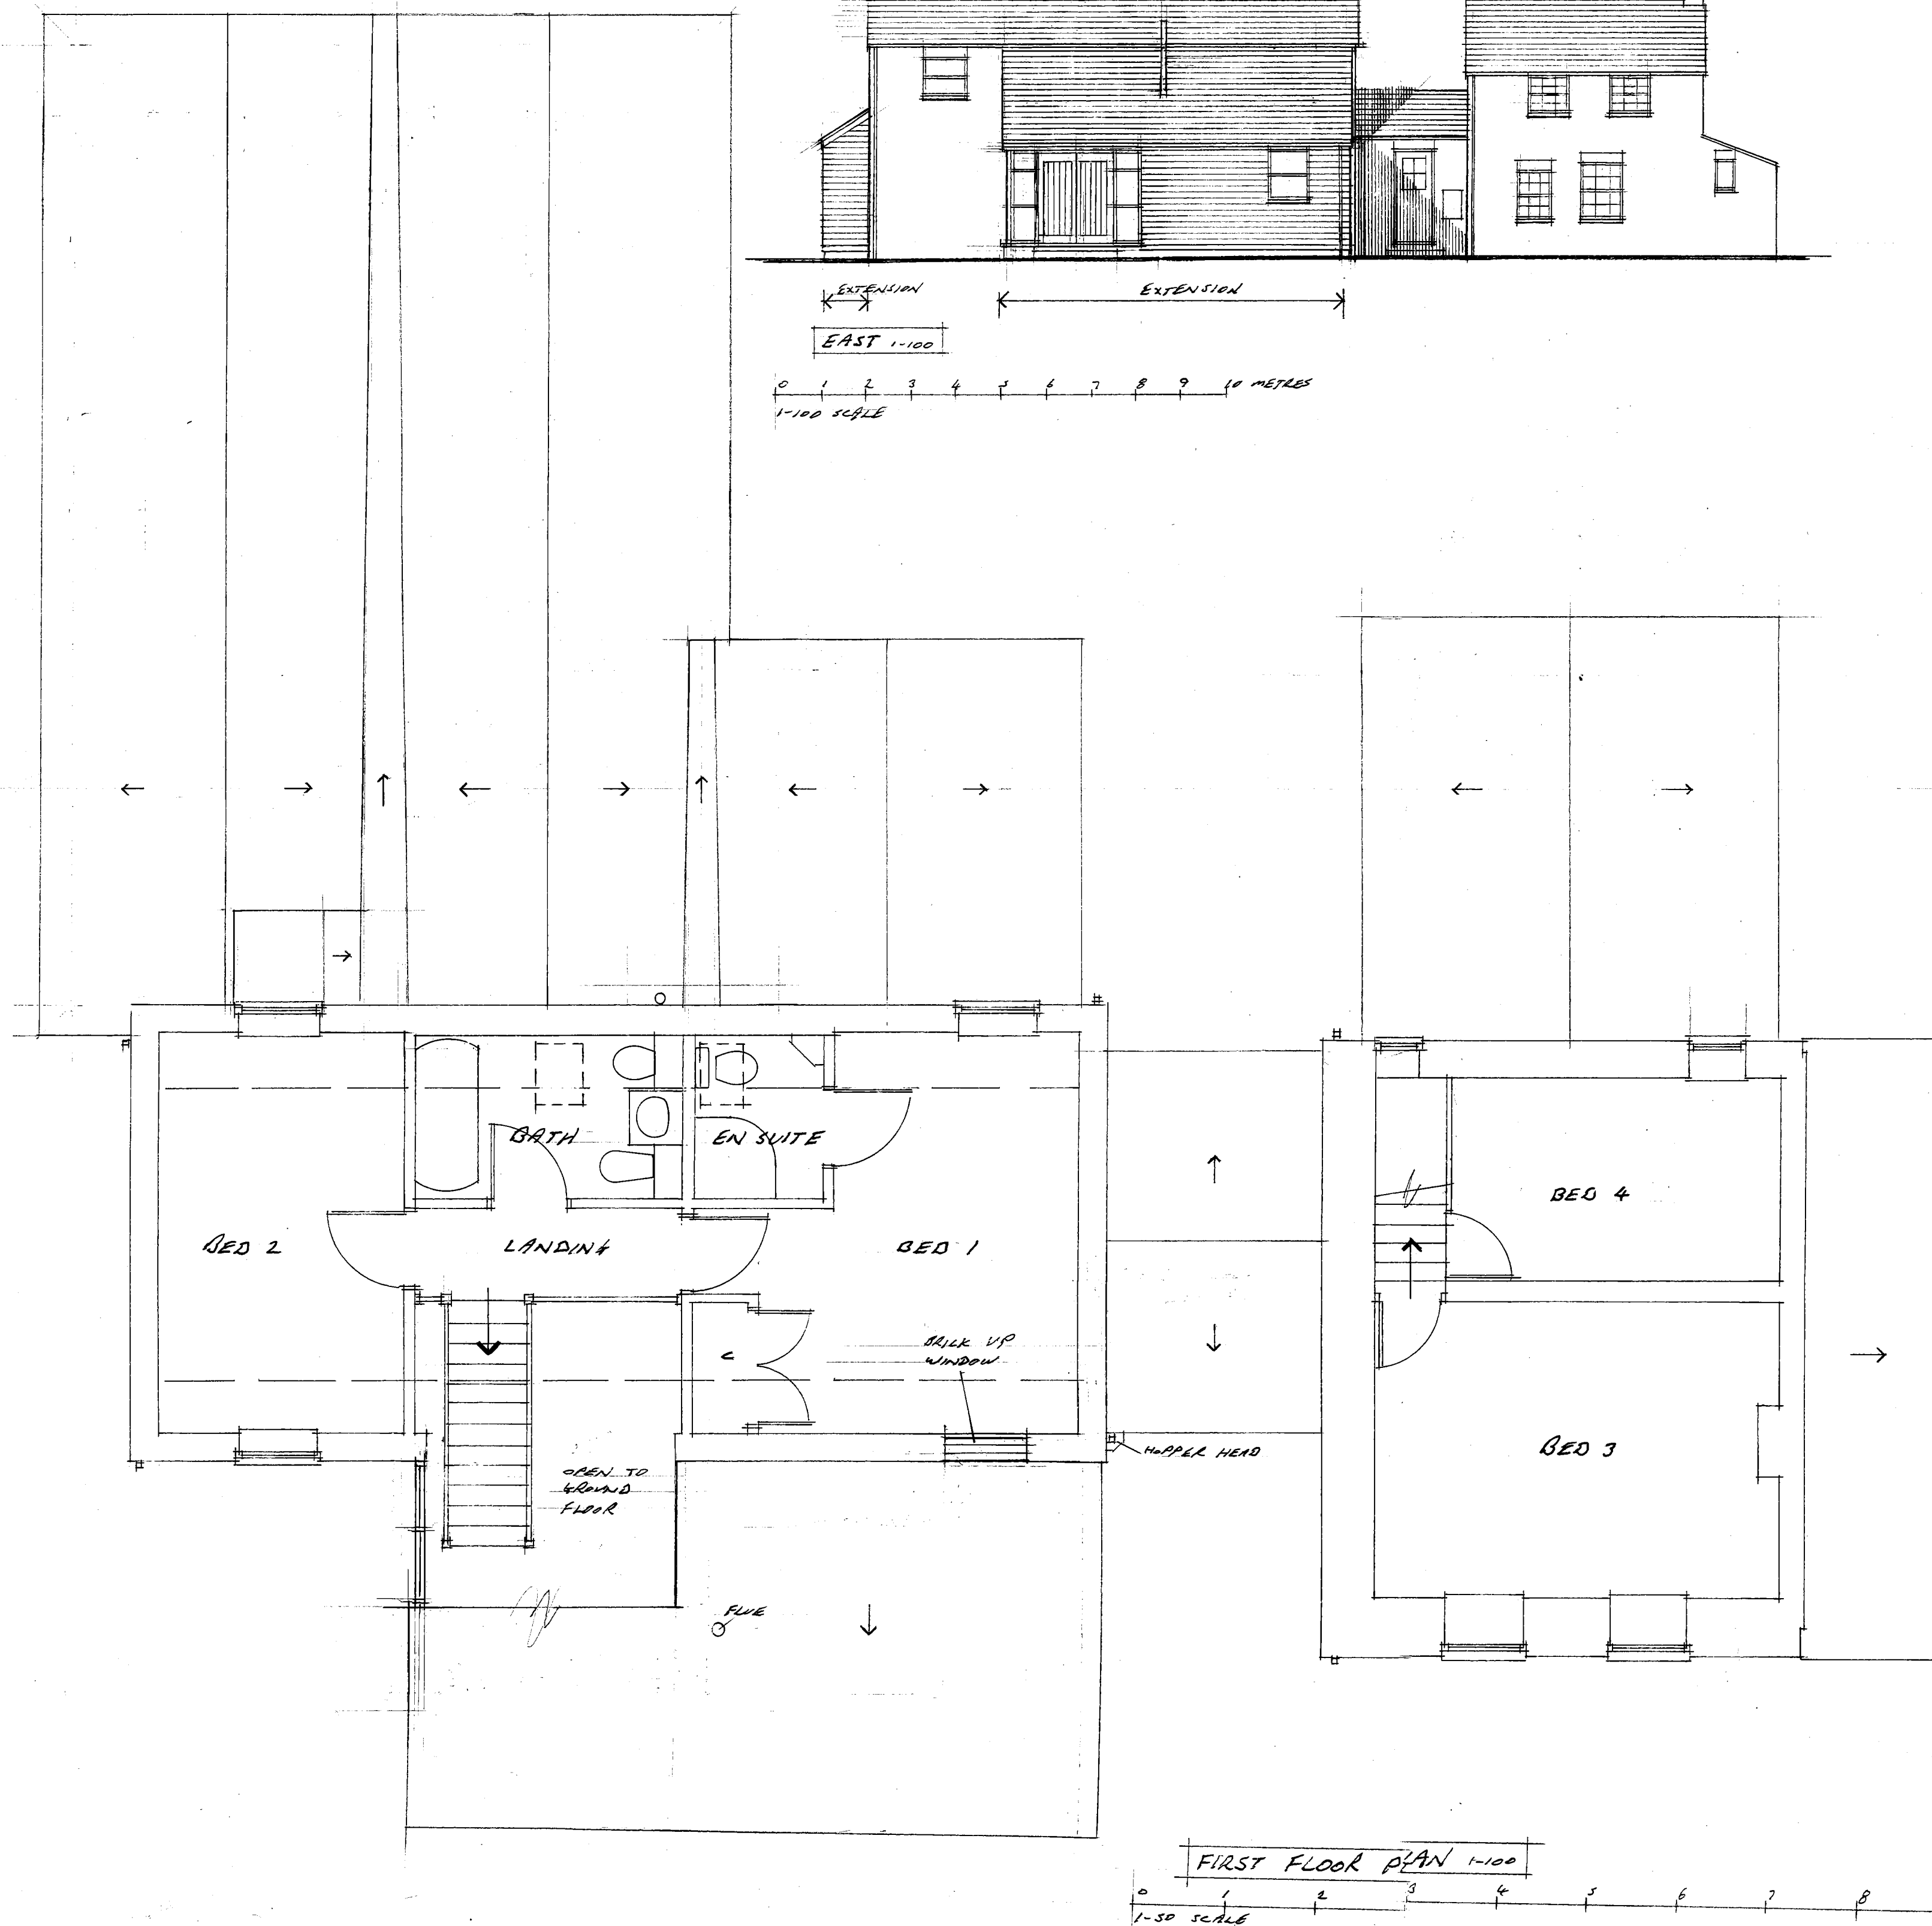
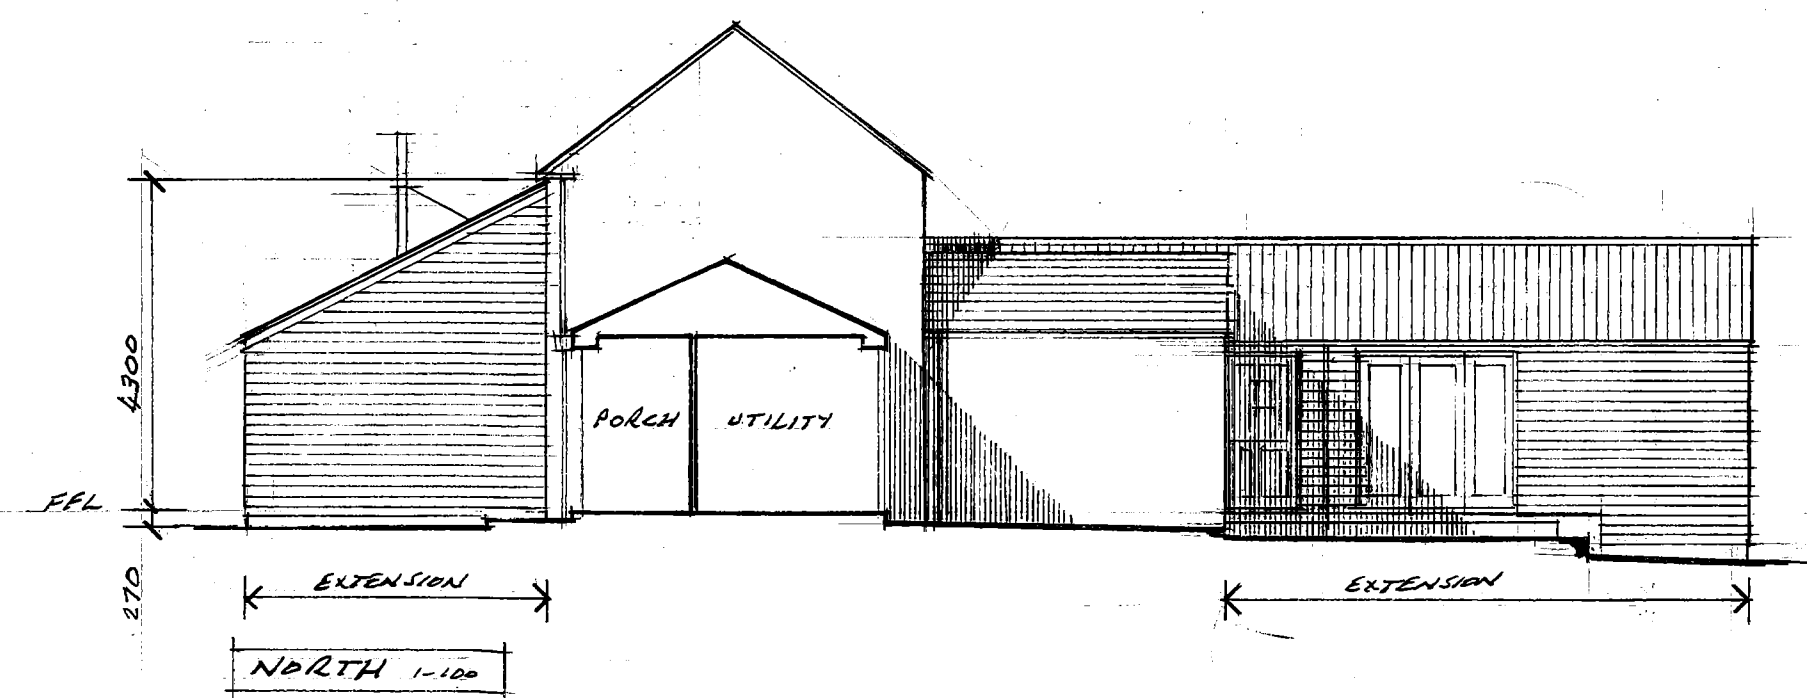


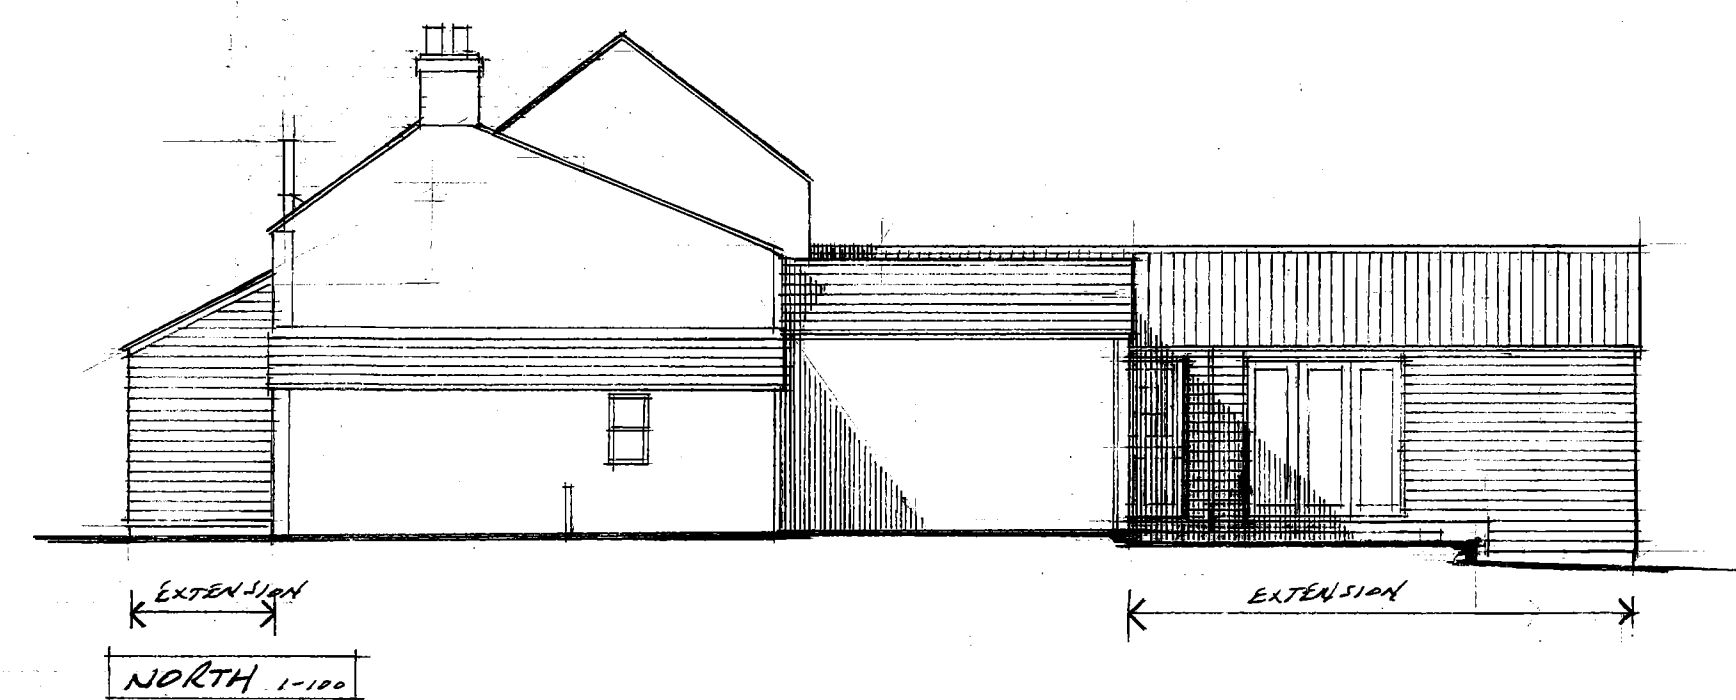

- MATERIALS**
- ROOF**
 - EXTENSION TO EAST (FRONT) SLATE TO MATCH EXISTING
 - EXTENSION TO WEST (REAR) CLAY PANTILES
 - SWIMMING POOL GREY G.R.P.
 - RAINWATER GOODS**
 - DARK PVC TO MATCH EXISTING
 - WALLS**
 - EXTENSION TO HOUSE - HORIZONTAL CLADDING
 - SWIMMING POOL - 2 LENDS SCRAPED FINISH OFF WHITE RENDER
 - JOINERY**
 - EXTENSION TO HOUSE - UPVC-COLOUR SIMILAR TO CLADDING
 - SWIMMING POOL - WHITE UPVC

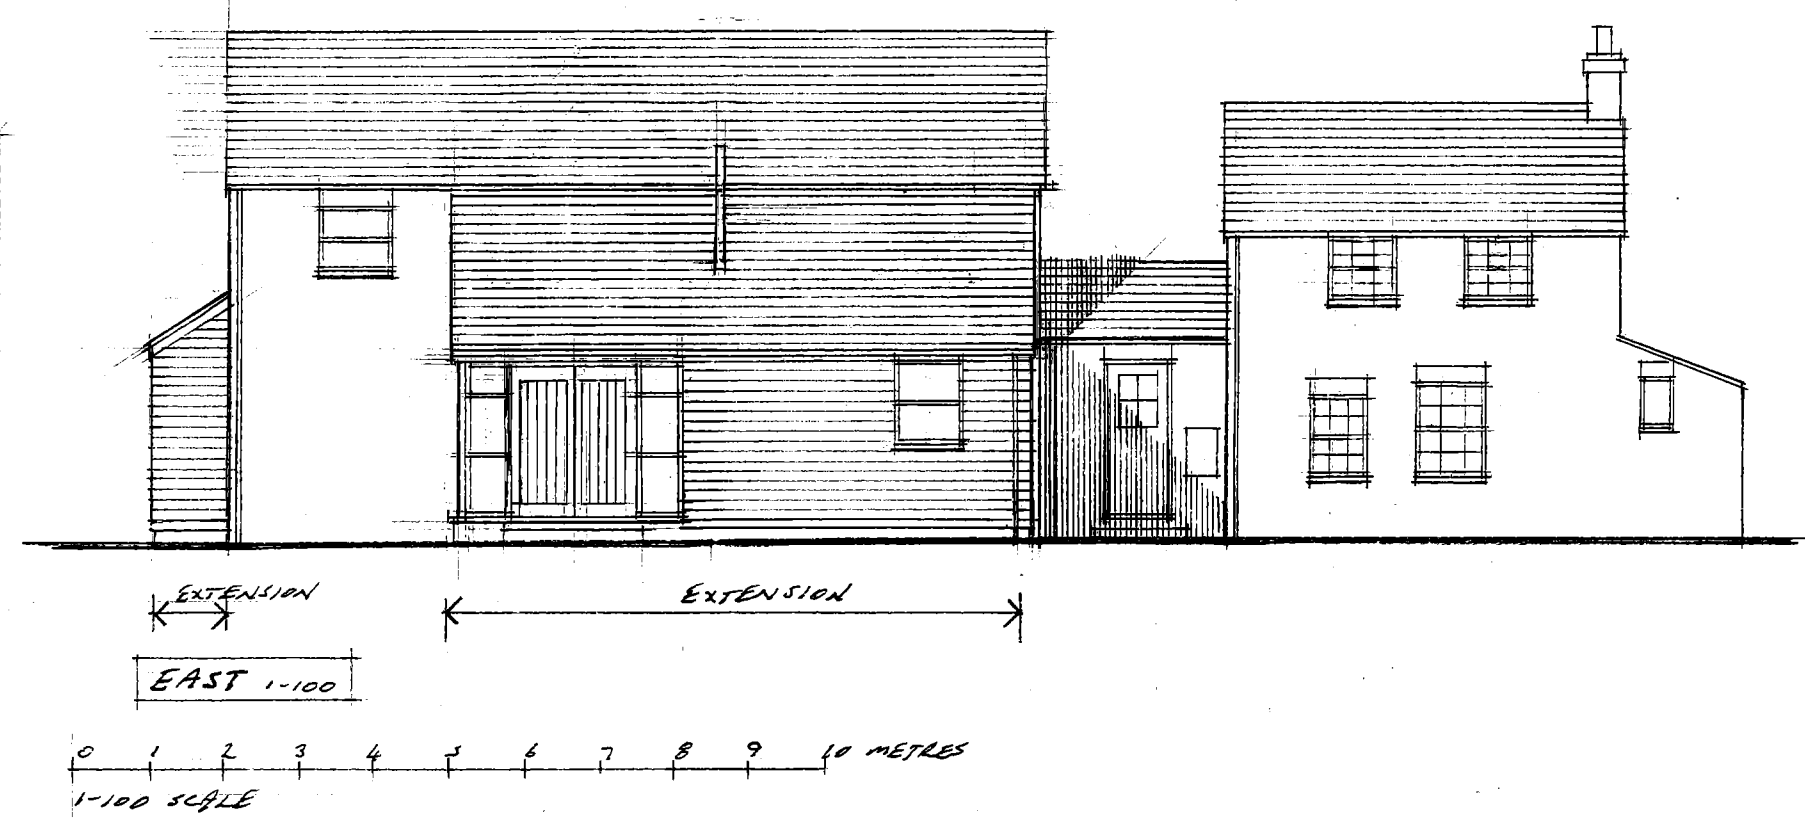

Contractor To Check All Dimensions
On Site Before Work Commences.

Rev.	Date.	Init.	Revision Details.
A	12-12-15		INCREASE SIZE OF EXT. ADD 250mm INLET DRAINER
B	11-01-16		ADJUST LEVEL
C	17-04-16		EXTENSION TO EAST CHANGE TO LEAD TO REAR EXTENSION CHANGE TO MATCH GUT. REMOVE RENDER ADD CLADDING. FINISH MATERIAL SPEC.
D	2-06-16		

R. BOOR DRAUGHTSMAN

26 Fengate
Moulton Chapel
Spalding
Lincolnshire
PE12 0XL
Phone
01406 380279

Project
MR AND MRS K SCHWARTZ.
HARECROFT,
LUTTON BRINK,
LONG SUTTON.

PROPOSED EXTENSION

Drawing
FIRST FLOOR PLAN & ELEVATIONS
AS PROPOSED

Scale
AS SHOWN

Drawing No.
3571-4

Drawn
RMB

Date