



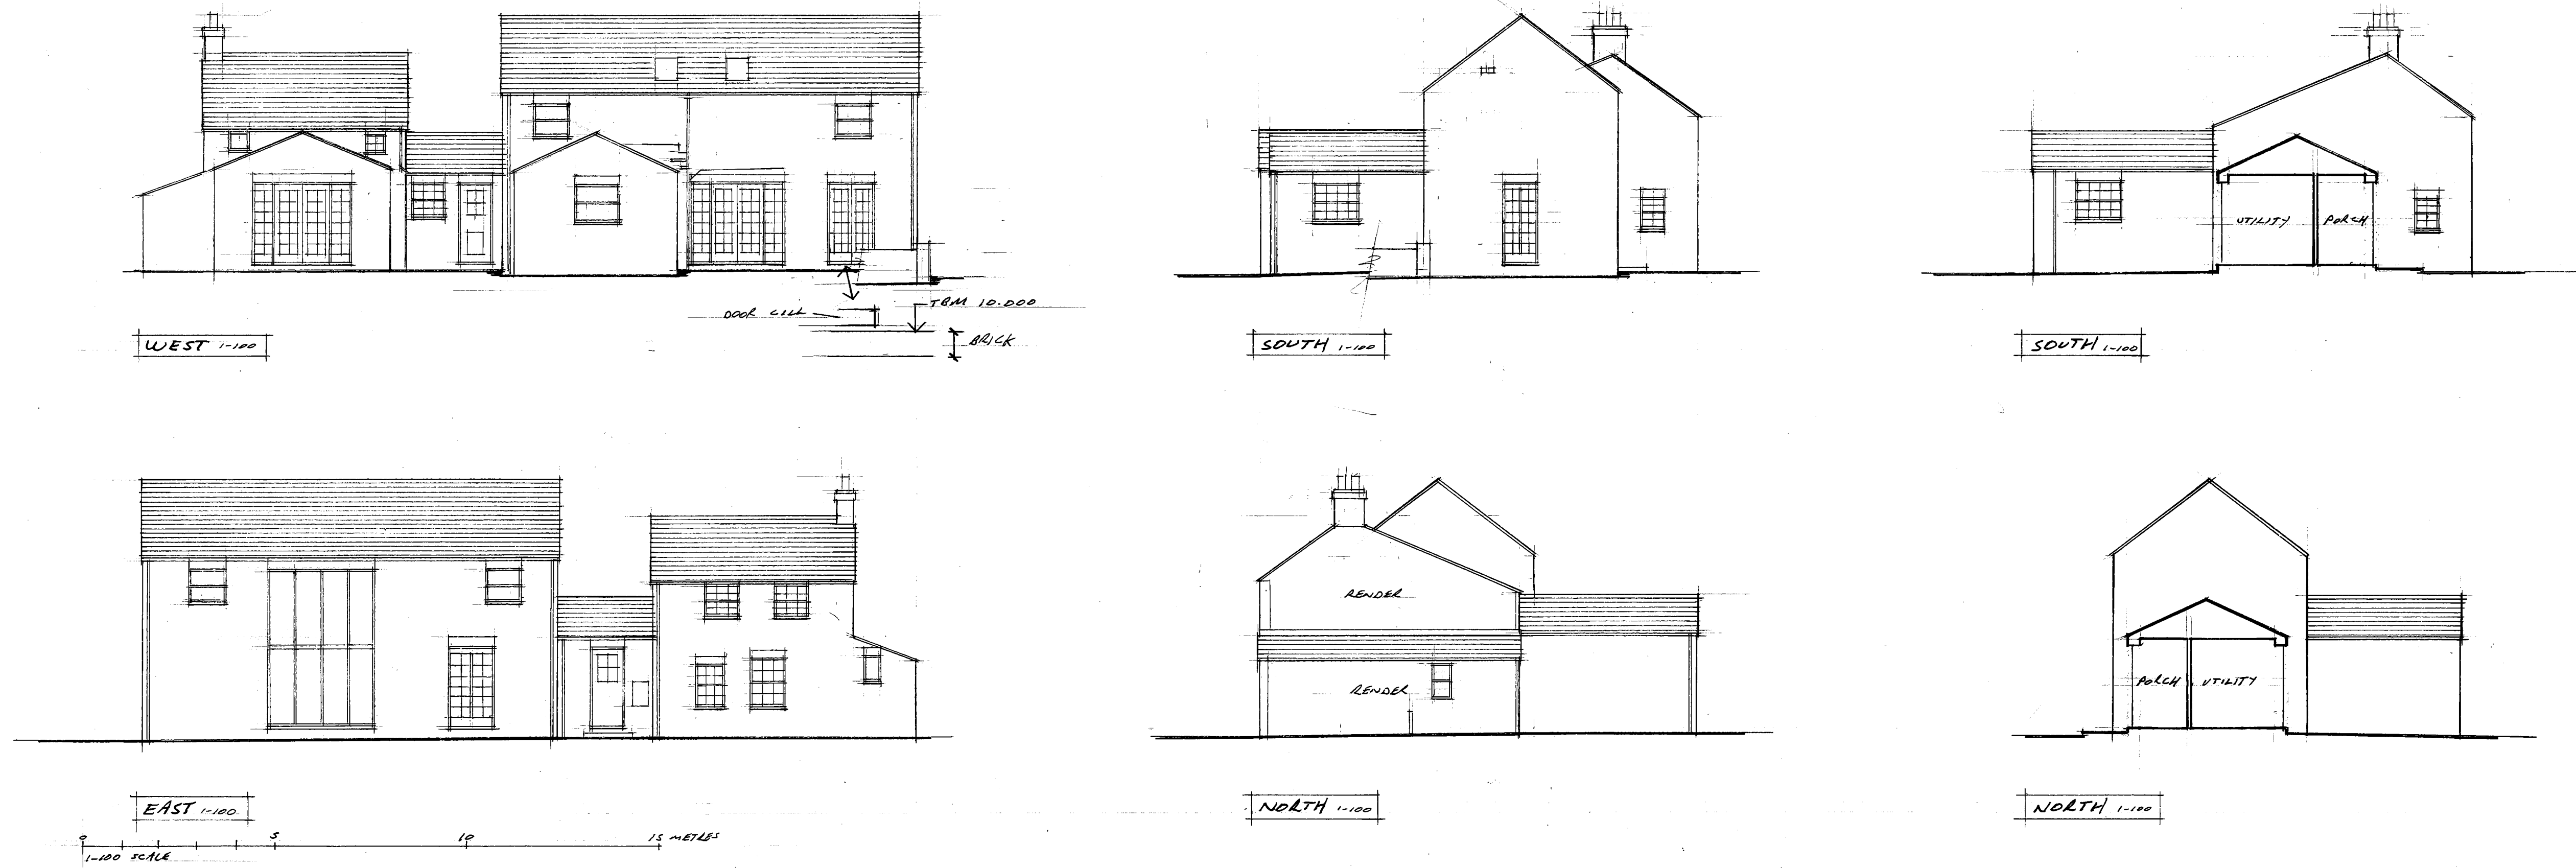

MATERIALS

- ROOF: NATURAL SLATES
- RANWATER: BLACK UPVC BOX GUTTERS WITH SQUARE DOWNPIPES
- WALLS: FINE BRICK - ORIGINAL COTTAGE HAS BEEN OVERKINNED WITH FINE BRICK TO MATCH EXTENSION EXCEPT FOR NORTH ELEVATION WHICH IS RENDERED
- JOINERY: - COTTAGE - WHITE UPVC
- EXTENSION - TIMBER PAINTED WHITE & WHITE UPVC

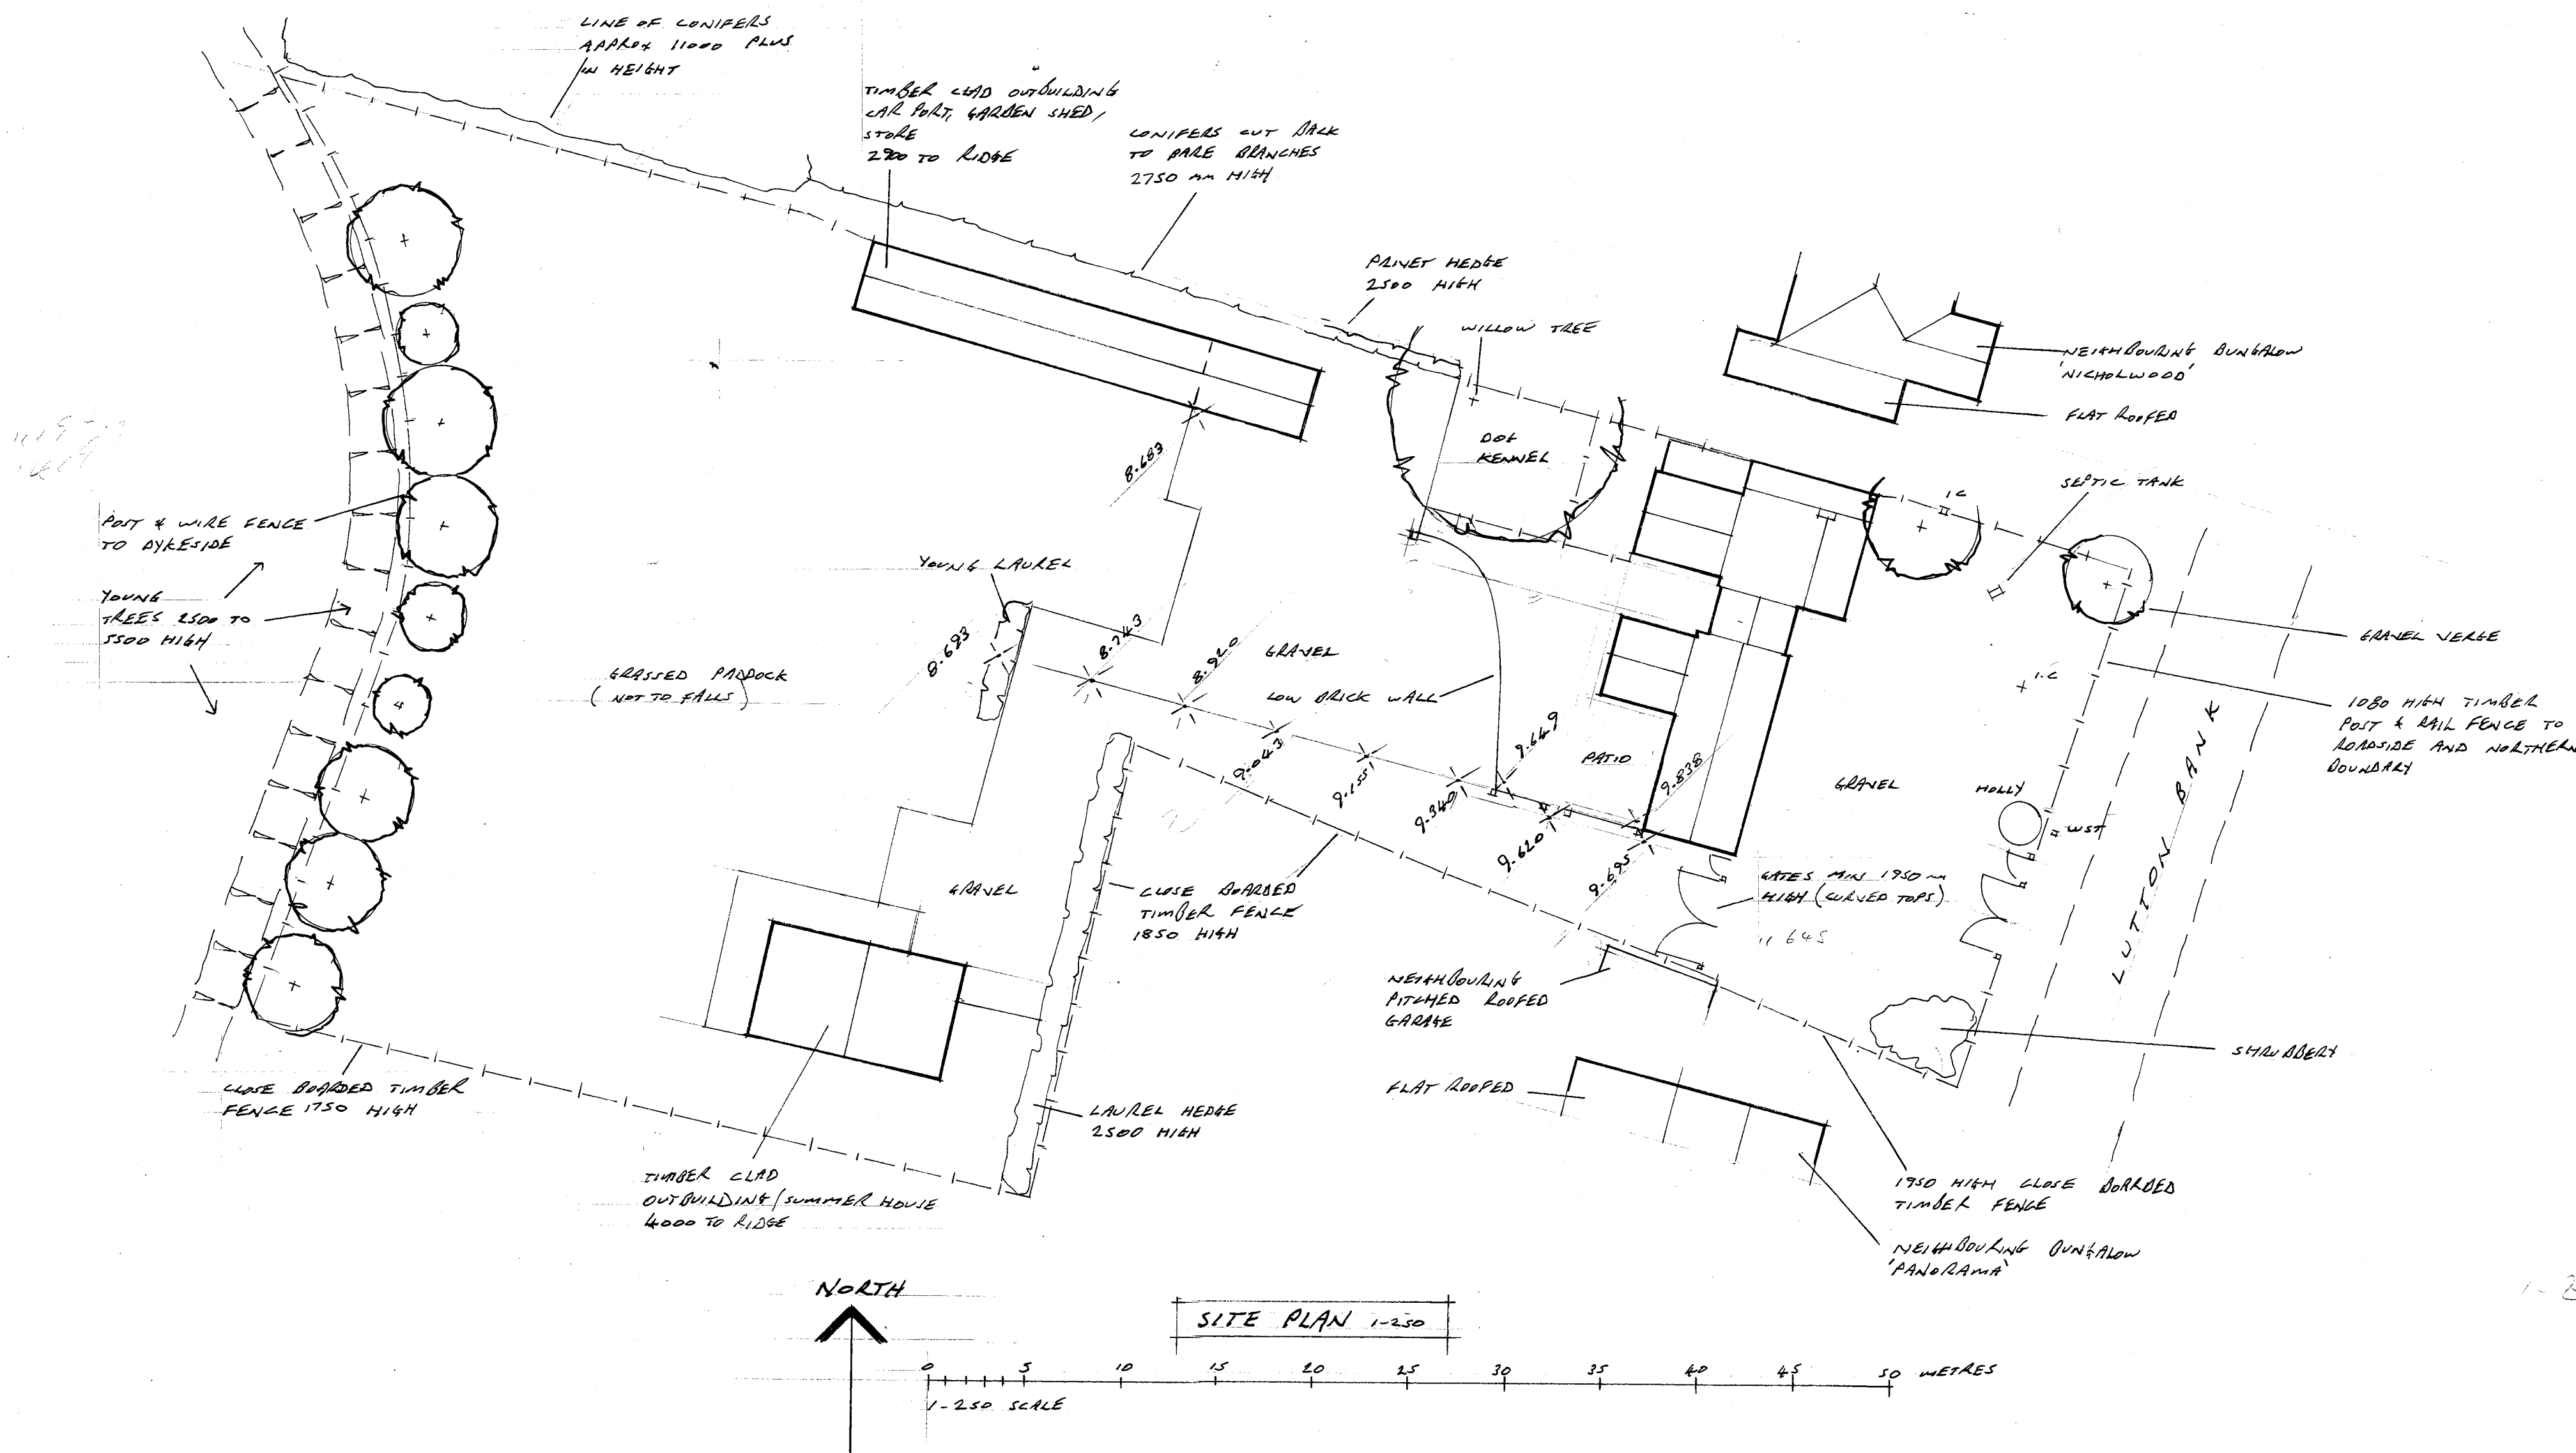

Contractor To Check All Dimensions
On Site Before Work Commences.

Rev.	Date.	Init.	Revision Details.
A	10/11/11		ADD LEVELS & HEIGHTS
B	2/1/12		ADD MISSING WINDOW

R. BOOR DRAUGHTSMAN

26 Fengate
Moulton Chapel
Spalding
Lincolnshire
PE12 0XL
Phone
01406 380279

Project:
MR AND MRS K SCHWARZ.
HARECROFT,
LUTTON BANK,
LONK SUTTON.

PROPOSED EXTENSION
ELEVATIONS & SITE PLAN EXISTING

Scale: AS SHOWN	Drawing No. 3571-2
Drawn: RMB	
Date: OCT 2015	Rev. A B