




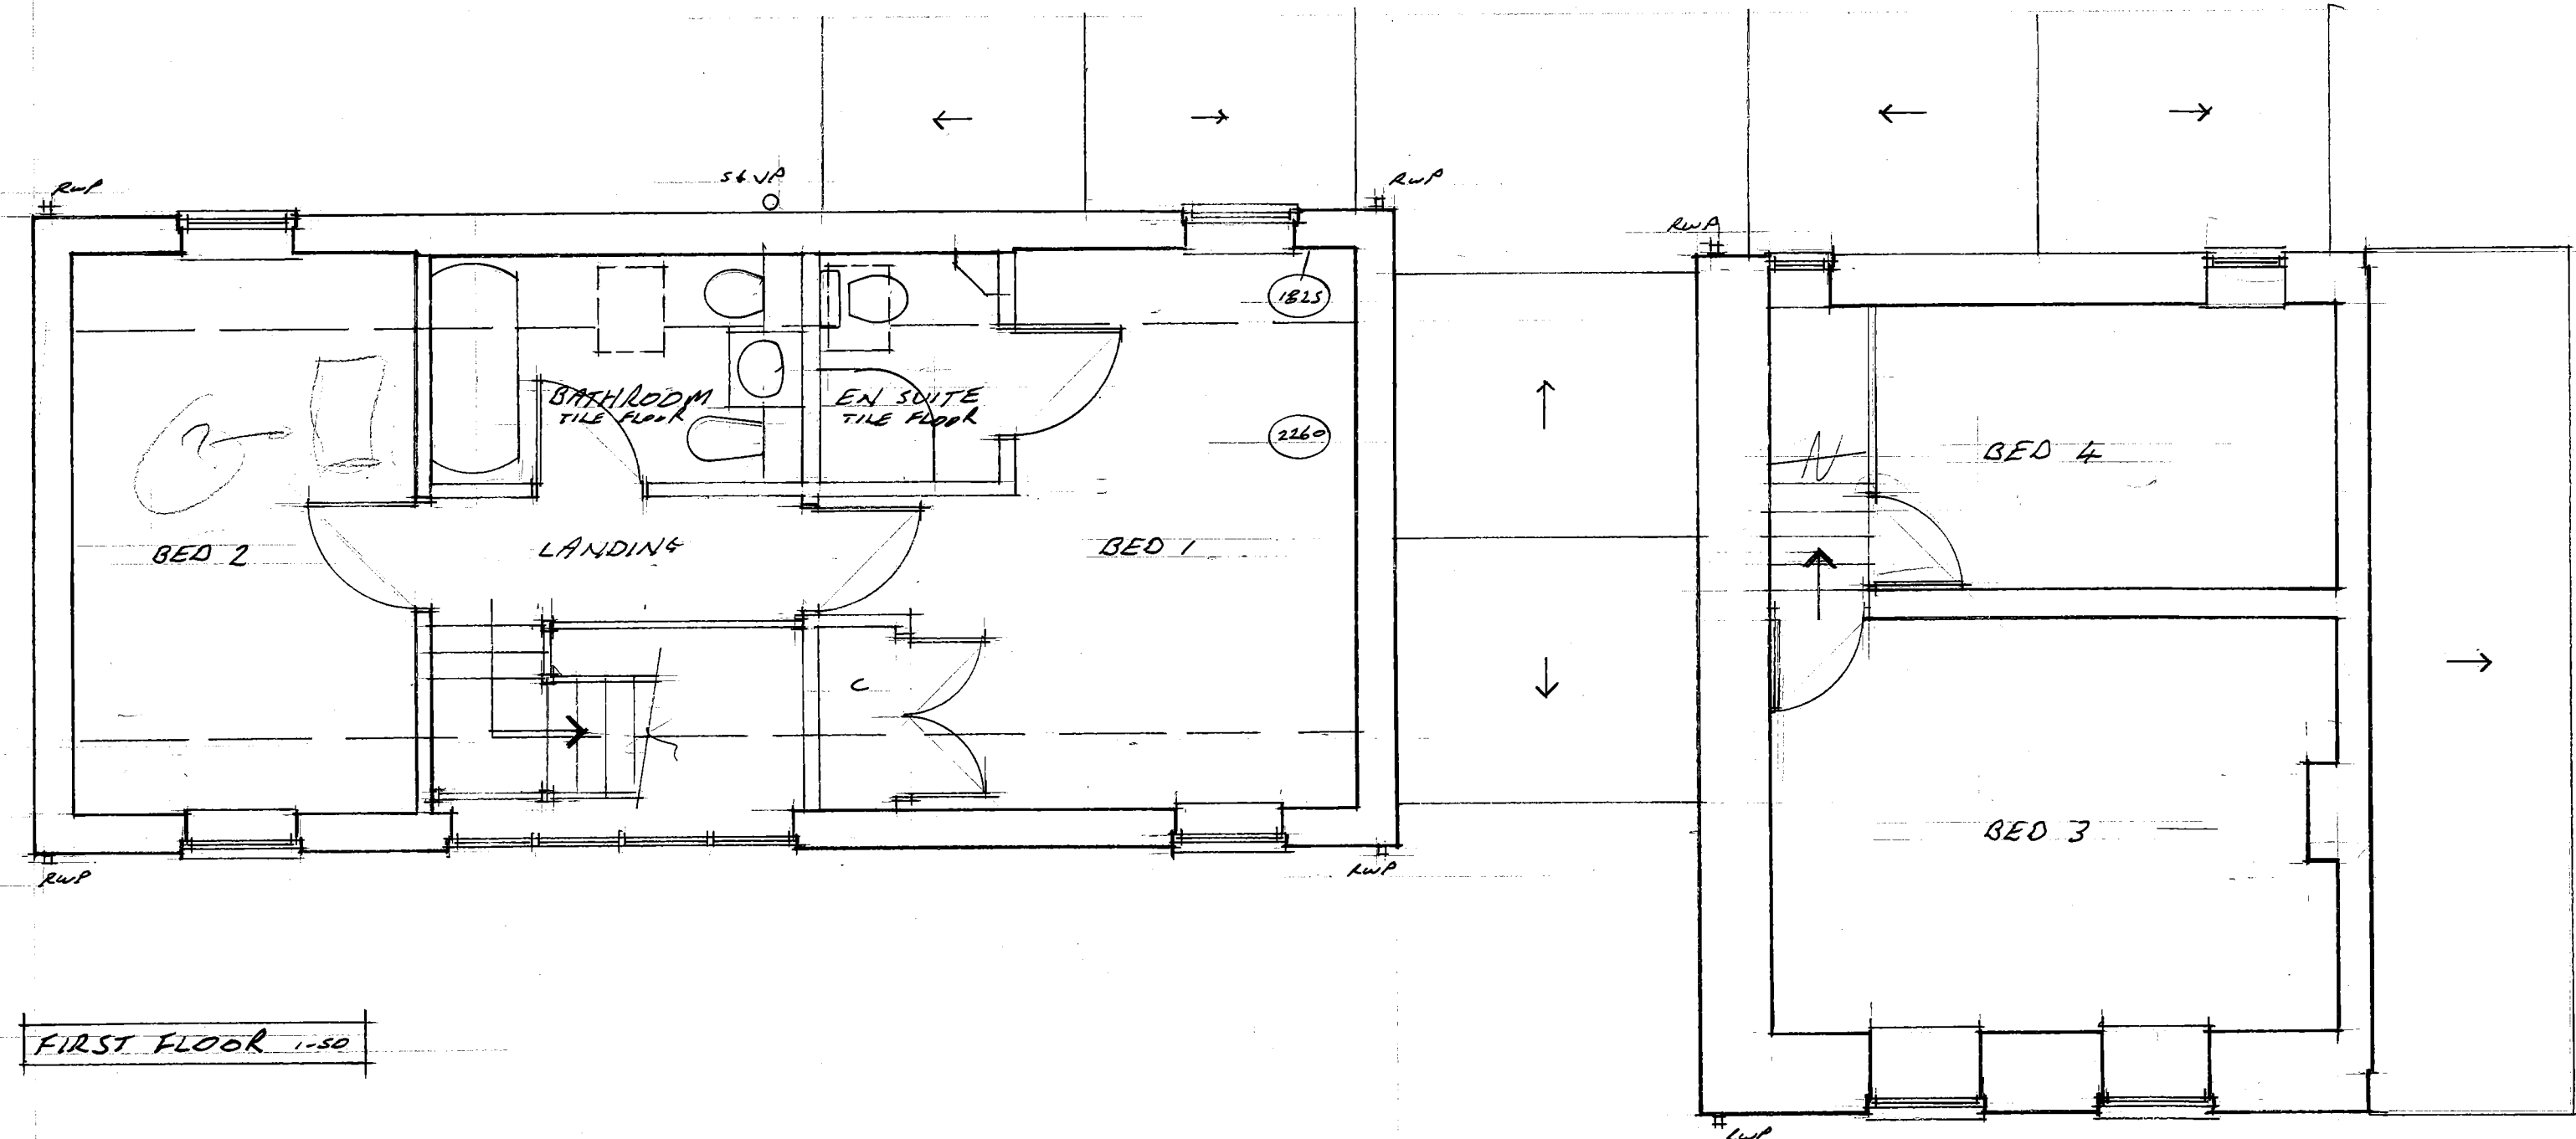

FIRST FLOOR 1:50

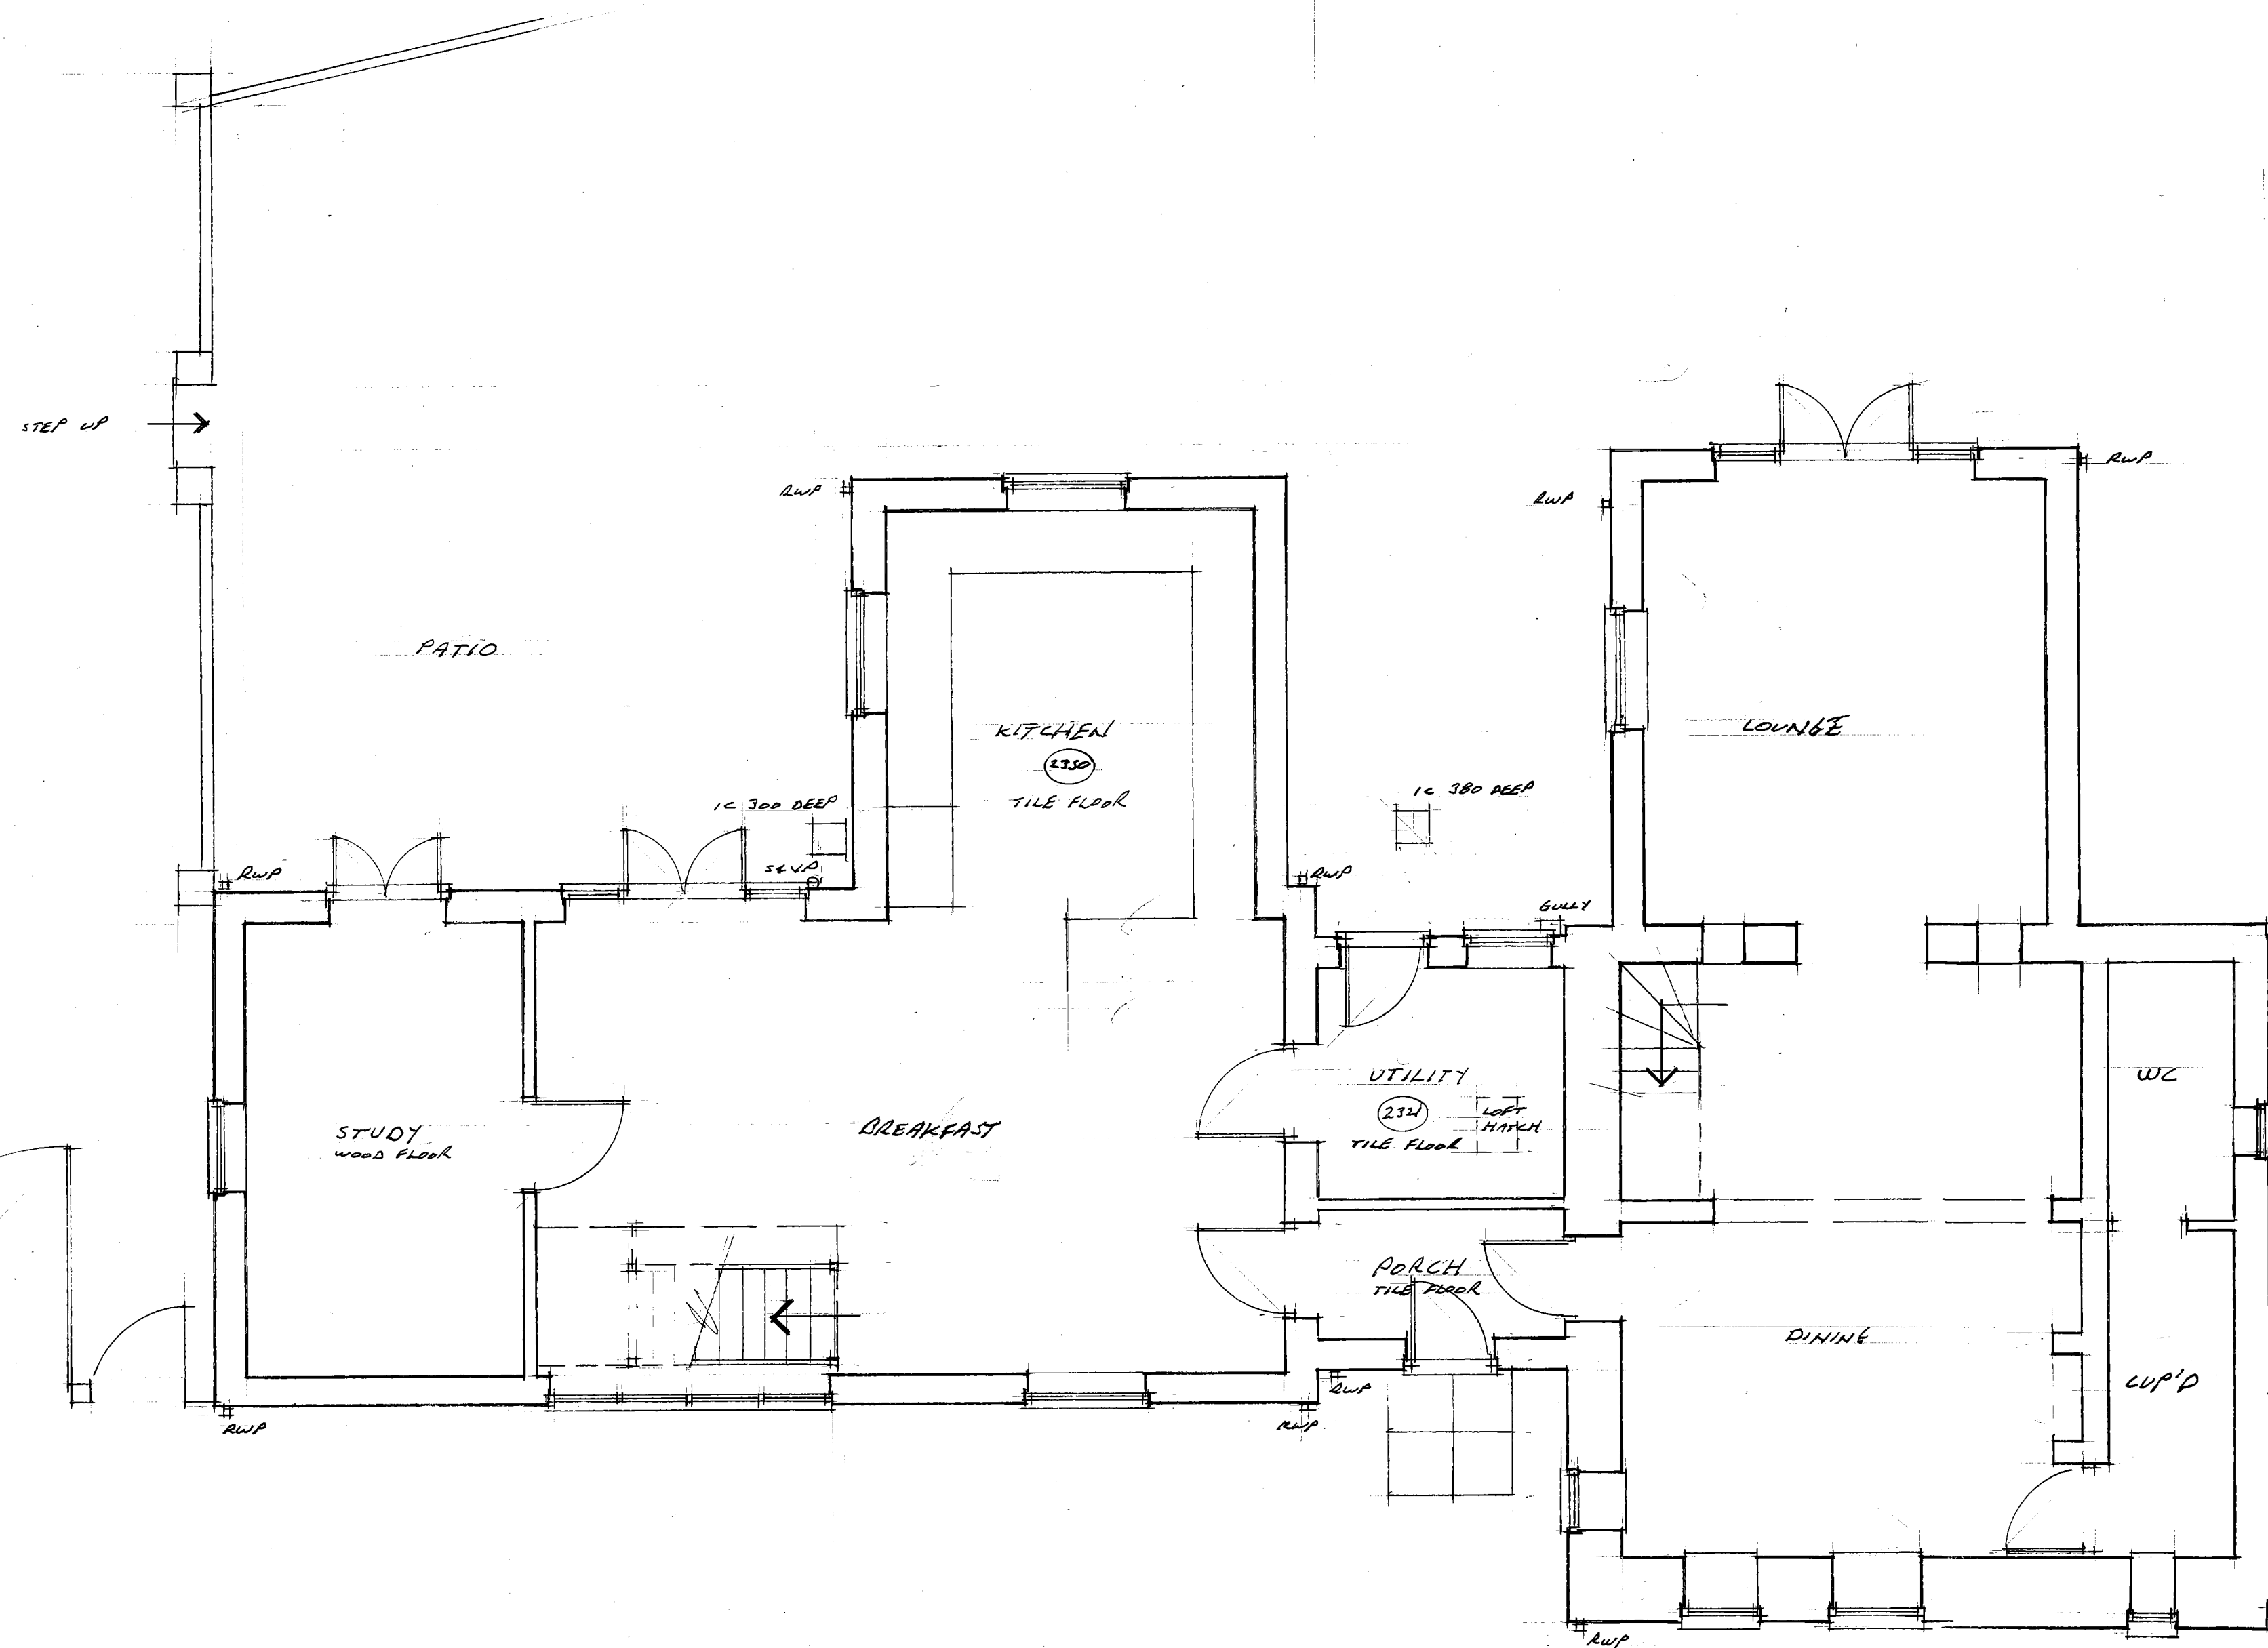

GROUND FLOOR 1:50 2607 F.T.F.

 

Contractor To Check All Dimensions
On Site Before Work Commences.

Rev.	Date	Init.	Revision Details
A	1.6.14		ADD MISSING WINDOW BED 4 COMPLETE FINISHES ROOMS

R. BOOR DRAUGHTSMAN

26 Fengate
Moulton Chapel
Spalding
Lincolnshire
PE12 0XL
Phone
01406 380279

Project
MR AND MRS K SCHWARZ.
HARECROFT,
LUTTON BANK,
LONF. SUTTON.

PROPOSED EXTENSION.

Drawing
FLOOR PLANS AS EXISTING

Scale
AS SHOWN

Drawing No.
3571-1

Drawn. RMB
Date. OCT 2015

Rev. A