


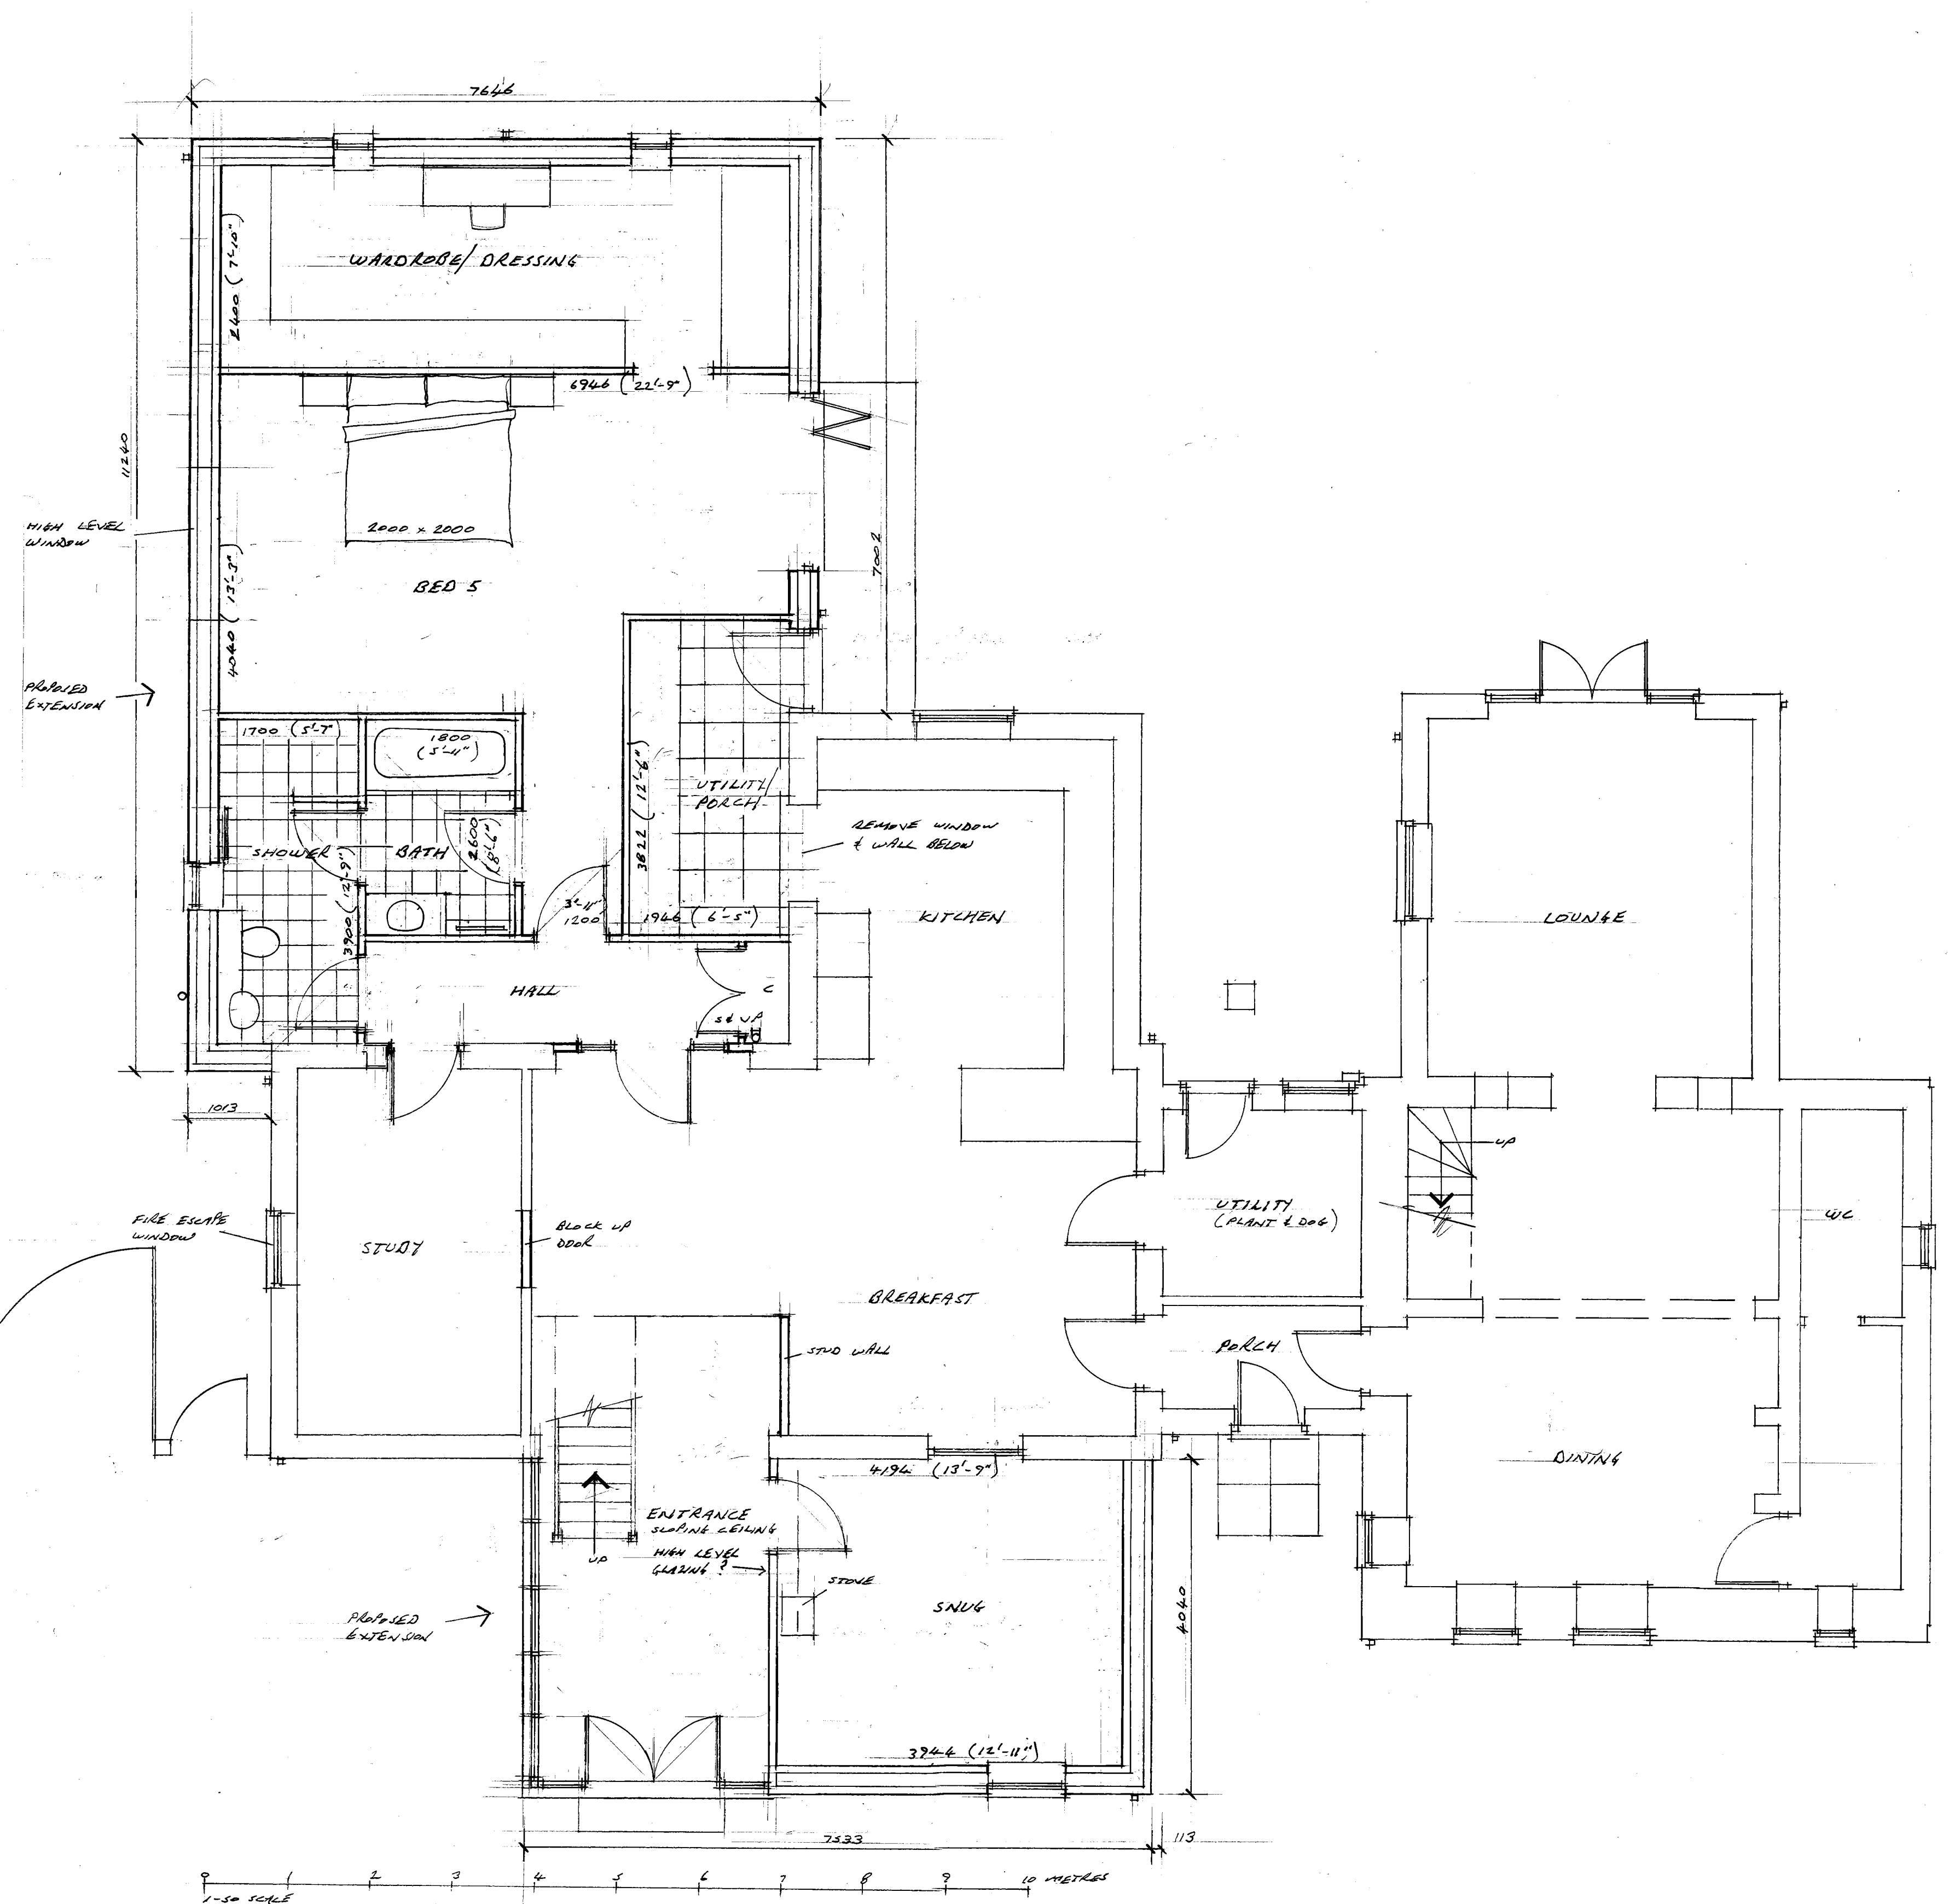

Contractor To Check All Dimensions
On Site Before Work Commences.

Rev.	Date	Init.	Revision Details
A	12.11.15		MODERNISE GLE OF EXTENSION
B	13.11.15		ADD NOTATION
C	17.11.15		ALT FRONT EXTENSION

R. BOOR DRAUGHTSMAN

26 Fengate
Moulton Chapel
Spalding
Lincolnshire
PE12 0XL
Phone
01406 380279

Project:
MR AND MRS R SCHWARZ.
HARECROFT,
LUTTON BANK,
LONG SUTTON.

Drawing:
GROUND FLOOR PLAN PROPOSED

Scale:
1-50

Drawn:
RMB

Date:
NOV 2015

Drawing No.
3571-3

Rev. **A B C**