



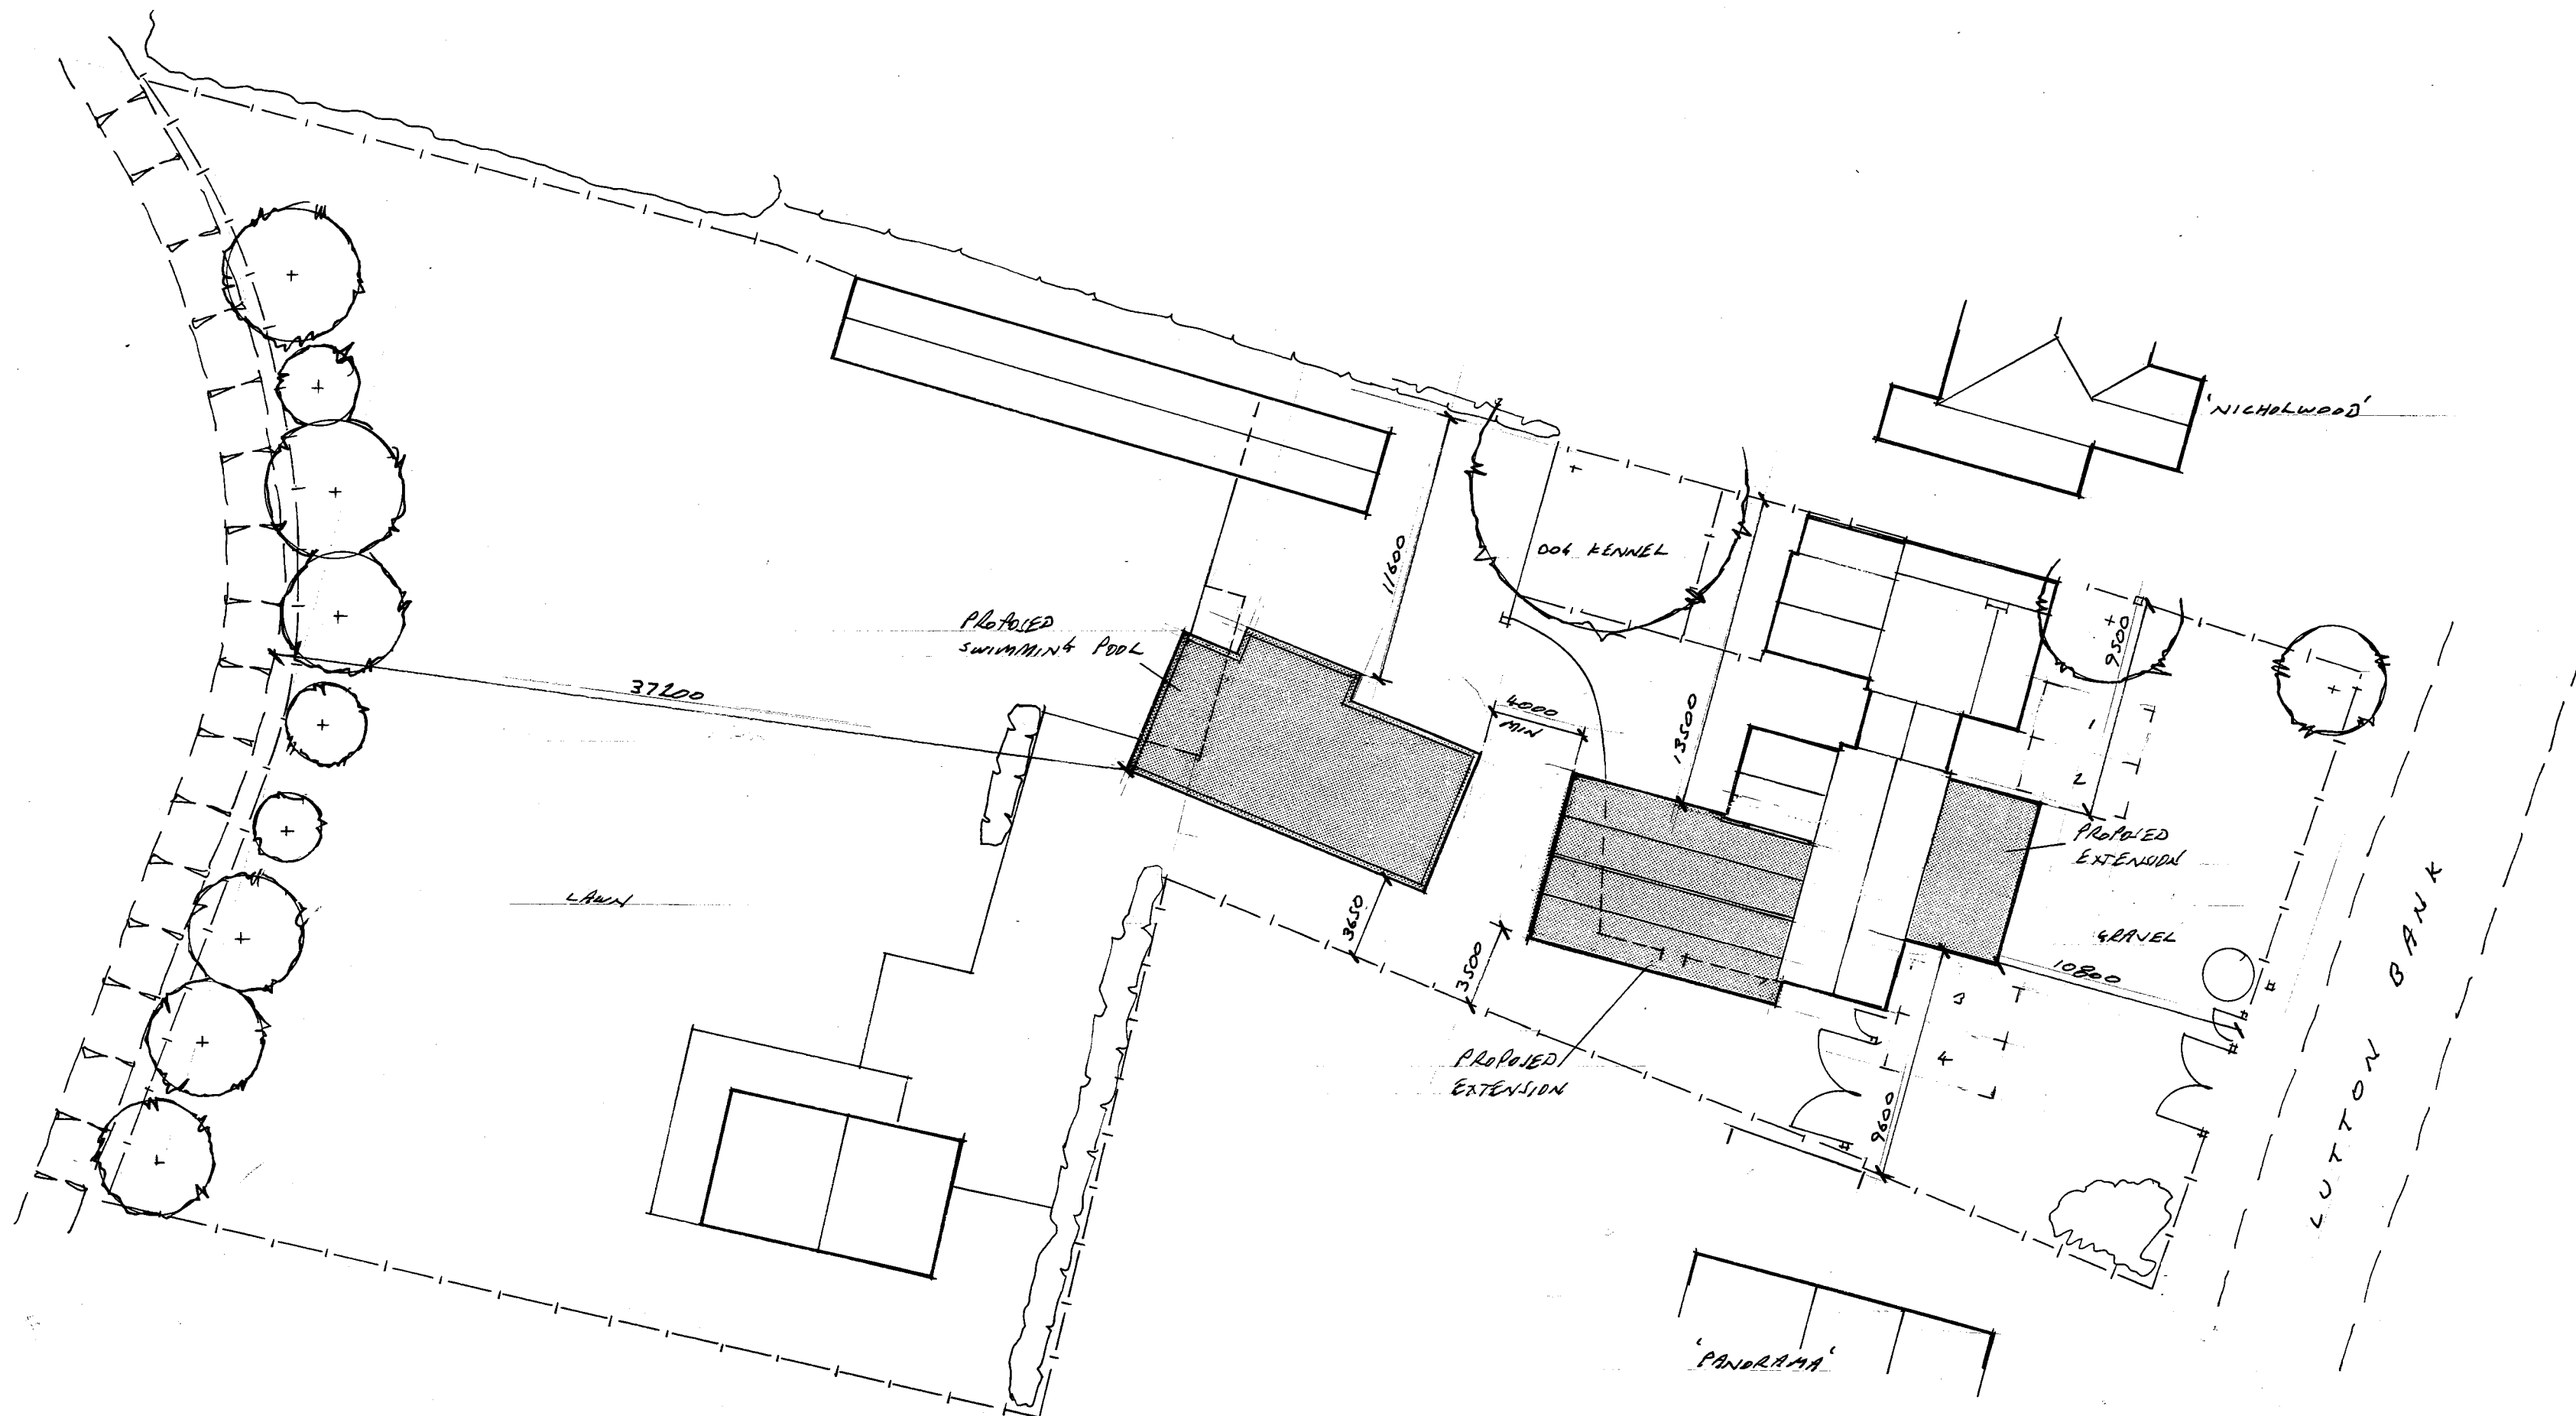

NORTH

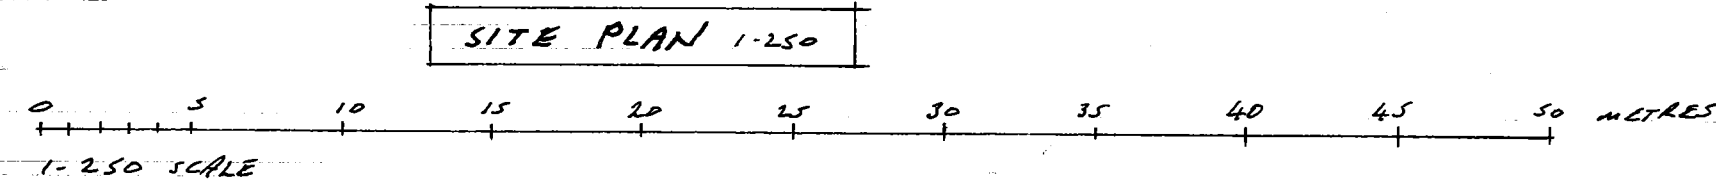

Contractor To Check All Dimensions
On Site Before Work Commences.

Rev.	Date	Init.	Revision Details.
A	2-11-25		ALTER SIZE OF EXTENSION ADD SWIMMING POOL
B	10-11-25		ADD SLIP TO POOL
C	17-4-26		CHANGE FRONT EXTENSION TO LEAN TO AND REAR EXTENSION TO FIT IN ROOF
D	1-6-26		ADD DIMS TO BOUNDARIES

R. BOOR DRAUGHTSMAN

26 Fengate
Moulton Chapel
Spalding
Lincolnshire
PE12 0XL

Phone
01406 380279

Project.
MR AND MRS K. SCHWARZ.
HARECROFT,
LUTTON BANK,
LONG SUTTON.

PROPOSED EXTENSION.

Drawing.
SITE PLAN AS PROPOSED.

Scale: 1:250	Drawing. No. 3571-5
Drawn. RMB	
Date. NOV 2025	Rev. A B C D