


FRONT ELEVATION


SIDE ELEVATION

REAR ELEVATION

SIDE ELEVATION

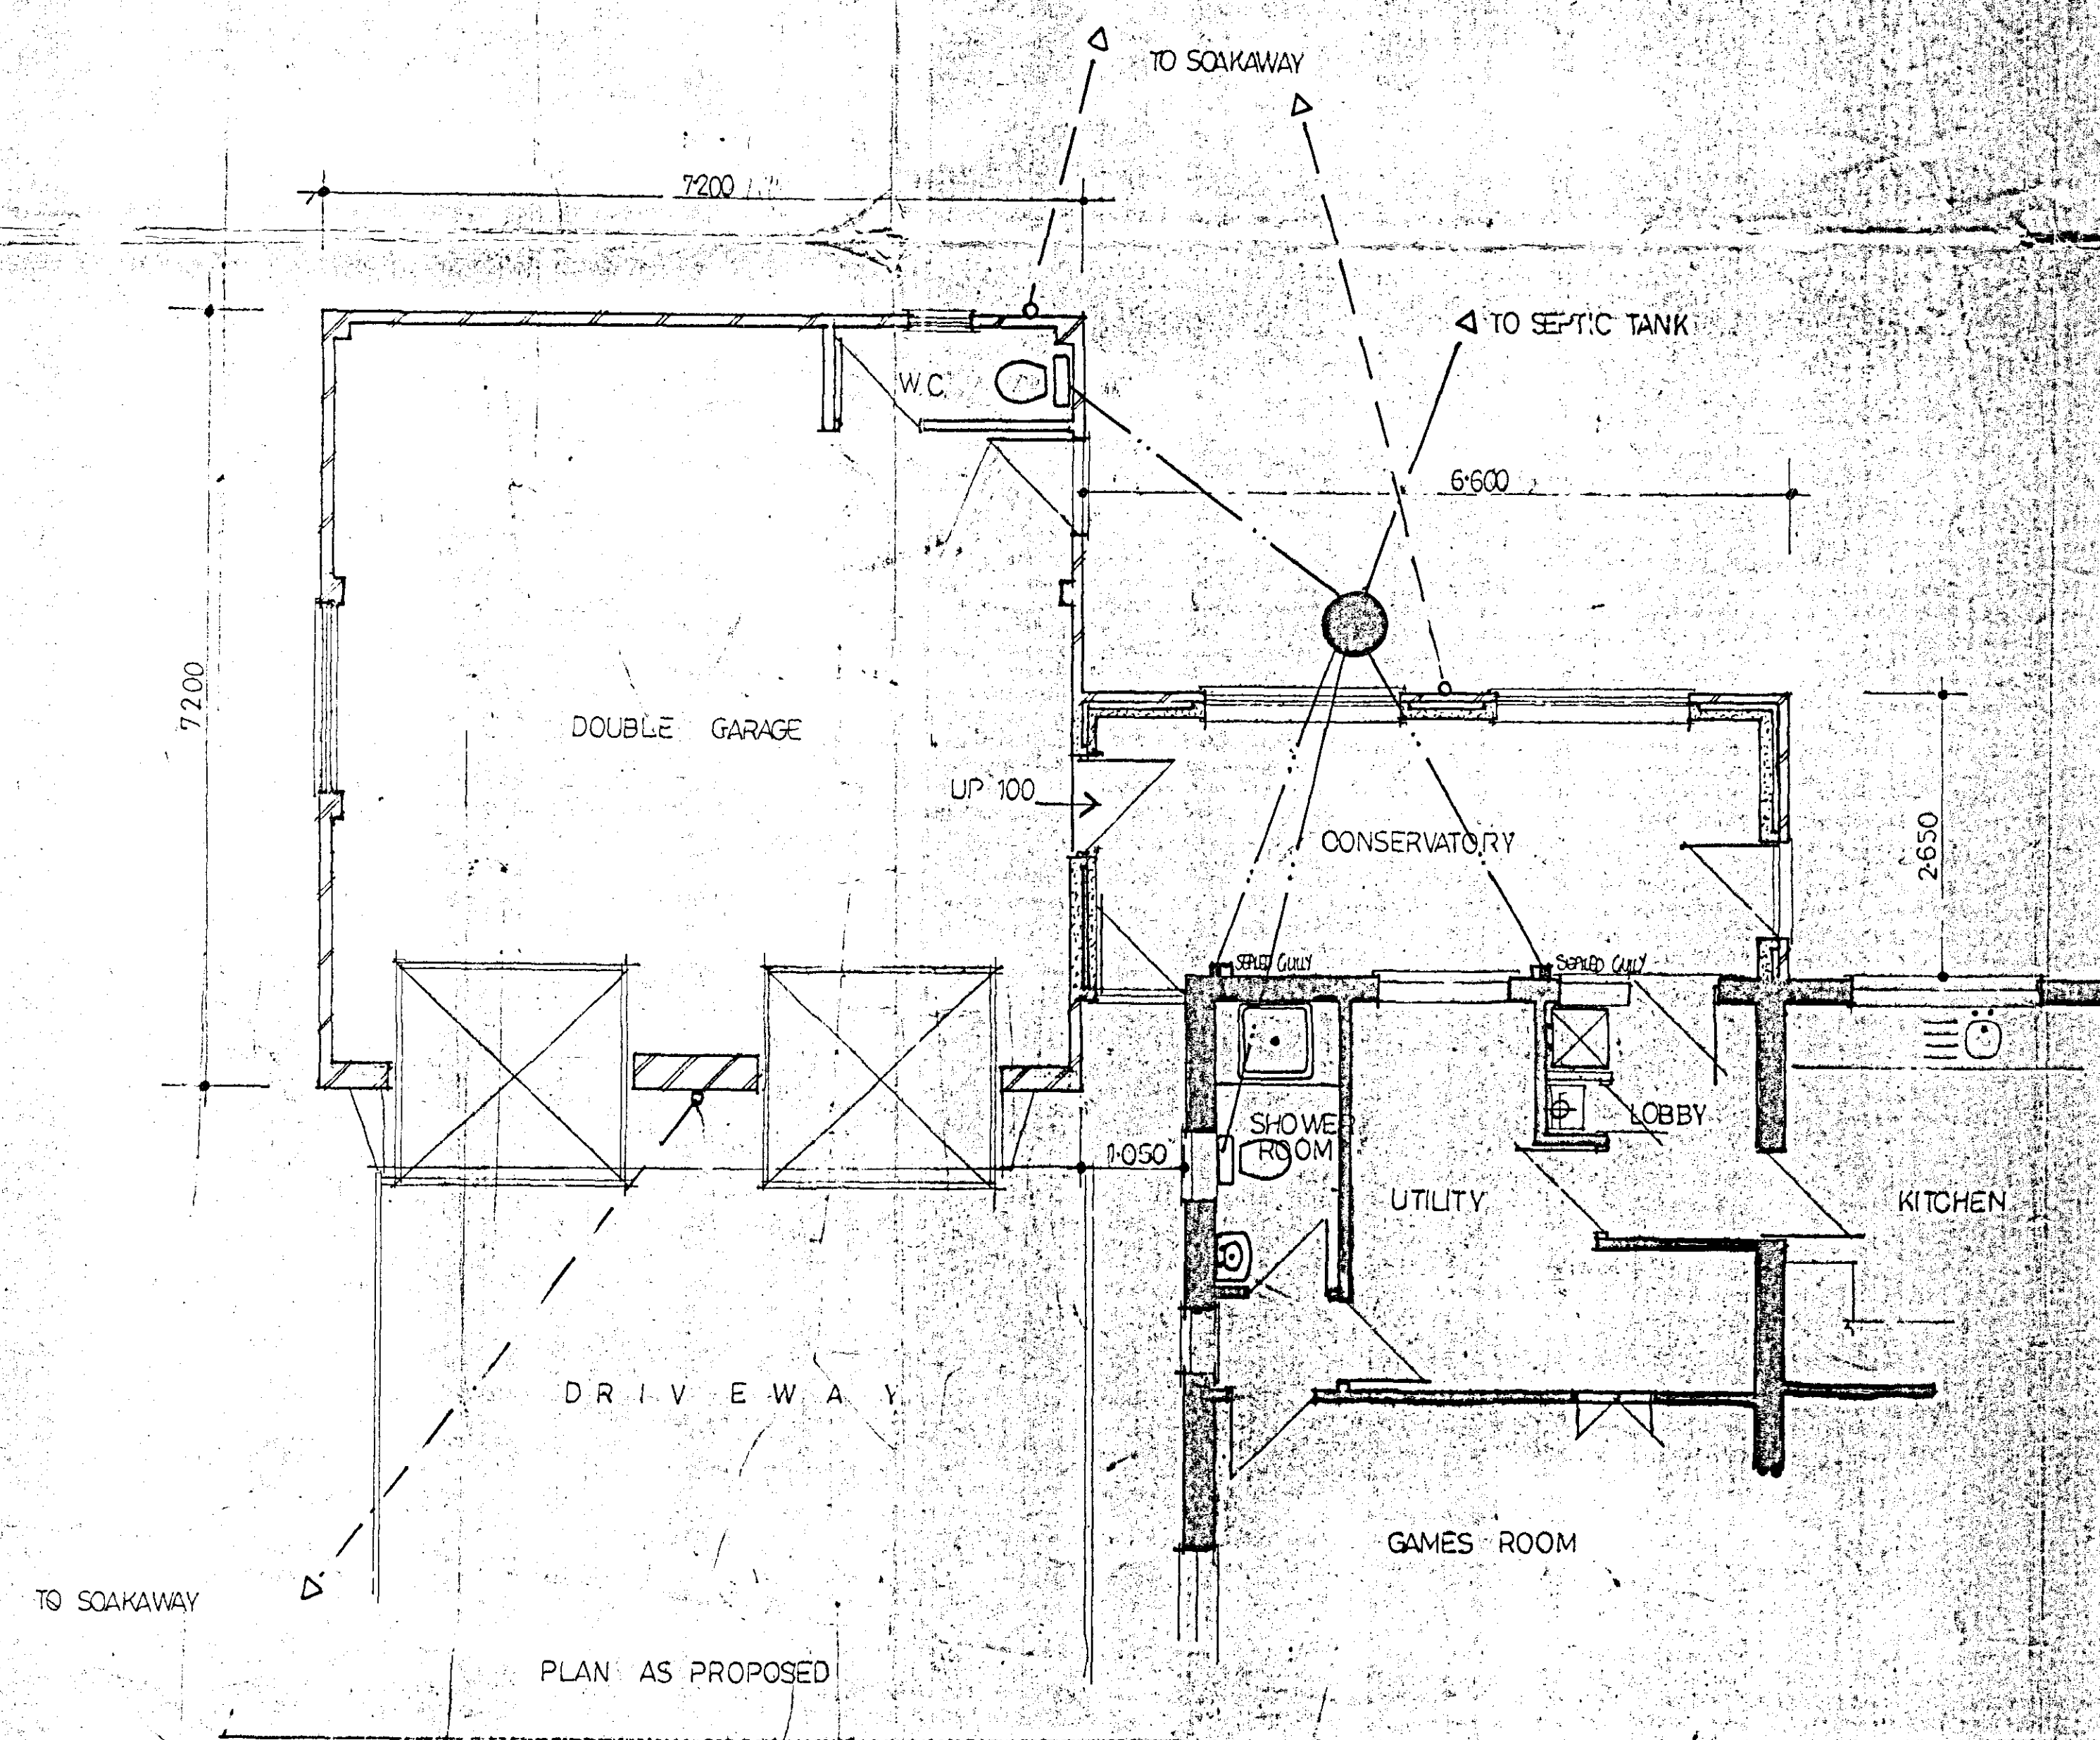

PLAN AS PROPOSED

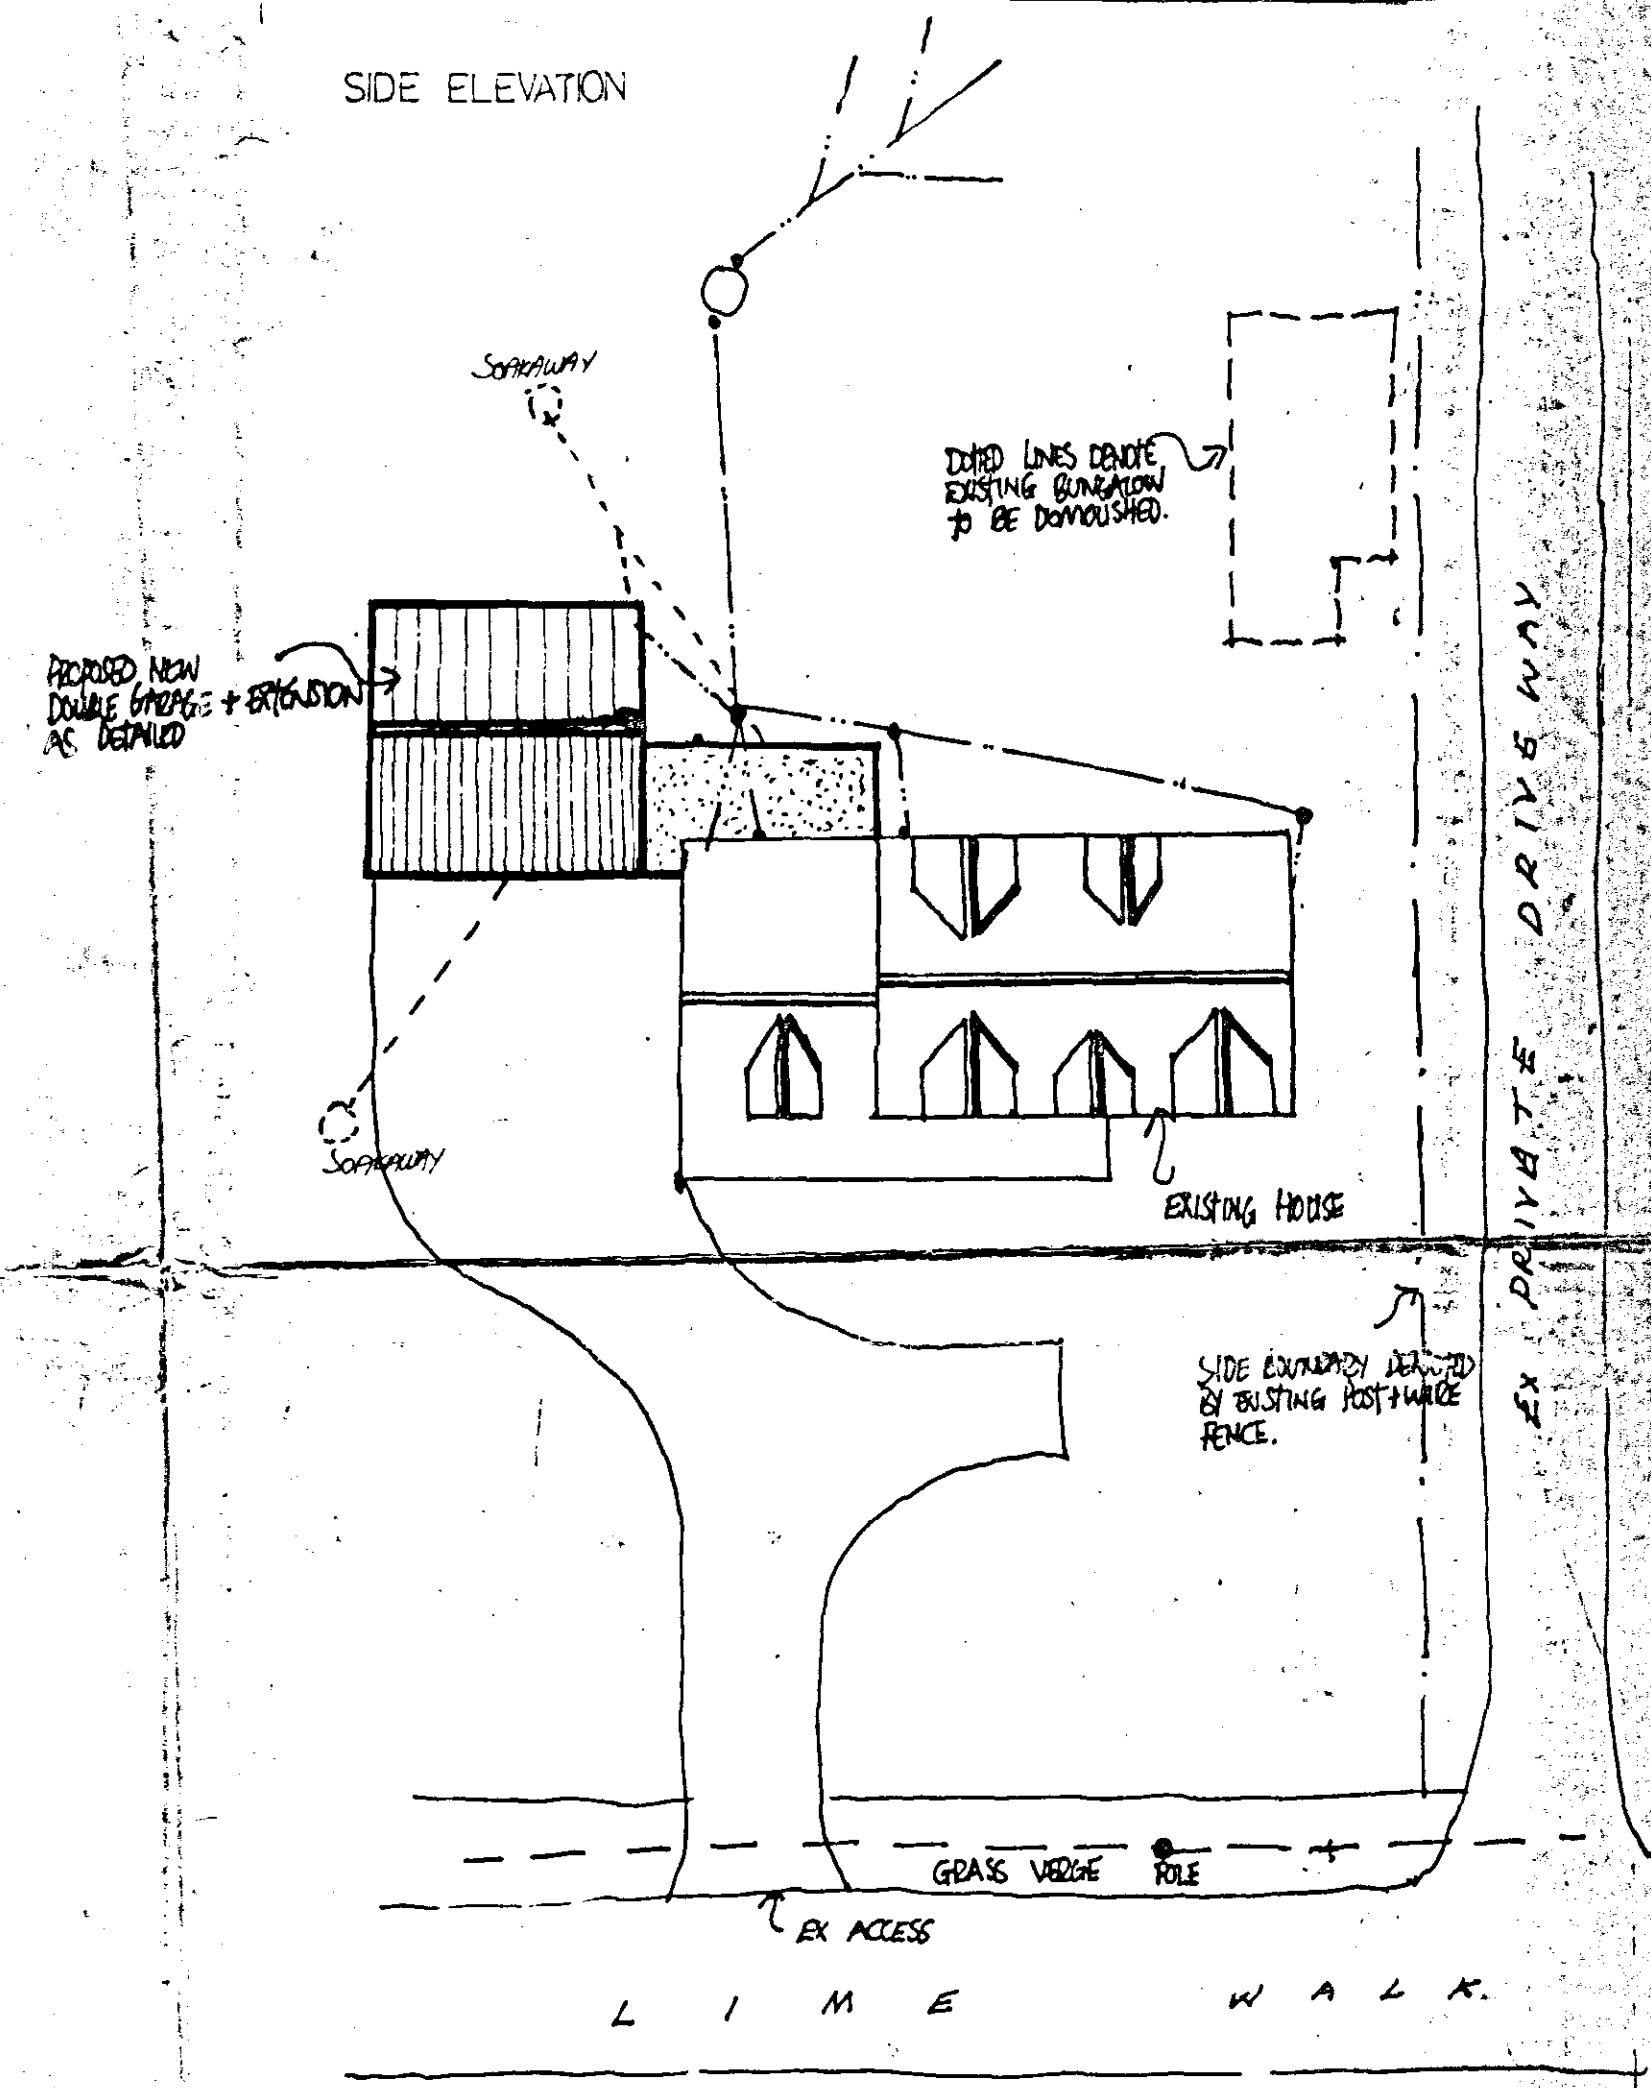

PLANNING DEVELOPMENT
23 APR 2007
0930/07

PROJECT: PROPOSED EXTENSION AND DOUBLE GARAGE
AT: BIBBERS NOOK, LIME WALK,
LONG SUTTON, SPALDING,
LINCOLNSHIRE.

CLIENT: Mr & Mrs P.G. WOODHOUSE.

SCALE: 1:50, 1:100. DATE: DEC 1990.

**DETERMINED
PLAN**