





Front Elevation (E)
Scale: 1:100



Rear Elevation (W)
Scale: 1:100


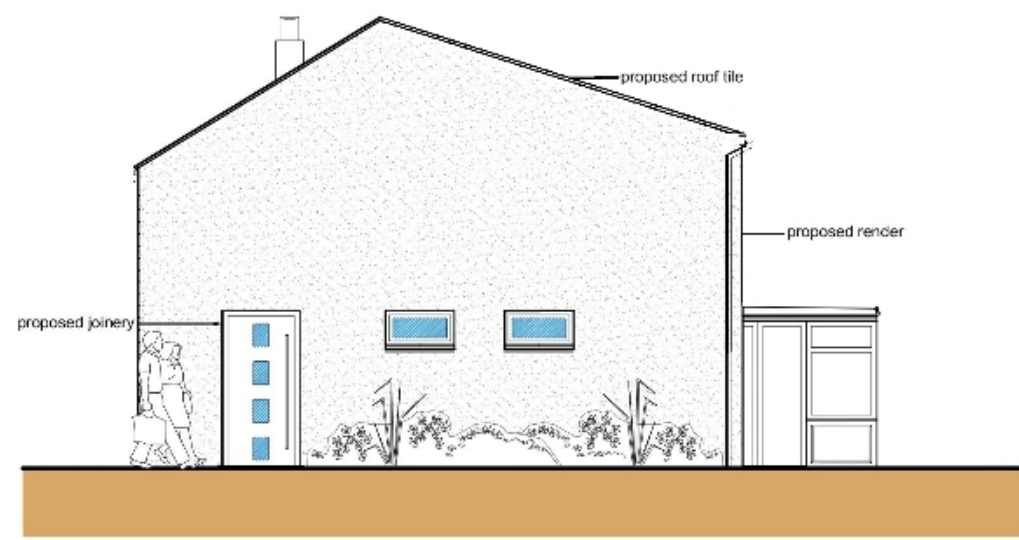


Side Elevation (N)
Scale: 1:100

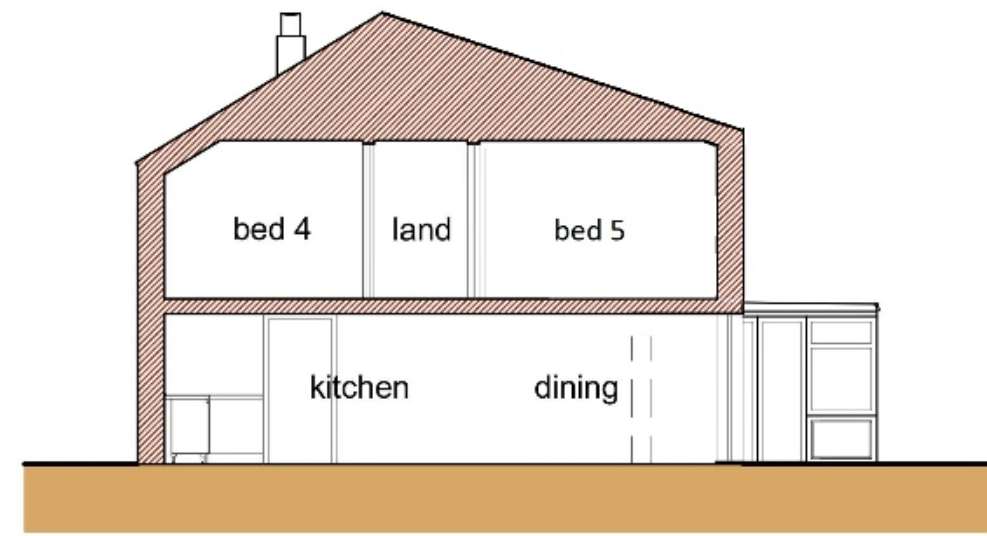


Section A-A
Scale: 1:100


SITE PLAN KEY

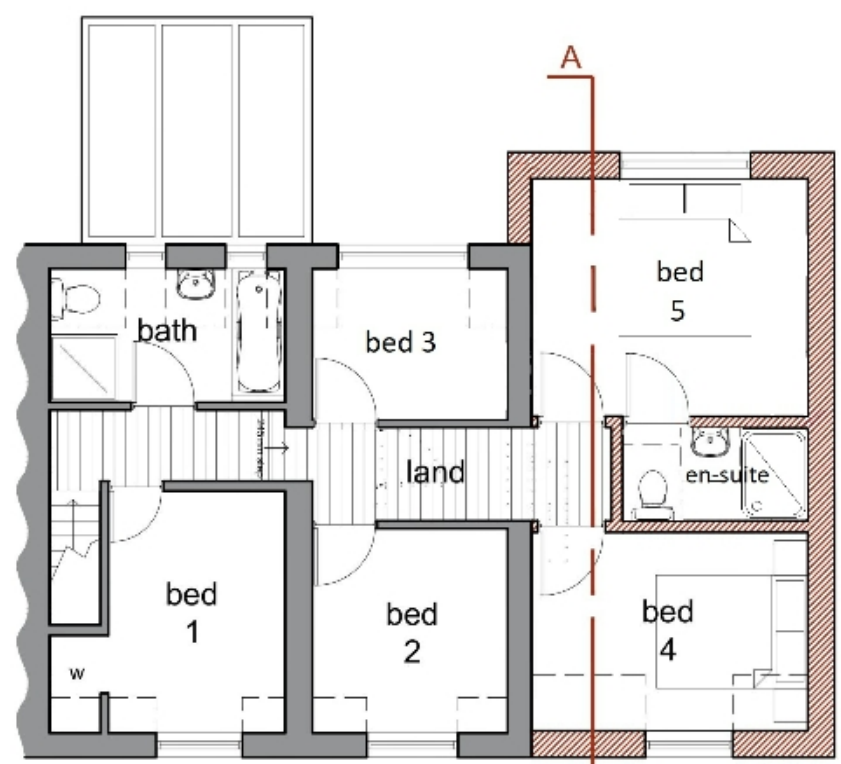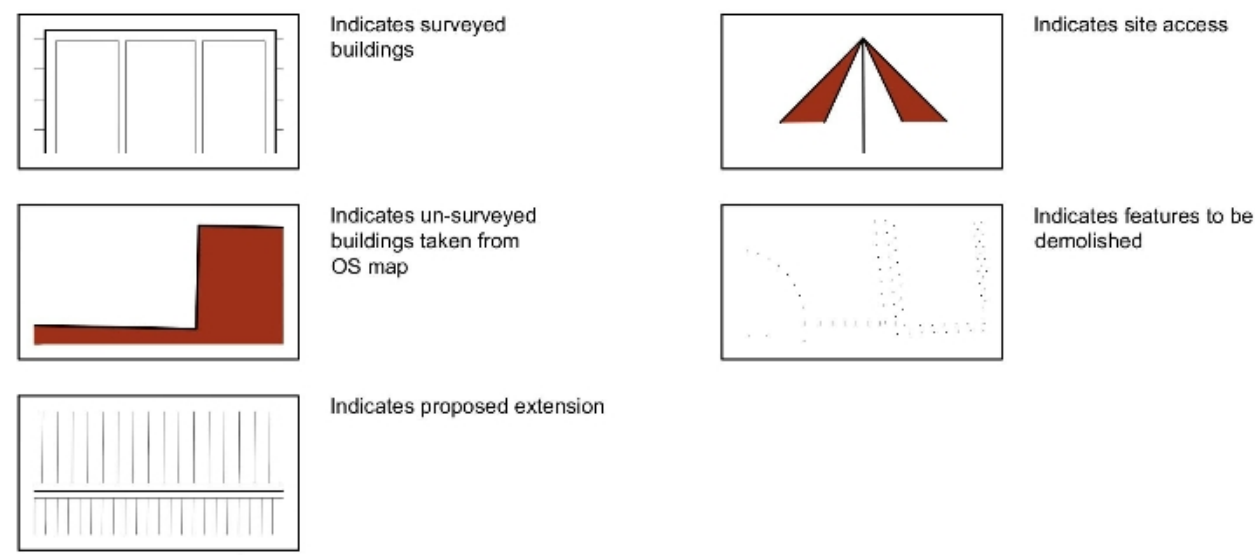


First Floor Plan
Scale: 1:100

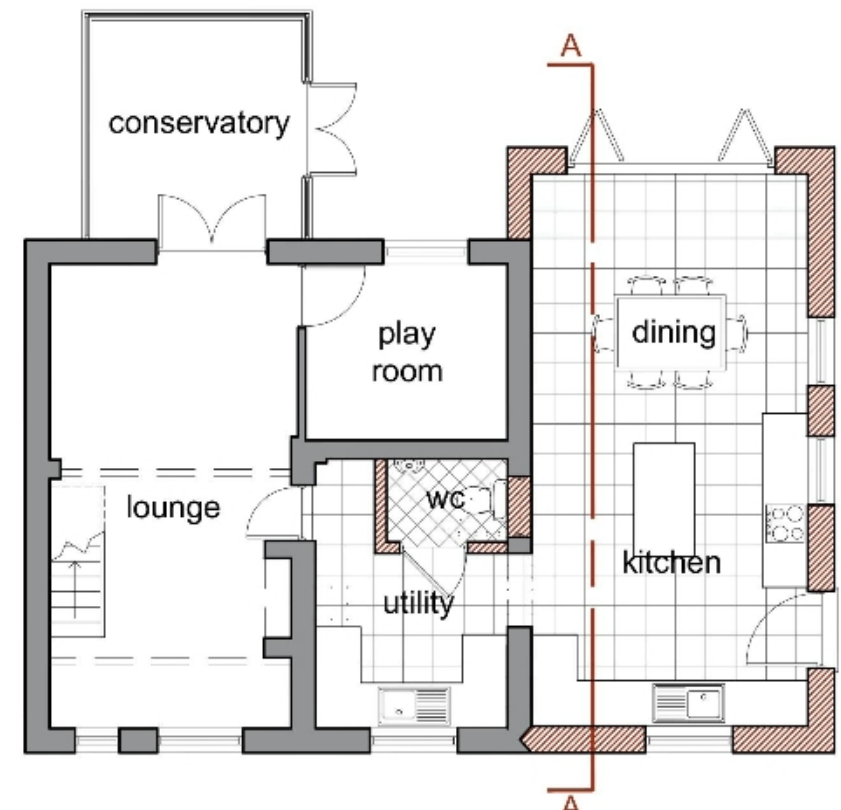

Ground Floor Plan
Scale: 1:100

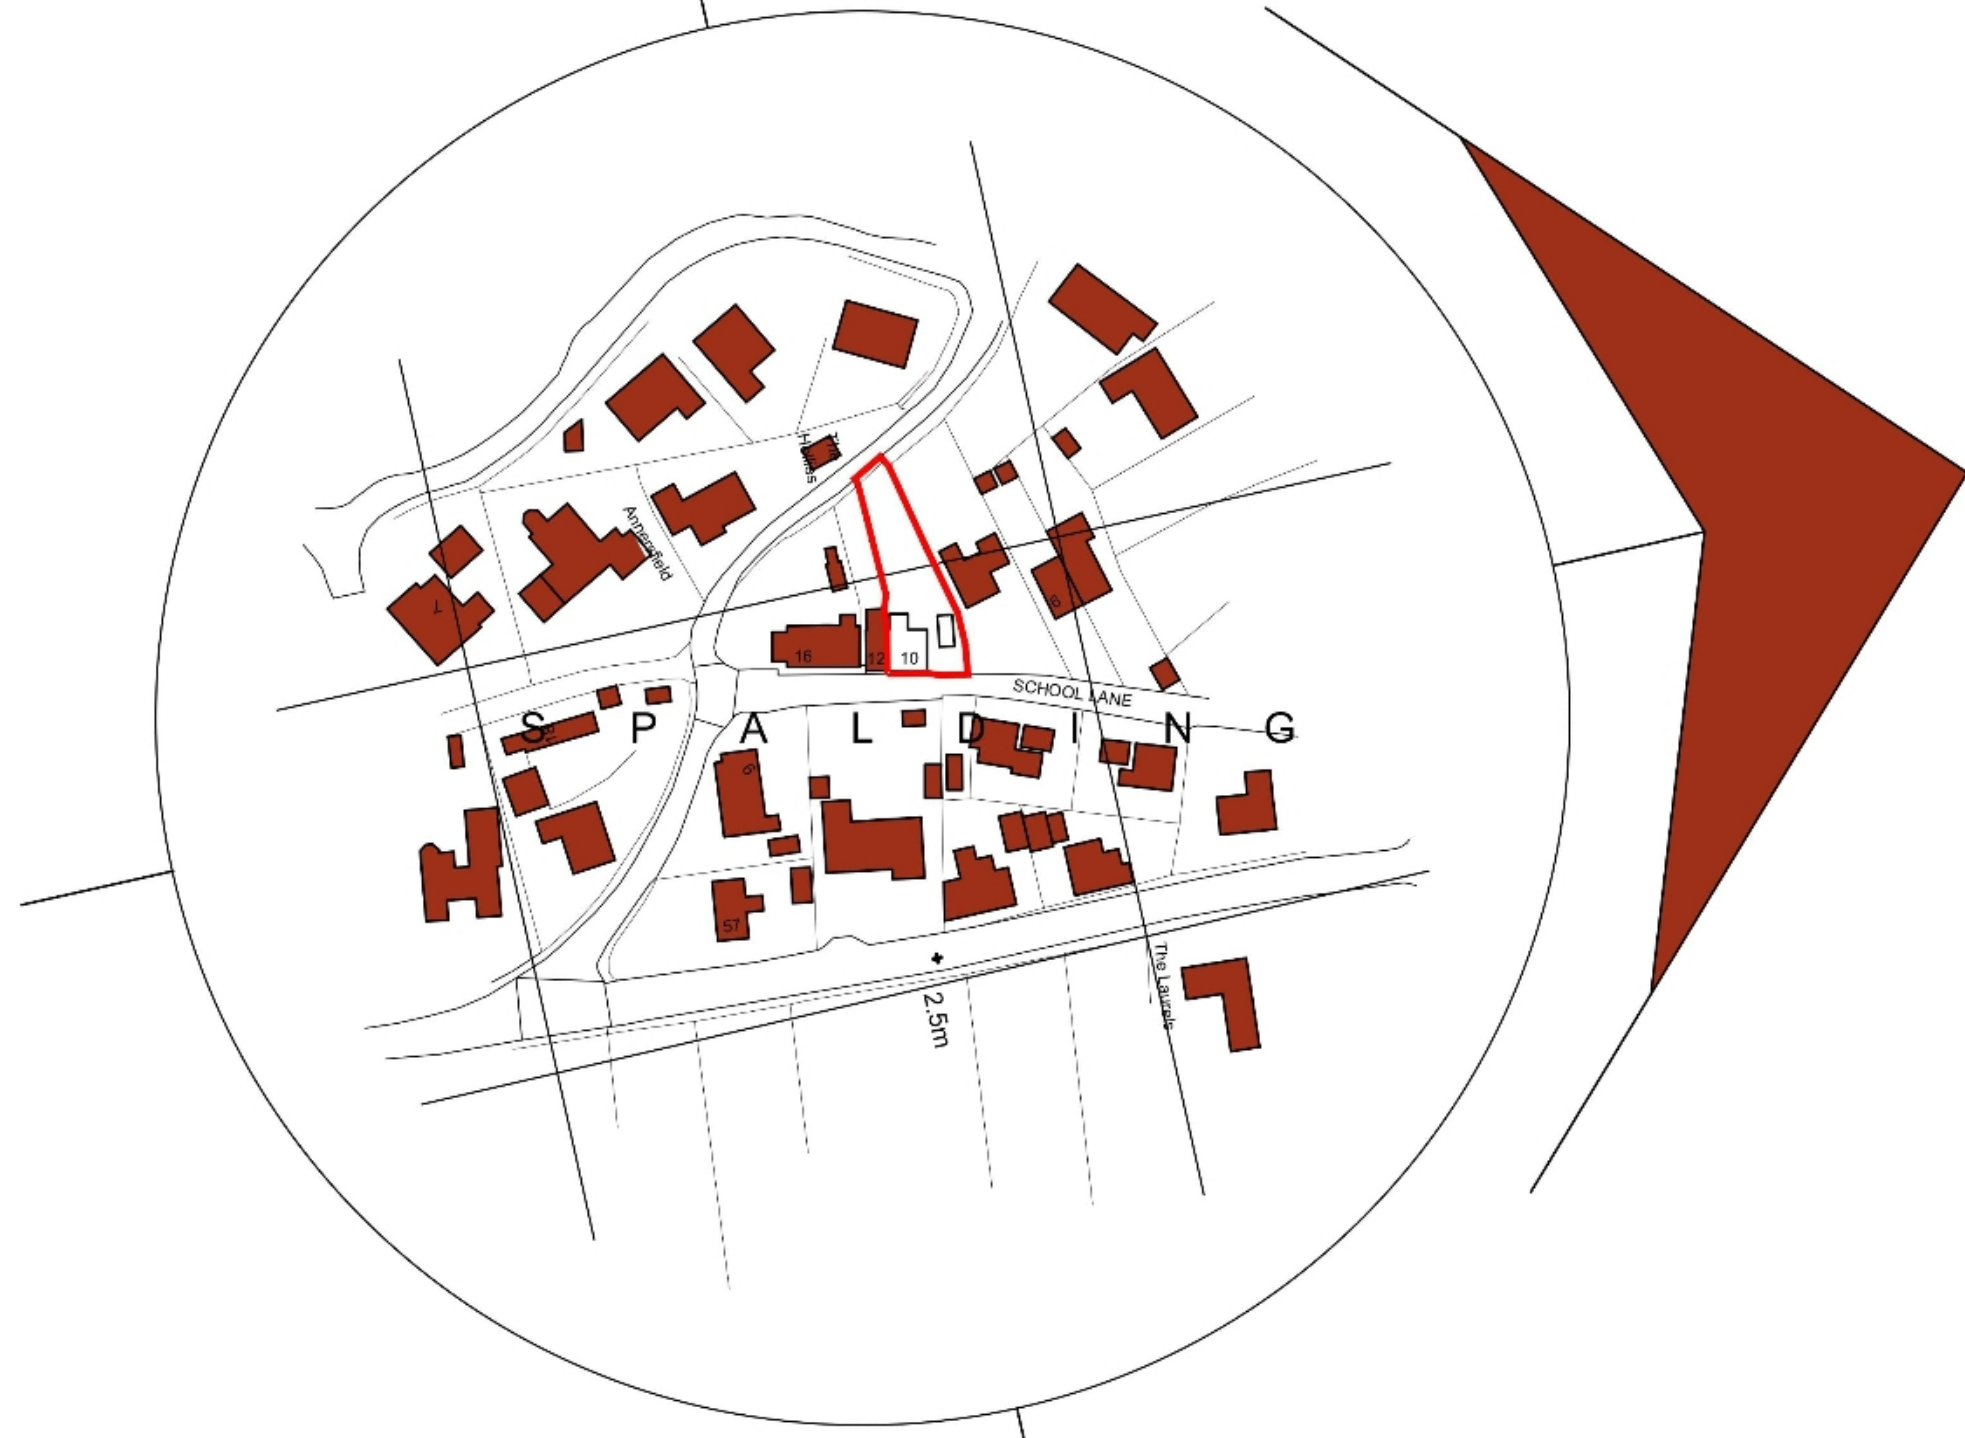

Location Plan
Scale: 1:2500

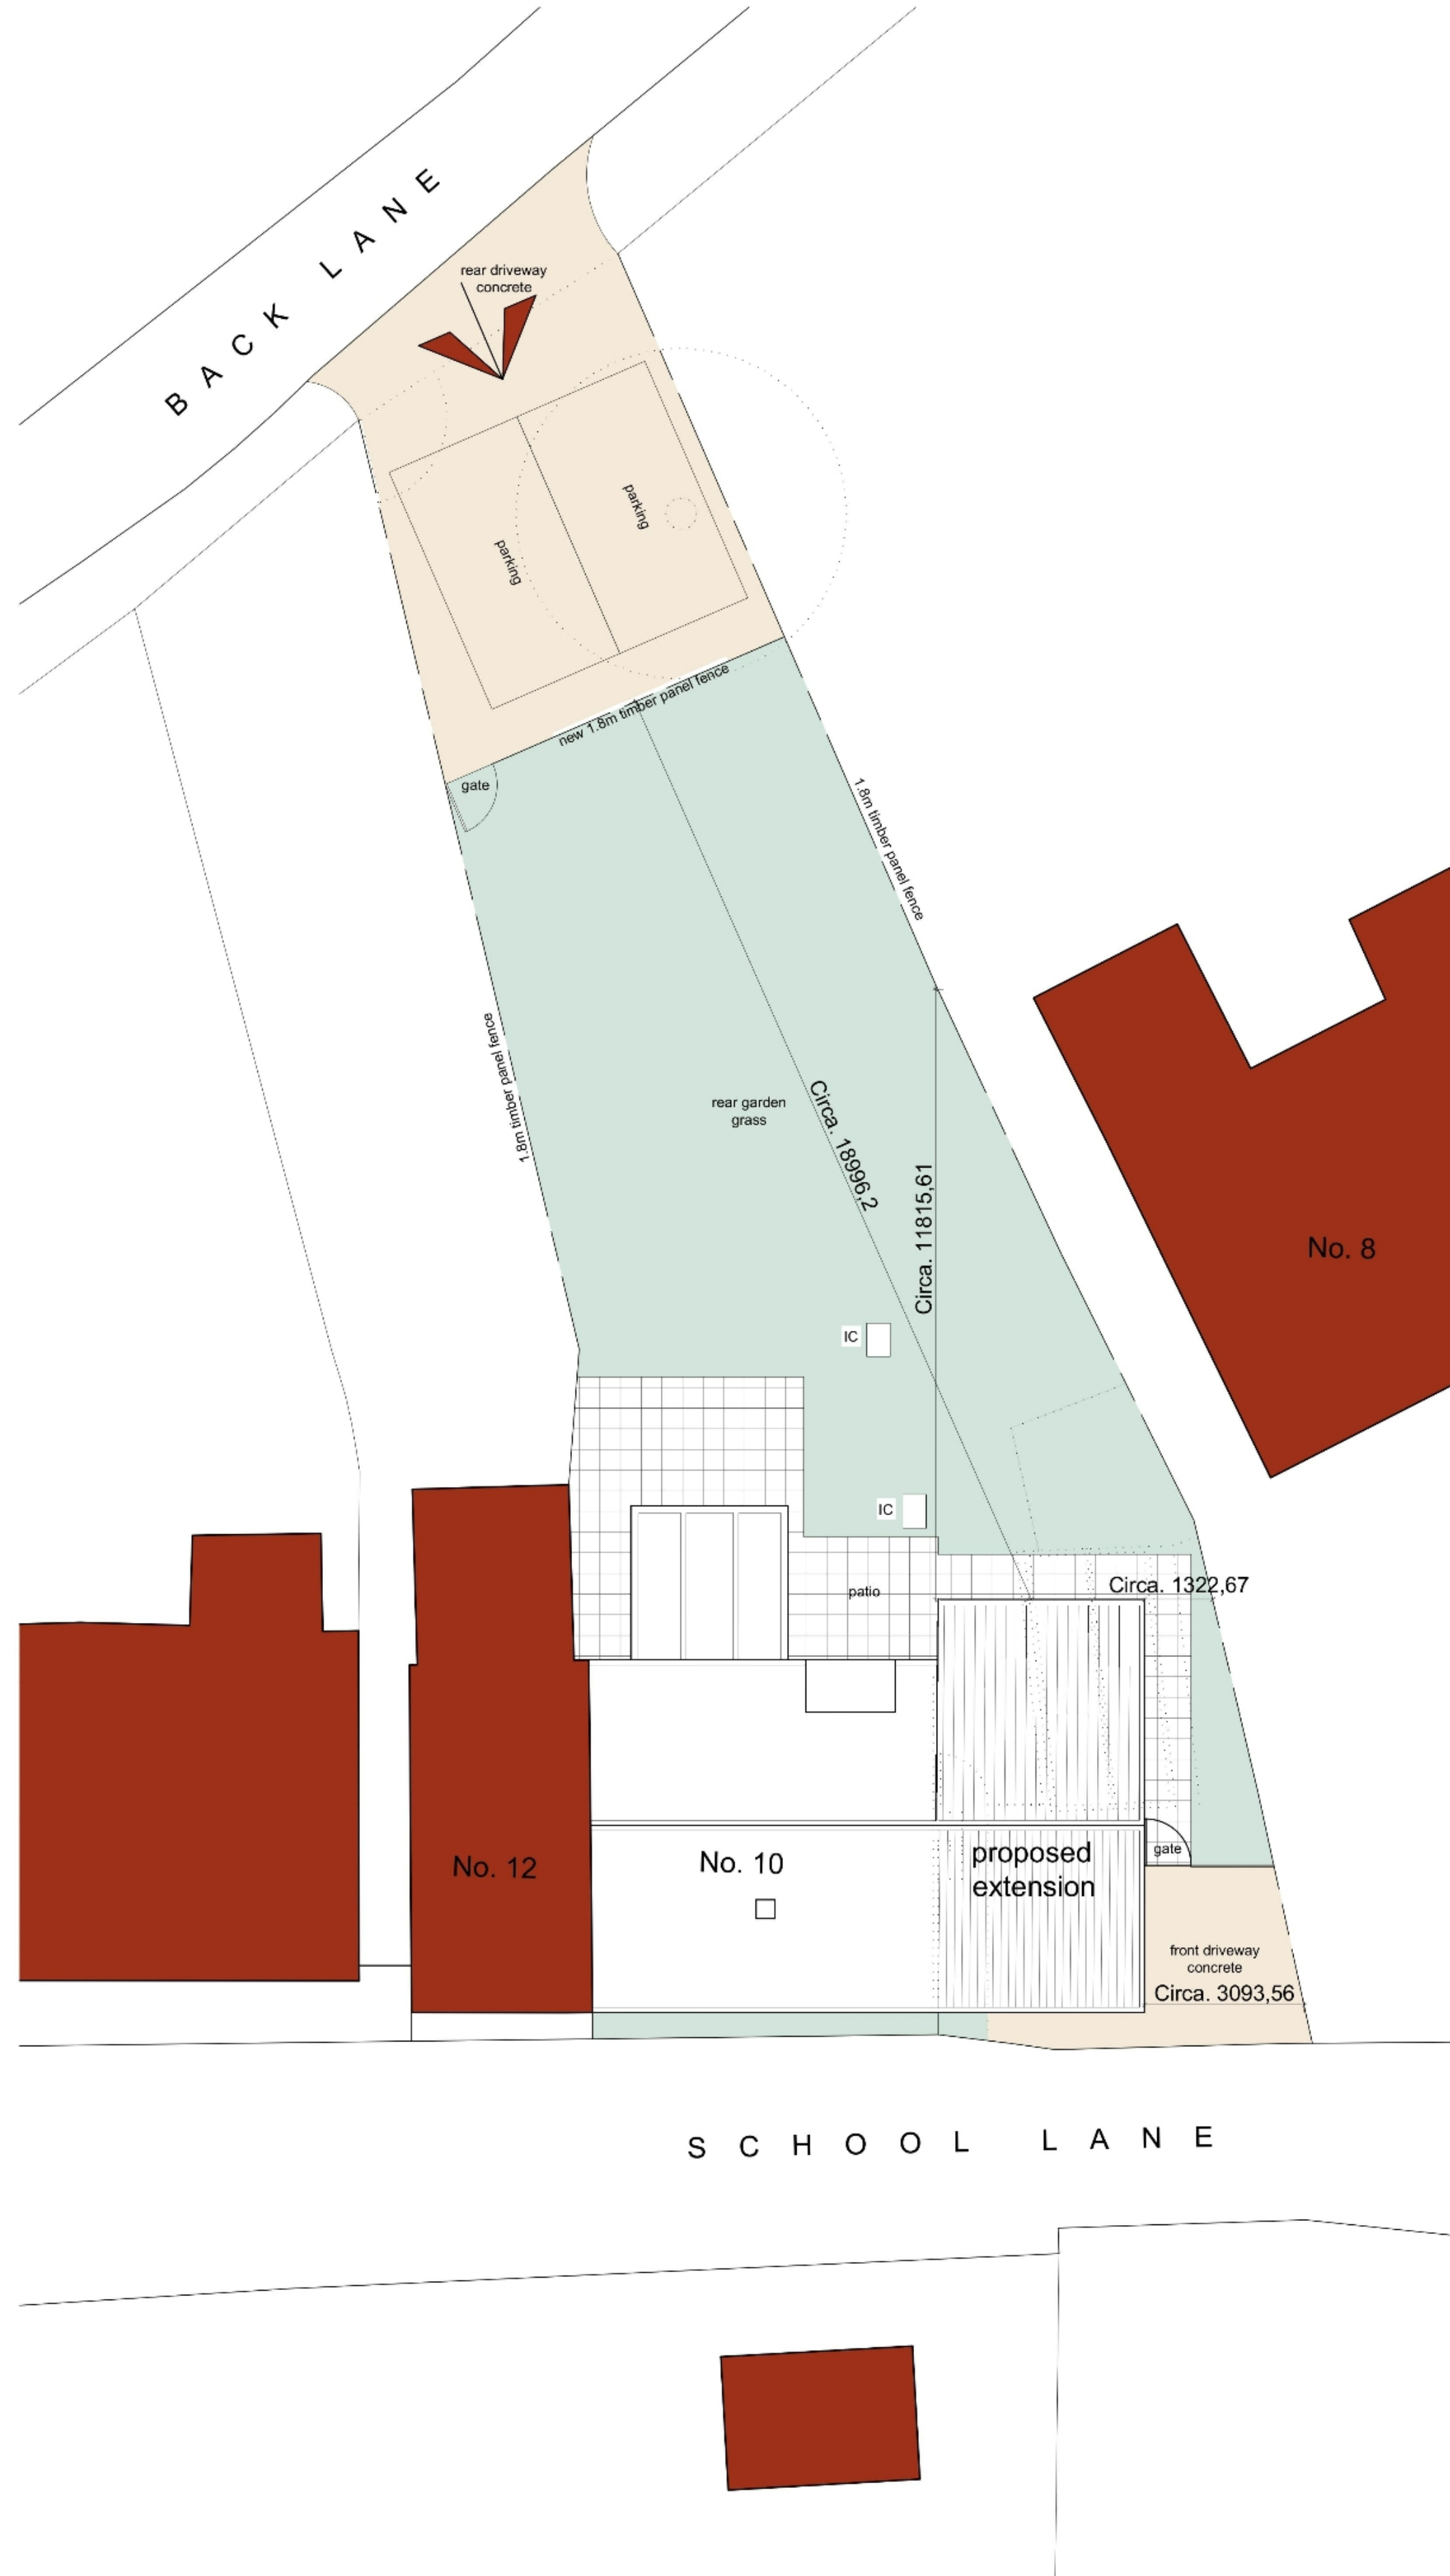

Site Plan
Scale: 1:100


General Notes

1. All dimensions are shown in 'mm' unless otherwise stated.
2. The contractor, sub-contractors and suppliers must verify all dimensions on site prior to the commencement of any work.
3. This drawing is to be read in conjunction with all relevant engineers and specialist sub-contractors drawings and specifications.
4. Any discrepancies are to be brought to the designers attention.

CONSTRUCTION DESIGN & MANAGEMENT REGULATIONS 2015

The following information must be read in conjunction with the project Risk register. This drawing highlights significant design related Health & Safety Risks present during Construction phase, and Residual Risks which remain post completion. Other Health & Safety Risks associated with Construction Activities may be present, and must be identified by the Principal Contractor prior to works commencing. Design Risks relating to specialist design items must be identified by the relevant specialist designers/ consultants and issued to the Principal Designer.

WALL KEY

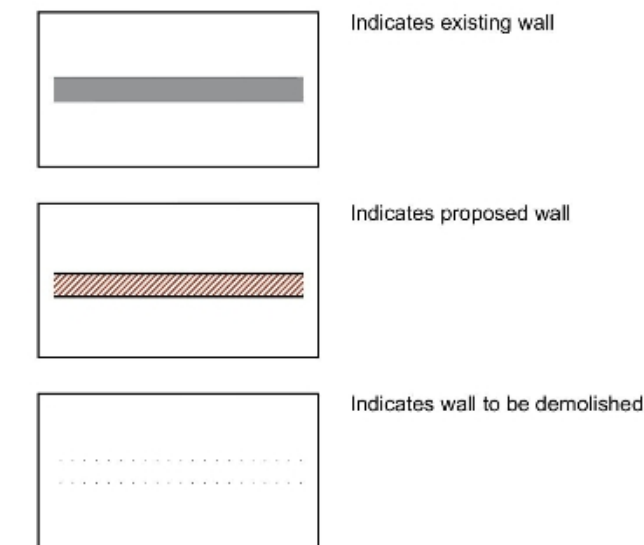

Status

FOR APPROVAL

SWANN EDWARDS
ARCHITECTURE

Swann Edwards Architecture Limited, Swann Edwards Architecture,
Black Barn, Fen Road, Guyhirn, Wisbech, Cambs. PE13 4AA
t 01535 450694 e info@swannedwards.co.uk w www.swannedwards.co.uk

Job Title Proposed Extension at 10 School Lane, Lutton, Spalding, PE12 9HW For: Mr J & Mrs H Griggs	Date May 2025	Drawn by JG Checked by HK
Drawing Title Planning Drawing	Job No. SE-1659	Sheet Size A1
	Dwg No. PP1000	Revision 2