



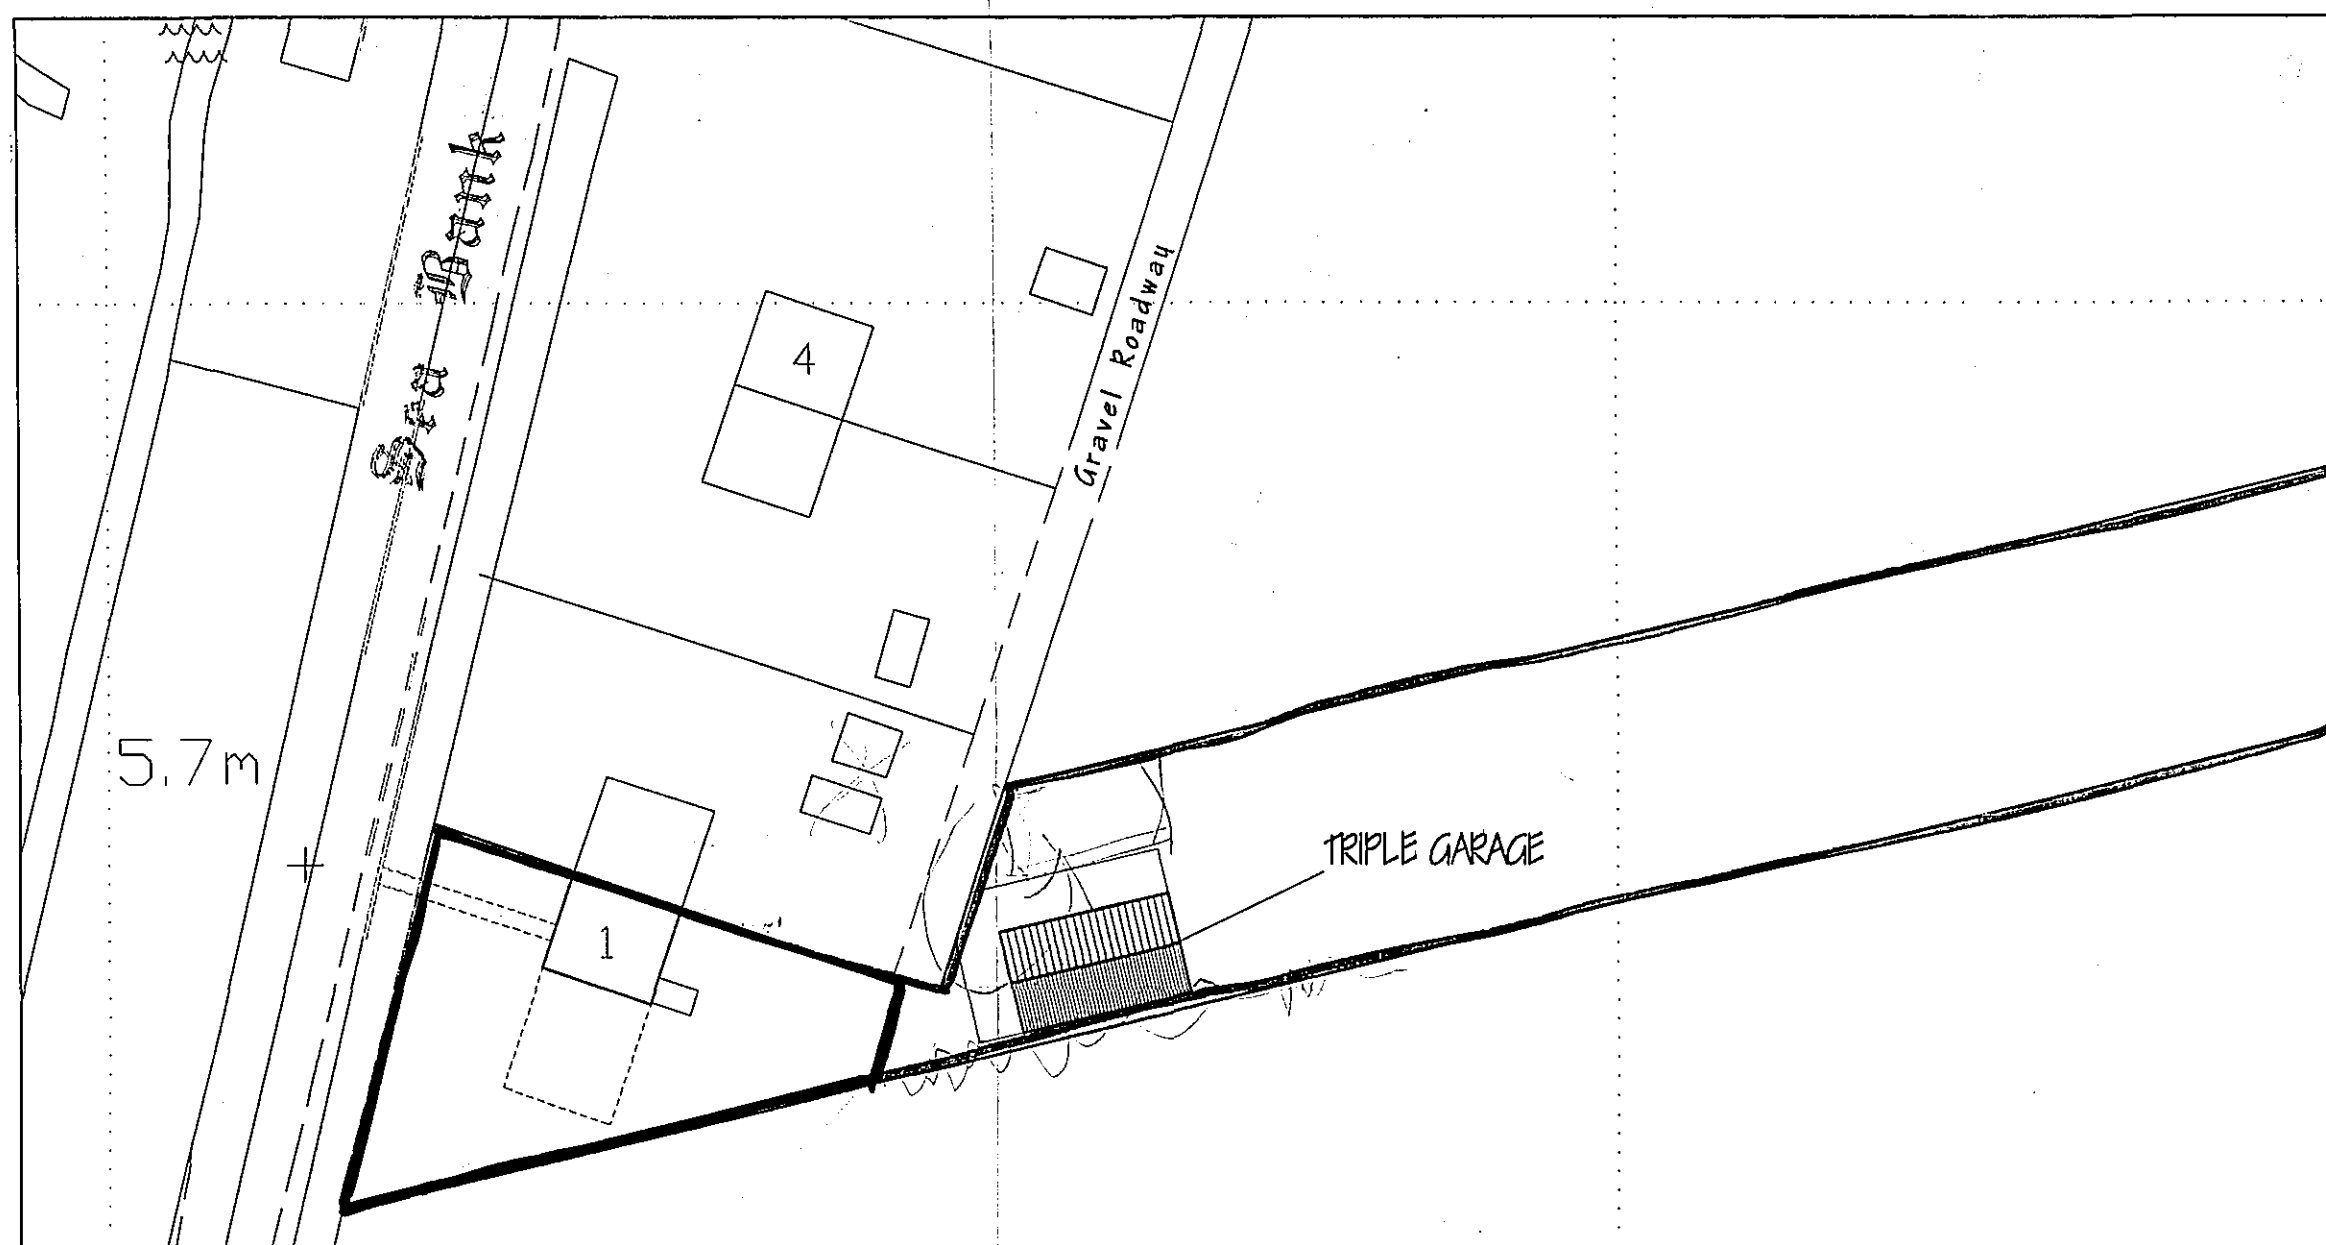

SITE PLAN
1/500

SHDC
Planning & Development
29 APR 2005
Ref: 0584105

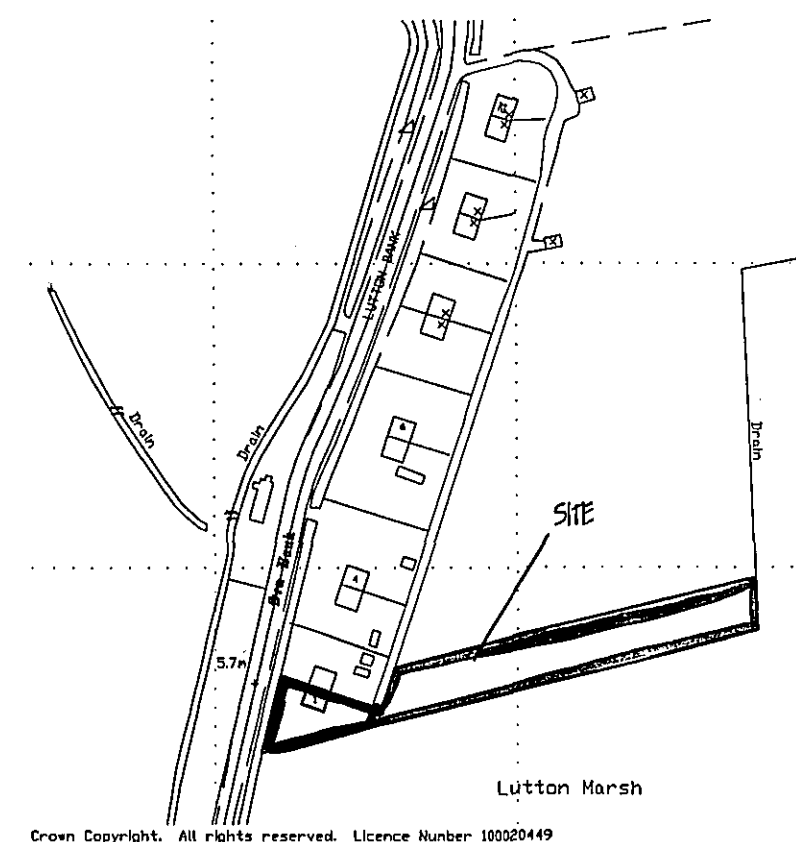

Copyright. All rights reserved. Licence Number 10020449

LOCATION PLAN.
1/2500

superceded

G. R. MERCHANT LENO AMICE FWD ARCHITECTURAL, STRUCTURAL AND LAND DRAINAGE CONSULTANTS Unit 4, Wrights Mews 12A Park Road, Holbeach, Spalding, Lincs. PE12 7RE Tel: 01406 400000 Fax: 01406 400744 E-Mail: G. R. Merchant @ Merchant. FS. Co. UK	
Project TRIPLE GARAGE, 1 LUTON BANK, LUTON, SPALDING, LINC'S, PE12 9LJ.	
Client M. W. KEEVE, & W. MAYNE,	
Drawing SITE & LOCATION PLANS.	
Job Ref. 1152-05	Drawing No. 02
Date APRIL '05	Drawn GRM.
Scales AS INDICATED.	
DO NOT SCALE FROM THIS DRAWING. This drawing is copyright and may not be copied, reproduced or used for any other purpose other than that for which it is issued. The General Contractor is to check all dimensions on site and report any discrepancies to the Architect. All details shown on the drawing including foundations are based upon typical site conditions indicated in the area. No responsibility can be accepted for abnormal conditions which may be discovered during construction unless reported to the Architect so that design amendments may be considered. Once all surveys are incorporated in respect of foundations to establish specific site conditions before foundation work is undertaken. This drawing is limited to the amount of information contained and does not purport to contain a full specification of the works. It is solely for the purpose of obtaining Planning / Building Regulation approval. This drawing must not be used as a contract document alone. The works will not be supervised or inspected on site by G. R. Merchant or any representative thereof. It is the client or sub-contractor's responsibility to ensure workmanship, substitution of materials, adherence to specifications, variations to contract etc. All materials to be new unless otherwise stated and all components and materials are to be used in accordance with the manufacturer's instructions and relevant standards of practice. Materials shall conform to appropriate British standard specifications or CE marked or European code equivalent. The Employer / Client shall ensure that the selected contractor is competent with and adopts all measures necessary to achieve compliance with health and safety legislation for building sites and work places. The Employer / Client is advised that it is the responsibility of the Employer to ensure that the works are completed in accordance with the relevant legislation and that the works are completed in accordance with the relevant legislation. The works shall be completed in accordance with the relevant legislation and that the works shall be completed in accordance with the relevant legislation.	