
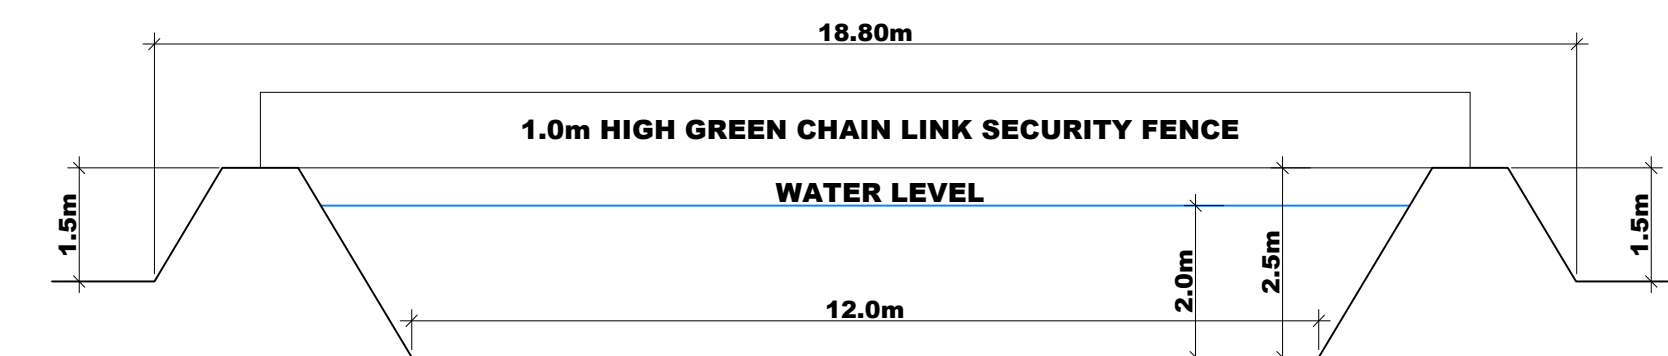
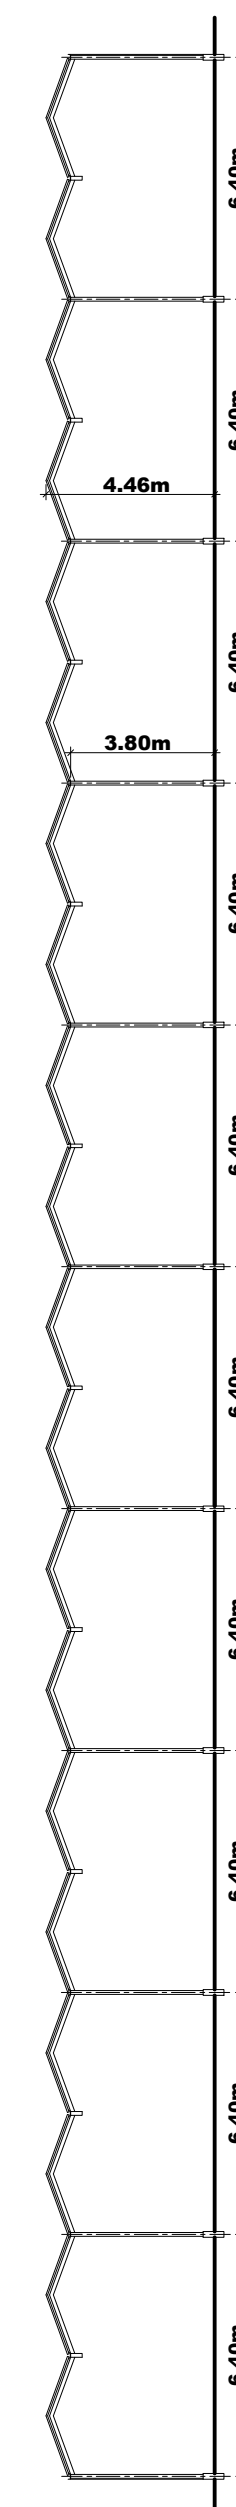
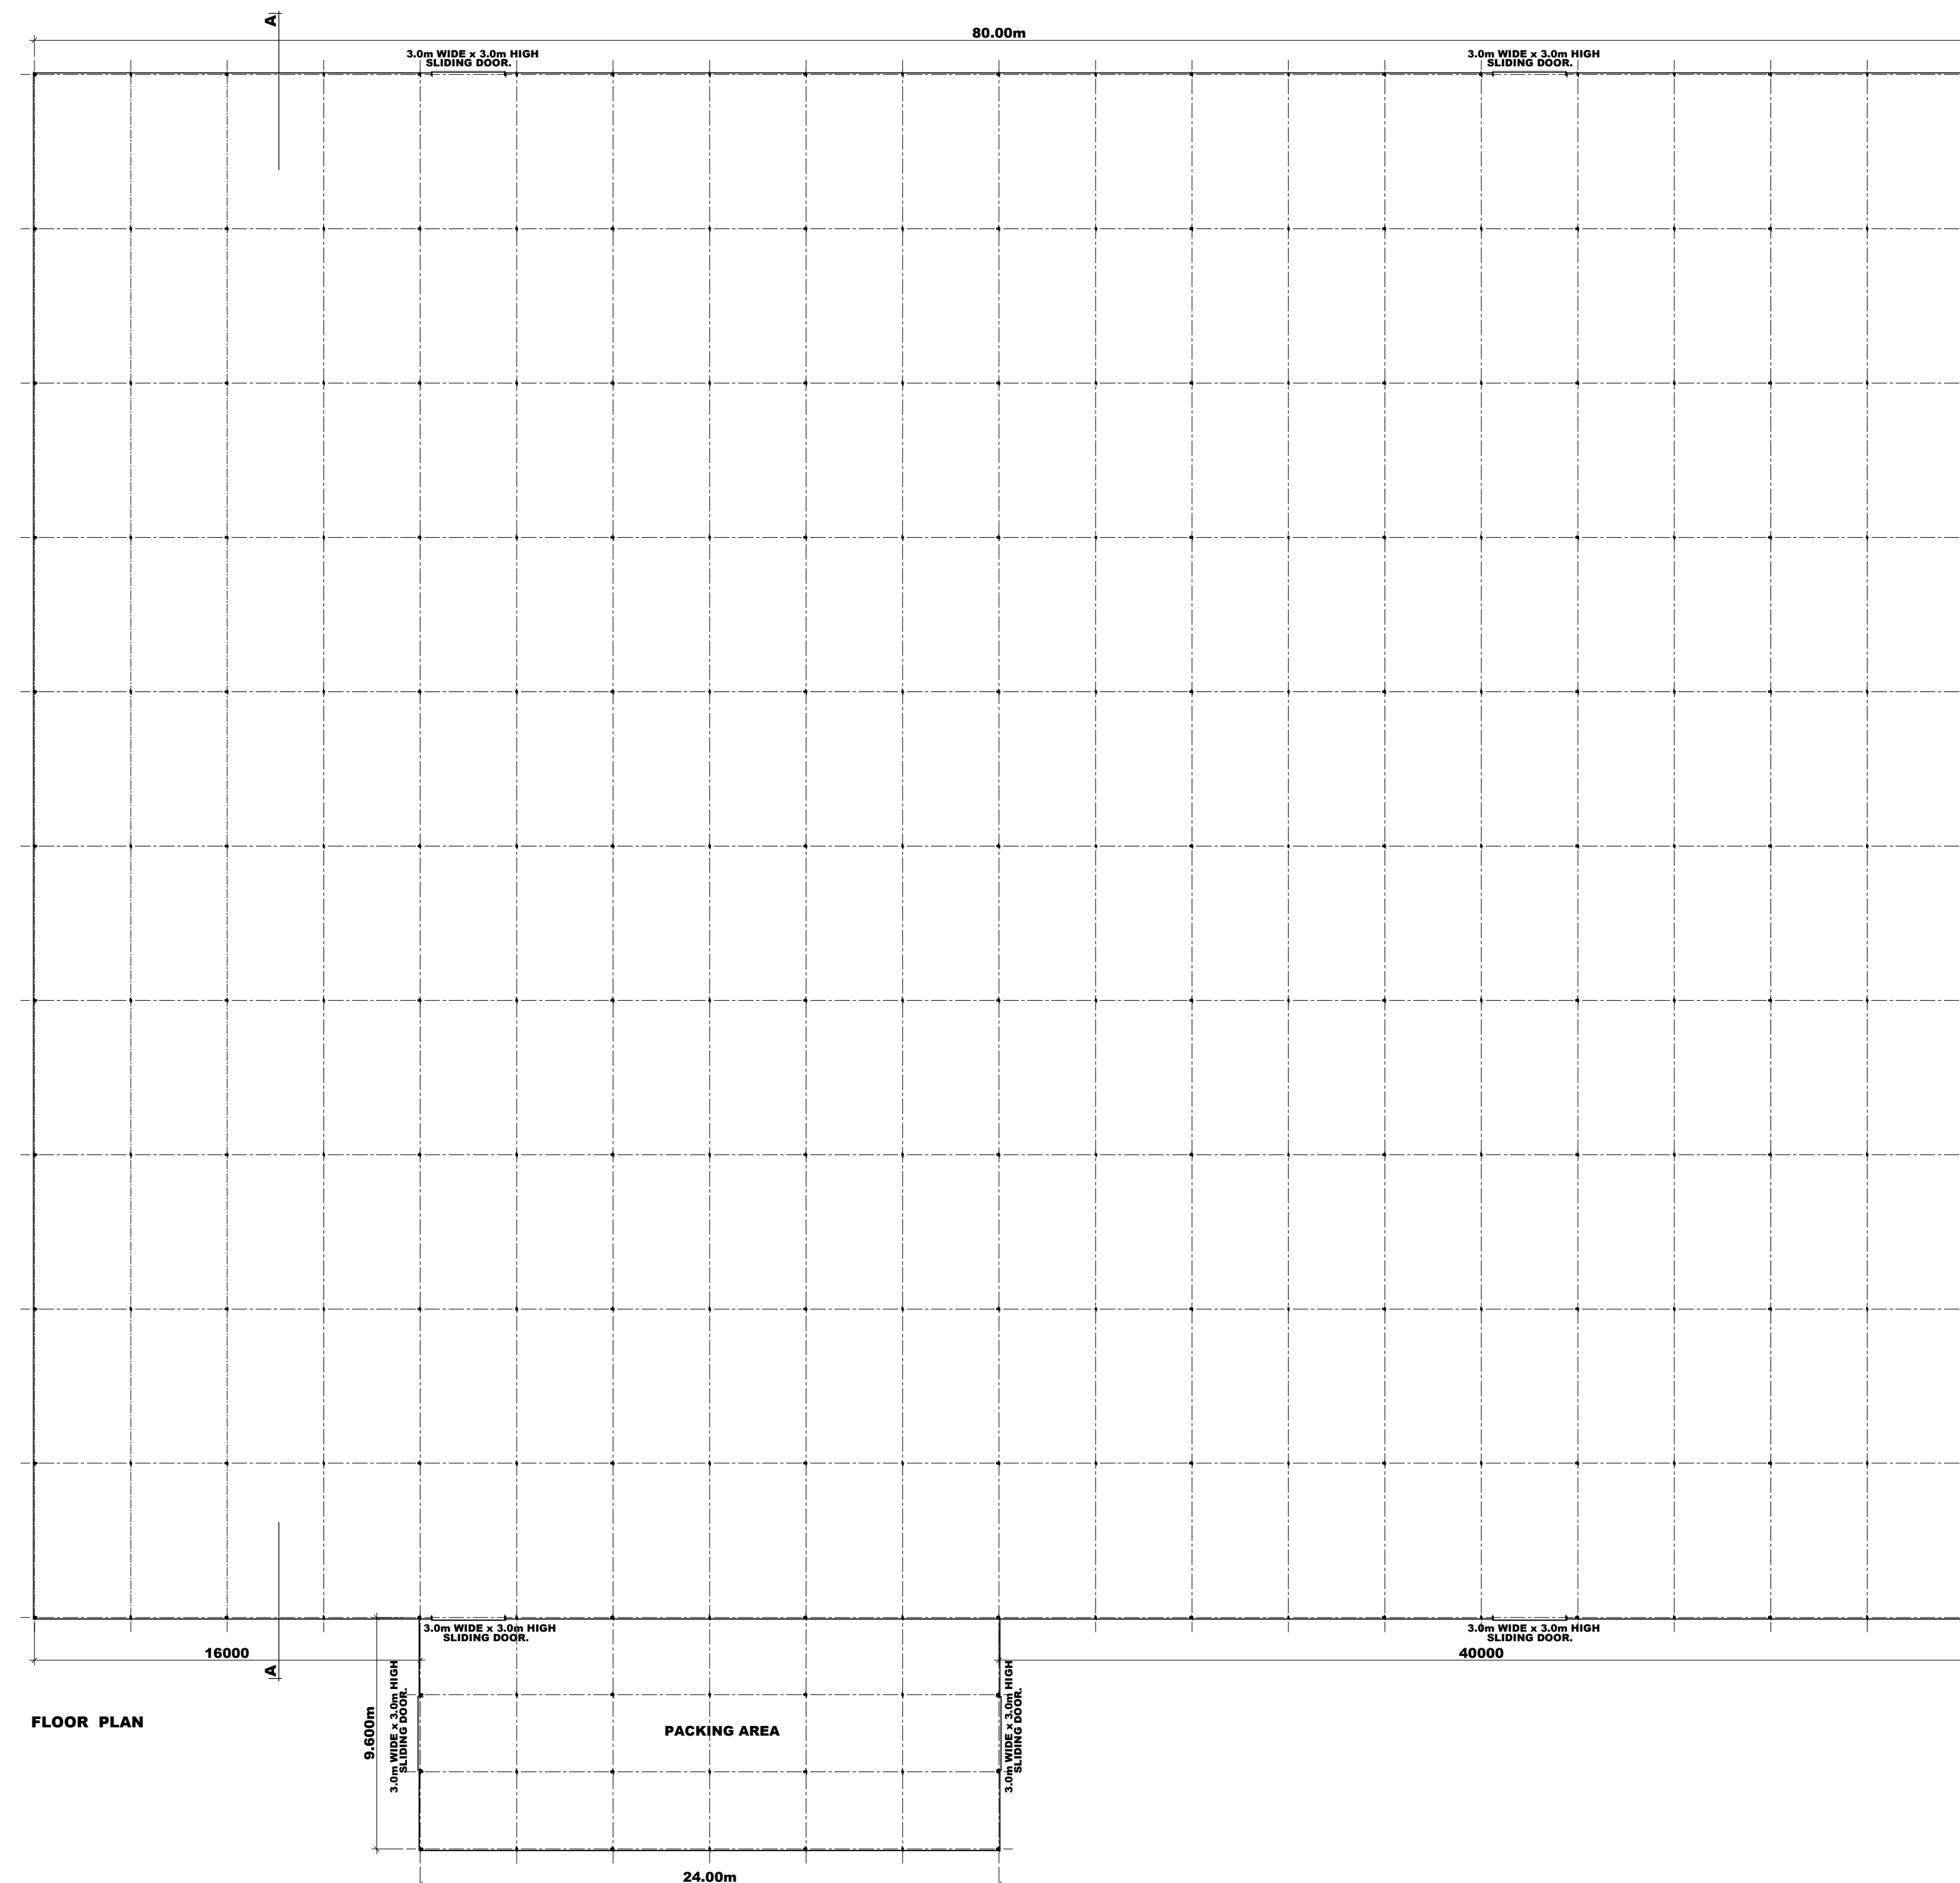


HEALTH & SAFETY. The Employer/Client shall ensure that the selected contractor is conversant with and adopts all measures necessary to achieve compliance with Health & Safety legislation for Building Sites and Work Places.


The Employer/Client is advised that should the works need to comply with the Construction Design and Management Regulations an independent Planning Supervisor will be required.

SCOPE OF THE WORKS. The works shall comprise of all that is shown on the drawing and details. Work that may not be specifically shown but may be reasonably inferred as necessary to carry out the works shall be deemed to be included.

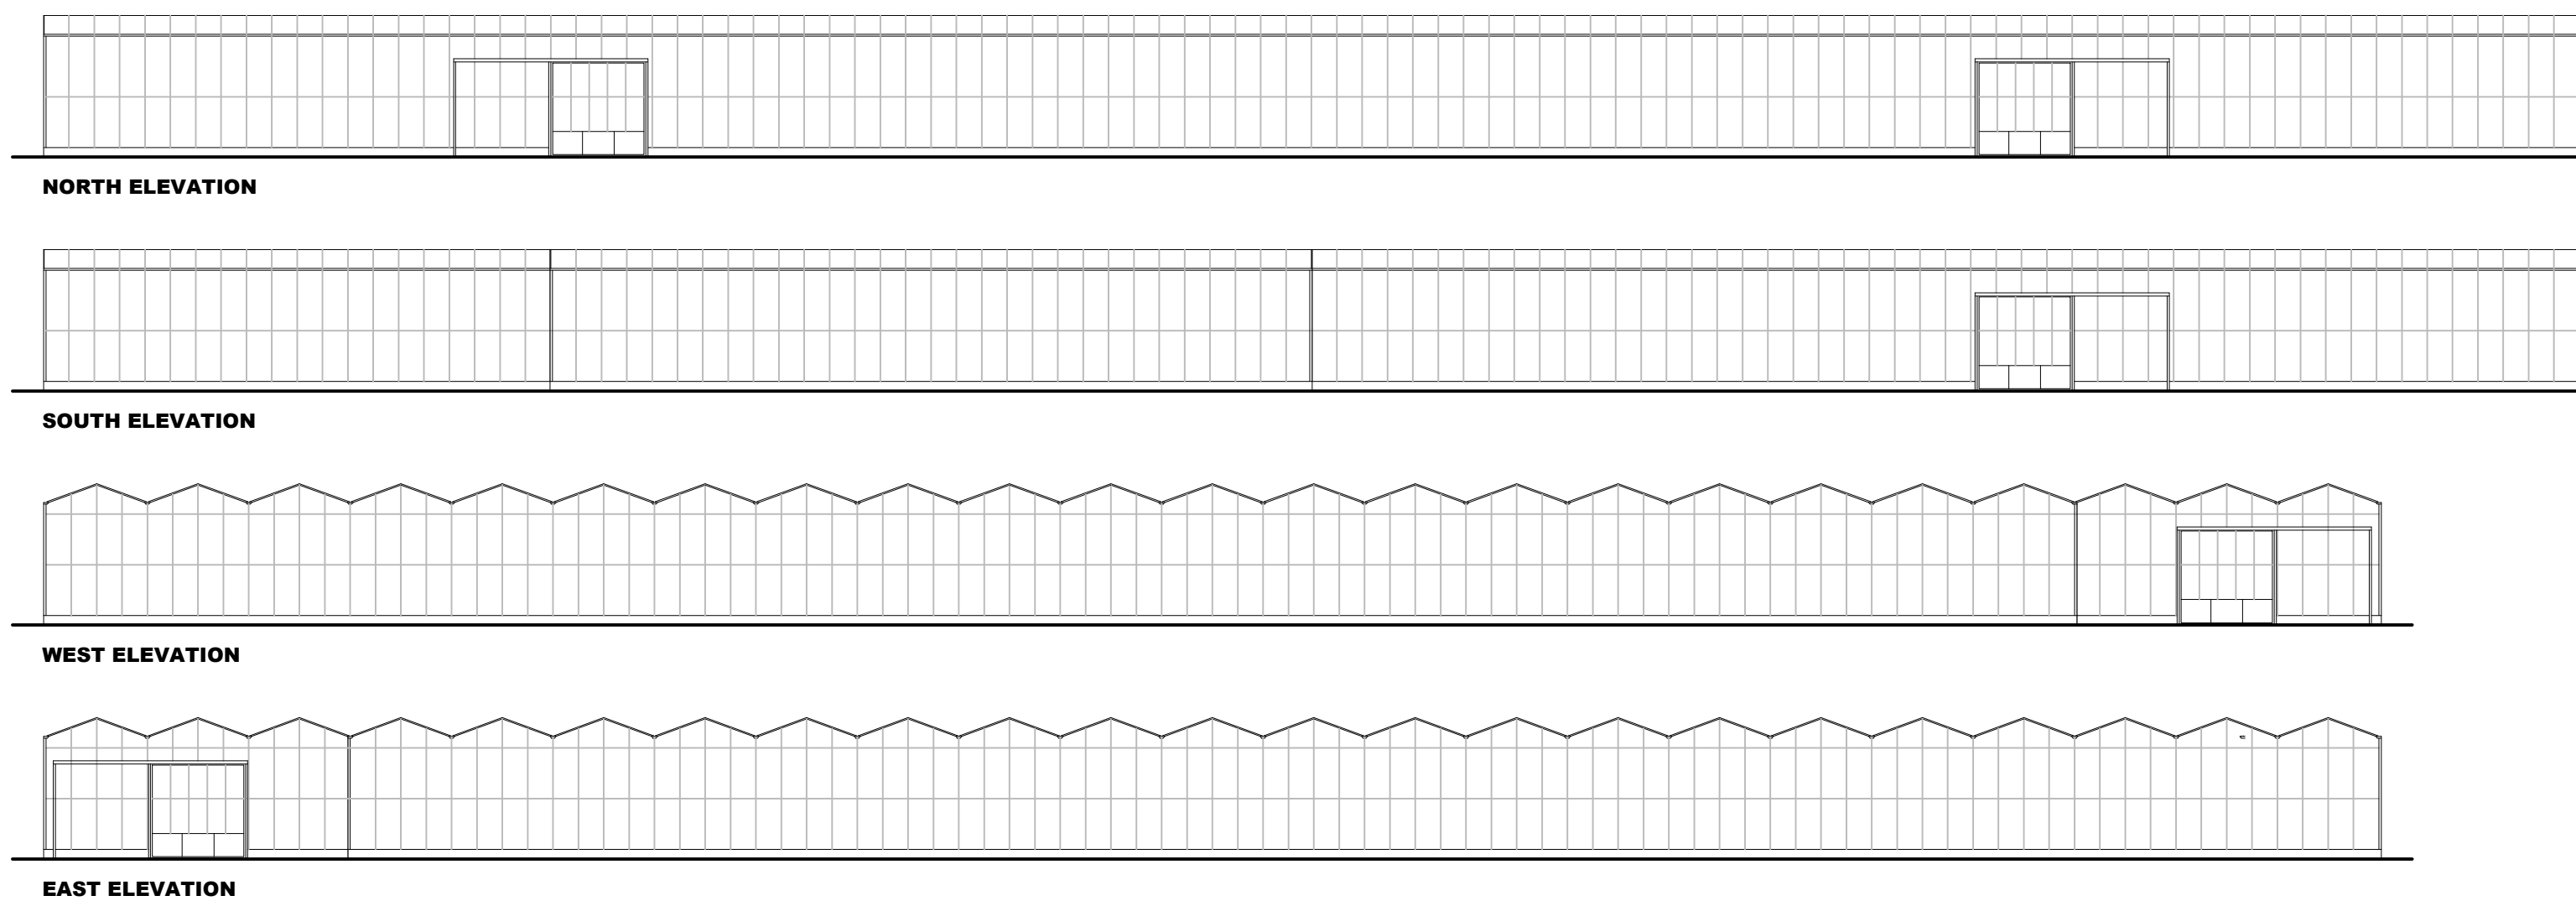

TYPICAL SECTION THRU. LAGOON 1:100

revision	date	init.	revision details.
Status	Planning	PRELIMINARY	
	Building Regs.		

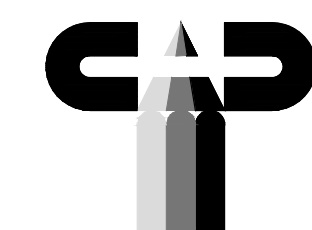

**COOPER
ARCHITECTURAL
DESIGN**
90 WINSOVER ROAD
SPALDING, LINCOLN'S PE11 1HA
Tel: 01775 711174
Mobile : 07808 125 778
E-MAIL : c.a.d@btconnect.com

Client. **MULTIFLORA FLOWERS LTD.**

Project.

**PROPOSED GLASS HOUSE
MONMOUTH LANE
LUTTON
LINCS
PE12 9LH**

Drawing.

FLOOR PLAN - SECTION - ELEVATIONS
LAGOON SECTION

Scale 1:200 @ A1	Drawing No. 2306-01
Date. JULY '23	Drawn. J.C.