





PROPOSED FRONT ELEVATION




PROPOSED REAR ELEVATION

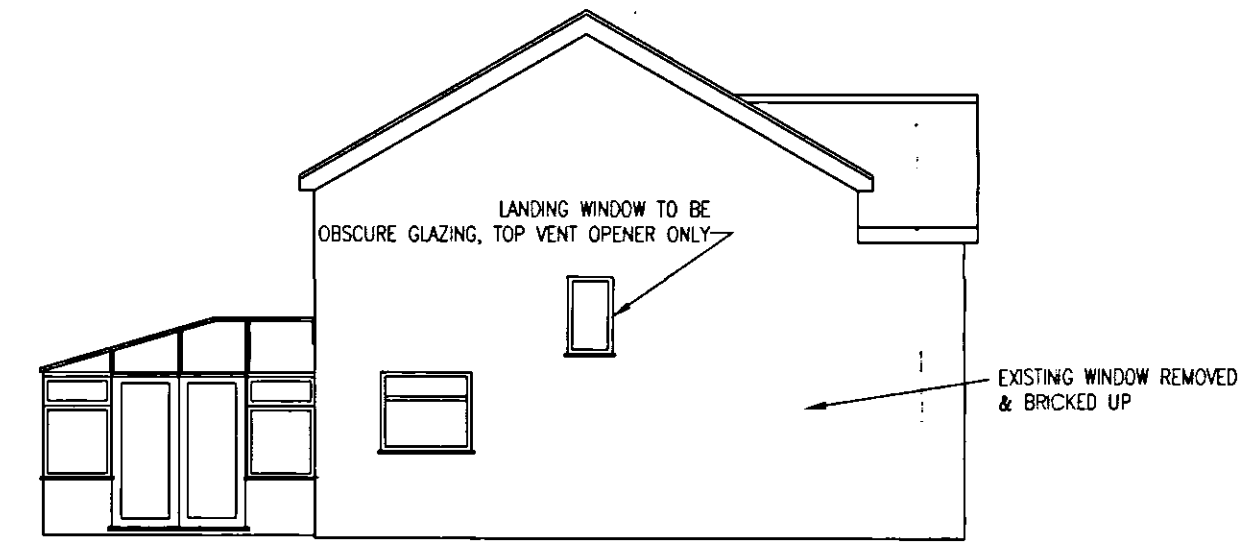

PROPOSED SIDE ELEVATION

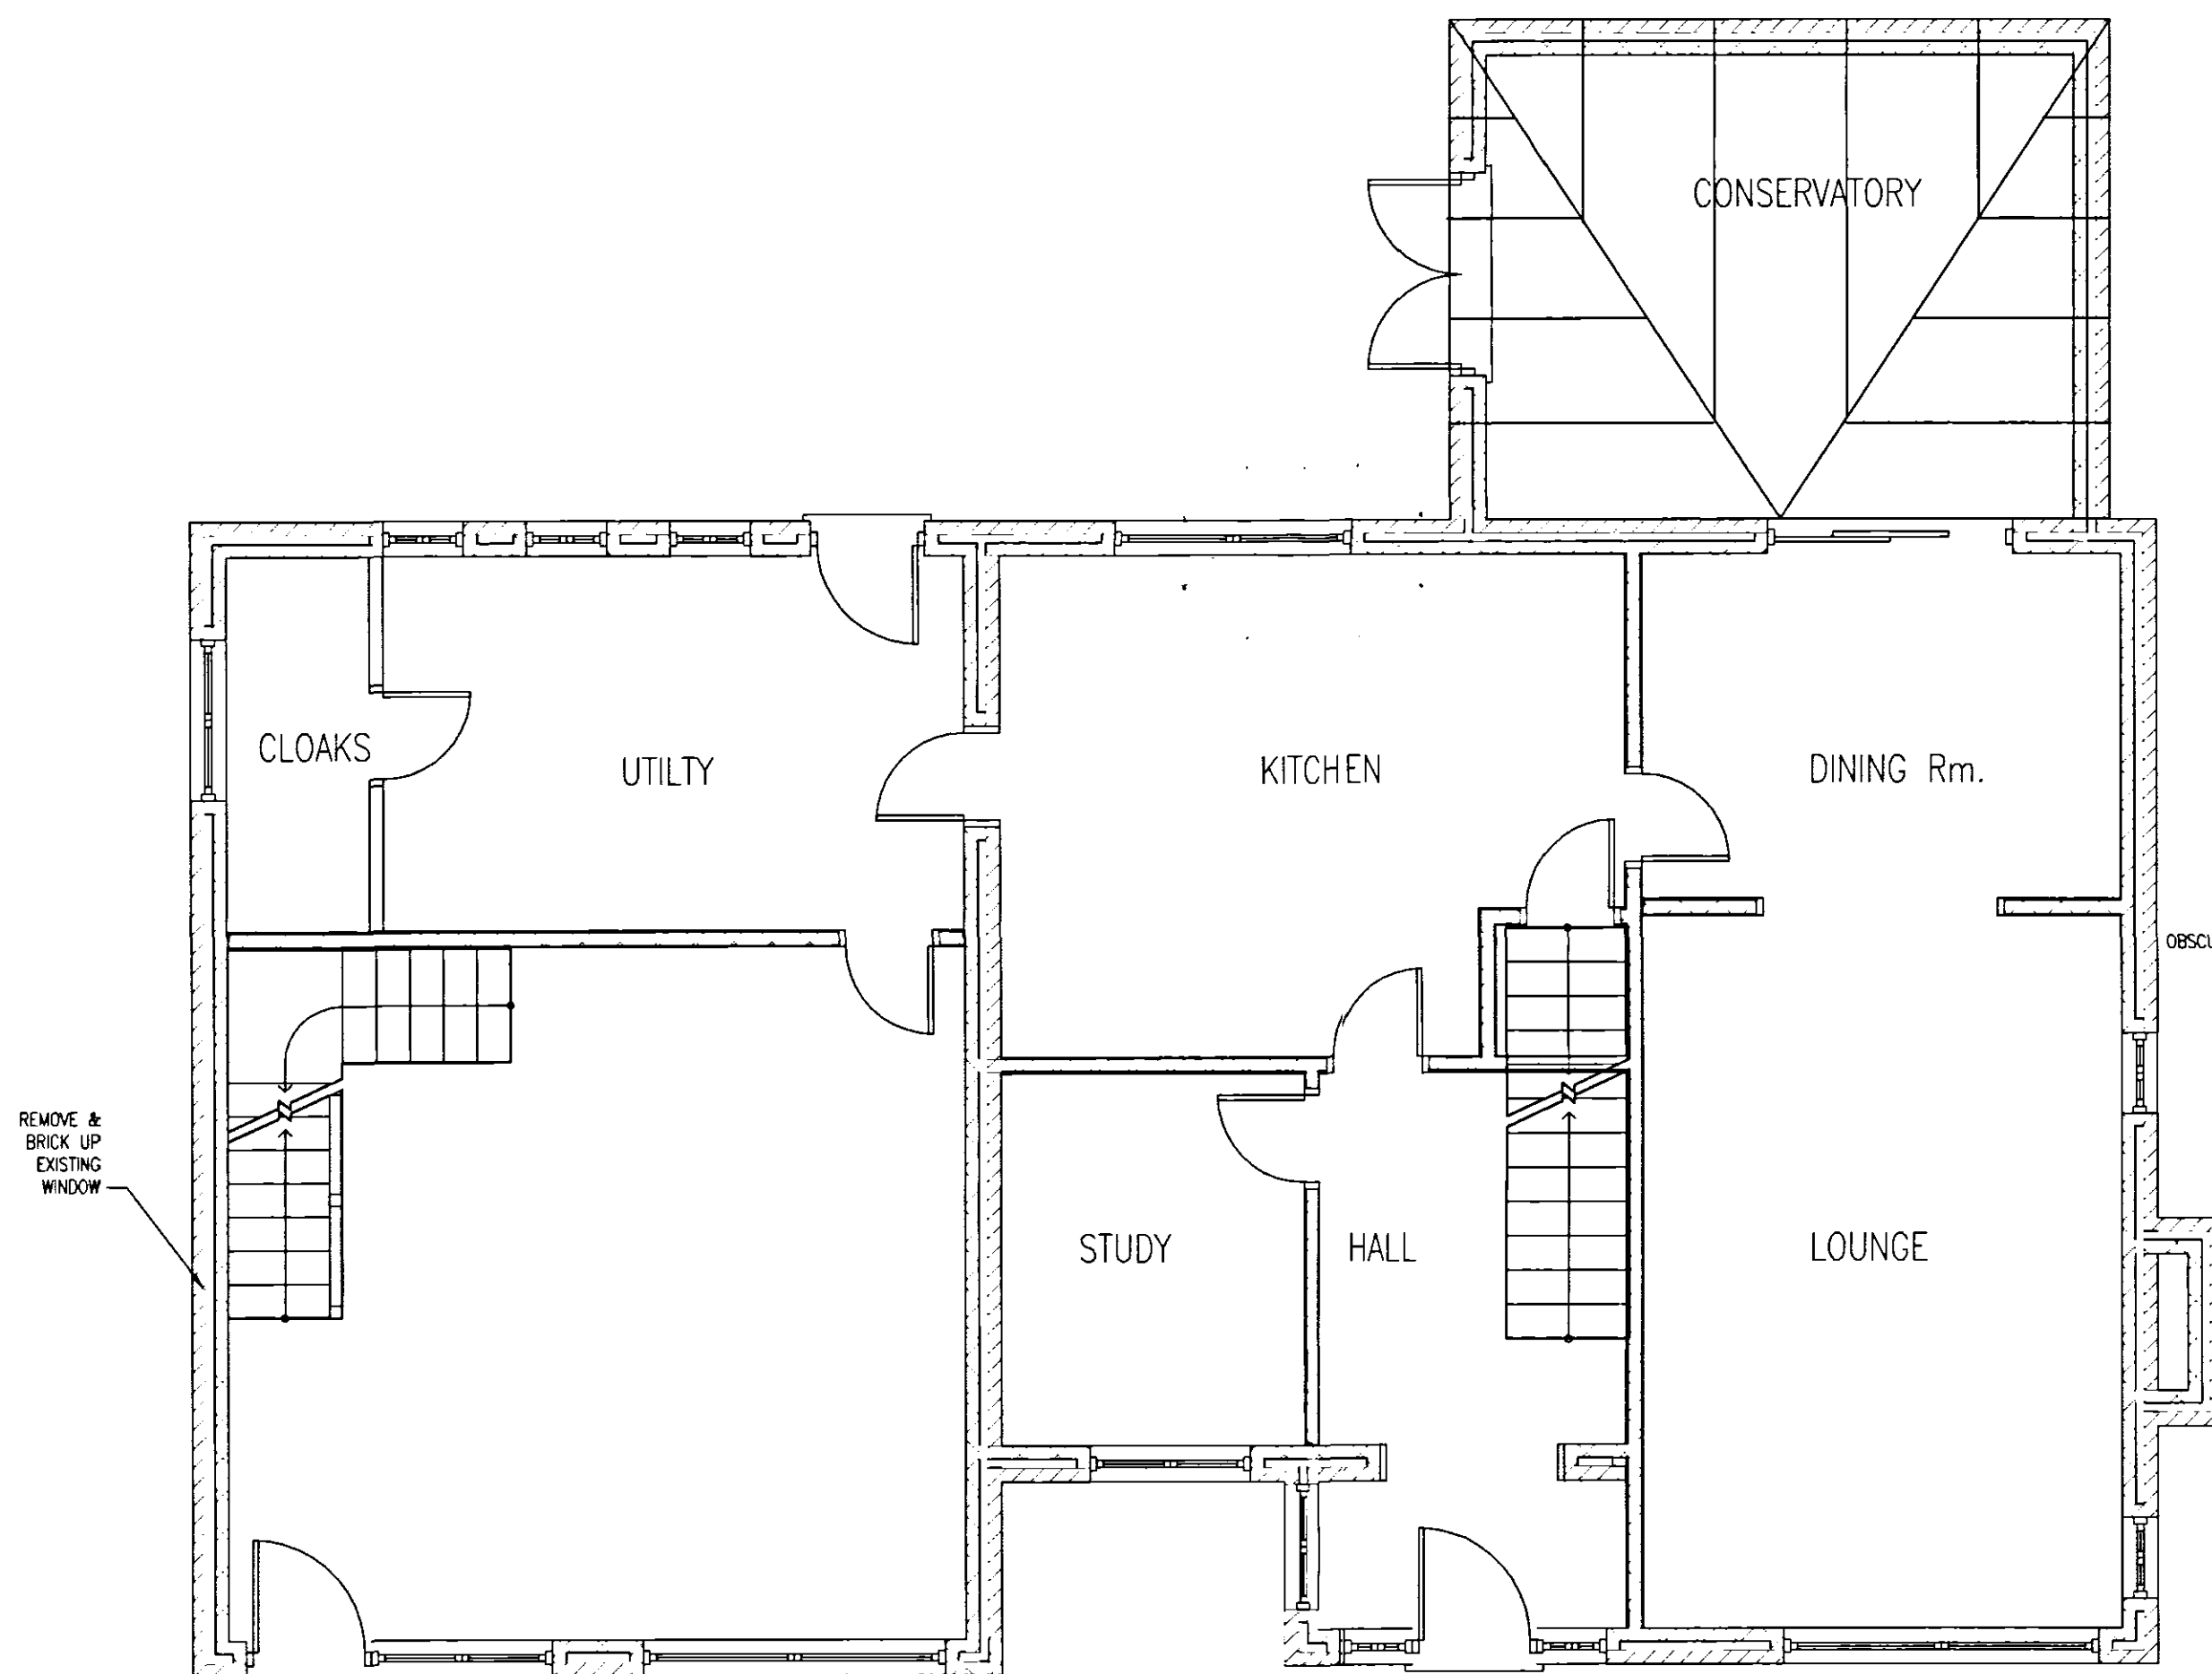


PROPOSED GROUND FLOOR PLAN

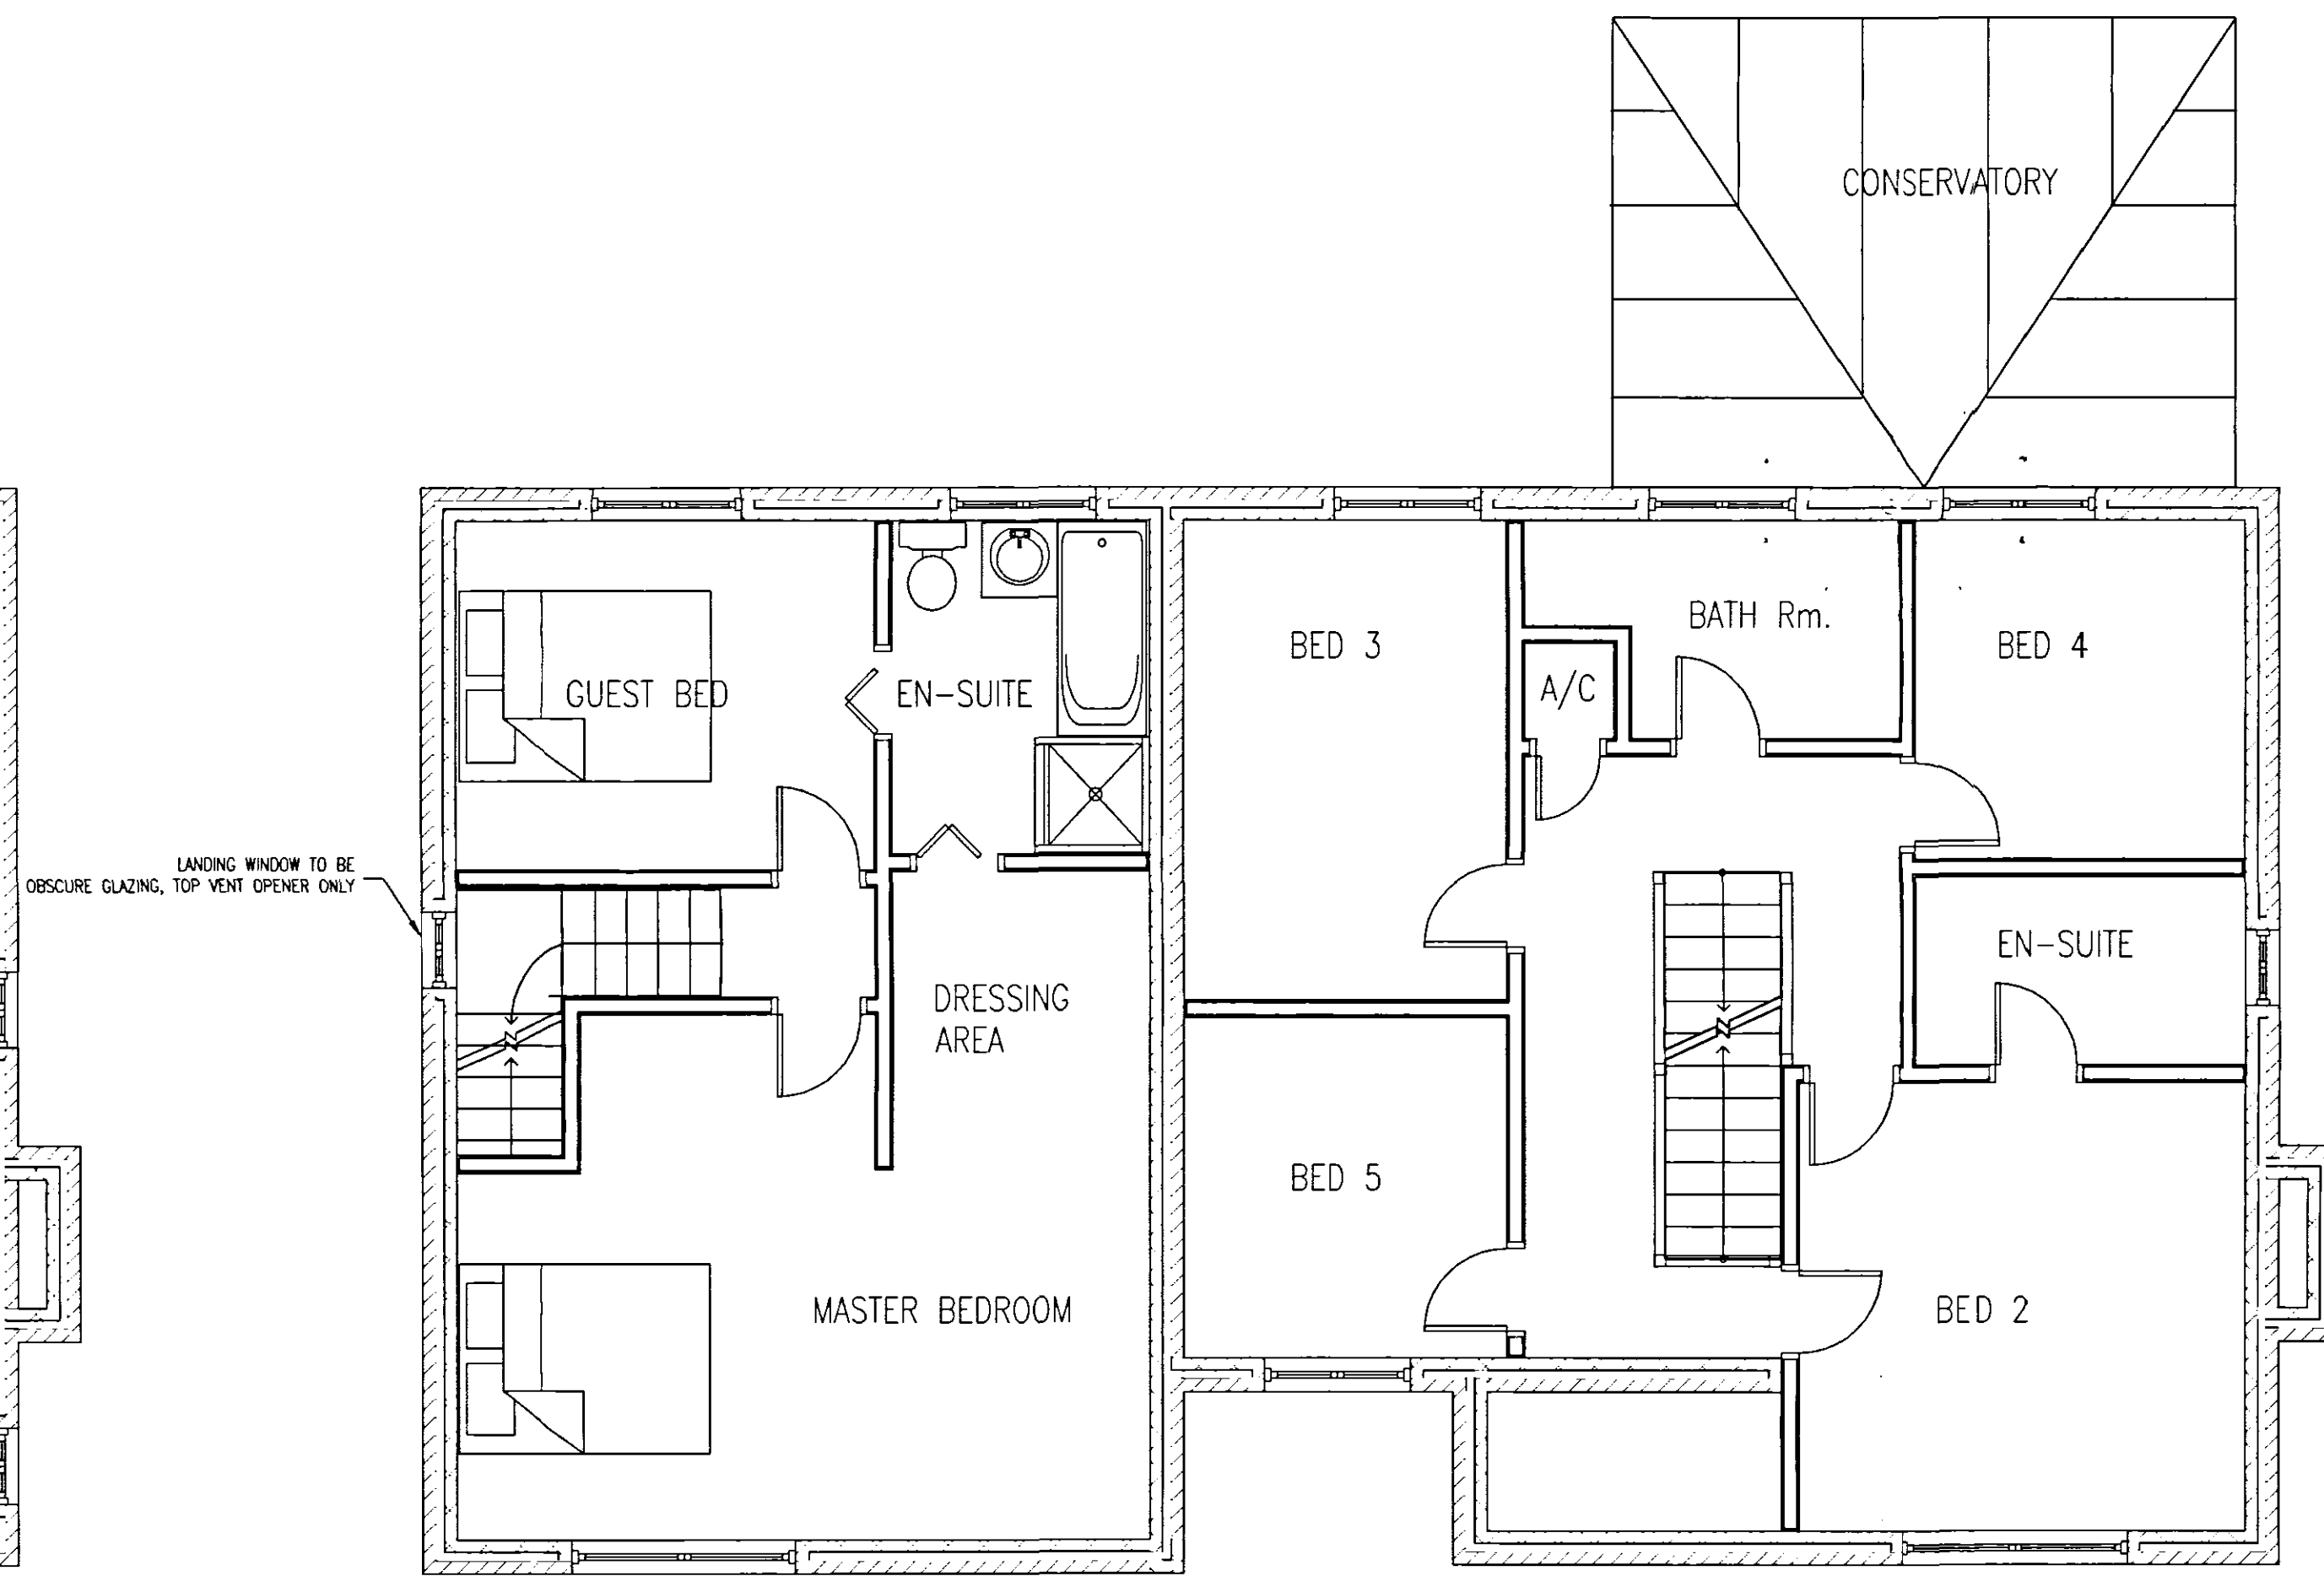

PROPOSED FIRST FLOOR PLAN

WENMAN BUILDING DESIGN
10 Broadgate
Whaplode Drove
Spalding
Lincs. PE12 0TN
Tel/Fax 01406 331072
Mobile 0784 1718457

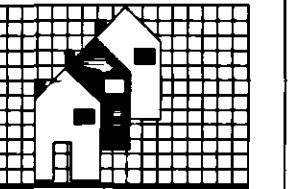

Client:

MRS SABAN

SHDC
Planning & Development
- 6 JUN 2008
Ref: 689/04

Project Address:

18 ROPERS GATE
LUTTON

AMENDED PLAN

Ref: A11

PROJECT DETAILS:

Drwg No : WEN/1066/06b
DESCRIPTION:
FIRST FLOOR EXTENSION
PROPOSED PLANS & ELEVATIONS

NOTES:
PLANNING APPLICATION

SCALE 1:50 1:100

RW