





PROPOSED FRONT ELEVATION




PROPOSED REAR ELEVATION

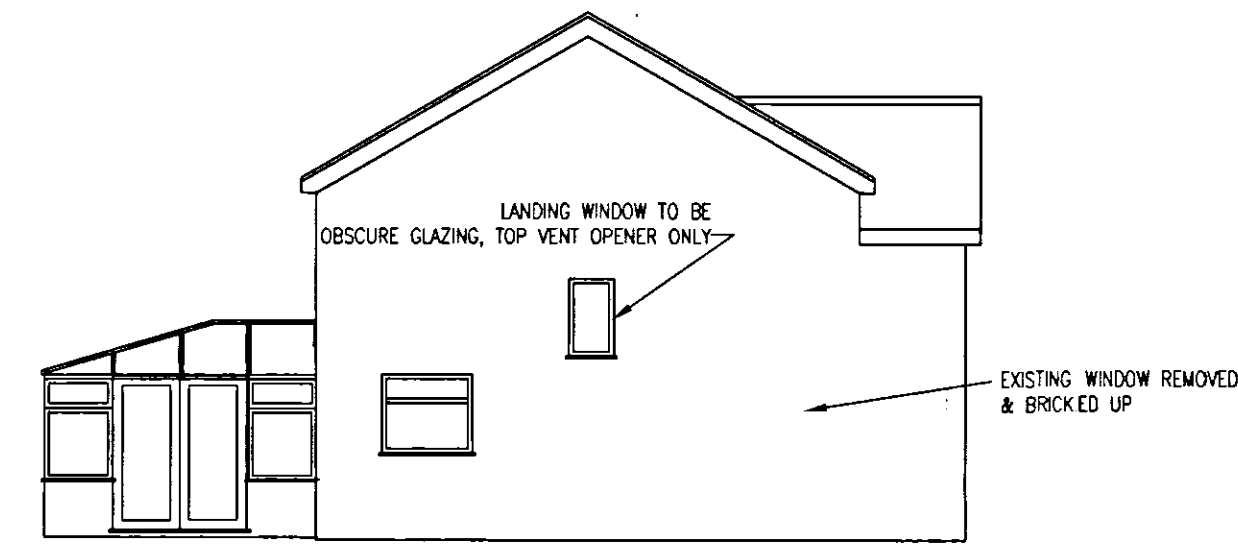

PROPOSED SIDE ELEVATION

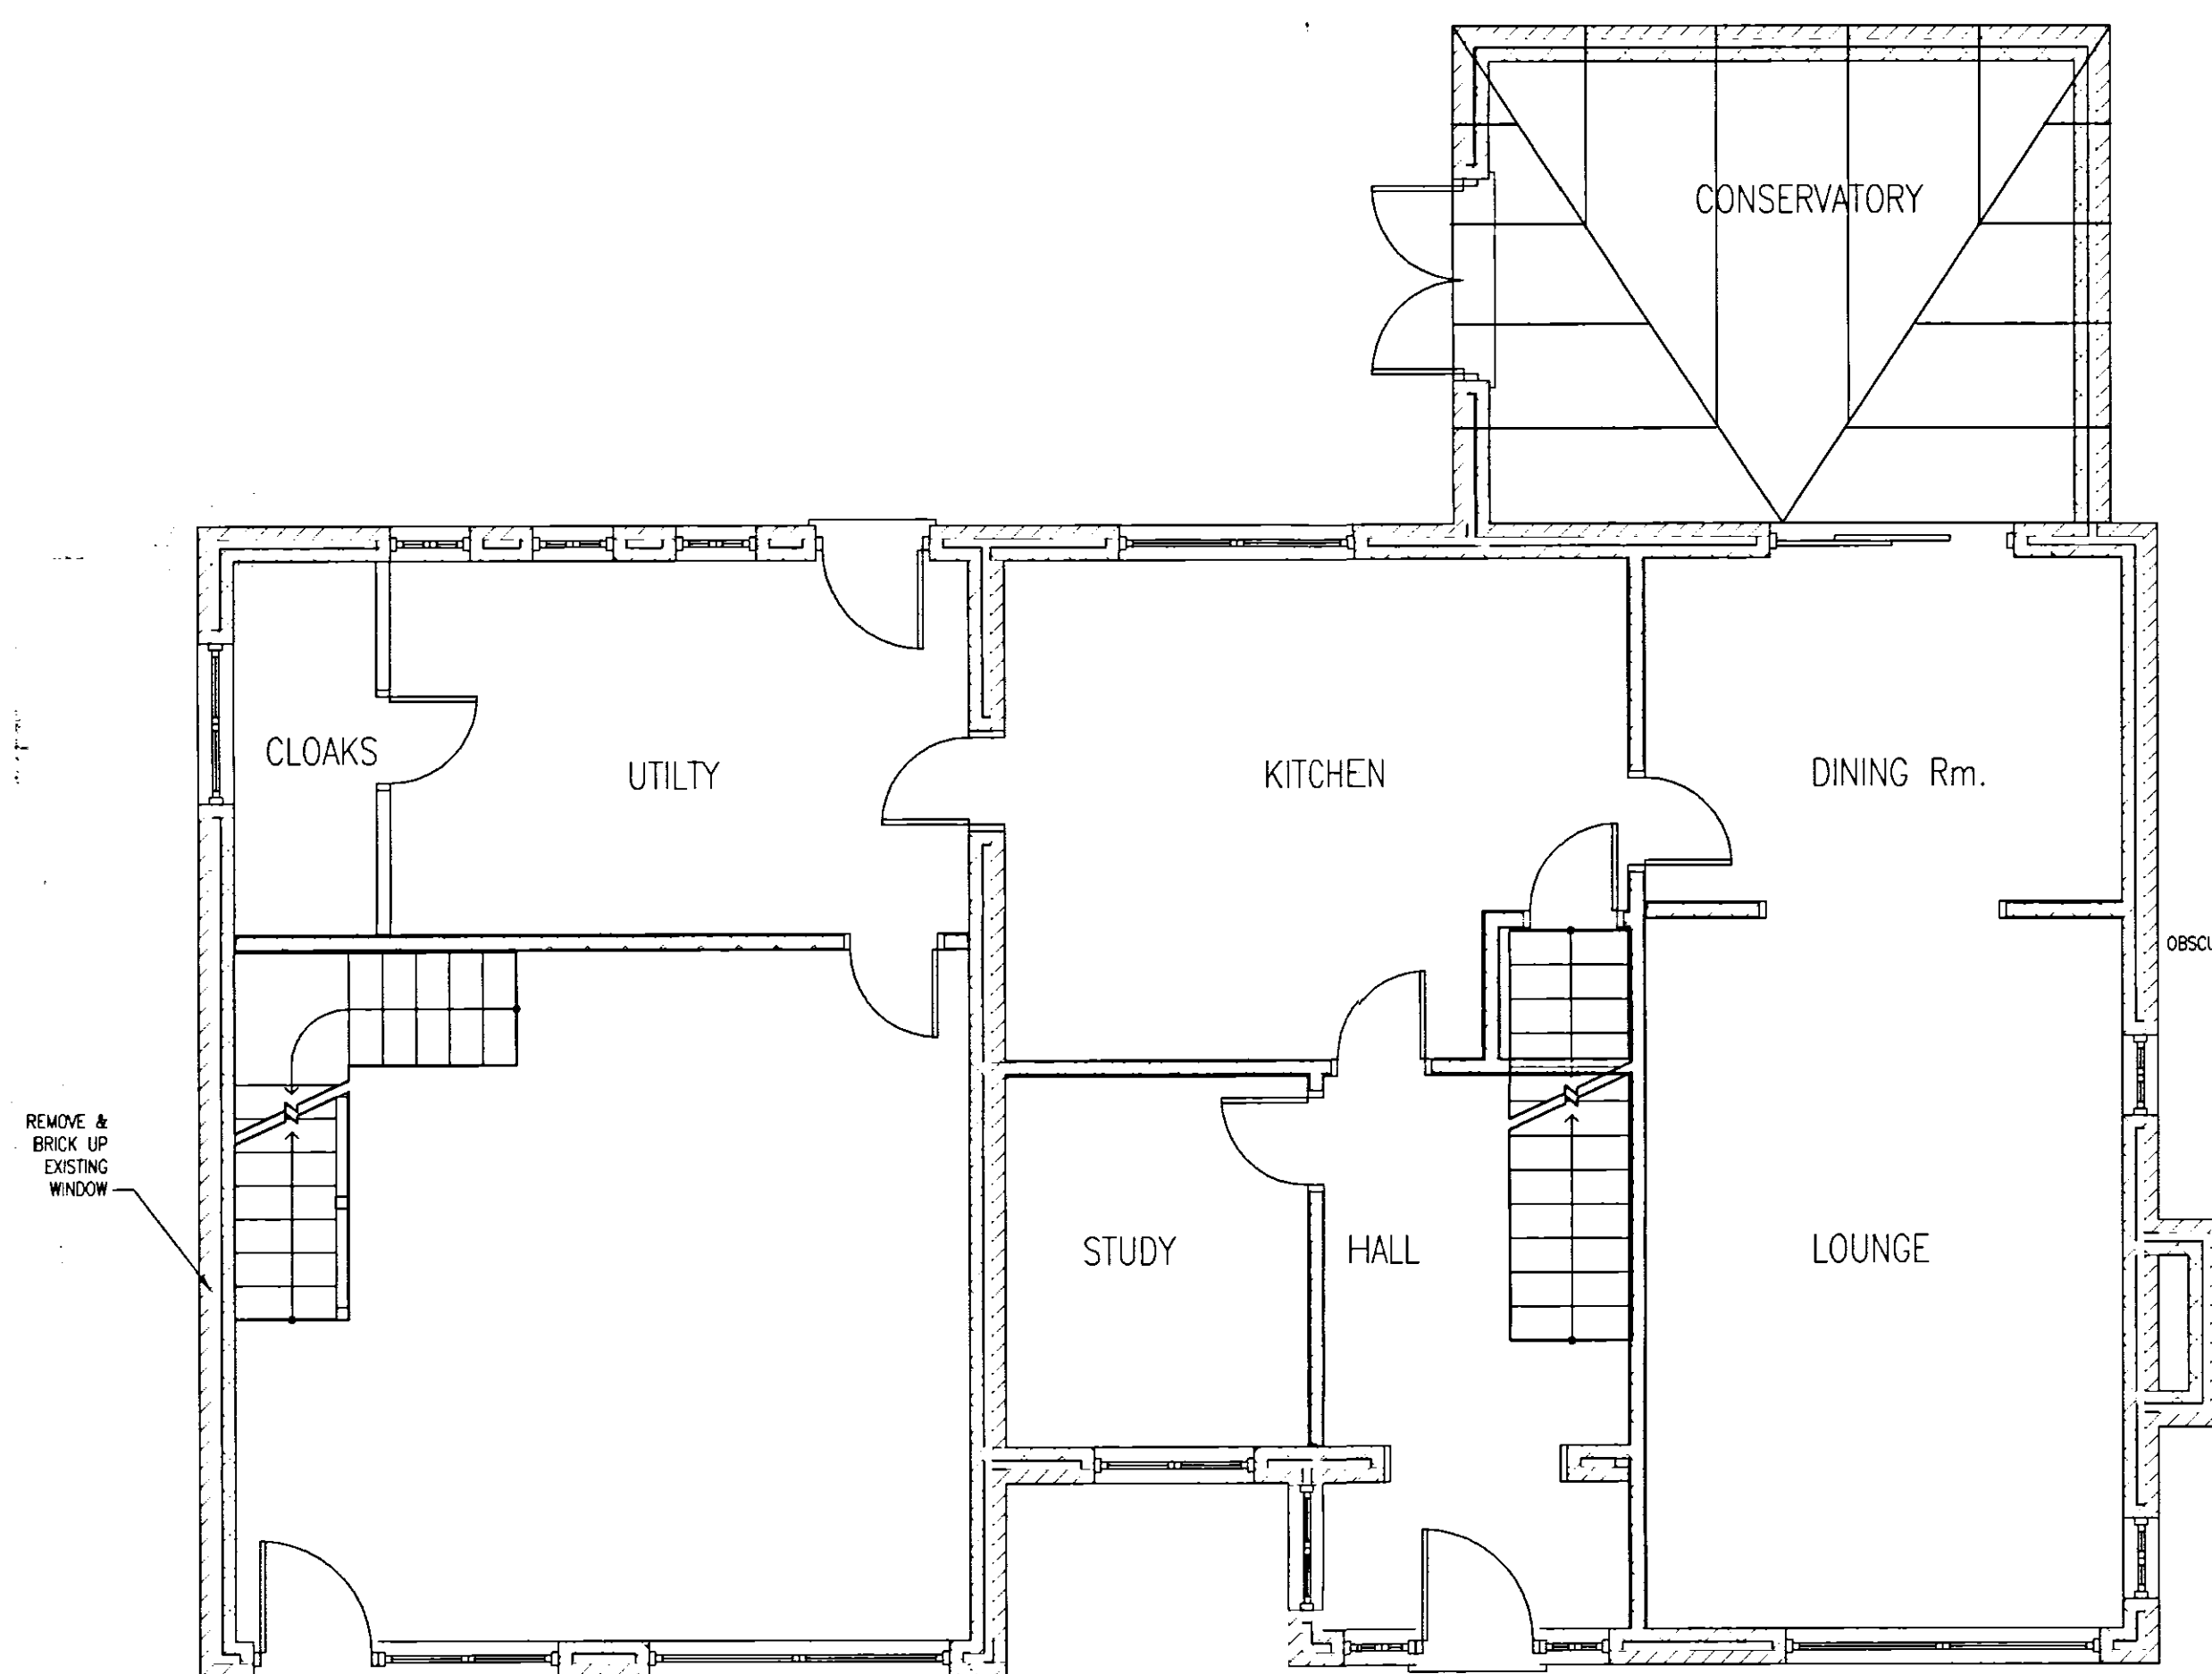

PROPOSED GROUND FLOOR PLAN

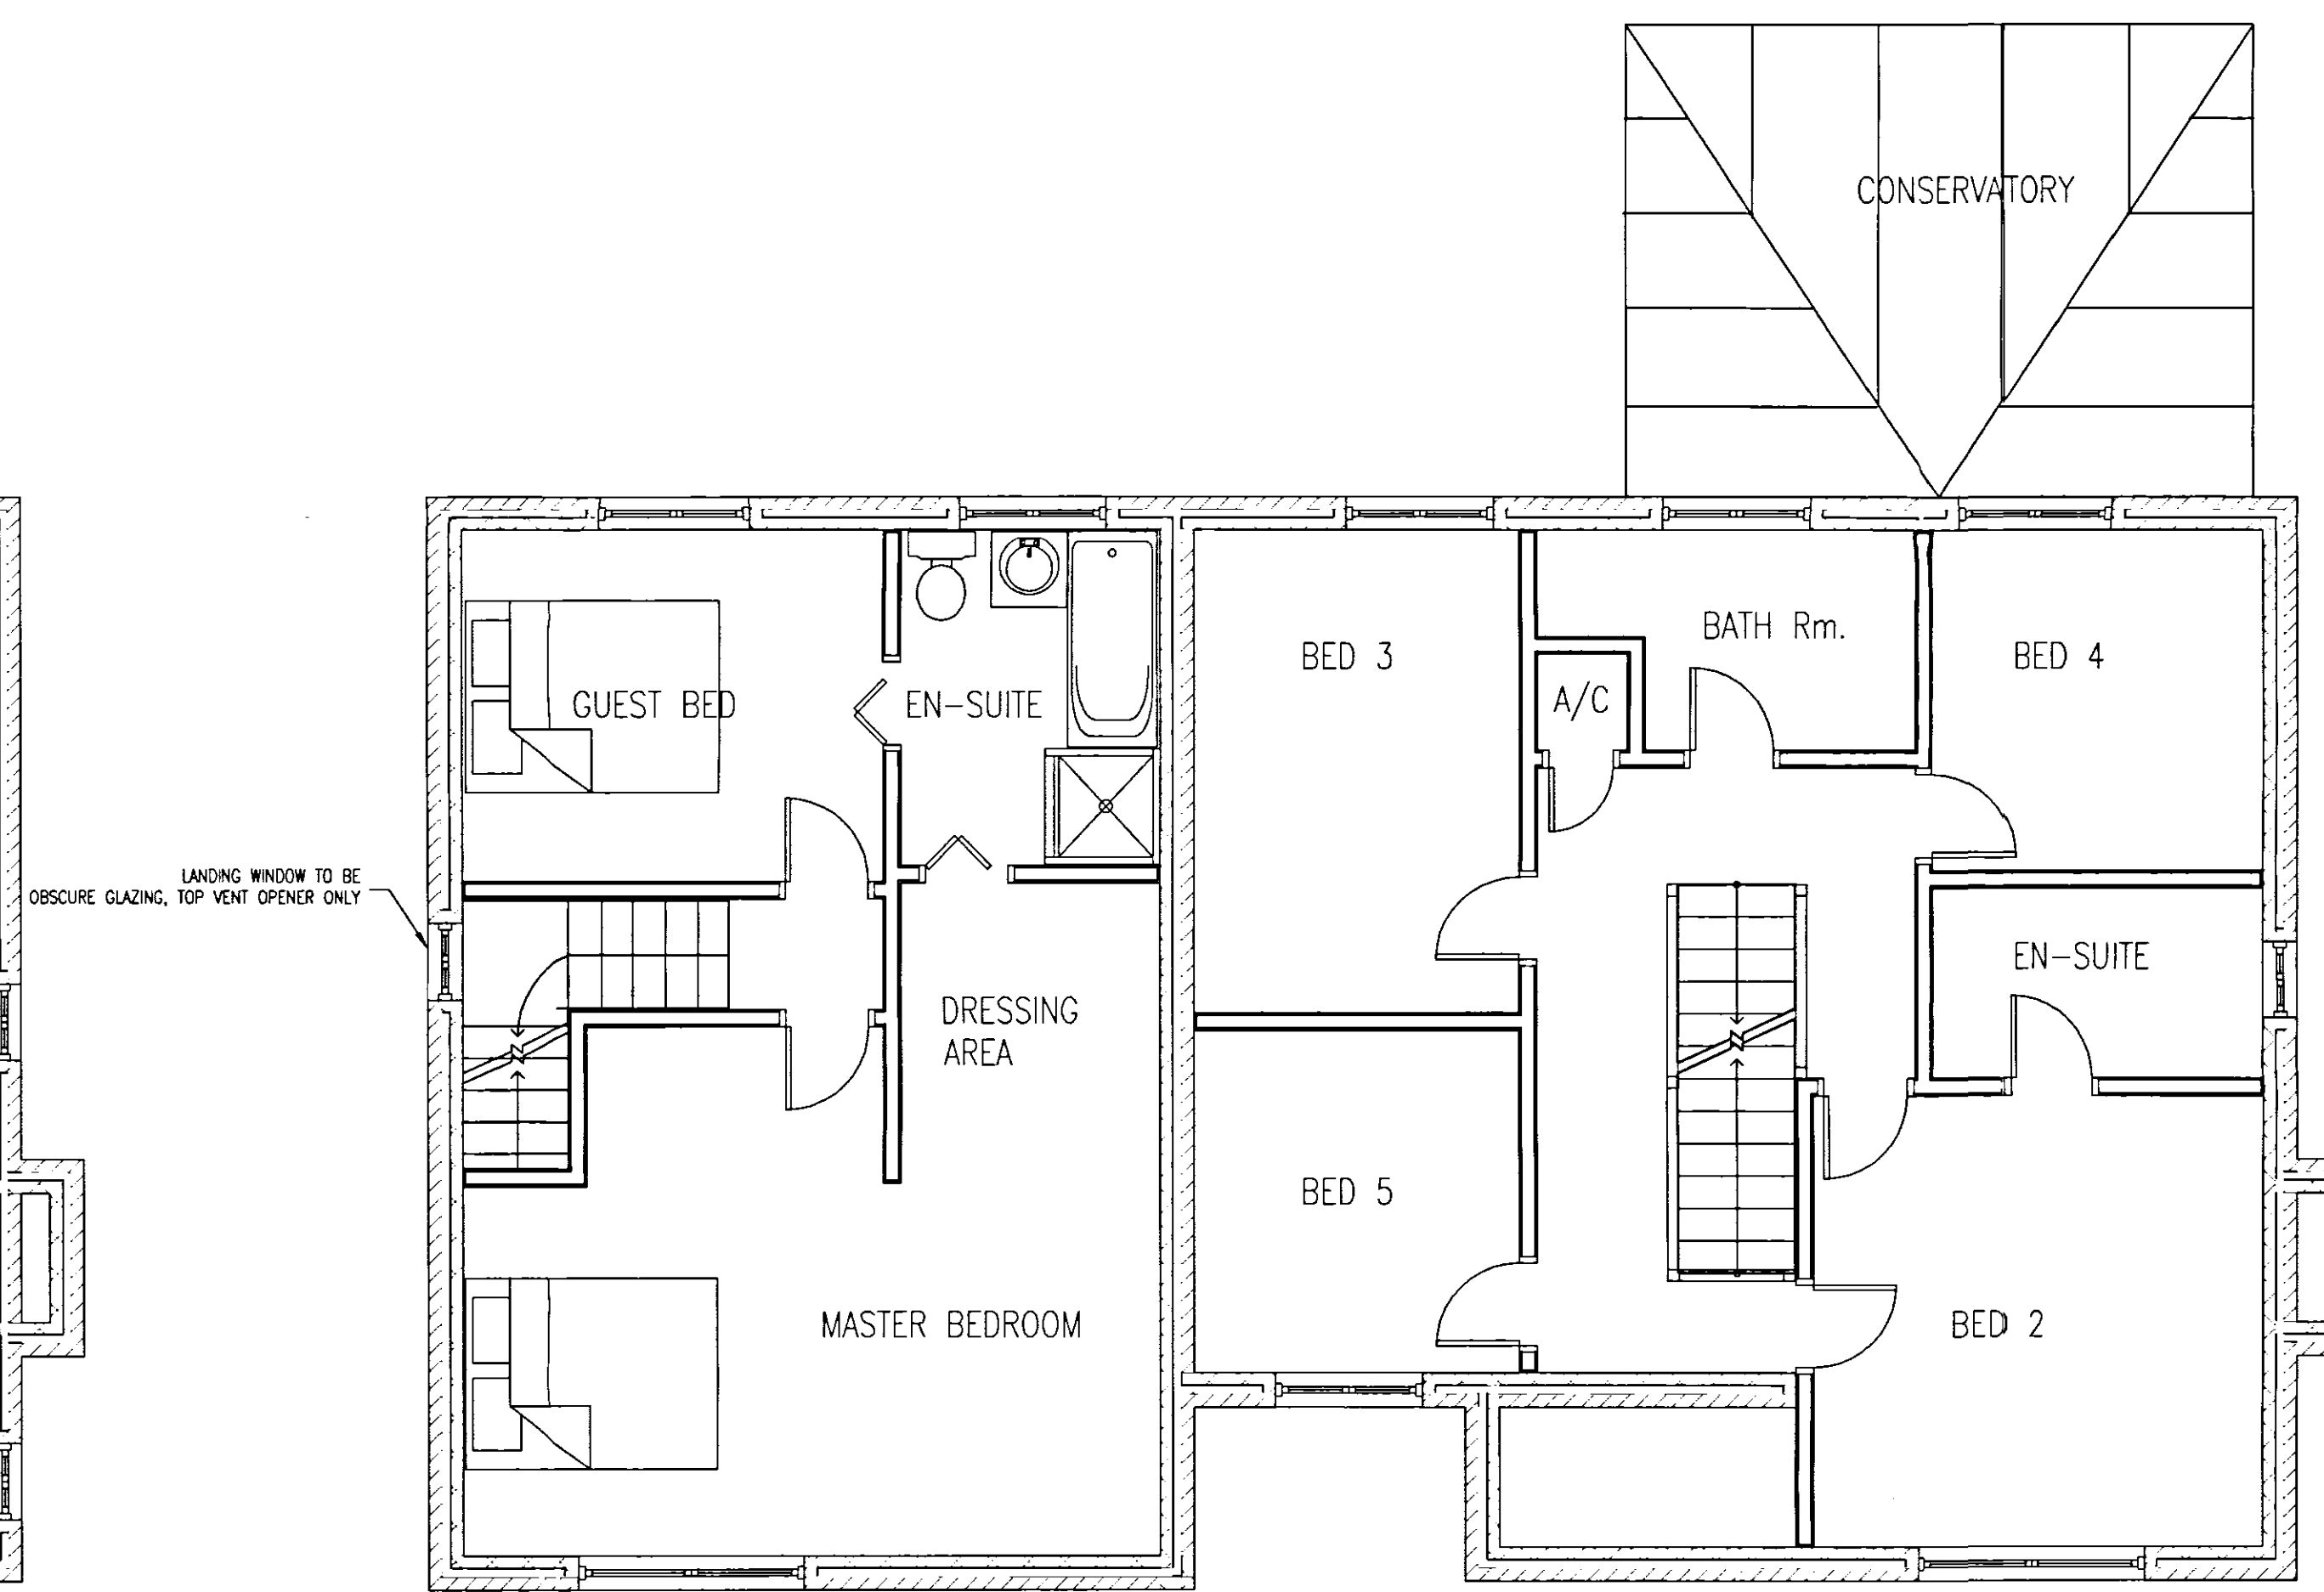

PROPOSED FIRST FLOOR PLAN

WENMAN BUILDING DESIGN 10 Broadgate Whaplode Drove Spalding Lincs. PE12 0TN Tel/Fax 01406 331072 Mobile 0784 1718457	
Client:	
MRS SABAN	SHDC Planning & Development - 6 JUN 2006 Ref: 689/06
Project Address:	
18 ROPERS GATE LUTTON	
AMENDED PLAN	
PROJECT DETAILS:	Ref. A11
Drwg No : WEN/1066/06b DESCRIPTION: FIRST FLOOR EXTENSION PROPOSED PLANS & ELEVATIONS	
NOTES: PLANNING APPLICATION	
SCALE 1:50 1:100	RW

DETERMINED
PLAN