





EXISTING FRONT ELEVATION




EXISTING REAR ELEVATION

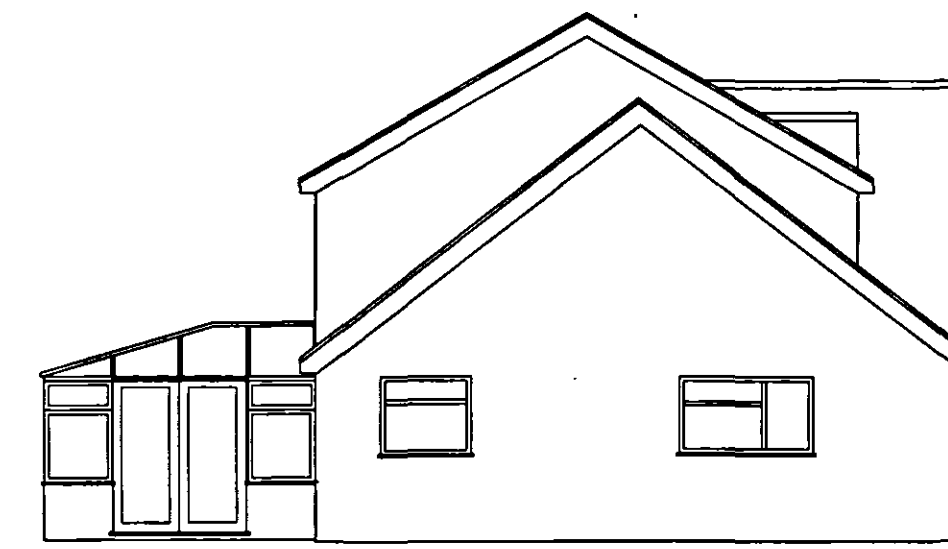

EXISTING SIDE ELEVATION

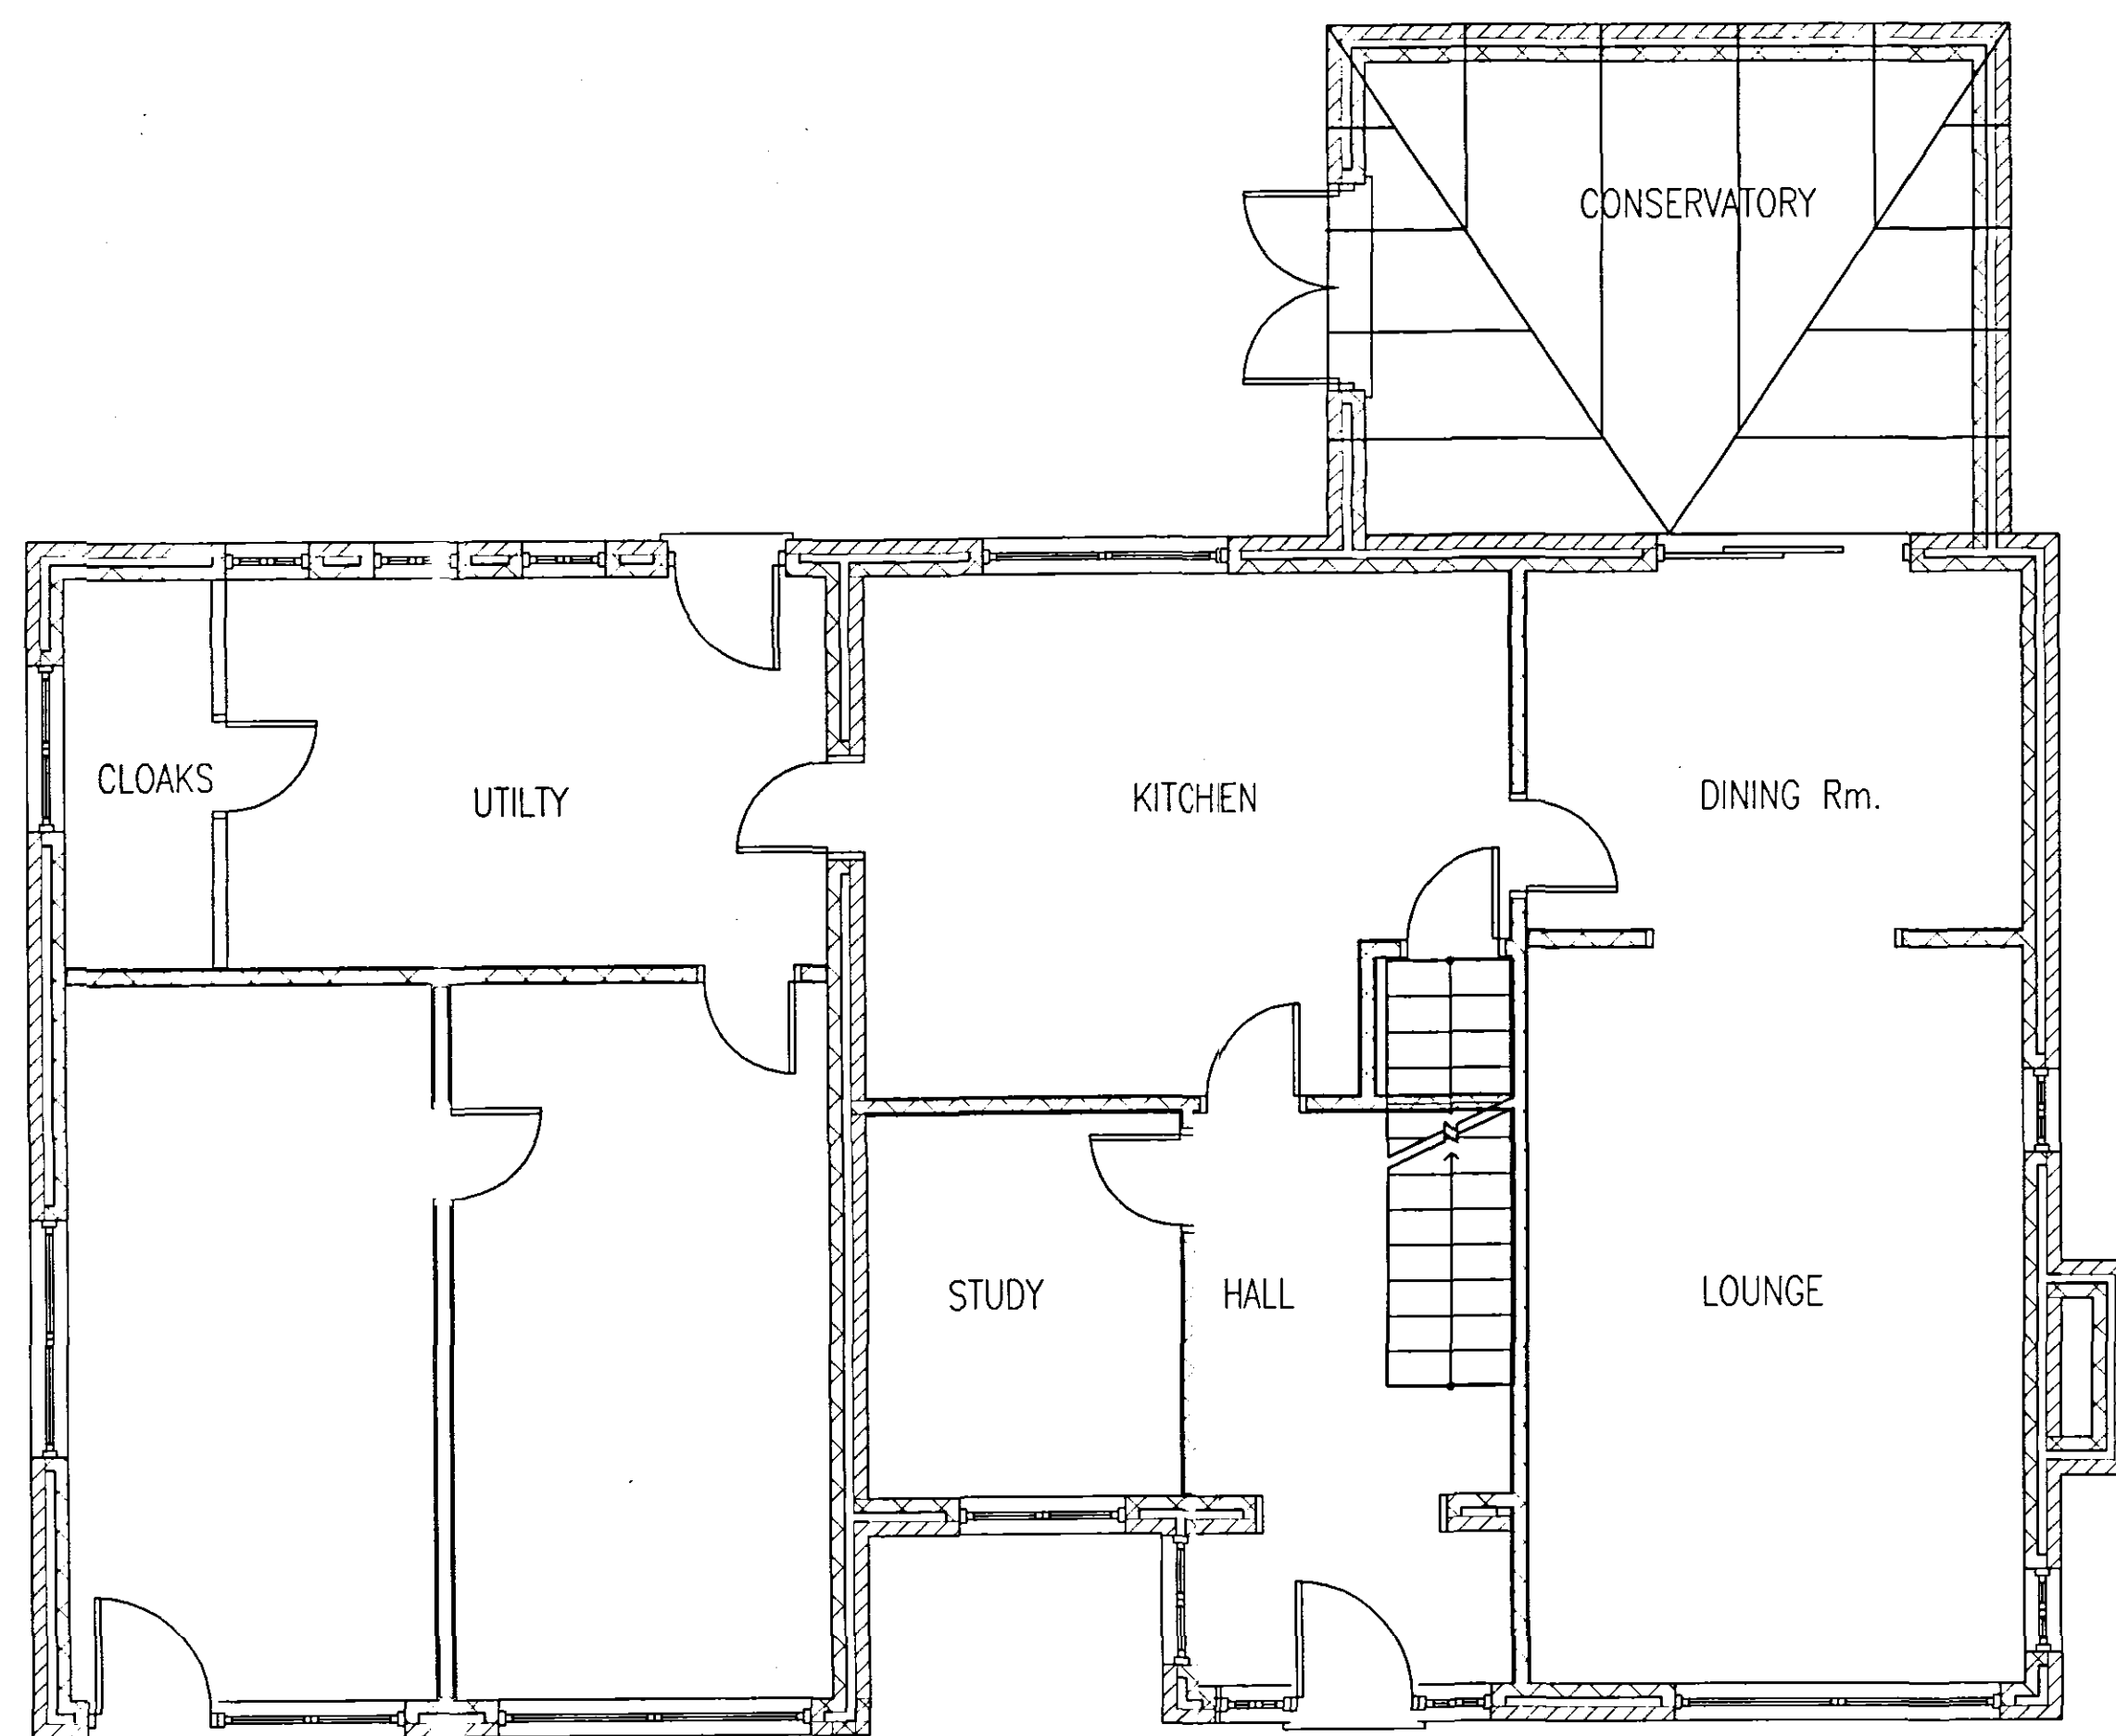

EXISTING GROUND FLOOR PLAN

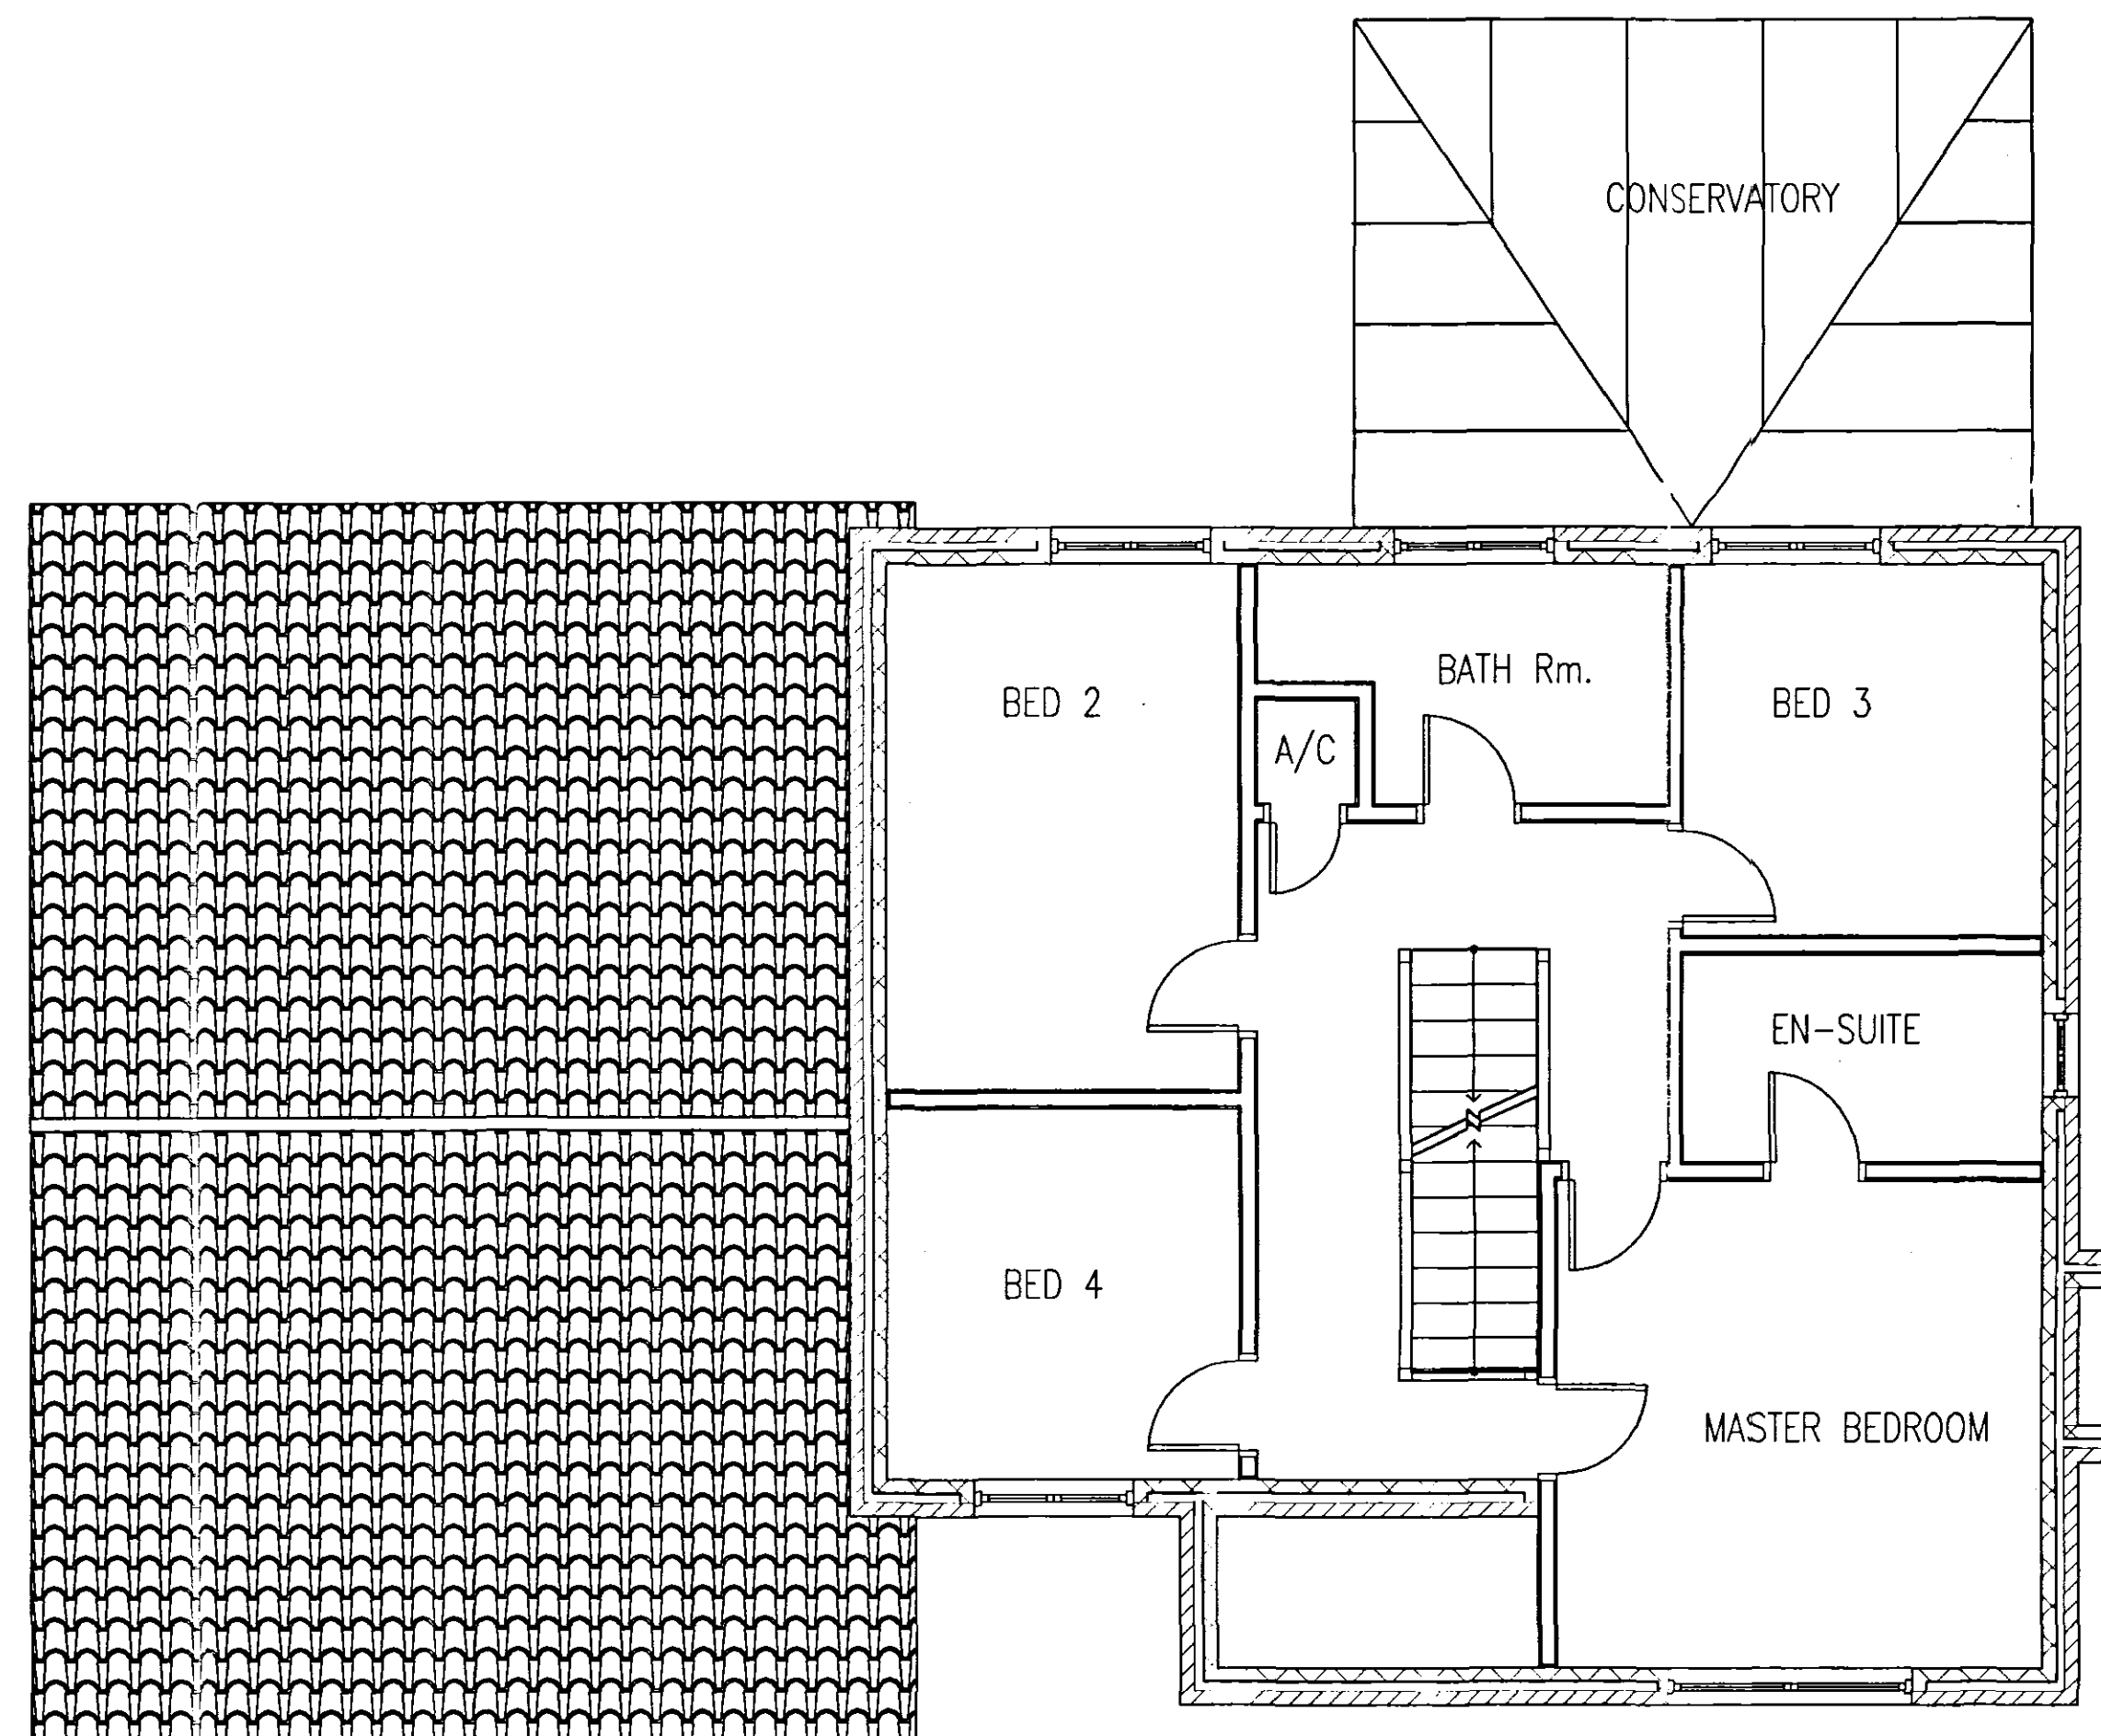


EXISTING FIRST FLOOR PLAN

SHDC
PLANNING & DEVELOPMENT
18 MAY 2025
Ref. 0689106

DETERMINED
PLAN

WENMAN BUILDING DESIGN
10 Broadgate
Whaplode Drove
Spalding
Lincs. PE12 0TN
Tel/Fax 01406 331072
Mobile 0784 1718457

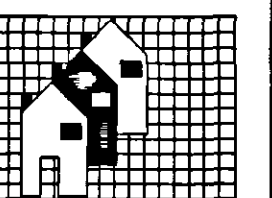

Client:

MRS SABAN

Project Address:

18 ROPERS GATE
LUTTON

PROJECT DETAILS:

Drwg No : WEN/1066/06a
DESCRIPTION:
FIRST FLOOR EXTENSION
EXISTING PLANS & ELEVATIONS

NOTES:
PLANNING APPLICATION

SCALE 1:50 1:100

RW