





PROPOSED FRONT ELEVATION




PROPOSED REAR ELEVATION

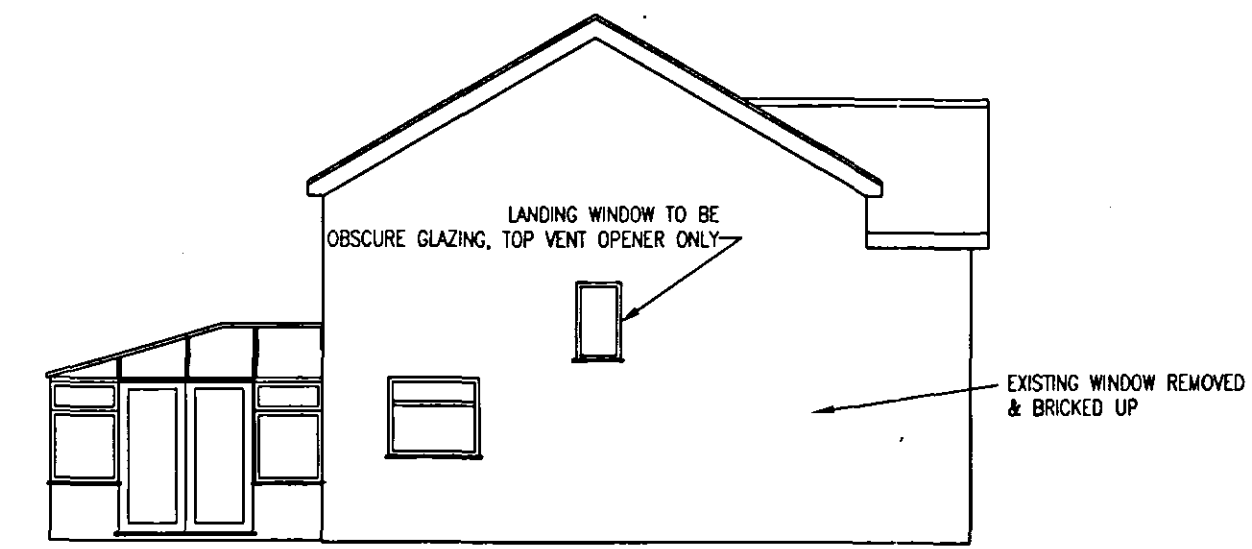

PROPOSED SIDE ELEVATION

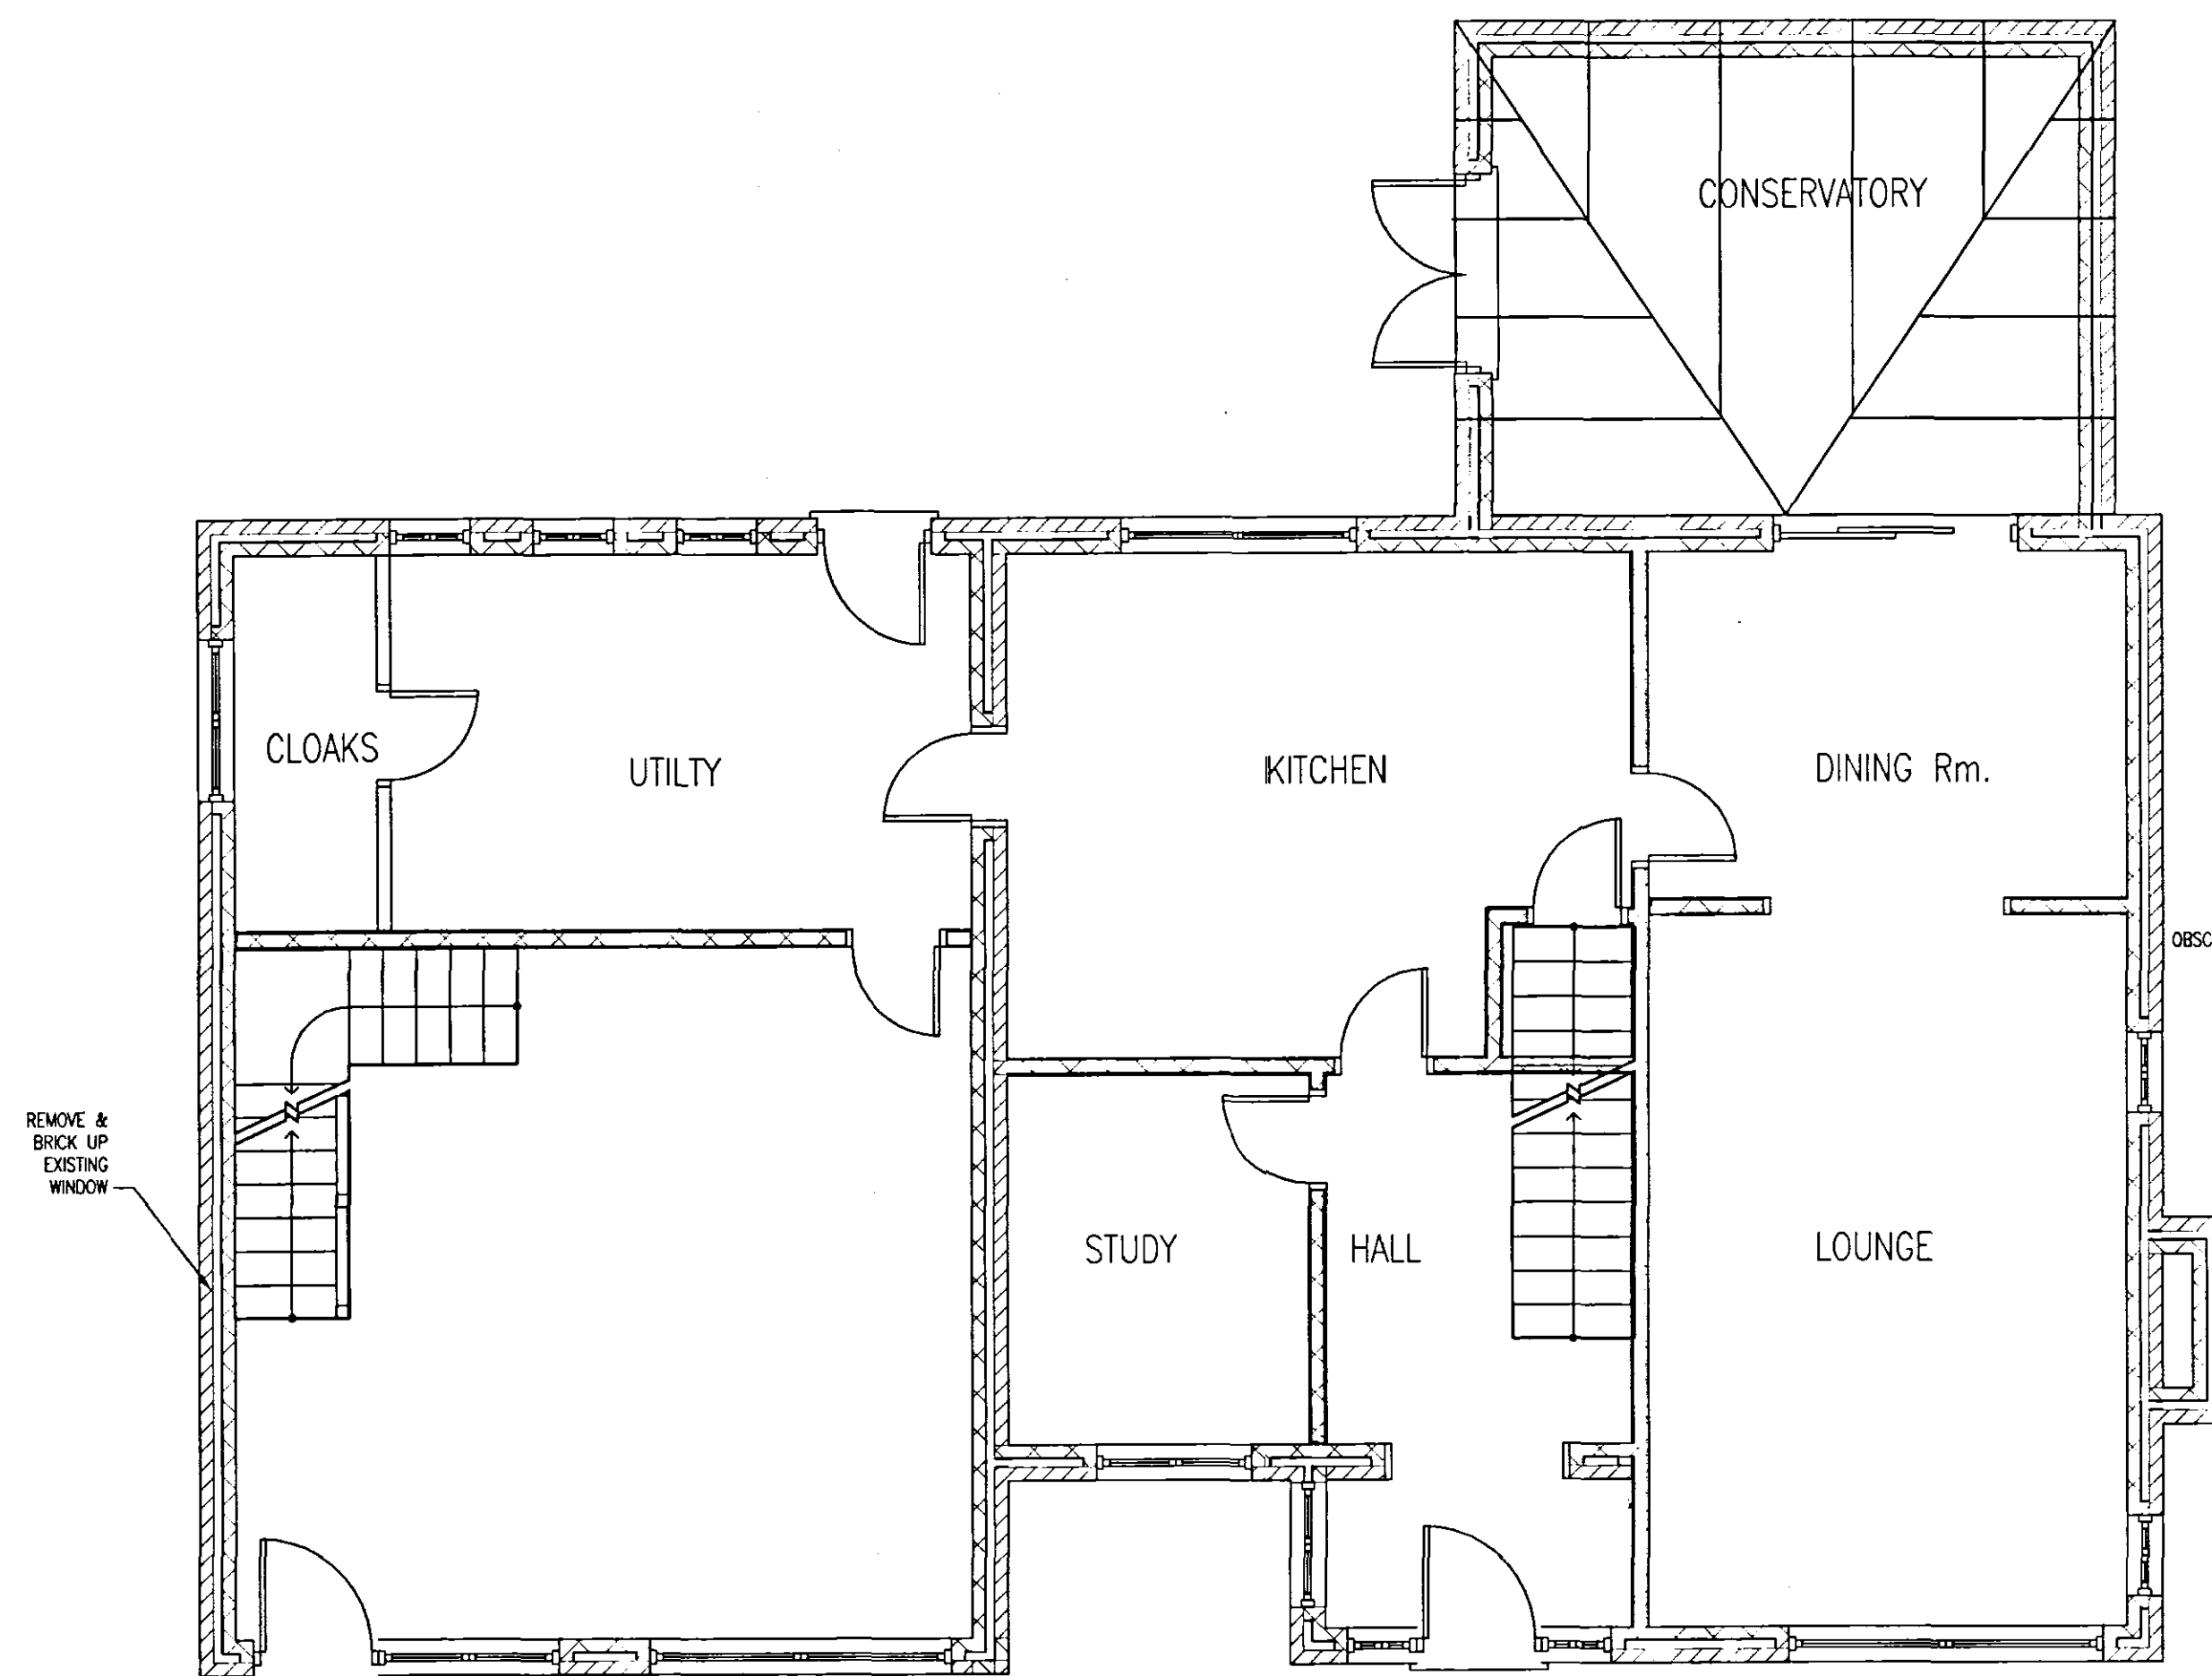

PROPOSED GROUND FLOOR PLAN

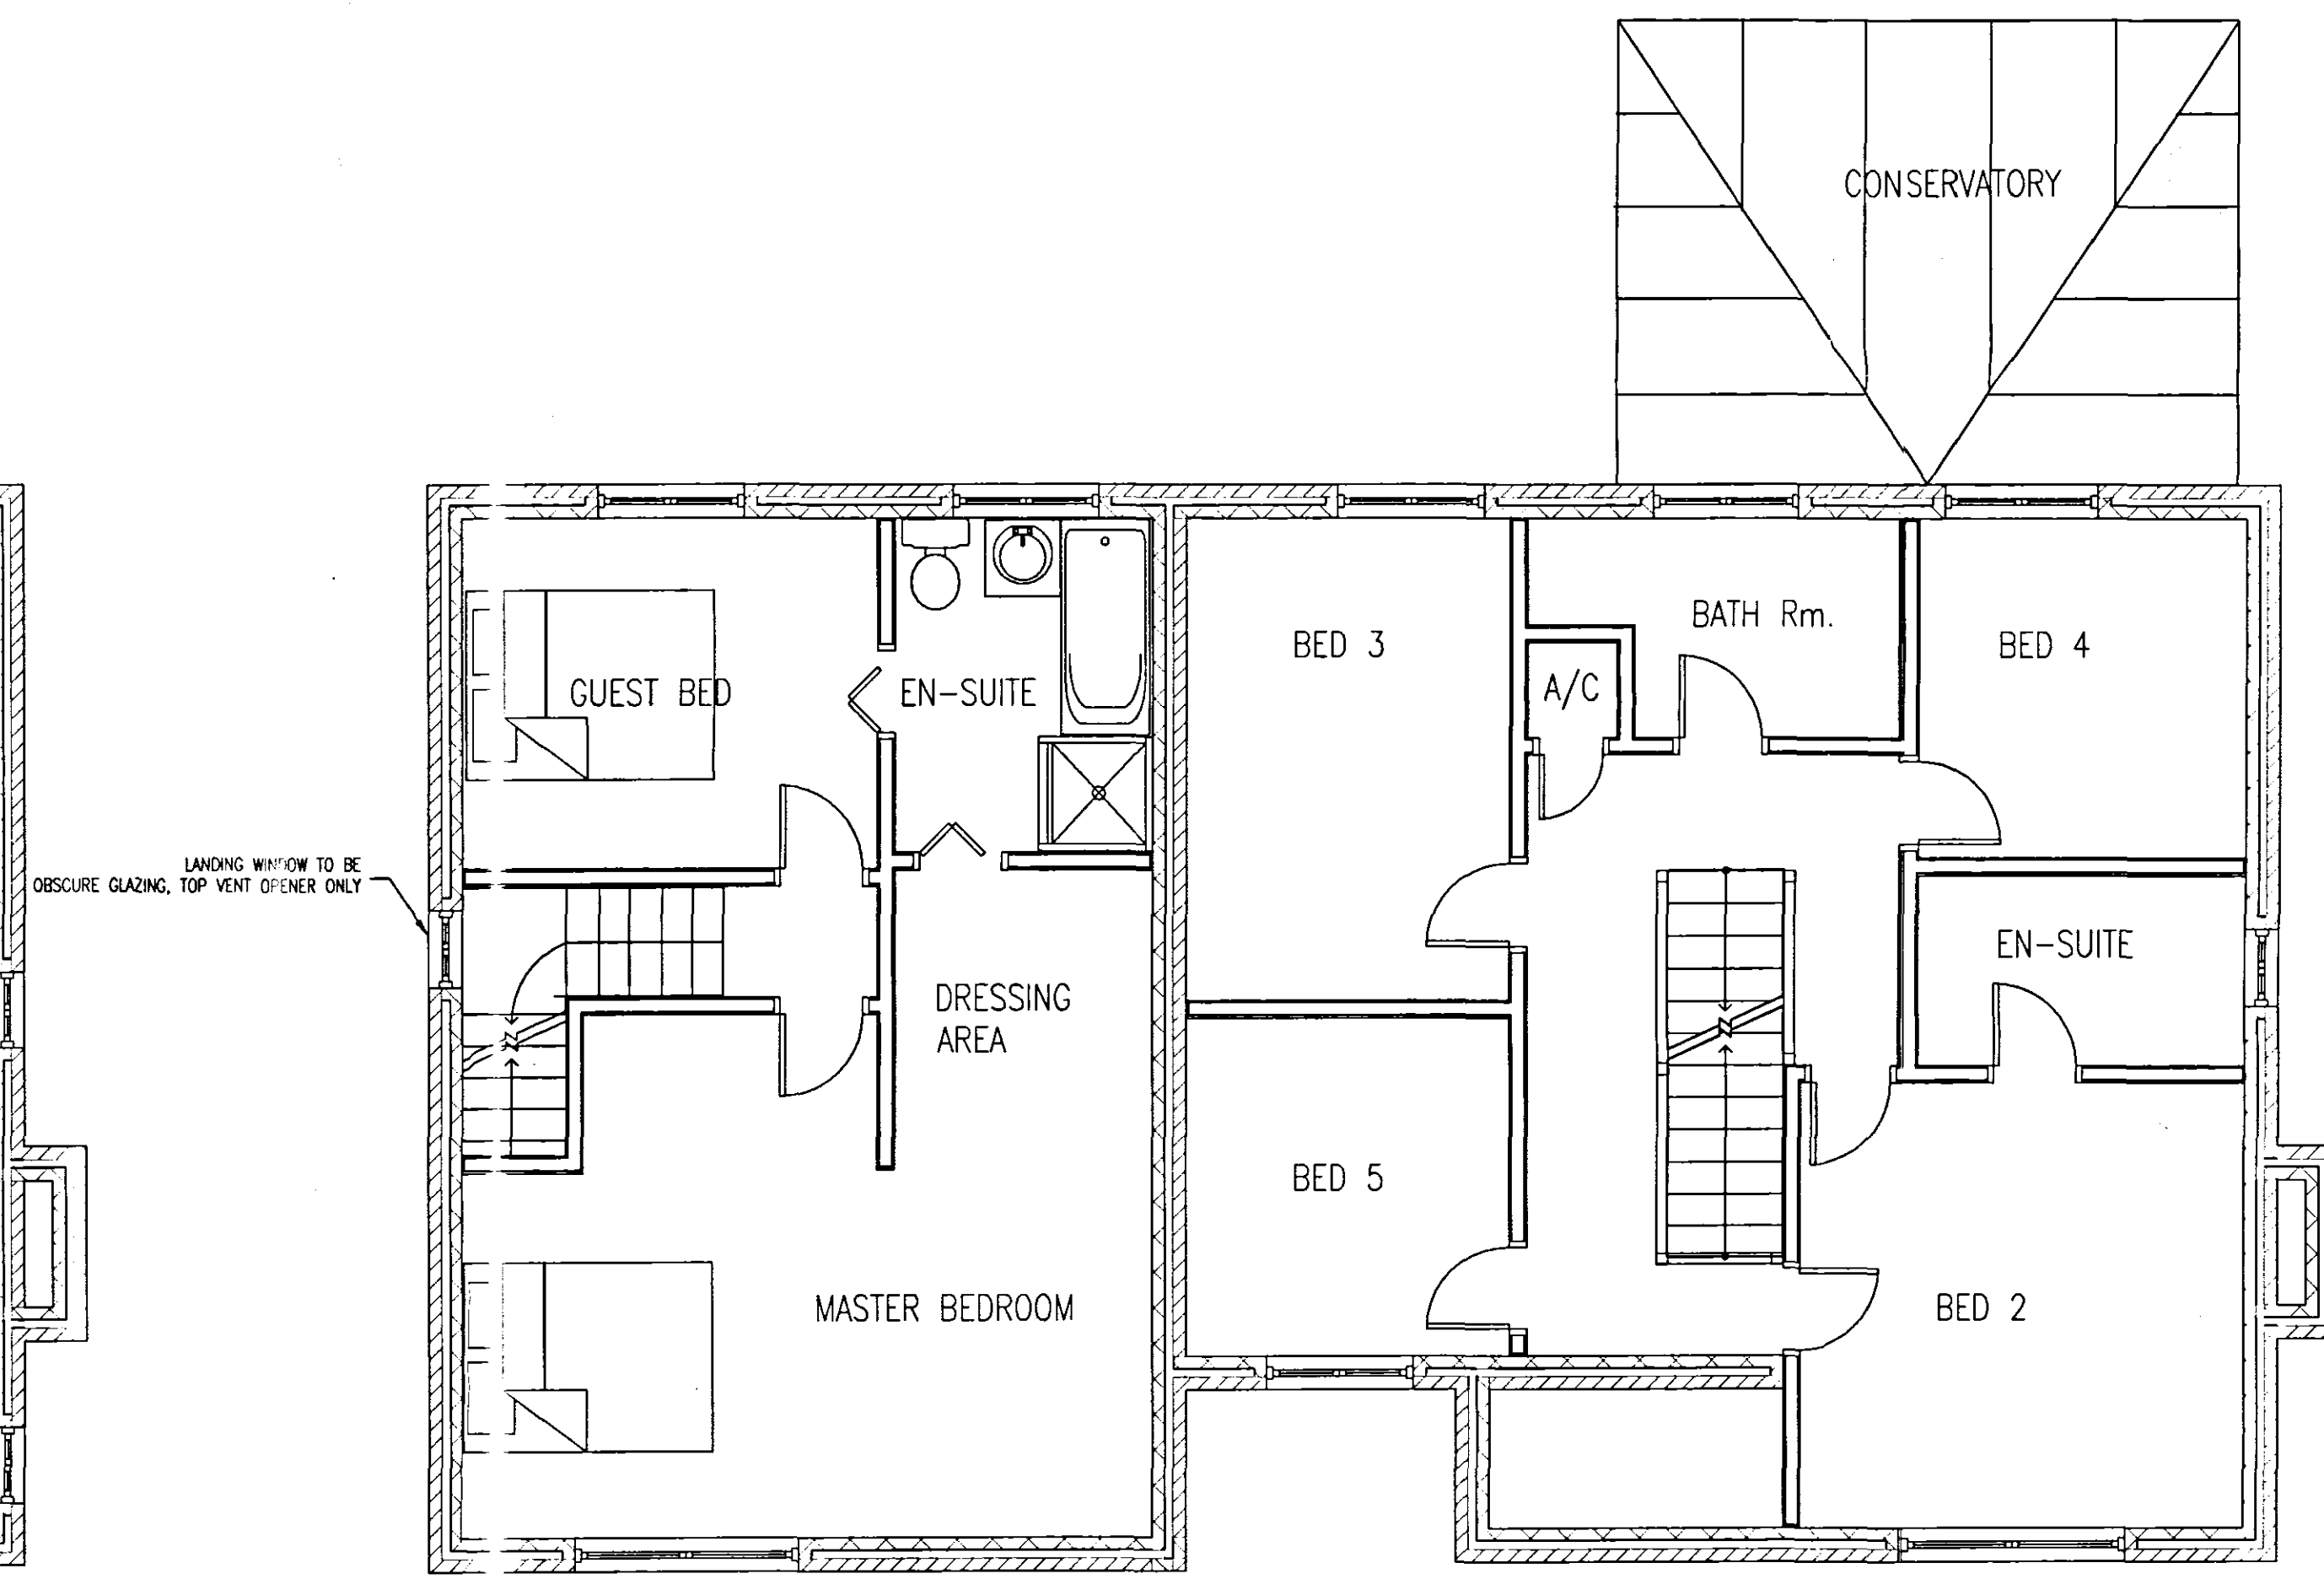


PROPOSED FIRST FLOOR PLAN

SHDC
PLANNING & DEVELOPMENT
18 MAY 2005
Ref. 0689106

SUPERSEDED

WENMAN BUILDING DESIGN

10 Broadgate
Whaplode Drove
Spalding
Lincs. PE12 0TN
Tel/Fax 01406 331072
Mobile 0784 1718457

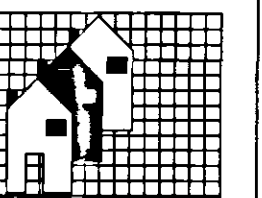

Client:

MRS SABAN

Project Address:

18 ROPERS GATE
LUTTON

PROJECT DETAILS:

Drwg No : WEN/1066/06b
DESCRIPTION:
FIRST FLOOR EXTENSION
PROPOSED PLANS & ELEVATIONS

NOTES:
PLANNING APPLICATION

SCALE 1:50 1:100

RW