




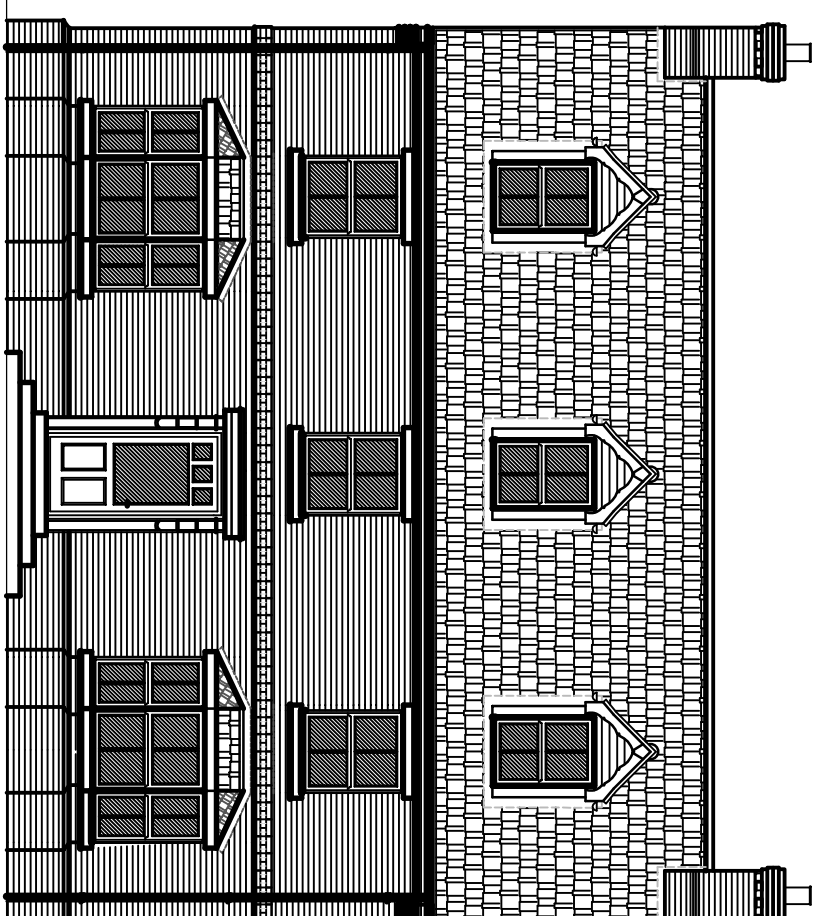

FRONT ELEVATION

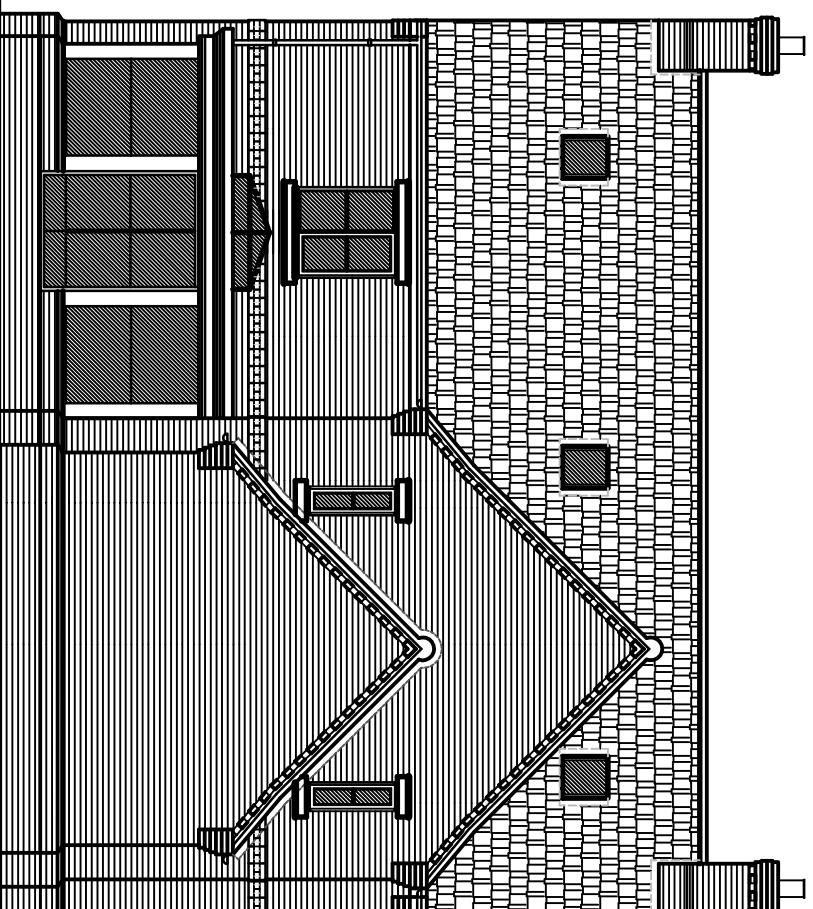

REAR ELEVATION

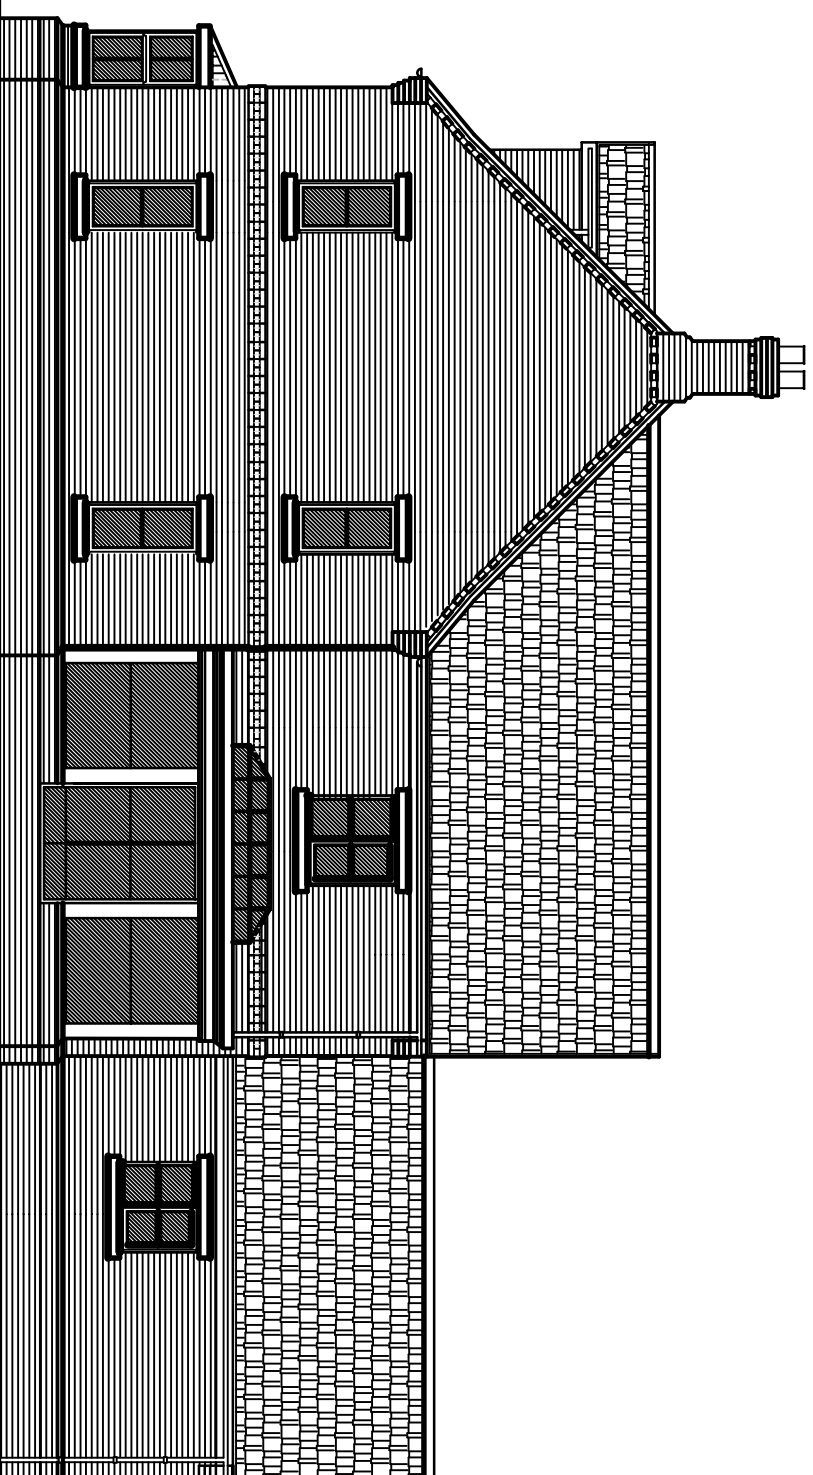

SIDE ELEVATION

[illegible]

G. R. MERCHANT LTD.
I. ENG AMICE FMO



**ARCHITECTURAL, STRUCTURAL
AND LAND DRAINAGE
CONSULTANTS**

4 Wrights Mews
12A Park Road, Holbeach,
Spalding, Lincs. PE12 7JE
Tel: 01406 490600
Fax: 01406 425744
E-Mail: gr.merchant@btconnect.com

Project
PROPOSED HOUSE & GARAGE
OFF CHURCH LANE,
LUTTON,
SPALDING, Lincs, PE12 9NU

MR. & MRS. T. BAKER

DRAWING
5 BEDROOM HOUSE,
SECOND FLOOR PLAN
& ELEVATIONS.

Job Ref.	2857-15.
Drawing No.	031

NOV 2015 CRM / SLD

1/50.1/100

DO NOT SCALE FROM THIS DRAWING

[illegible]