



Reproduced from the Ordnance Survey Map with the permission of
The Stationary Office © Crown Copyright
Anderson and Glenn Boston PE20 1RQ, Licence No. AR/370533

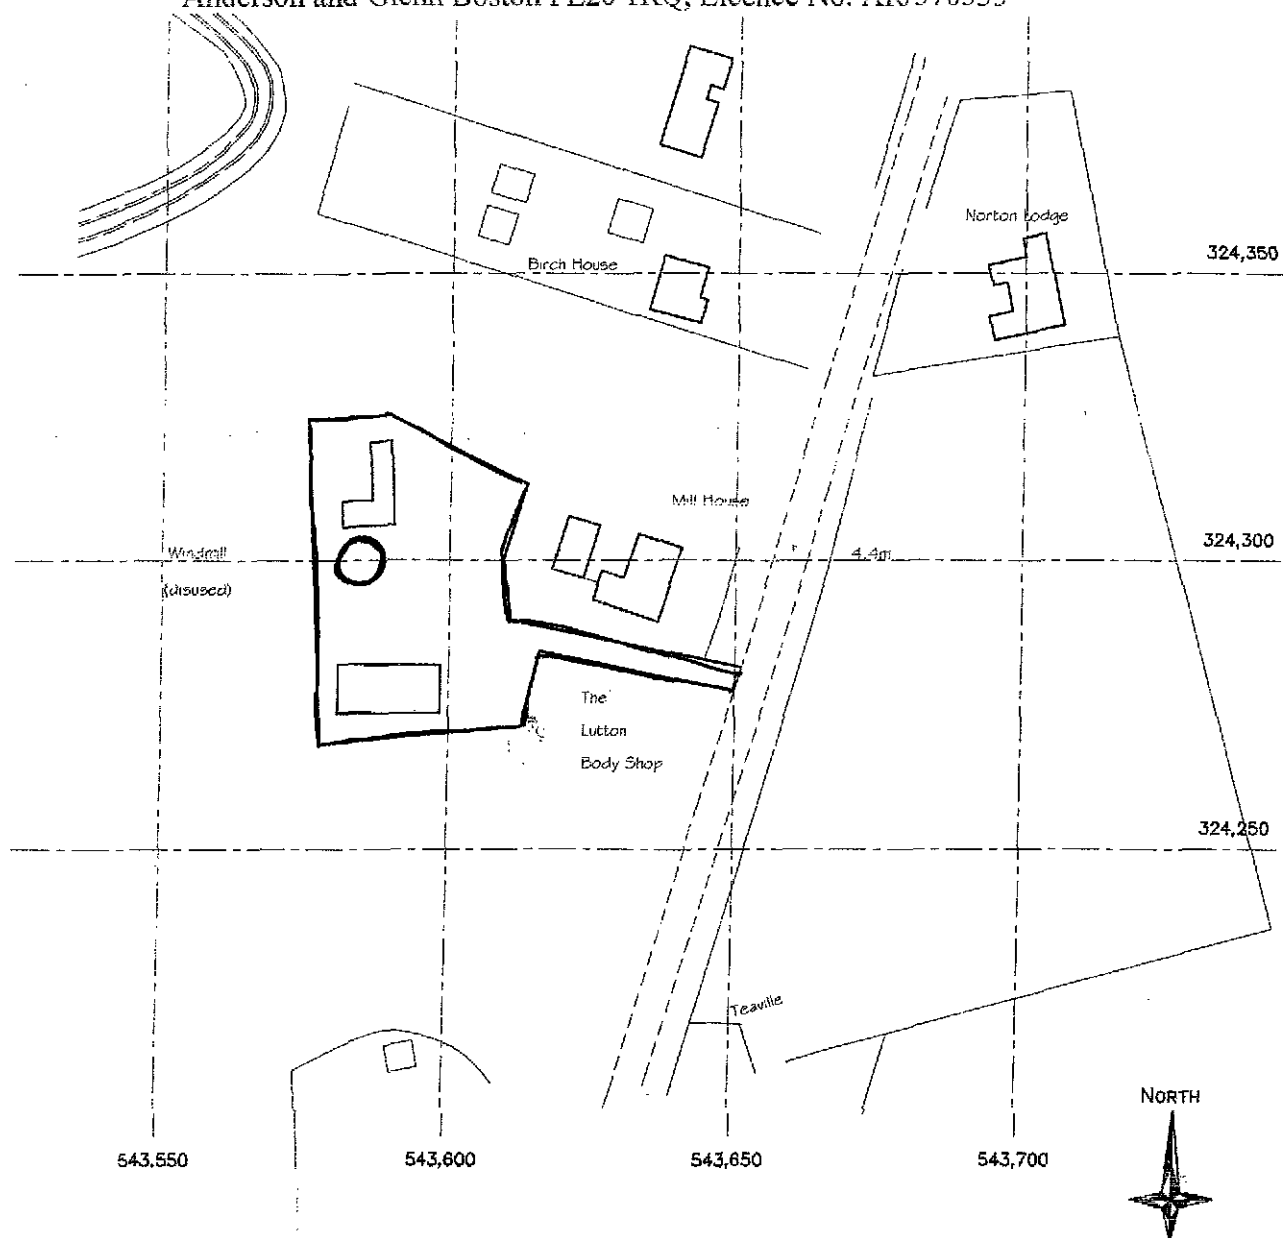

SNEATHIS MILL, LUTTON GOWL : LOCATION PLAN Scale 1:1250
Drg. Ref : A/151/01

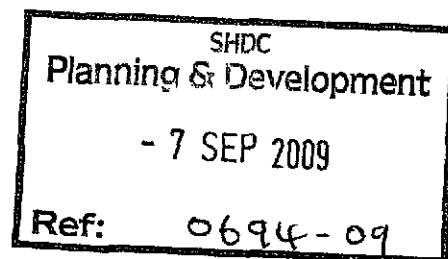

ROOFING FELT FINISH ON
18mm WBP PLY DECK


FIRING PIECES (OUT OF 100x50)
ON NEW ROOF BEAMS

200x50 ROOF BEAMS LOCATED TO
SUIT EXISTING BELOW (MAX 400
CRS.) NOGGINS AT MIDSPAN.


APPROX. 4 COURSES
BRICKWORK REMOVED

OVERHANG LENGTH TO
ACHIEVE MIN 50mm
VENTILATION AROUND
PERIMETER. INSECT
PROOF MESH TO BE
FIXED ACROSS
OPENING.

1000x100x5 GALV.
WALL PLATE RESTRAINT
STRAPS FIXED TO
EXT'G WALL

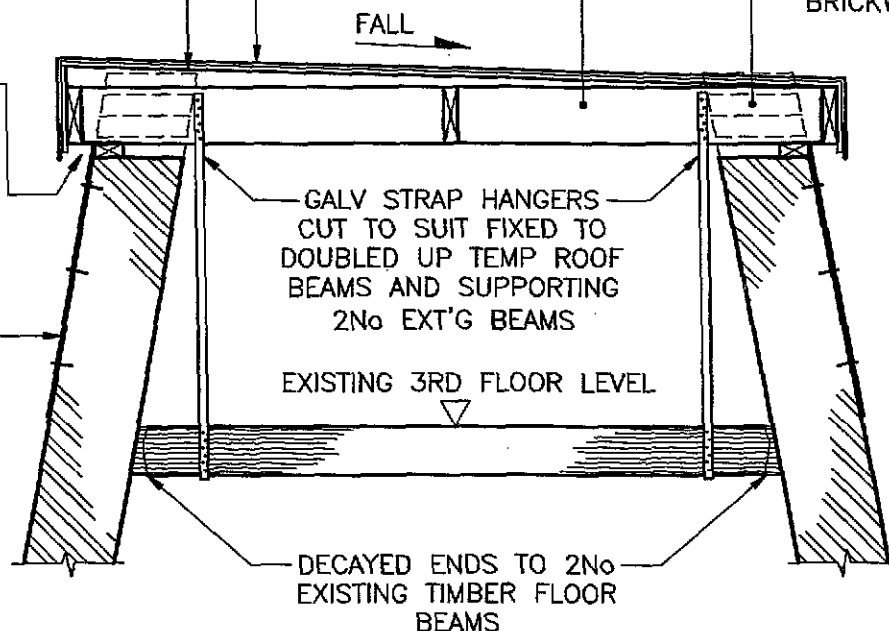

PROPOSED ROOF DETAIL

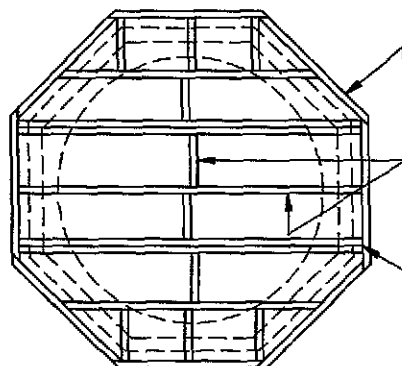

200x50 ROOF
BEAMS, NOGGINS
& EDGE TIMBERS

JOISTS DOUBLED UP
AT HANGER POSITIONS

PLAN

SHDC
Planning & Development

- 7 SEP 2009

Ref: 0694-09

NOTES

1. ALL DIMENSIONS TO BE CHECKED ON SITE AND NO MEASUREMENTS TO BE SCALED OFF THIS DRAWING.
2. IN CASE OF ANY DISCREPANCY THE ENGINEERS ARE TO BE NOTIFIED IMMEDIATELY.
3. THIS DRAWING IS TO BE READ IN CONJUNCTION WITH ALL RELEVANT ARCHITECT'S AND SERVICES ENGINEER'S DETAILS, DRAWINGS AND SPECIFICATIONS

REV	AMENDMENT	CHK	DATE

SNEATH'S MILL
LUTTON
LINCOLNSHIRE

TEMPORARY ROOF DETAIL

The Morton Partnership

CONSULTING CIVIL & STRUCTURAL ENGINEERS
HISTORIC BUILDING SPECIALISTS

OLD TIMBER YARD HOUSE
55 THE TIMBER YARD
DRYSDALE STREET
LONDON N1 8ND
TELEPHONE: 0207 324 7270 FAX: 0207 729 1198
EMAIL: london@themortonpartnership.co.uk

LEONARDO HOUSE
11 MARKET PLACE
HALESWORTH
SUFFOLK IP19 8BA
TELEPHONE: (01985) 875651 FAX:(01985) 875085
EMAIL: halesworth@themortonpartnership.co.uk

8 CHURCH STREET
COGGESHALL
ESSEX COE 11U
TELEPHONE: (01376) 563683 FAX:(01376) 563684
EMAIL: coggeshall@themortonpartnership.co.uk

SCALE: 1:20





DRAWN BY: TC

DATE: SEP 07


CHECKED BY:

DRG No.


10245/A4/SK01

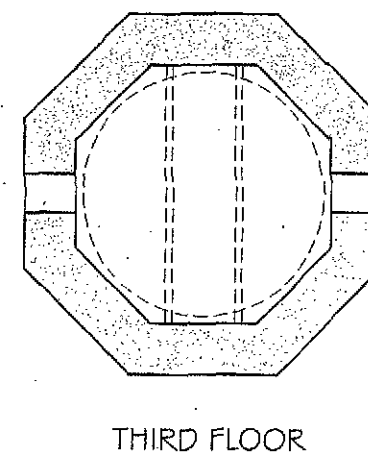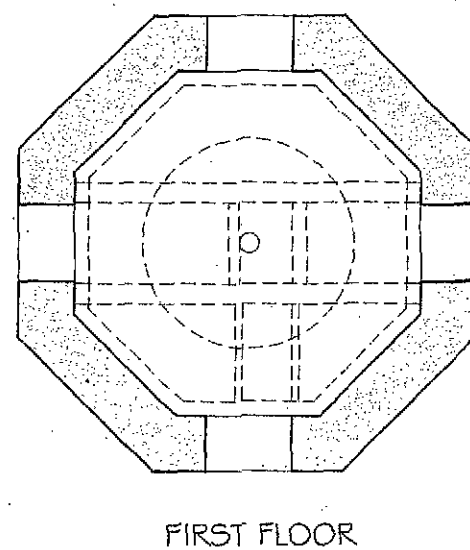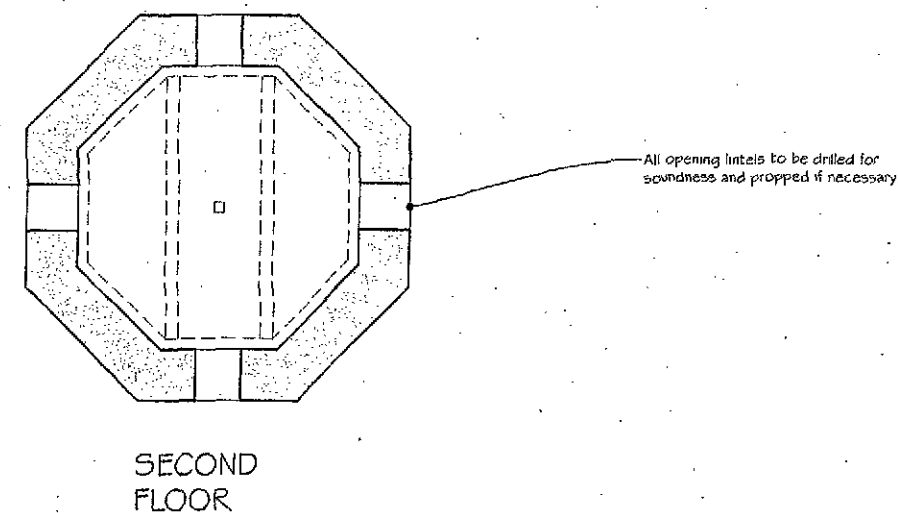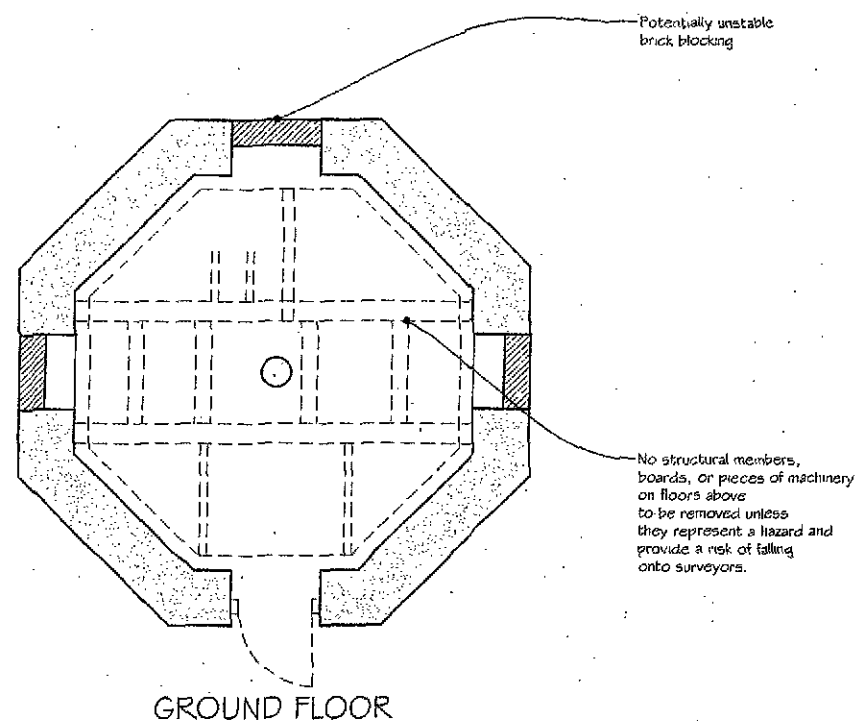

SHDC
Planning & Development
- 7 SEP 2009
Ref: 0694-09

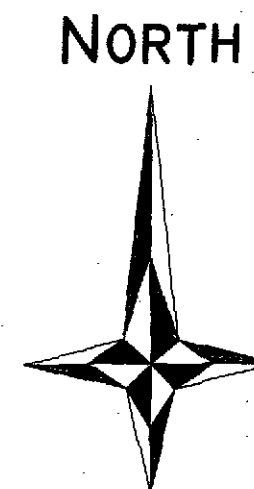


NOTES:
All dimensions must be checked on site and any discrepancies reported to architect.
Do not scale from this drawing. If in doubt ask.

 


Drawings based on sketch survey carried out by Mary Anderson in 1992.


Date	Revisions
© Copyright	
Anderson and Glenn Architectural and Landscape Consultancy Yew Tree Nurseries Frampton West BOSTON PE20 1RQ Tel : 01205 724047 Fax : 01205 723792 www.andersonandglenn.com	
Client	Sneath's Mill Trust
Job Title	Sneaths Mill Lutton Gowt Long Sutton
Drawing Title	Existing Floor Plans
Scale	1:50 @ A1, 1:100 @ A3
Date	Sept 2009
Drawn by	JG
Dwg. No.	A/151/03
Rev.	

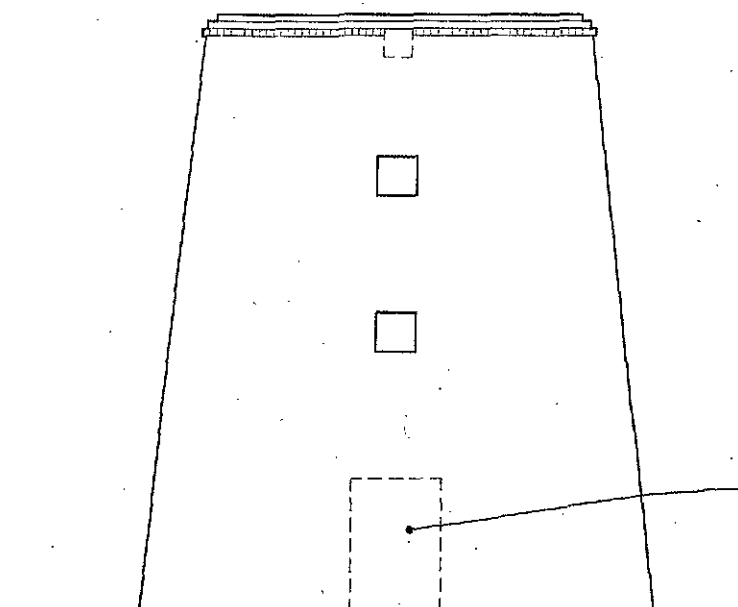


NORTH ELEVATION

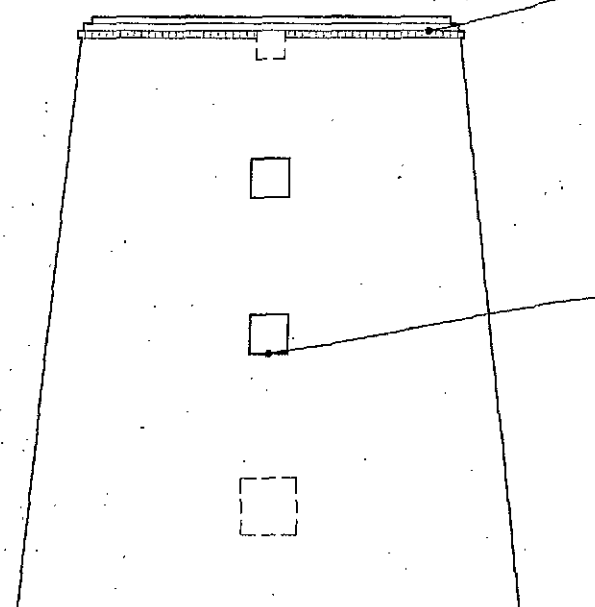

EAST ELEVATION

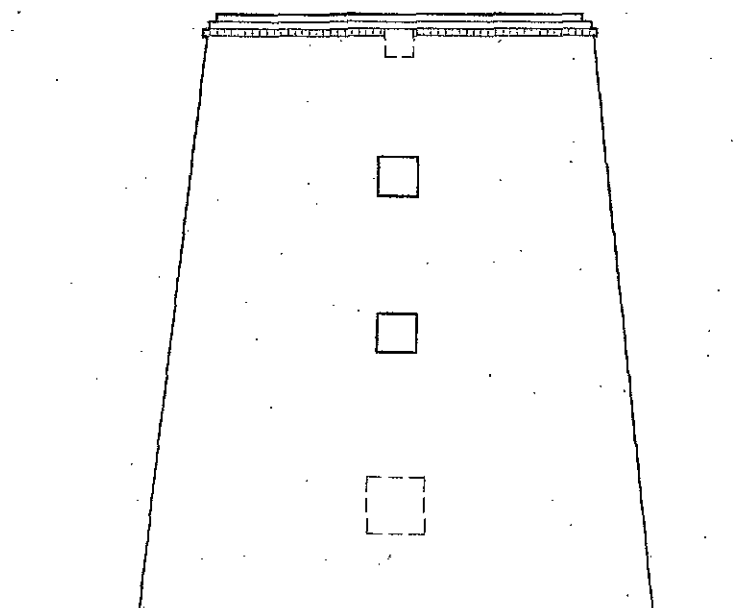

WEST ELEVATION

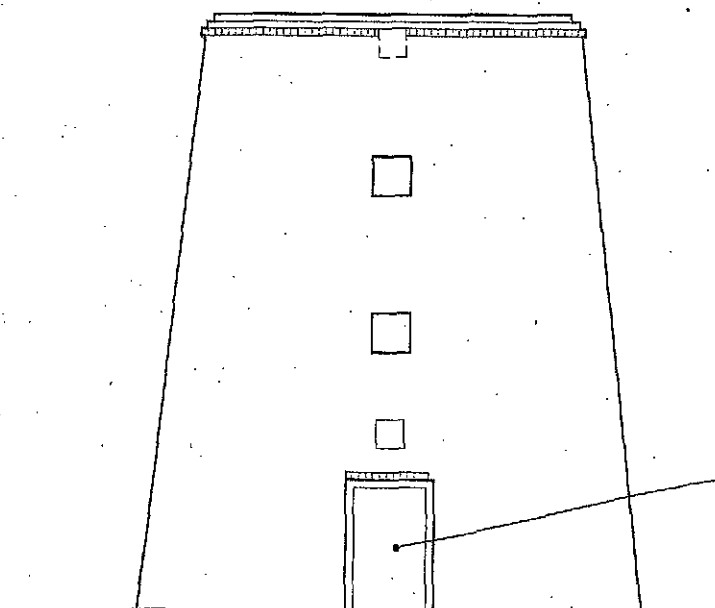


SOUTH ELEVATION

Loose panel of brickwork either propped or removed and replaced with ply faced support panel and bulged brickwork over propped to engineer's satisfaction

Unstable high level brickwork to be consolidated and rebbed, to allow for new temporary ply cap.


Window openings propped where required and ply renewed with vent holes

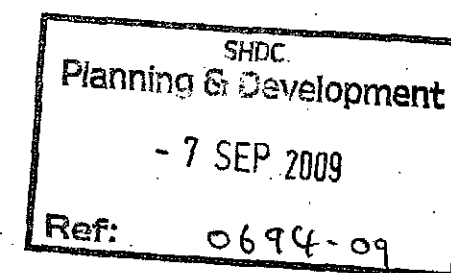

Existing ply door removed and replaced with new temporary ply door and frame. If works need to be done to lintel over for this to be satisfactory achieved, and failed brickwork above has to be removed, the door and frame plus brickwork over are to be replaced with permanent door and frame to match photographs from Mills Archive Trust, to detail.

NOTES :

All dimensions must be checked on site and any discrepancies reported to architect. Do not scale from this drawing. If in doubt ask.

 

Drawings based on sketch survey carried out by Mary Anderson in 1992.

Date	Revisions

© Copyright

Anderson and Glenn
Architectural and
Landscape Consultancy
Yew Tree Nurseries
Frampton West
BOSTON PE20 1RQ

Tel : 01205 724047
Fax : 01205 723792
www.andersonandglenn.com

Client **Sneath's Mill Trust**

Job Title

**Sneaths Mill
Lutton Gowt
Long Sutton**

Drawing Title

Existing Elevations

Scale 1:50 @ A1, 1: 100 @ A3

Date **Sept 2009** Drawn by **JG**

Org. No. **A/151/04** Rev.